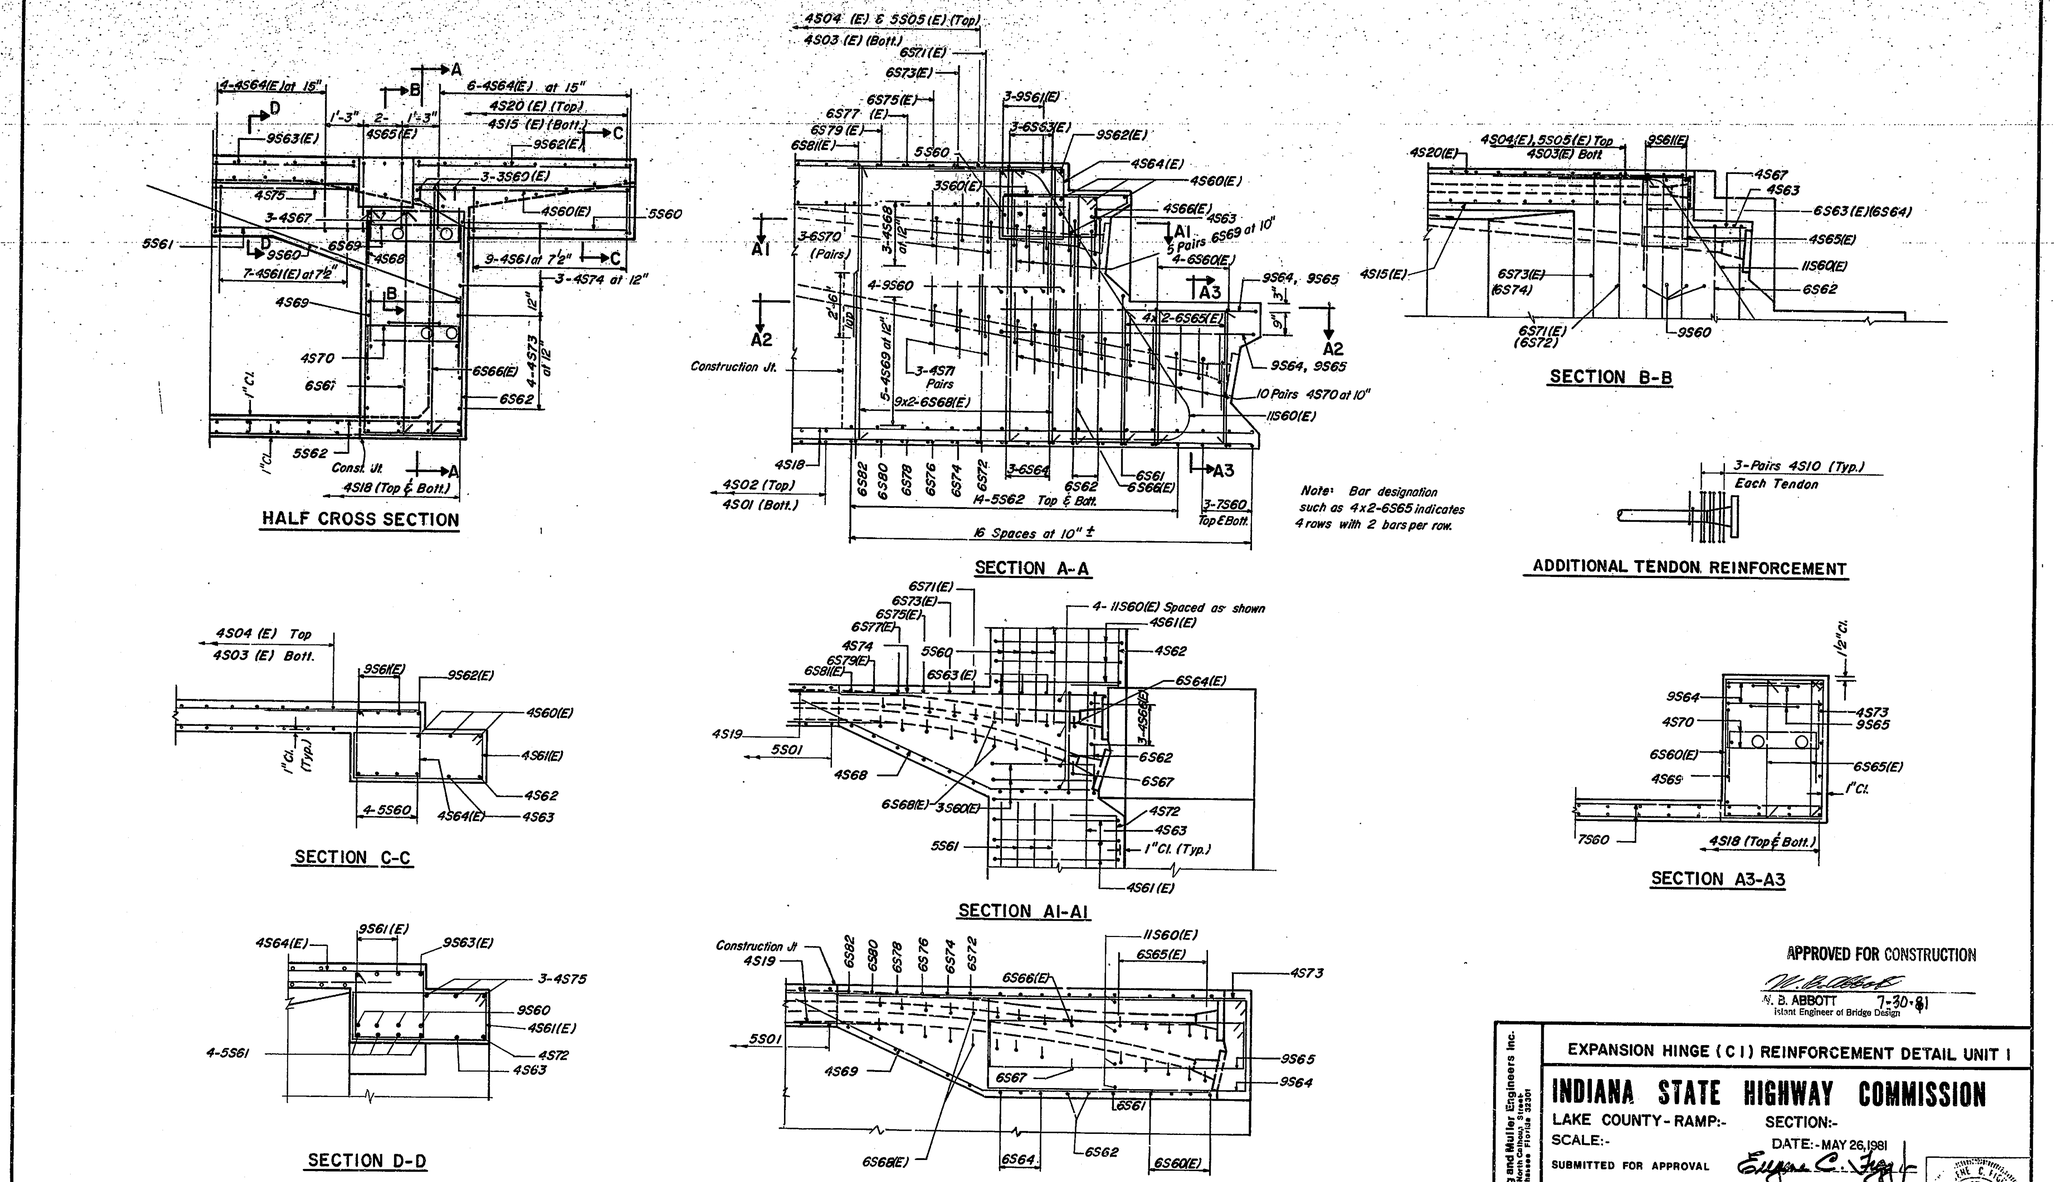

DESIGNED M.M. C'K'D. M.M.
DRAWN T.F. C'K'D. G.R.
TRACED M.L.B. C'K'D. T.F.

Figg and Muller Engineers Inc.
424 North Calhoun Street
Tallahassee Florida 32301

EXPANSION HINGE (C I) REINFORCEMENT DETAIL UNIT I

INDIANA STATE HIGHWAY COMMISSION

LAKE COUNTY - RAMP:- SECTION:-
SCALE:- DATE:- MAY 26, 1981
SUBMITTED FOR APPROVAL Eugene C. Figg Jr.
DRAWING:- OF SHEET:- 303 OF
PROJECT:-
CONTRACT NO.
BRIDGE FILE:-

EUGENE C. FIGG JR. REGISTERED 19143 STATE OF INDIANA PROFESSIONAL ENGINEER