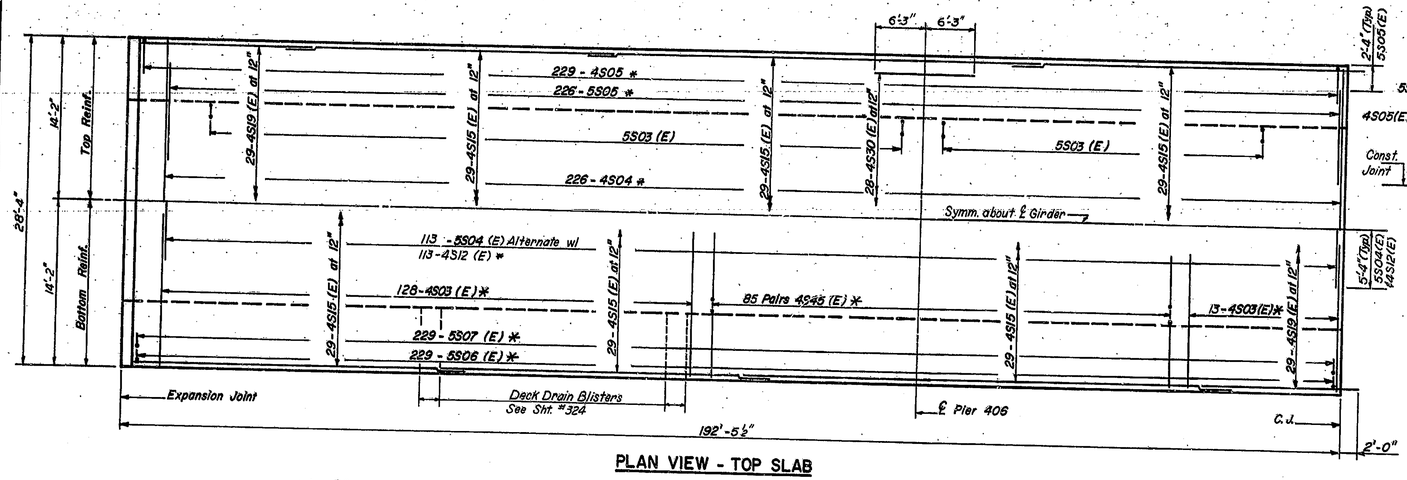


PLAN VIEW - TOP SLAB

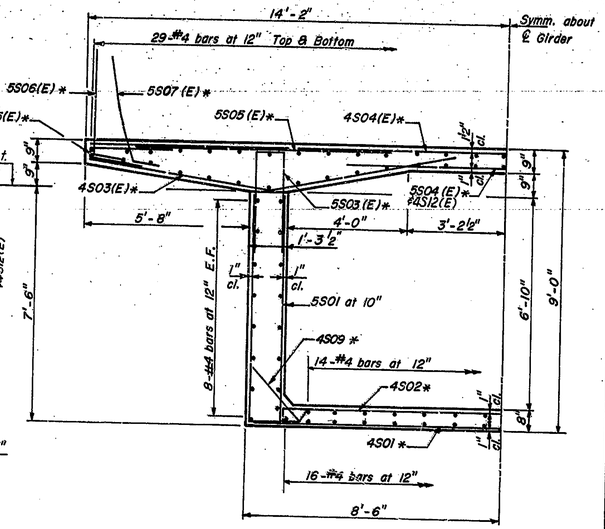


TYPICAL REINFORCEMENT SECTION

NOTE: Left and Right orientation when Looking Up Station. All horizontal dimensions are along grade, and all Vertical dimensions are at right angles.

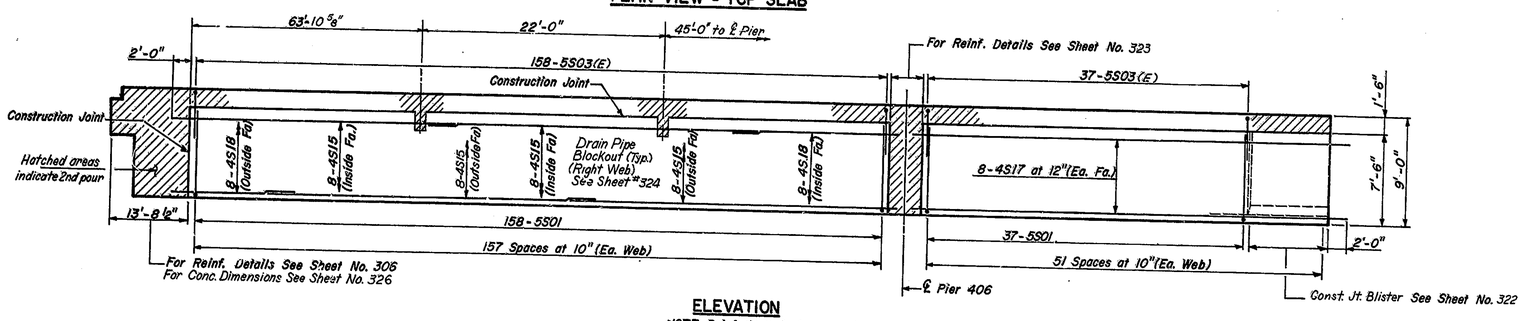


ELEVATION

NOTE: Reinf. shown is for one web only.

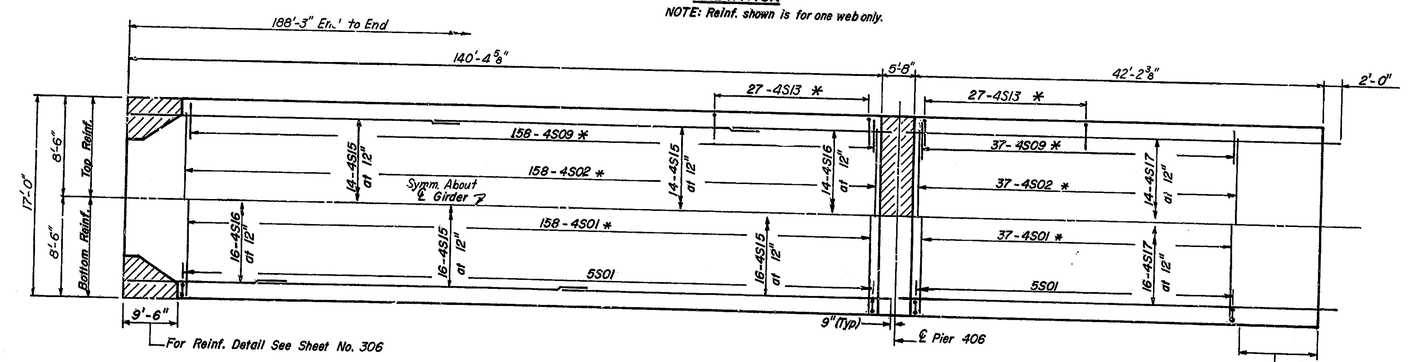


PLAN VIEW - BOTTOM SLAB

NOTE: (*) Space with Web Reinf.

| | | | |
|---|---|---|---|
| DESIGNED M.M. | C'K'D M.M. | | |
| DRAWN R.E.T. | C'K'D G.R. | | |
| TRACED T.D.S. | C'K'D G.R. | | |

APPROVED FOR CONSTRUCTION

W. B. ABBOTT 7-30-81
Assistant Engineer of Bridge Design

Figg and Muller Engineers Inc.
424 North Calhoun Street
Tallahassee Florida 32301

SUPERSTRUCTURE UNIT II

# INDIANA STATE HIGHWAY COMMISSION

LAKE COUNTY - RAMP:- C SECTION:-

SCALE:- N.T.S. DATE:- May 26, 1981

SUBMITTED FOR APPROVAL Eugene C. Figg Jr.

DRAWING:- OF SHEET:- 305 OF

PROJECT:- MM 220-1(8)

CONTRACT NO. B-12752

BRIDGE FILE:- 912-45-2546 REN

EUGENE C. FIGG, JR. REGISTERED No. 18541 STATE OF INDIANA PROFESSIONAL ENGINEER