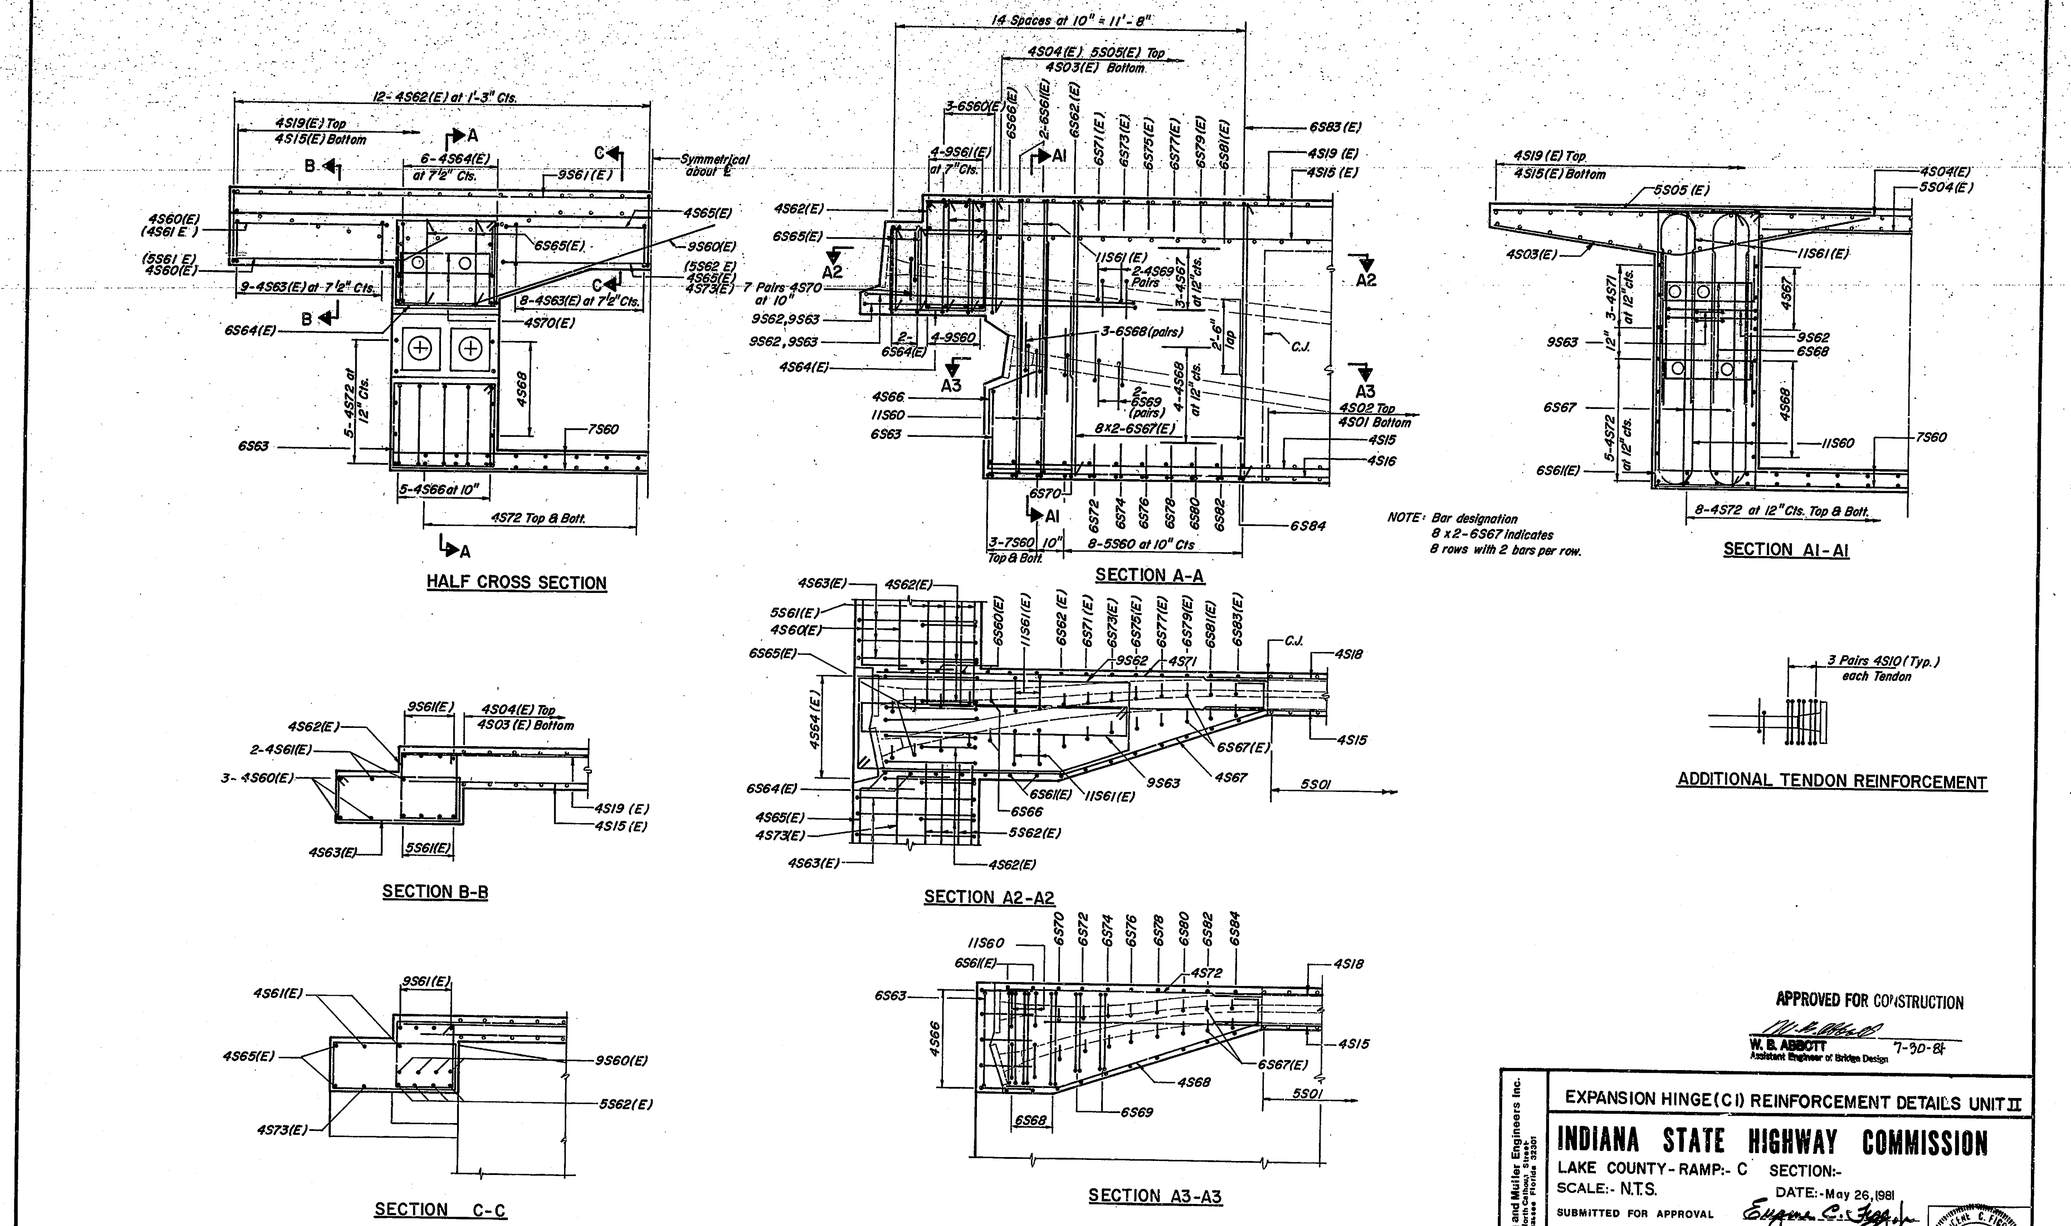


APPROVED FOR CONSTRUCTION

W. B. ABBOTT
Assistant Engineer of Bridge Design
7-30-81

| | | | |
|---|---|---|---|
| DESIGNED | MM | C'K'D | M.M. |
| DRAWN | T.F. | C'K'D | G.R. |
| TRACED | HG3 | C'K'D | G.R. |

Figg and Muller Engineers Inc.
424 North Calhoun Street
Tallahassee Florida 32301

EXPANSION HINGE (C1) REINFORCEMENT DETAILS UNIT II

**INDIANA STATE HIGHWAY COMMISSION**

LAKE COUNTY - RAMP:- C SECTION:-

SCALE:- N.T.S. DATE:- May 26, 1981

SUBMITTED FOR APPROVAL Eugene C. Figg Jr.

DRAWING:- OF SHEET:- 306 OF

PROJECT:- MM 220-1 (8)

CONTRACT NO. B-12752

BRIDGE FILE:- 912-45-2546 REN

EUGENE C. FIGG JR. REGISTERED No. 18443 STATE OF INDIANA PROFESSIONAL ENGINEER