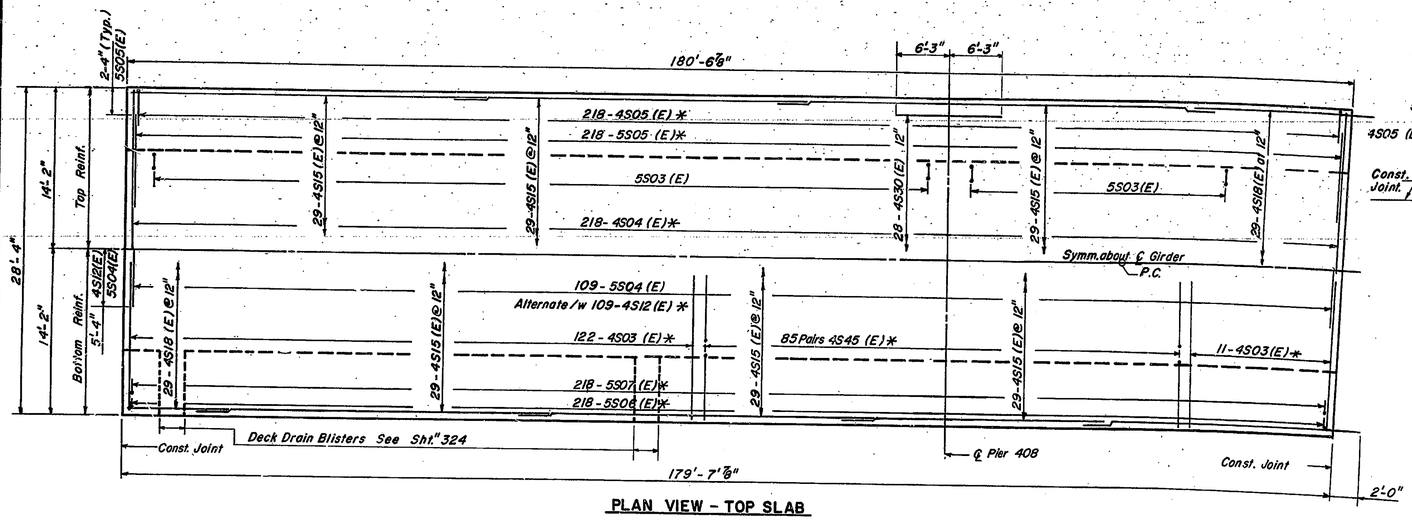

PLAN VIEW - TOP SLAB

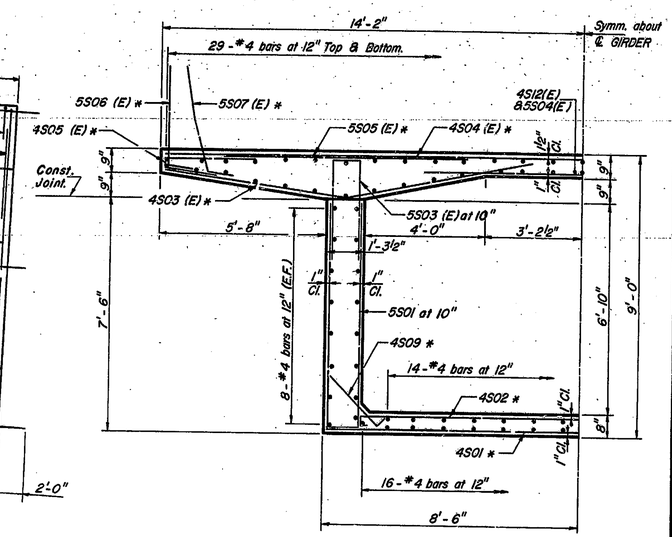

TYPICAL REINFORCEMENT SECTION

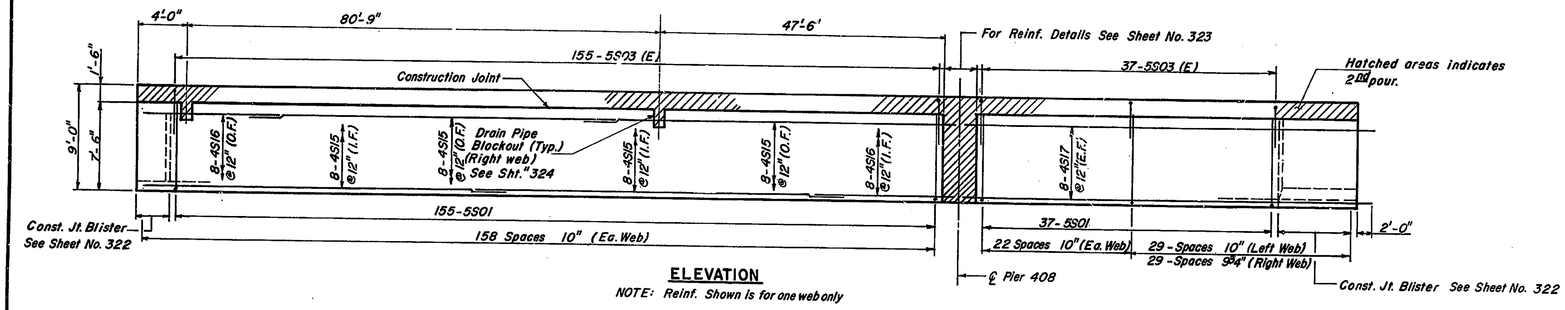

ELEVATION

NOTE: Reinf. Shown is for one web only

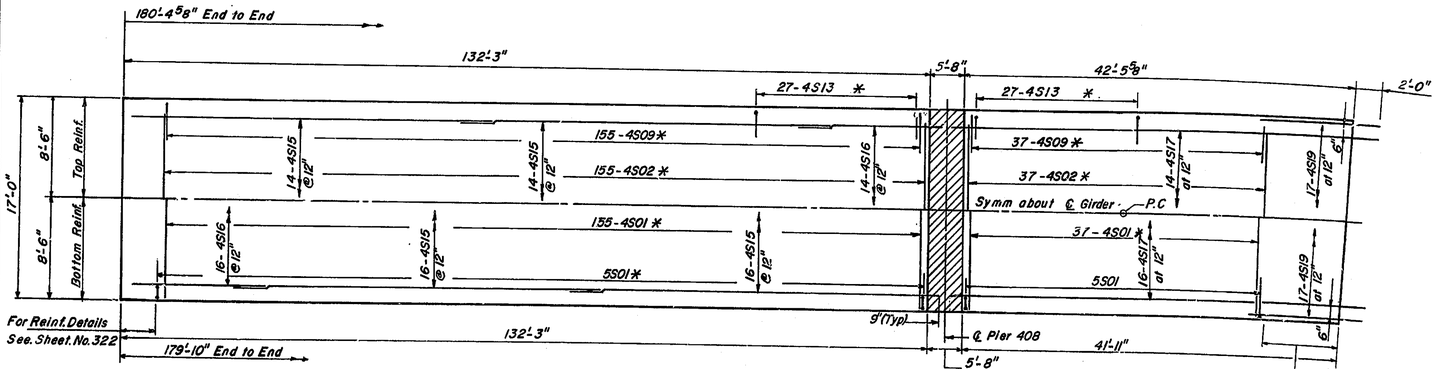

PLAN VIEW - BOTTOM SLAB

NOTE: (*) Space with Web Reinf.

Note: Left & Right orientation when looking up-station.
All horzontal dimensions are along grade &
all verical dimensions are at right angles.

APPROVED FOR CONSTRUCTION

W. B. ABBOTT 7-30-81
Assistant Engineer of Bridge Design

DESIGNED M.M.	C'K'D. M.M.
DRAWN R.E.T.	C'K'D. G.R.
TRACED T.D.S.	C'K'D. G.R.

Figg and Muller Engineers Inc.
Consulting Engineers
Tallahassee Florida 32301

SUPERSTRUCTURE UNIT IV

INDIANA STATE HIGHWAY COMMISSION

LAKE COUNTY - RAMP:- C SECTION:-

SCALE:- N.T.S. DATE:- MAY 26, 1981

SUBMITTED FOR APPROVAL Eugene C. Figg Jr.

DRAWING:- OF SHEET:- 310 OF

PROJECT:- MM 220-1(8)

CONTRACT NO. B-12752

BRIDGE FILE:- 912-45-2546 REN

EUGENE C. FIGG JR. STATE OF