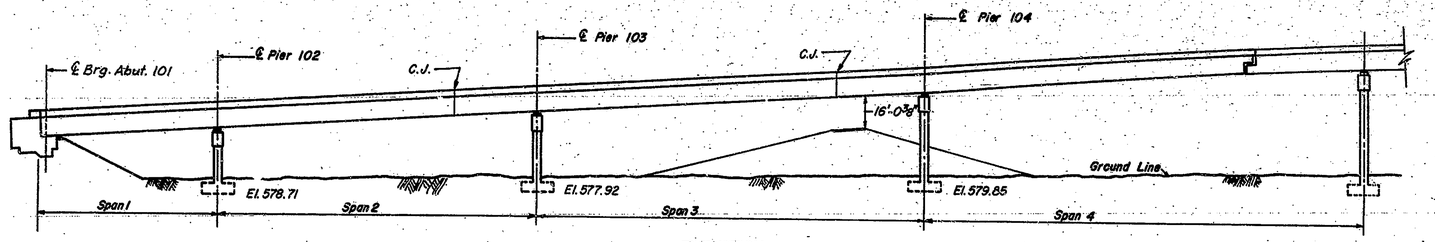

ELEVATION

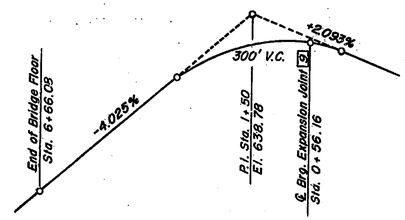

VERTICAL CURVE DATA

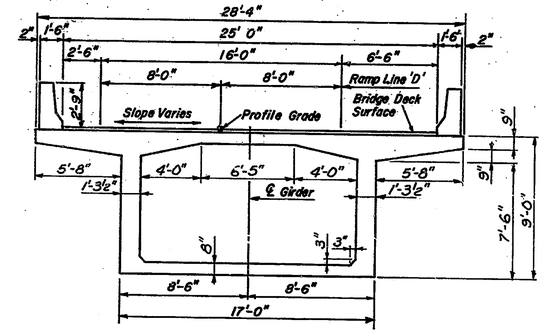

SECTION A-A
Scale: ¼"=1'-0"

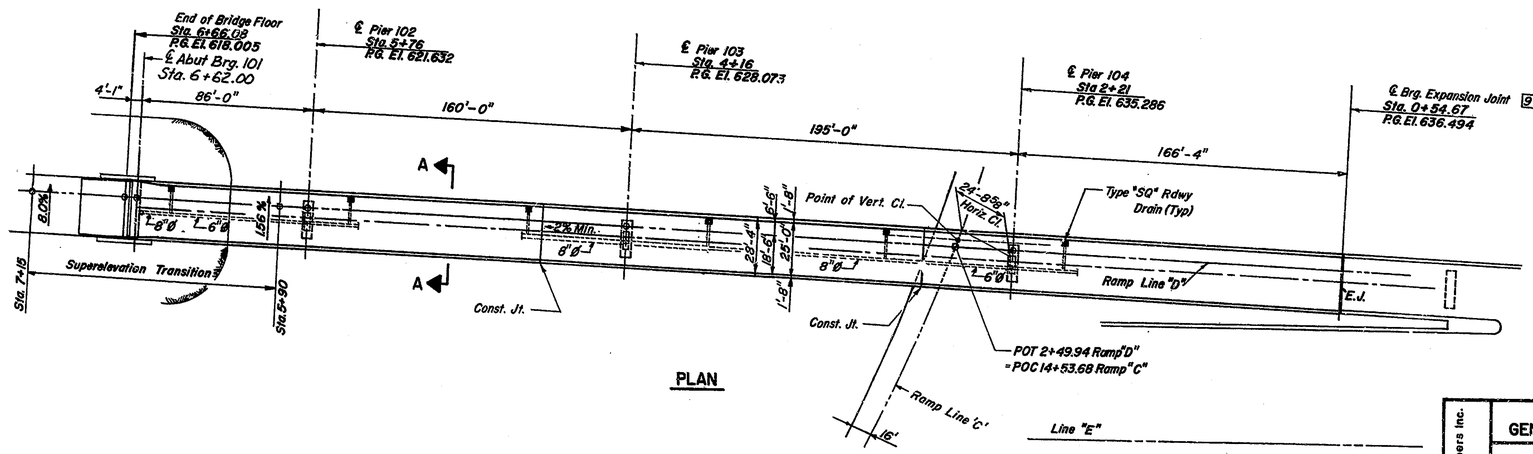

PLAN

APPROVED FOR CONSTRUCTION
W. B. Abbott
W. B. ABBOTT
Assistant Engineer Bridge Design 11-2-81

Figg and Muller Engineers Inc.
424 North Calhoun Street
Tallahassee Florida 32301

GENERAL PLAN & ELEVATION RAMP D

INDIANA STATE HIGHWAY COMMISSION

LAKE COUNTY - RAMP:- D SECTION:-

SCALE:- 1"=30'-0" UNLESS SHOWN DATE: JULY 29, 1981

SUBMITTED FOR APPROVAL Eugene C. Figg Jr.

DRAWING:- OF SHEET:- 100 OF

PROJECT:- MM 220-1 (8)

CONTRACT NO. B-12752

BRIDGE FILE:- 912-45-2546 REX

DESIGNED	M.M.	C'K'D	M.M.
DRAWN	L.L.	C'K'D	G.R.
TRACED	N.D.	C'K'D	G.R.