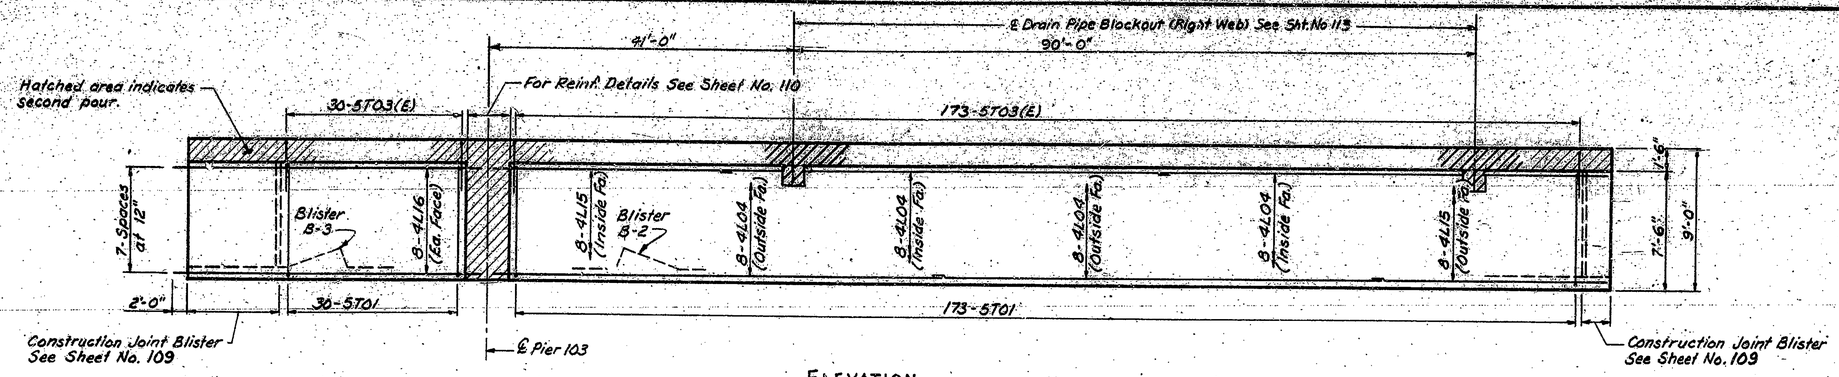

ELEVATION

NOTE: Reinf. shown is for one web only, unless noted.

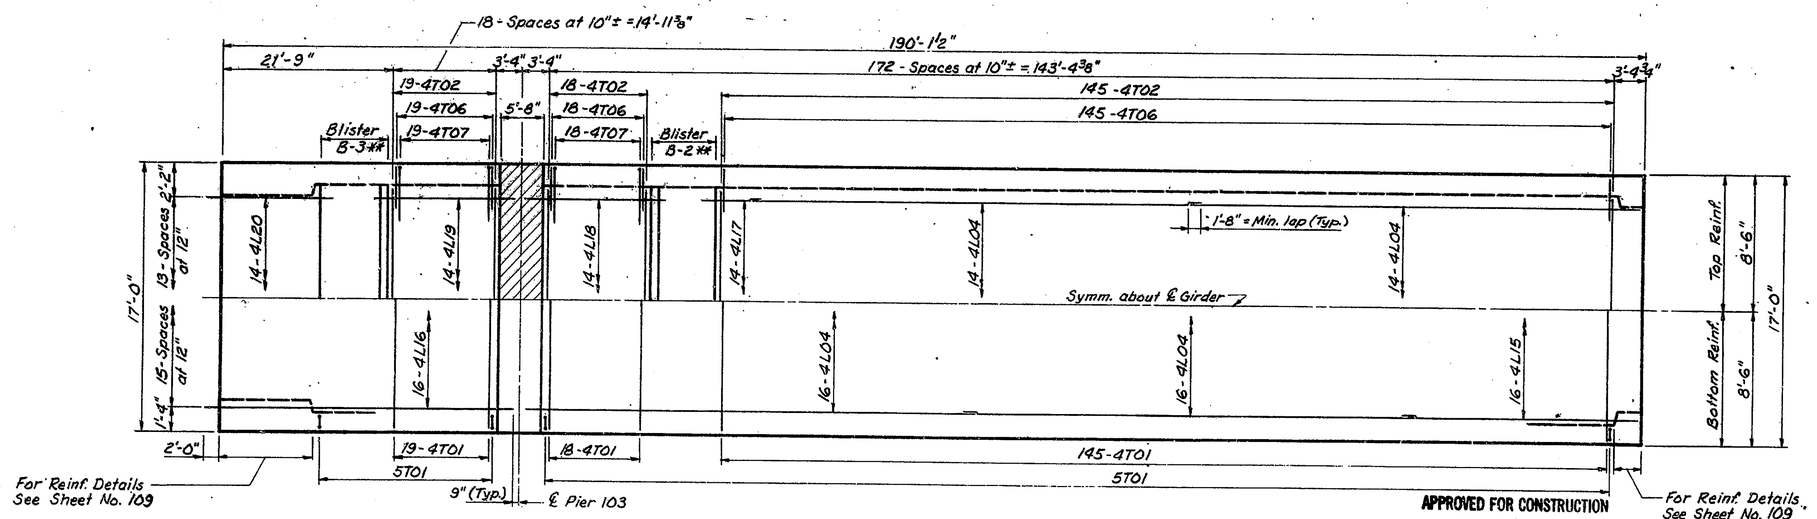

PLAN VIEW - BOTTOM SLAB

NOTE: (**) For Details of Blisters See Sht. No. 108

APPROVED FOR CONSTRUCTION

W. B. ABBOTT
Assistant Engineer of Bridge Design 11-2-81

Figg and Muller Engineers Inc.
426 North Calhoun Street
Tallahassee Florida 32301

SUPERSTRUCTURE I - UNIT II

INDIANA STATE HIGHWAY COMMISSION

LAKE COUNTY - RAMP:- D SECTION:-

SCALE:- N.T.S. DATE:- July 29, 1981

SUBMITTED FOR APPROVAL Eugene C. Figg Jr.

DRAWING:- OF SHEET:- 103 OF

PROJECT:- MM 220-1(8)

CONTRACT NO. B-12752

BRIDGE FILE:- 912-45-2546 REX

EUGENE C. FIGG JR. REGISTERED No. 11543 STATE OF INDIANA PROFESSIONAL ENGINEER

DESIGNED M.M. CK'D M.M.
DRAWN R.E.T. CK'D M.M.
TRACED CK'D