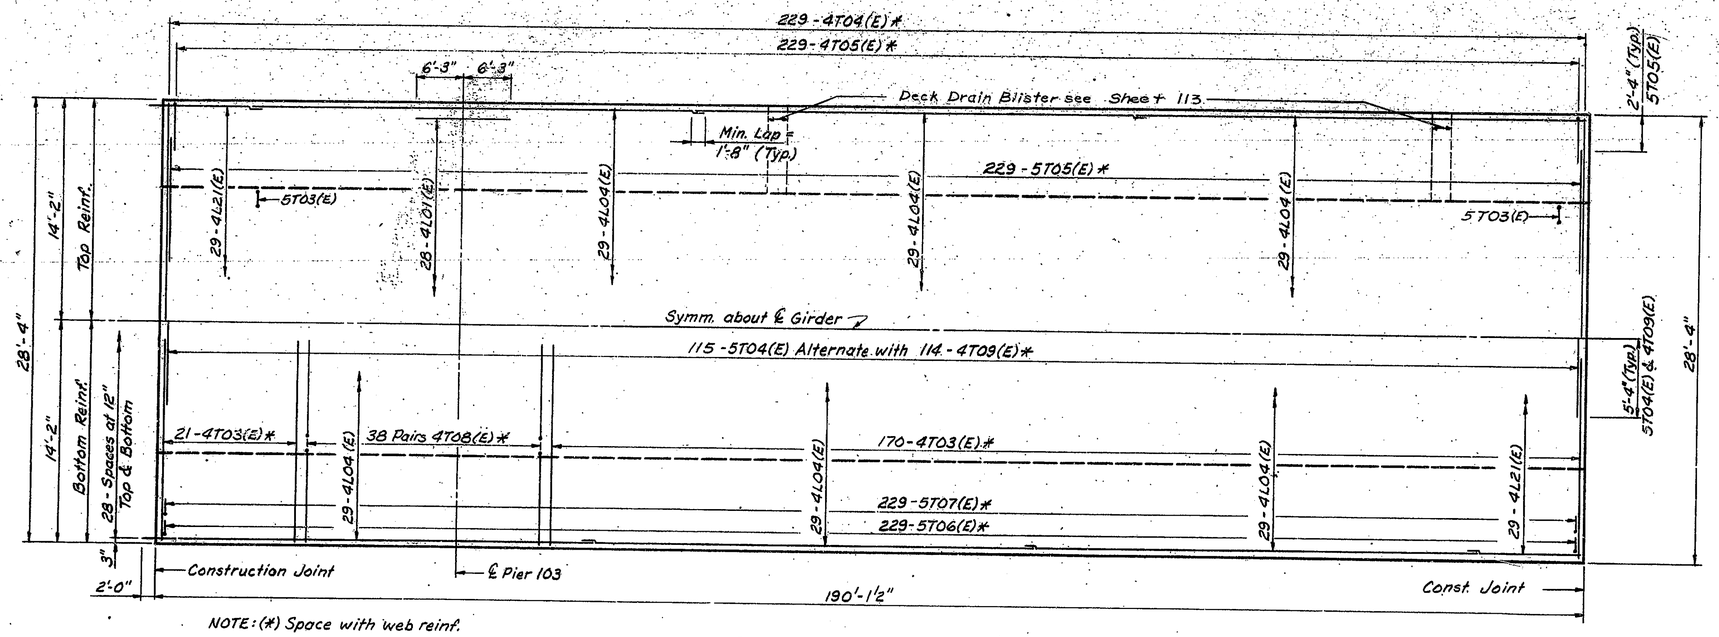

NOTE: (*) Space with web reinf.

PLAN VIEW - TOP SLAB

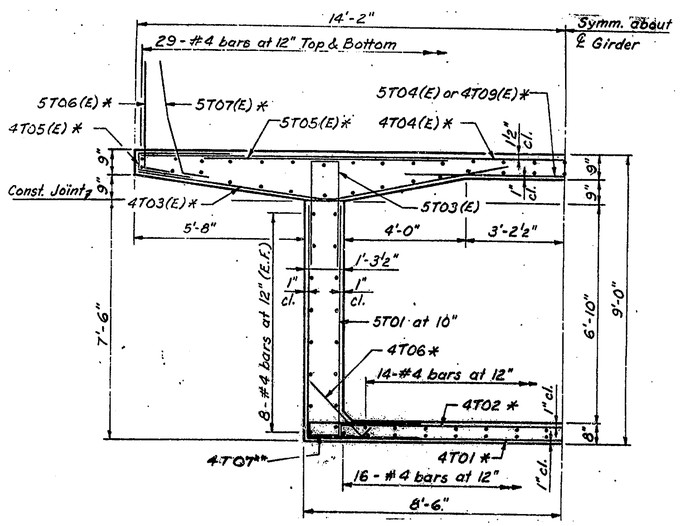

**For location of 4T07 bars see Sheet No. 103

APPROVED FOR CONSTRUCTION
W. B. ABBOTT
Assistant Engineer of Bridge Design 11-2-81

Fisher and Mulkey Engineers Inc.
108 North Pennsylvania Street
Indianapolis, Indiana 46204

SUPERSTRUCTURE 2 - UNIT II

INDIANA STATE HIGHWAY COMMISSION

LAKE COUNTY - RAMP:- D SECTION:-

SCALE:- N.T.S. DATE:- July 29, 1981

SUBMITTED FOR APPROVAL Eugene C. Figg

DRAWING:- OF SHEET:- 104A OF

PROJECT:- MM 220-1(8)

CONTRACT NO. B-12752

BRIDGE FILE:- 918-48-2346 B.R.

EUGENE C. FIGG, JR. REGISTERED No 13593 STATE OF INDIANA PROFESSIONAL ENGINEER

DESIGNED	M.M.	CK'D	M.M.
DRAWN	R.E.T.	CK'D	M.M.
TRACED		CK'D	