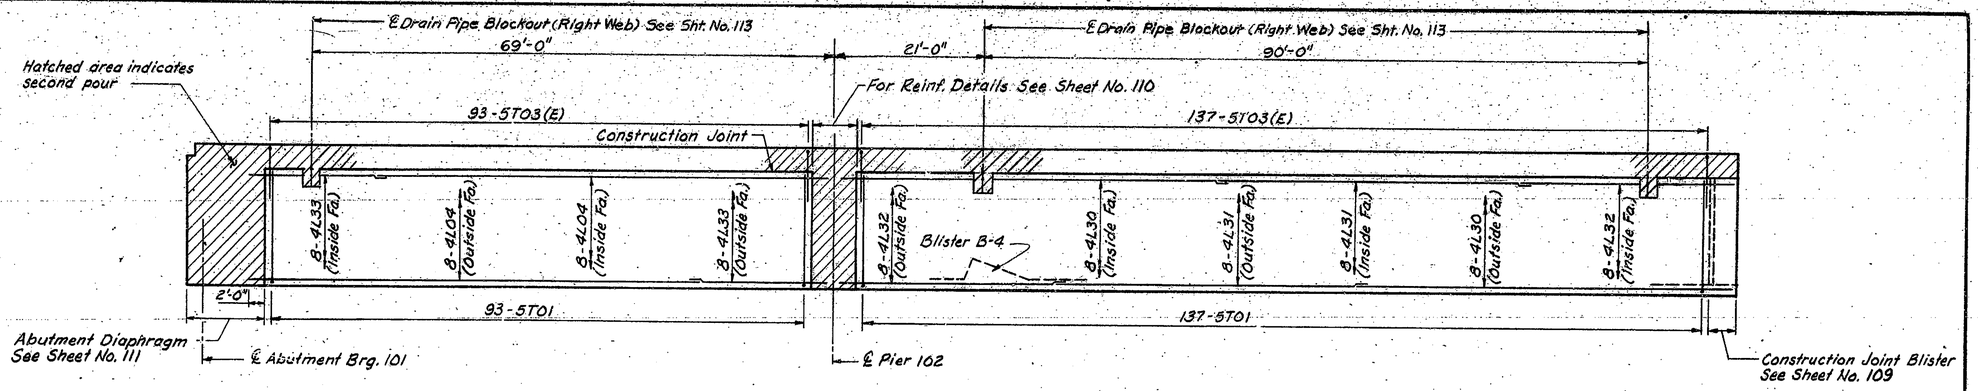

ELEVATION

NOTE: Reinf. shown is for one web only, unless noted.

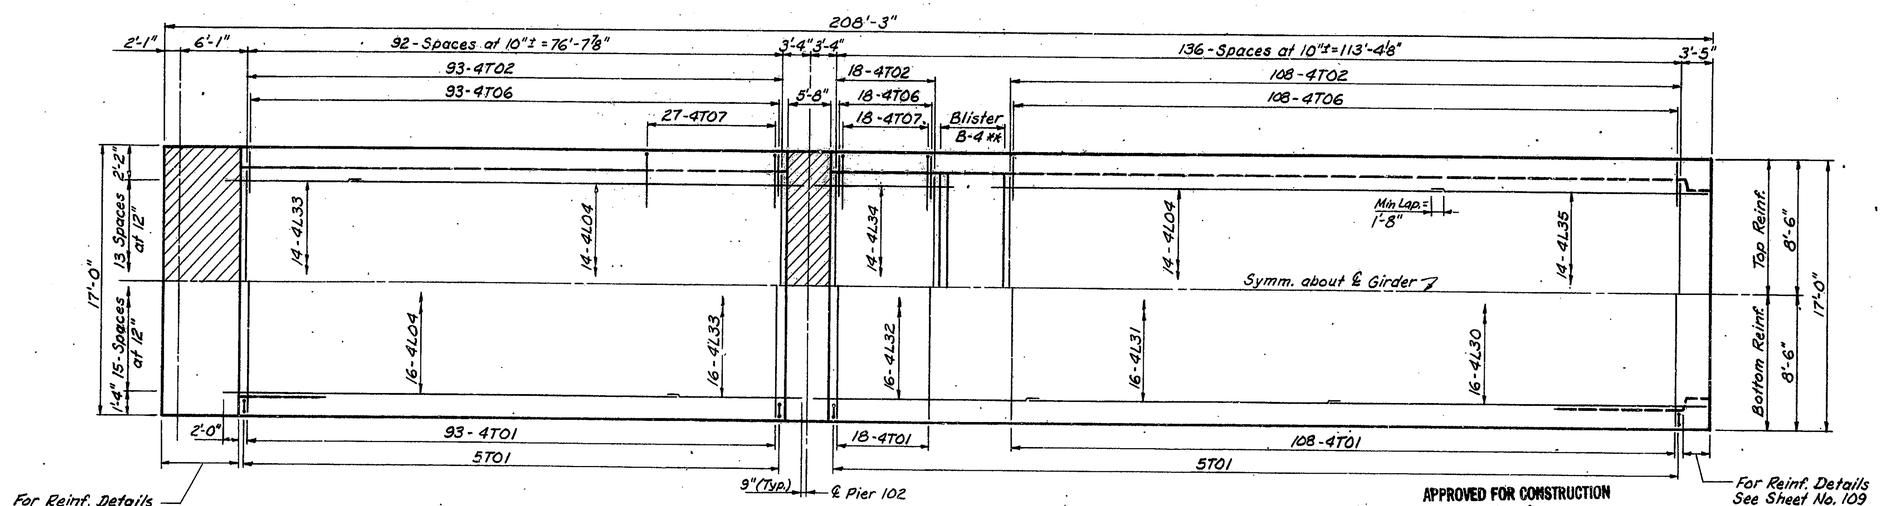

PLAN VIEW - BOTTOM SLAB

NOTE: (**) For Details of Blisters See Sht No. 108

APPROVED FOR CONSTRUCTION

W. B. Abbott

W. B. ABBOTT
Assistant Engineer of Bridge Design 11-2-81

Figg and Muller Engineers Inc.
424 North Calhoun Street
Tallahassee, Florida 32301

SUPERSTRUCTURE I - UNIT III

INDIANA STATE HIGHWAY COMMISSION

LAKE COUNTY - RAMP: - D SECTION: -

SCALE: - N.T.S. DATE: - July 29, 1981

SUBMITTED FOR APPROVAL Eugene C. Figg Jr.

DRAWING: - OF SHEET: - 105 OF

PROJECT: - MM 220-1(8)

CONTRACT NO. B-12752

BRIDGE FILE: - 912-45-2546 REX

EUGENE C. FIGG, JR. REGISTERED No. 18543 STATE OF INDIANA PROFESSIONAL ENGINEER

DESIGNED M.M. C'K'D. M.M.
DRAWN R.E.T. C'K'D. M.M.
TRACED C'K'D.