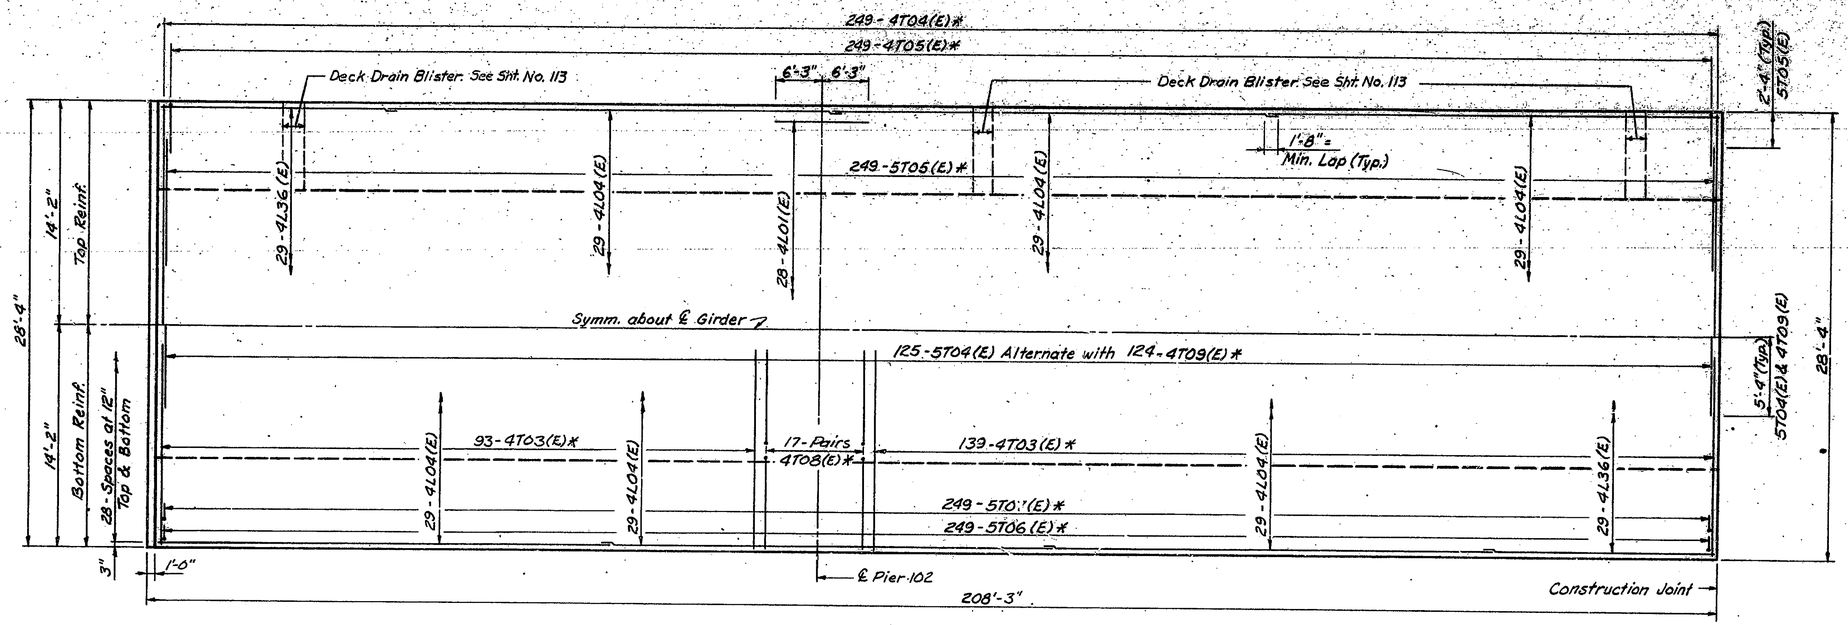

NOTE: (*) Space with Web Reinf.

PLAN VIEW - TOP SLAB

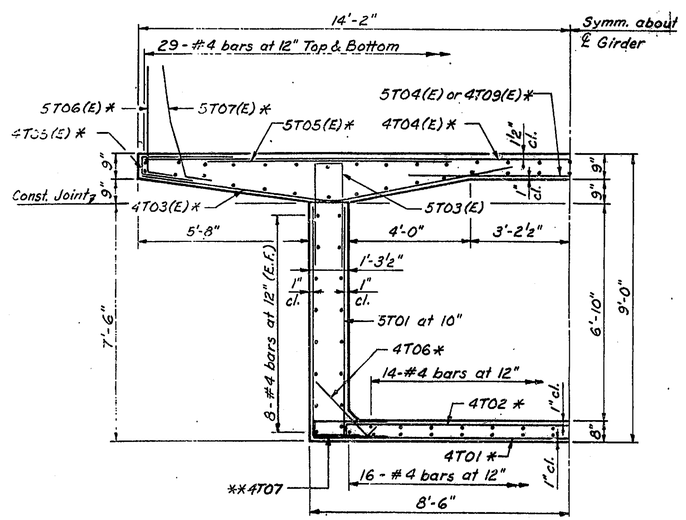

**Note: For Location of 4T07 See Sht. No 105 To be spaced with 5T01 bars.

APPROVED FOR CONSTRUCTION

W. B. ABBOTT
Assistant Engineer of Bridge Design 11-2-81

DESIGNED M.M.	CK'D. M.M.
DRAWN R.E.T.	CK'D. M.M.
TRACED	CK'D.

Figg and Muller Engineers Inc.
426 North Calhoun Street
Tallahassee Florida 32301

SUPERSTRUCTURE 2 - UNIT III

INDIANA STATE HIGHWAY COMMISSION

LAKE COUNTY - RAMP:- D SECTION:-

SCALE:- N.T.S. DATE:- July 29, 1981

SUBMITTED FOR APPROVAL Eugene C. Figg Jr.

DRAWING:- OF SHEET:- 106A OF

PROJECT:- MM 220-1(8)

CONTRACT NO. B-12752

BRIDGE FILE:- 912-45-2546 REX

EUGENE C. FIGG JR. REGISTERED 1950 STATE OF FLORIDA PROFESSIONAL ENGINEER