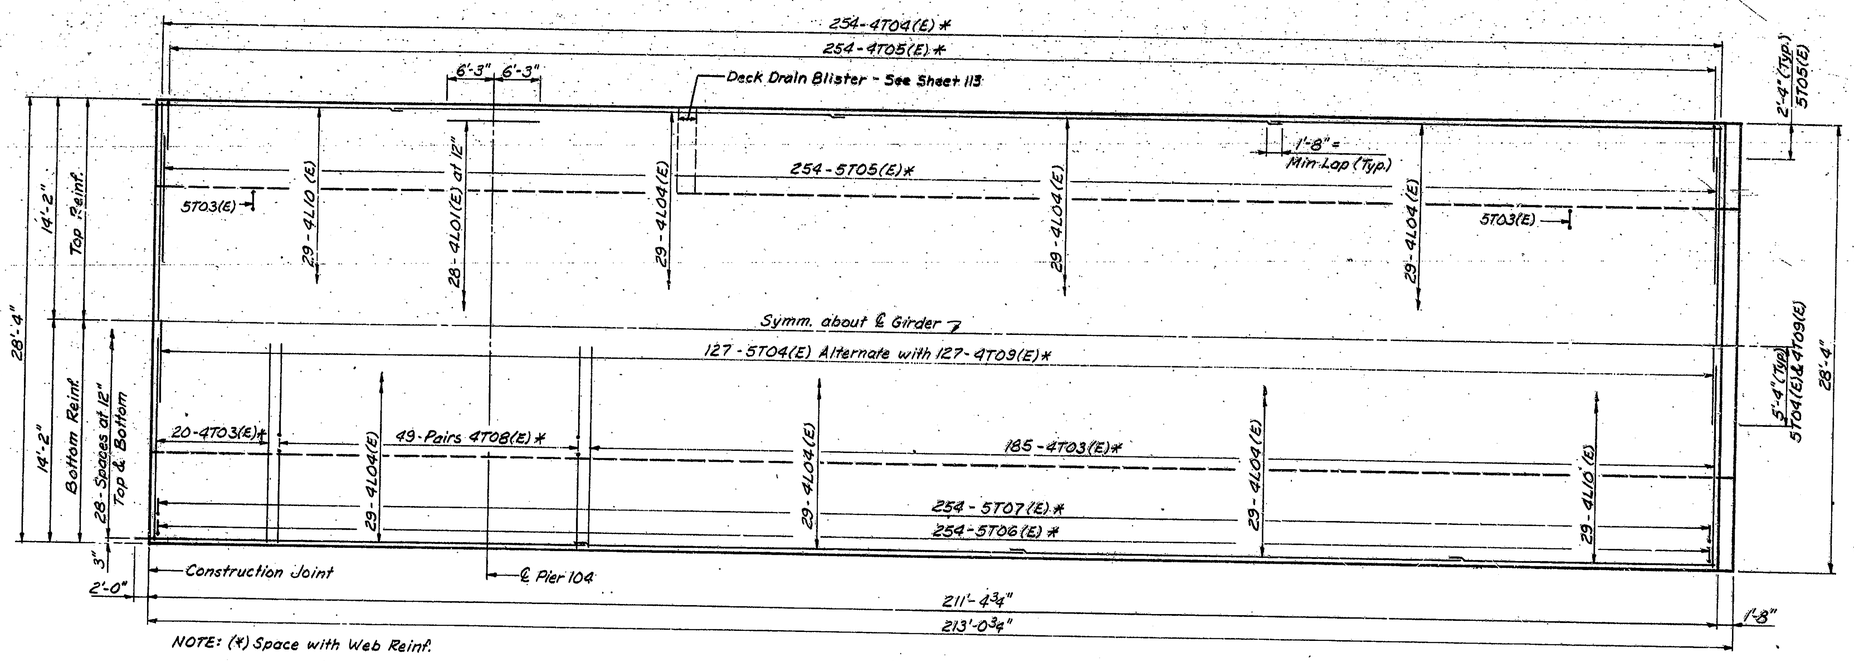

PLAN VIEW - TOP SLAB

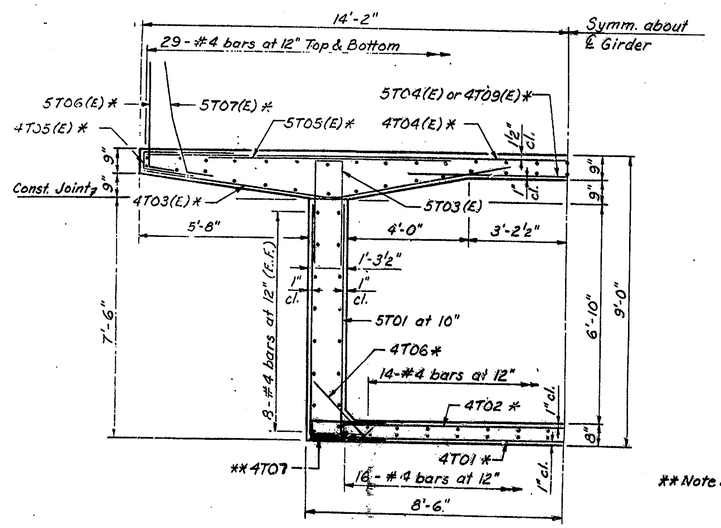

** Note: For Location of 4T07 See Sht. No. 101 To be spaced with 5T01 bars.

APPROVED FOR CONSTRUCTION

W. B. ABBOTT
Assistant Engineer of Bridge Design 11-2-81

SUPERSTRUCTURE 2 - UNIT I

INDIANA STATE HIGHWAY COMMISSION

LAKE COUNTY - RAMP:- D SECTION:-

SCALE:- N.T.S. DATE:- July 29, 1981

SUBMITTED FOR APPROVAL Eugene C. Figg, Jr.

DRAWING:- OF SHEET:- 1 OF

PROJECT:- MM 220-1(8)

CONTRACT NO. B-12752

BRIDGE FILE:- 912-45-2546 REX

Figg and Muller Engineers Inc.

DESIGNED M.M. C'K'D M.M.
DRAWN R.E.T. C'K'D M.M.
TRACED C'K'D