


PLAN VIEW - BOTTOM SLAB UNITS I & II

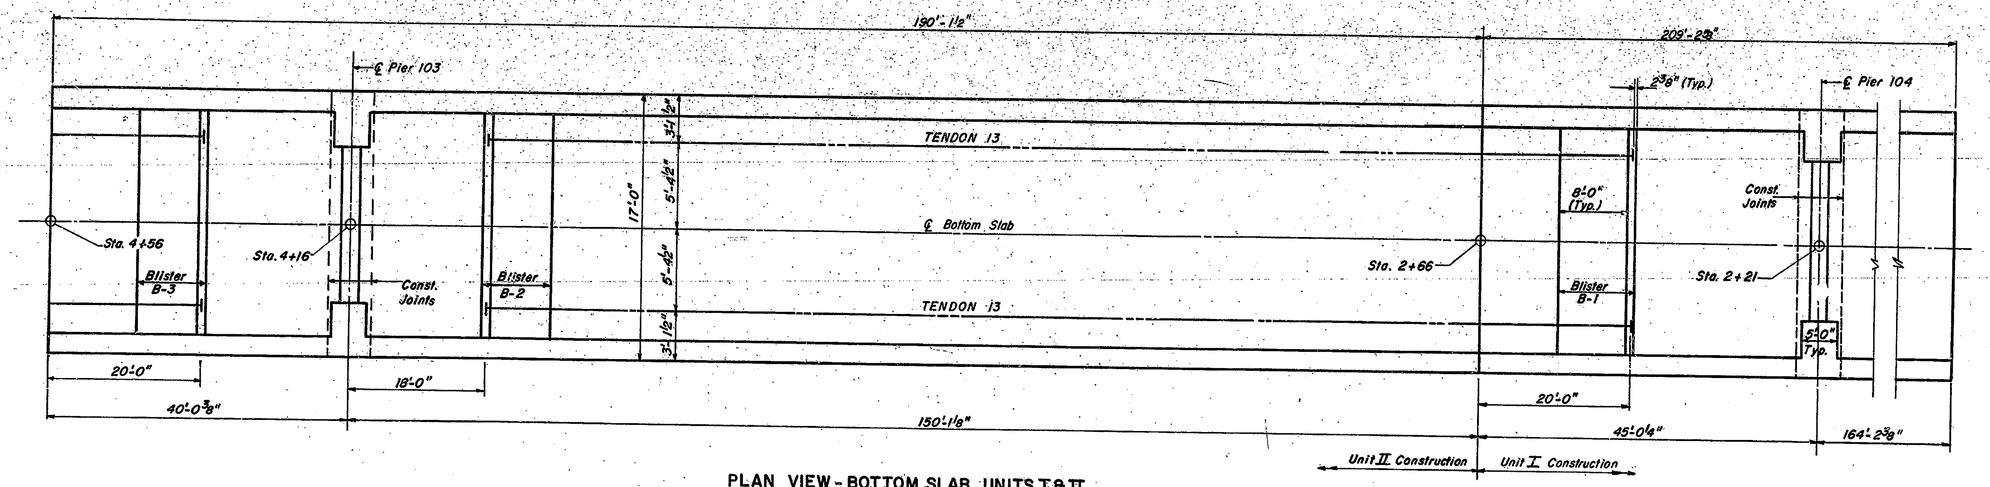


PLAN VIEW - BOTTOM SLAB UNIT III

APPROVED FOR CONSTRUCTION

11-2-81

Figg and Muller Engineers Inc.
424 North Calhoun Street
Tallahassee Florida 32301

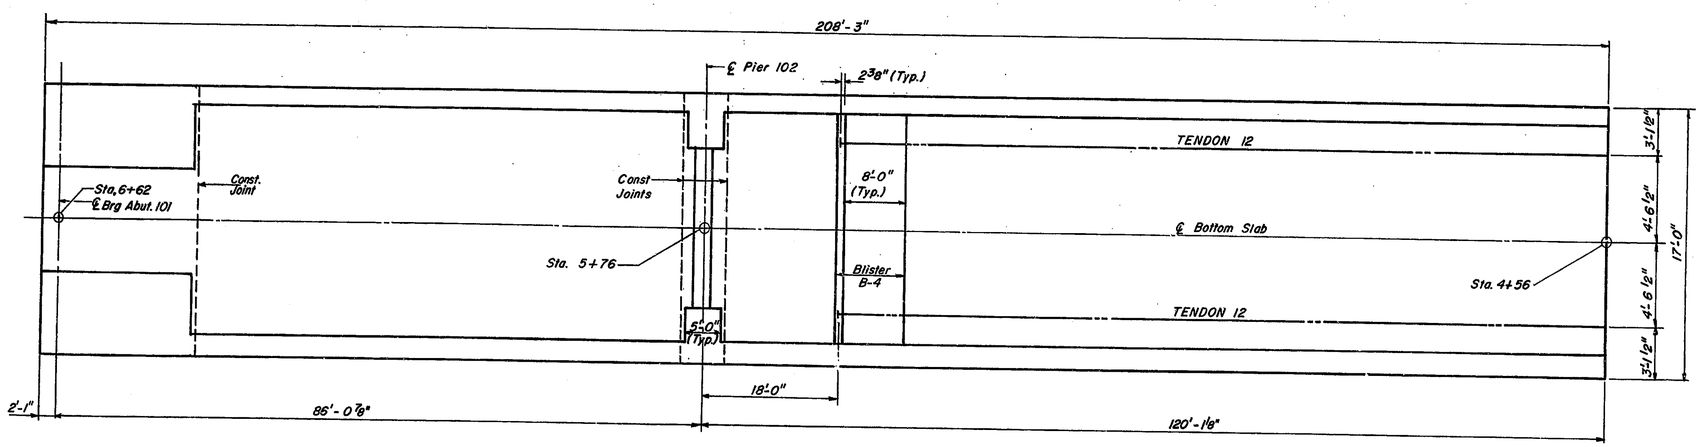BOTTOM SLAB DIMENSIONS & P.T. LAYOUT

**INDIANA STATE HIGHWAY COMMISSION**

LAKE COUNTY - RAMP:- D SECTION:-

SCALE:- ⅛" = 1'-0" DATE:- July 29, 1981

SUBMITTED FOR APPROVAL Eugene C. Figg, Jr.

DRAWING:- OF SHEET:- 116 OF

PROJECT:- MM 220-1(8)

CONTRACT NO. B- 12750

BRIDGE FILE:- 912-45-2546 REX

| | | | |
|---|---|---|---|
| DESIGNED | MM | C'K'D | MM |
| DRAWN | JS | C'K'D | GR |
| TRACED | MLB | C'K'D | GR |