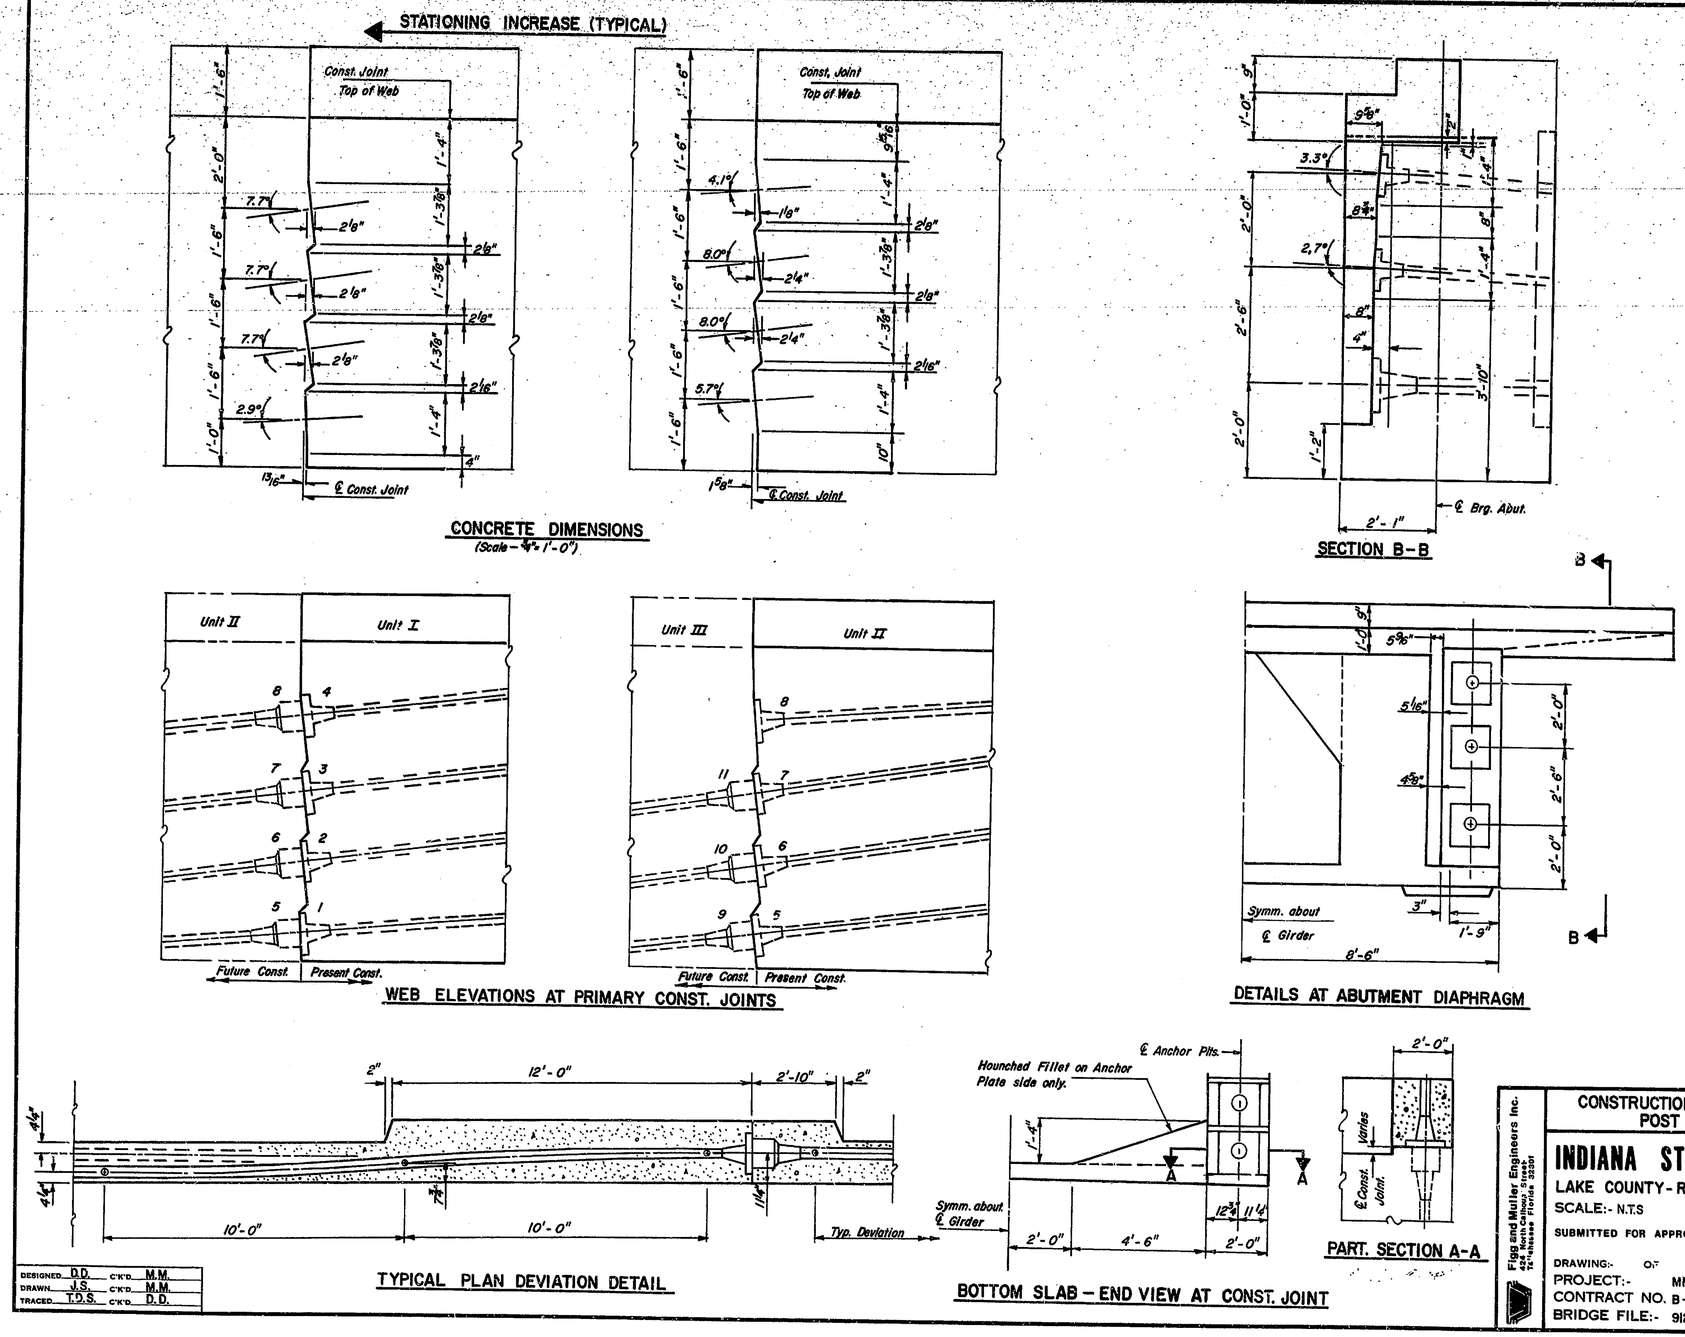

APPROVED FOR CONSTRUCTION

W. B. ABBOTT
Assistant Engineer of Bridge Design 11-2-81

DESIGNED D.D. C'K'D. M.M.
DRAWN J.S. C'K'D. M.M.
TRACED T.D.S. C'K'D. D.D.

Figg and Muller Engineers Inc.
424 North Calhoun Street
Tallahassee Florida 32301

CONSTRUCTION JOINT & ABUTMENT DIAPHRAM
POST TENSIONING DETAILS

INDIANA STATE HIGHWAY COMMISSION

LAKE COUNTY - RAMP:- D SECTION:-
SCALE:- N.T.S DATE:- July 29, 1981
SUBMITTED FOR APPROVAL Eugene C. Figg Jr.
DRAWING:- OF SHEET:- 117 OF
PROJECT:- MM 220-1(8)
CONTRACT NO. B-12752
BRIDGE FILE:- 912-45-2546REX