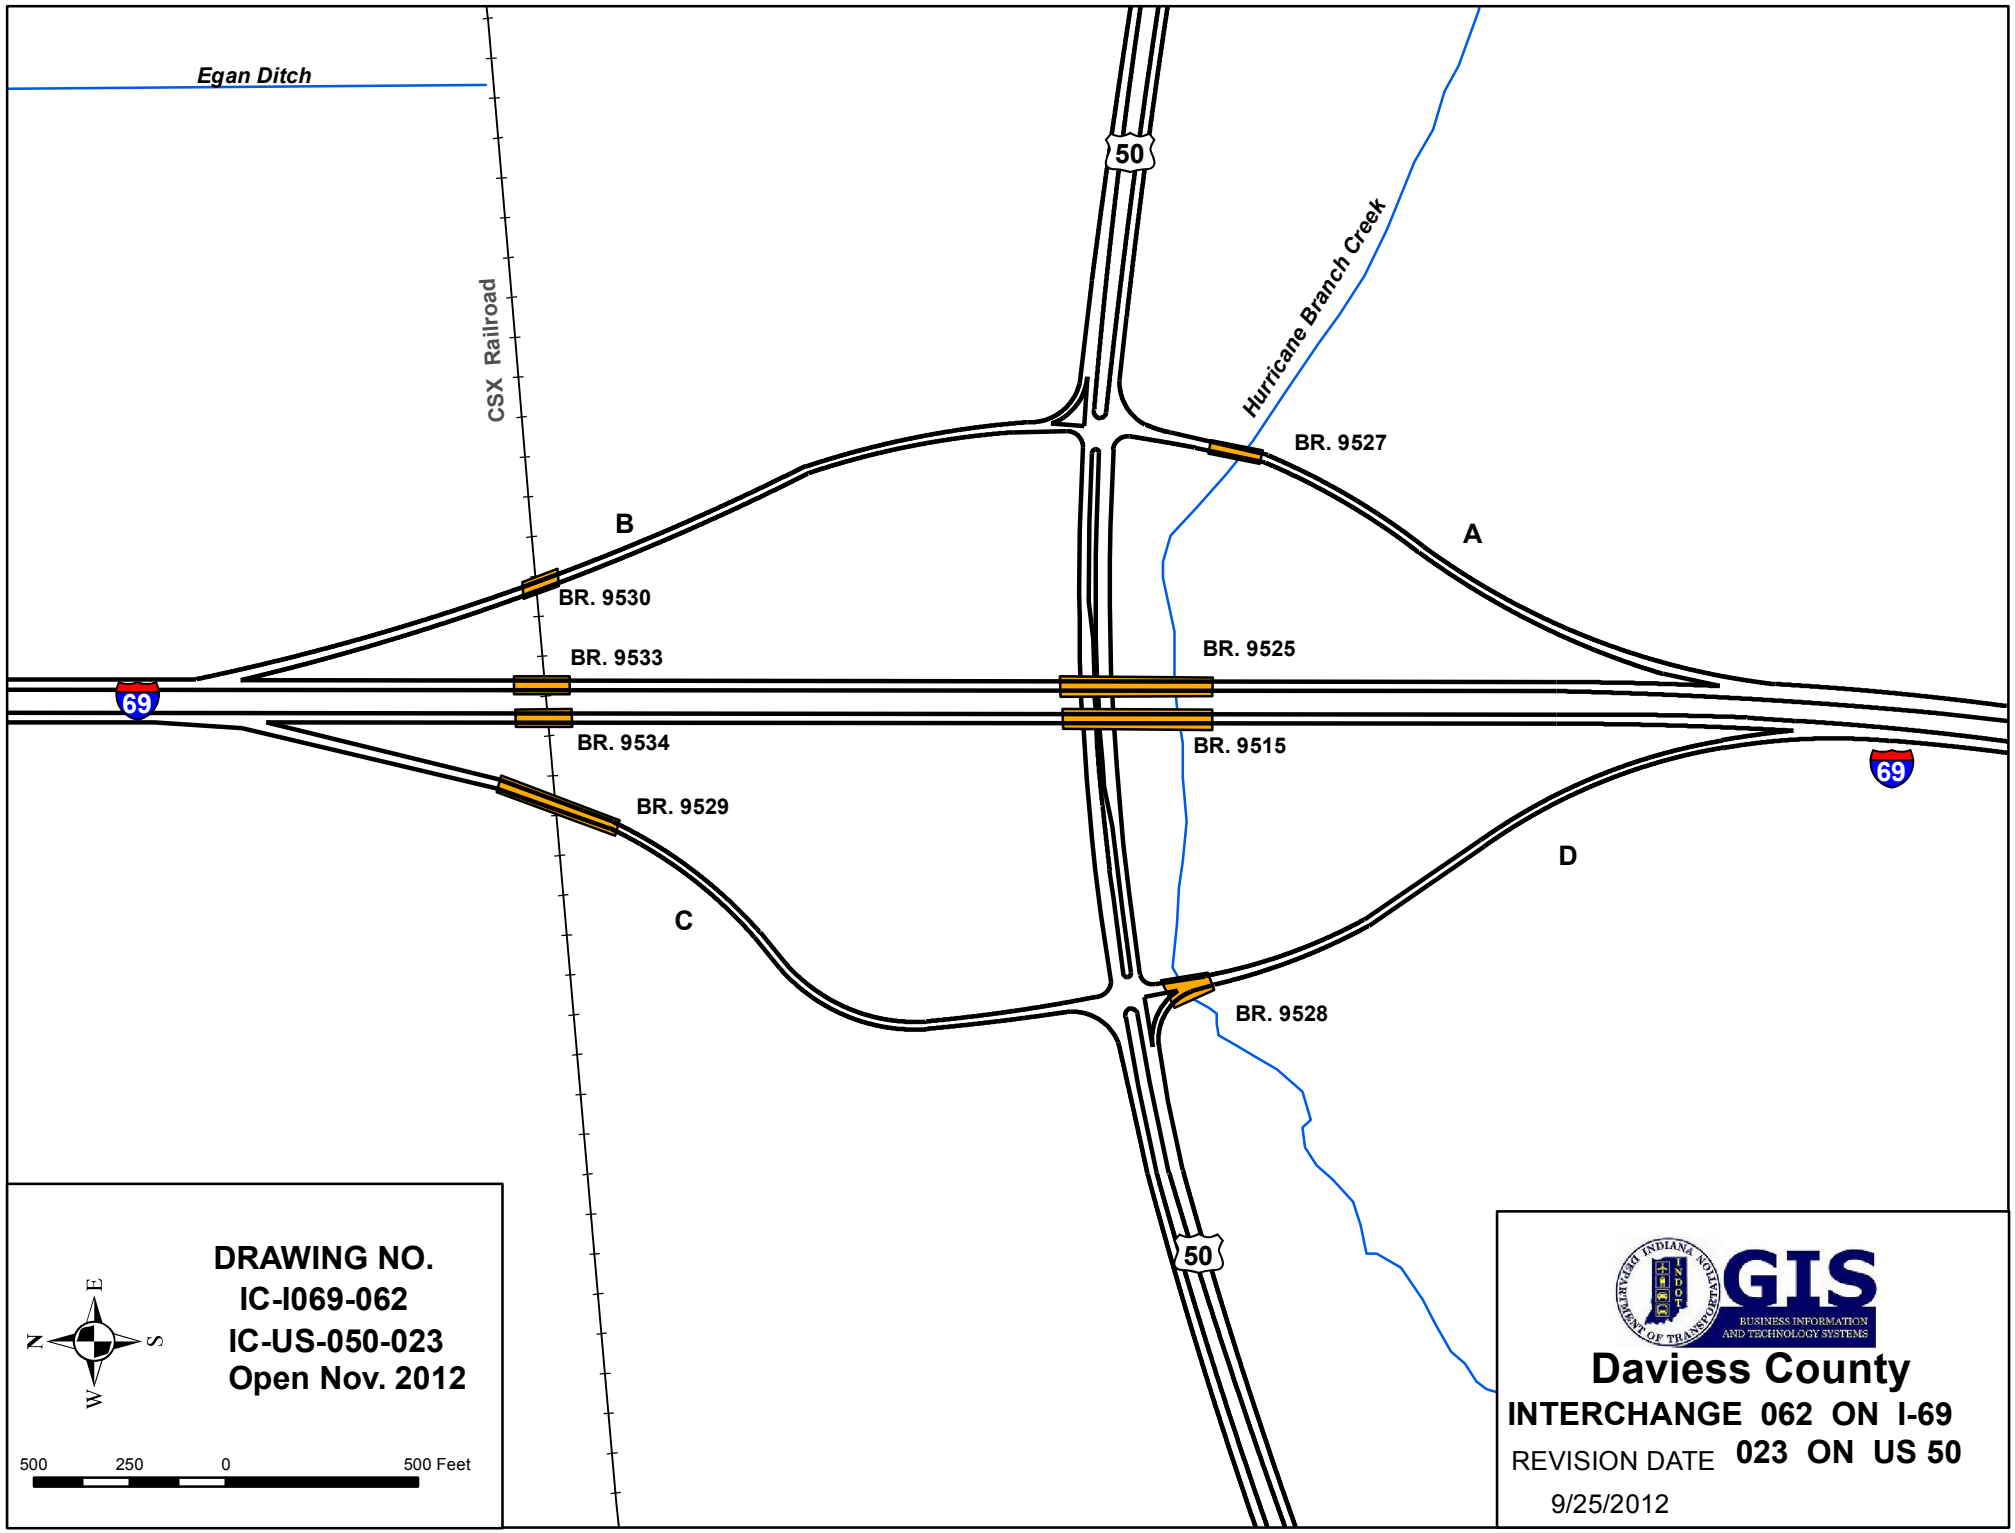
Egan Ditch
CSX Railroad
Hurricane Branch Creek
50
69
A
B
C
D
BR. 9527
BR. 9530
BR. 9533
BR. 9534
BR. 9525
BR. 9515
BR. 9529
BR. 9528
DRAWING NO.
IC-I069-062
IC-US-050-023
Open Nov. 2012
N
E
S
W
500
250
0
500 Feet
GIS
BUSINESS INFORMATION AND TECHNOLOGY SYSTEMS
INDIANA DEPARTMENT OF TRANSPORTATION
INDOT
Daviess County
INTERCHANGE 062 ON I-69
023 ON US 50
REVISION DATE
9/25/2012