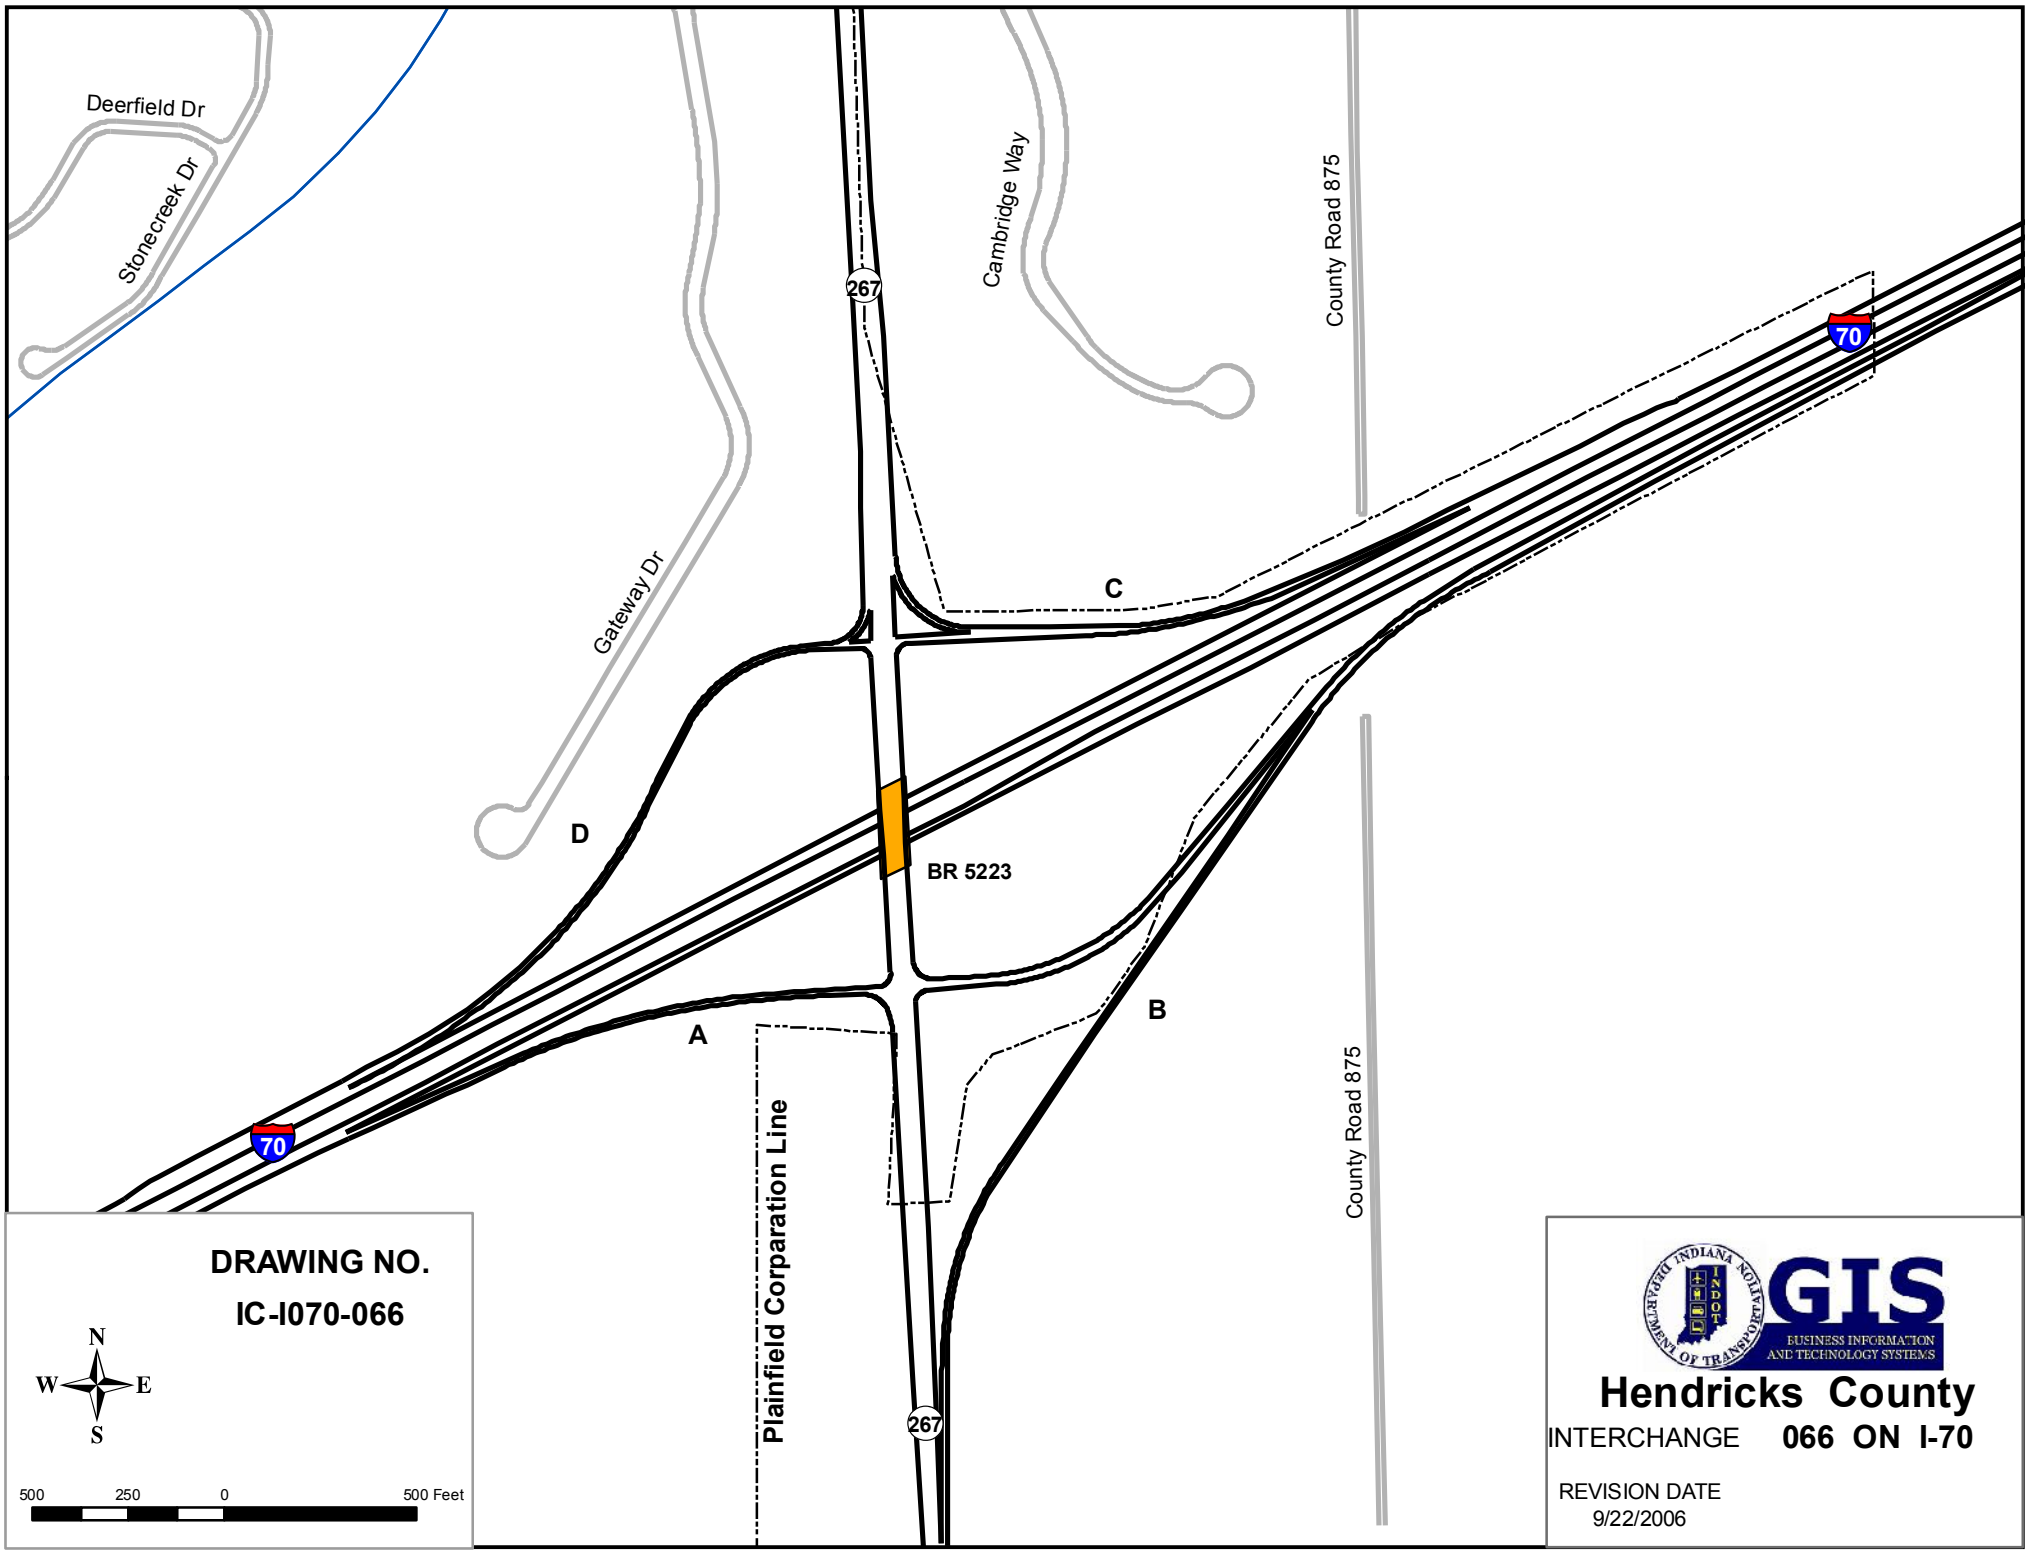
Deerfield Dr
Stonecreek Dr
Cambridge Way
County Road 875
267
70
Gateway Dr
C
D
BR 5223
B
A
Plainfield Corparation Line
County Road 875
DRAWING NO.
IC-I070-066
N
W
E
S
500
250
0
500 Feet
INDIANA DEPARTMENT OF TRANSPORTATION
INDOT
GIS
BUSINESS INFORMATION AND TECHNOLOGY SYSTEMS
Hendricks County
INTERCHANGE 066 ON I-70
REVISION DATE
9/22/2006