# ST. JOSEPH COUNTY
# TOLL ROAD
# MAINTENANCE AREA

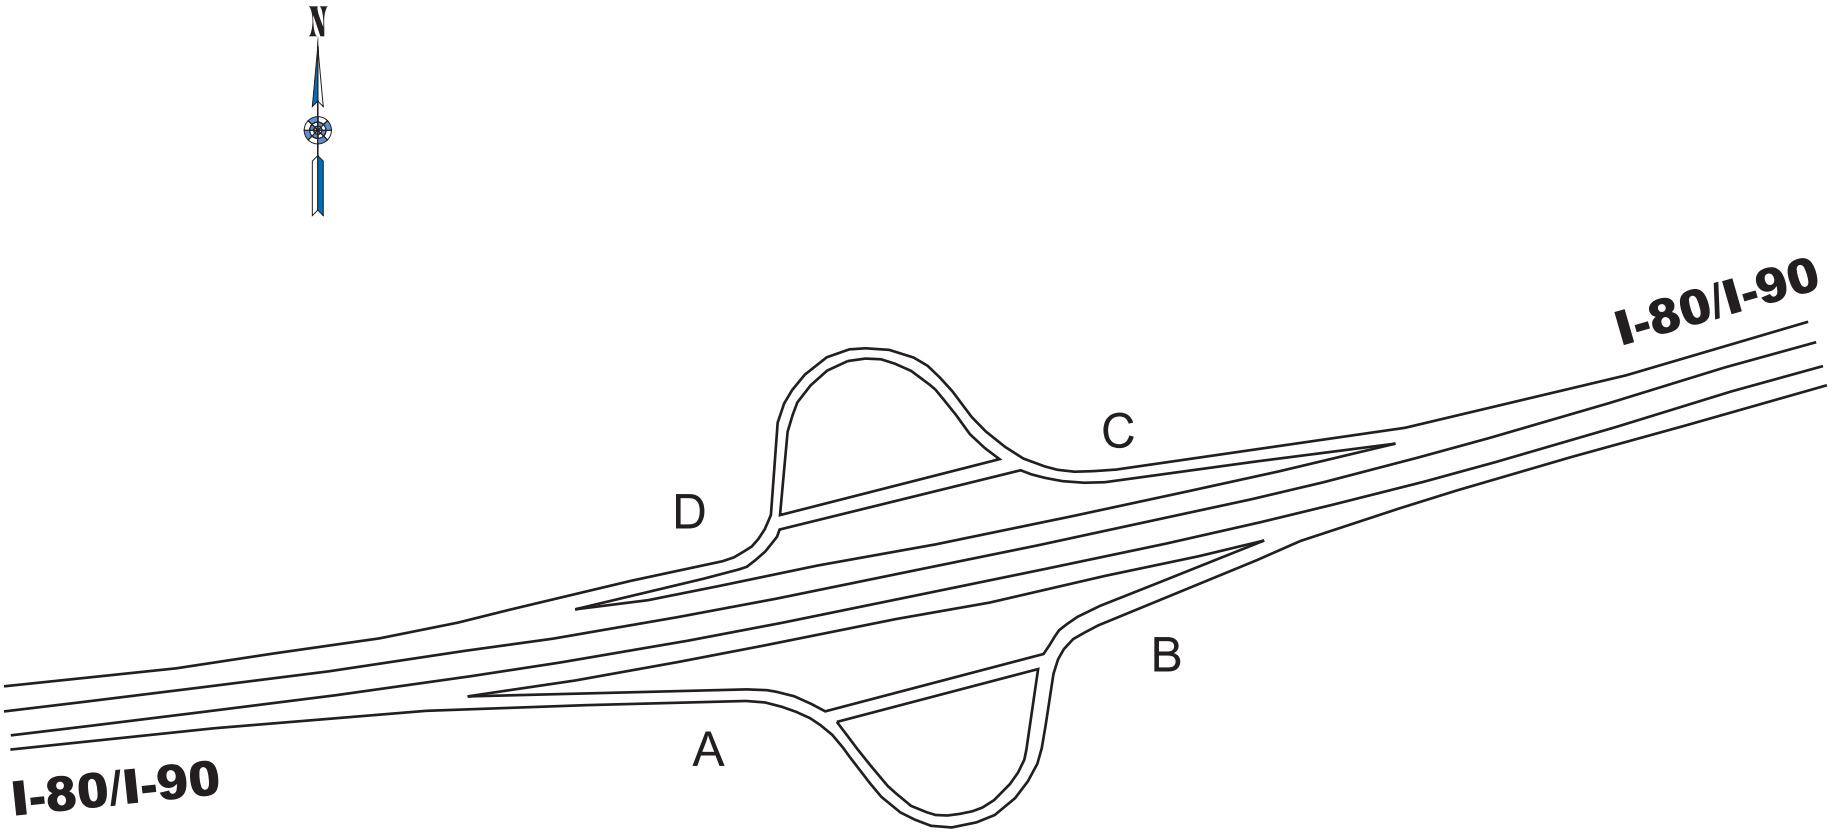


073 ON I-80

073 ON I-90

INDOT GRAPHICS

REVISION DATE: 12-03-2001
DRAWING: MA-1080-073+
MAINTENANCE AREA
SCALE: NOT TO SCALE