ST. JOSEPH COUNTY
TOLL ROAD
MAINTENANCE AREA

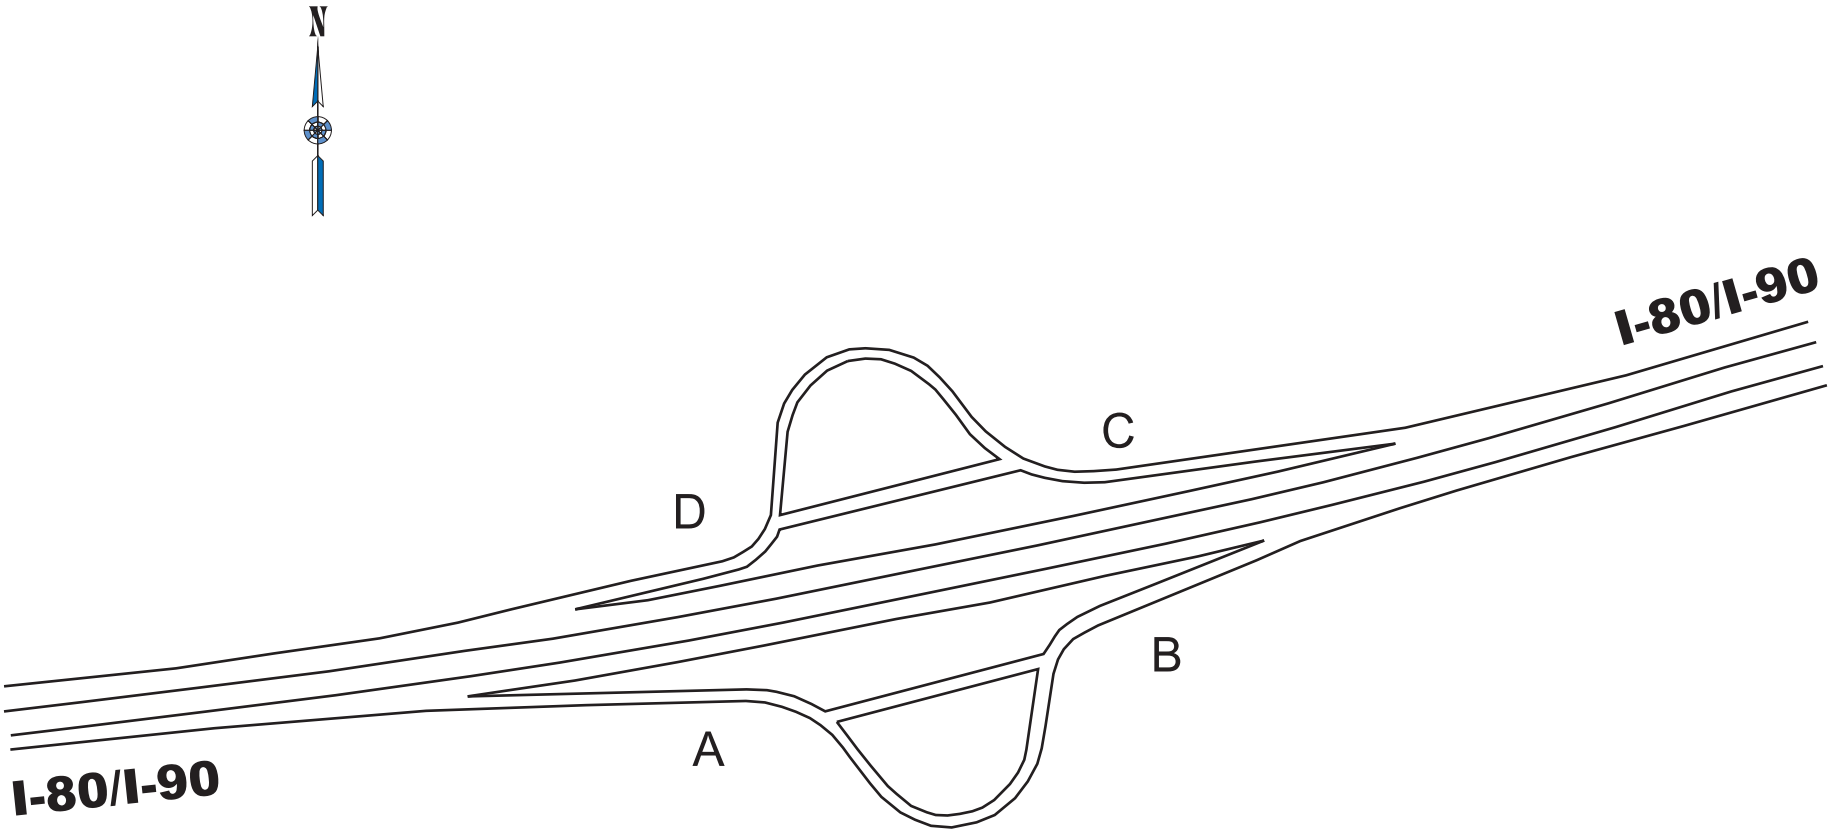

073 ON I-90

073 ON I-80

INDOT GRAPHICS

REVISION DATE: 12-03-2001
DRAWING: MA-1090-073+
MAINTENANCE AREA
SCALE: NOT TO SCALE