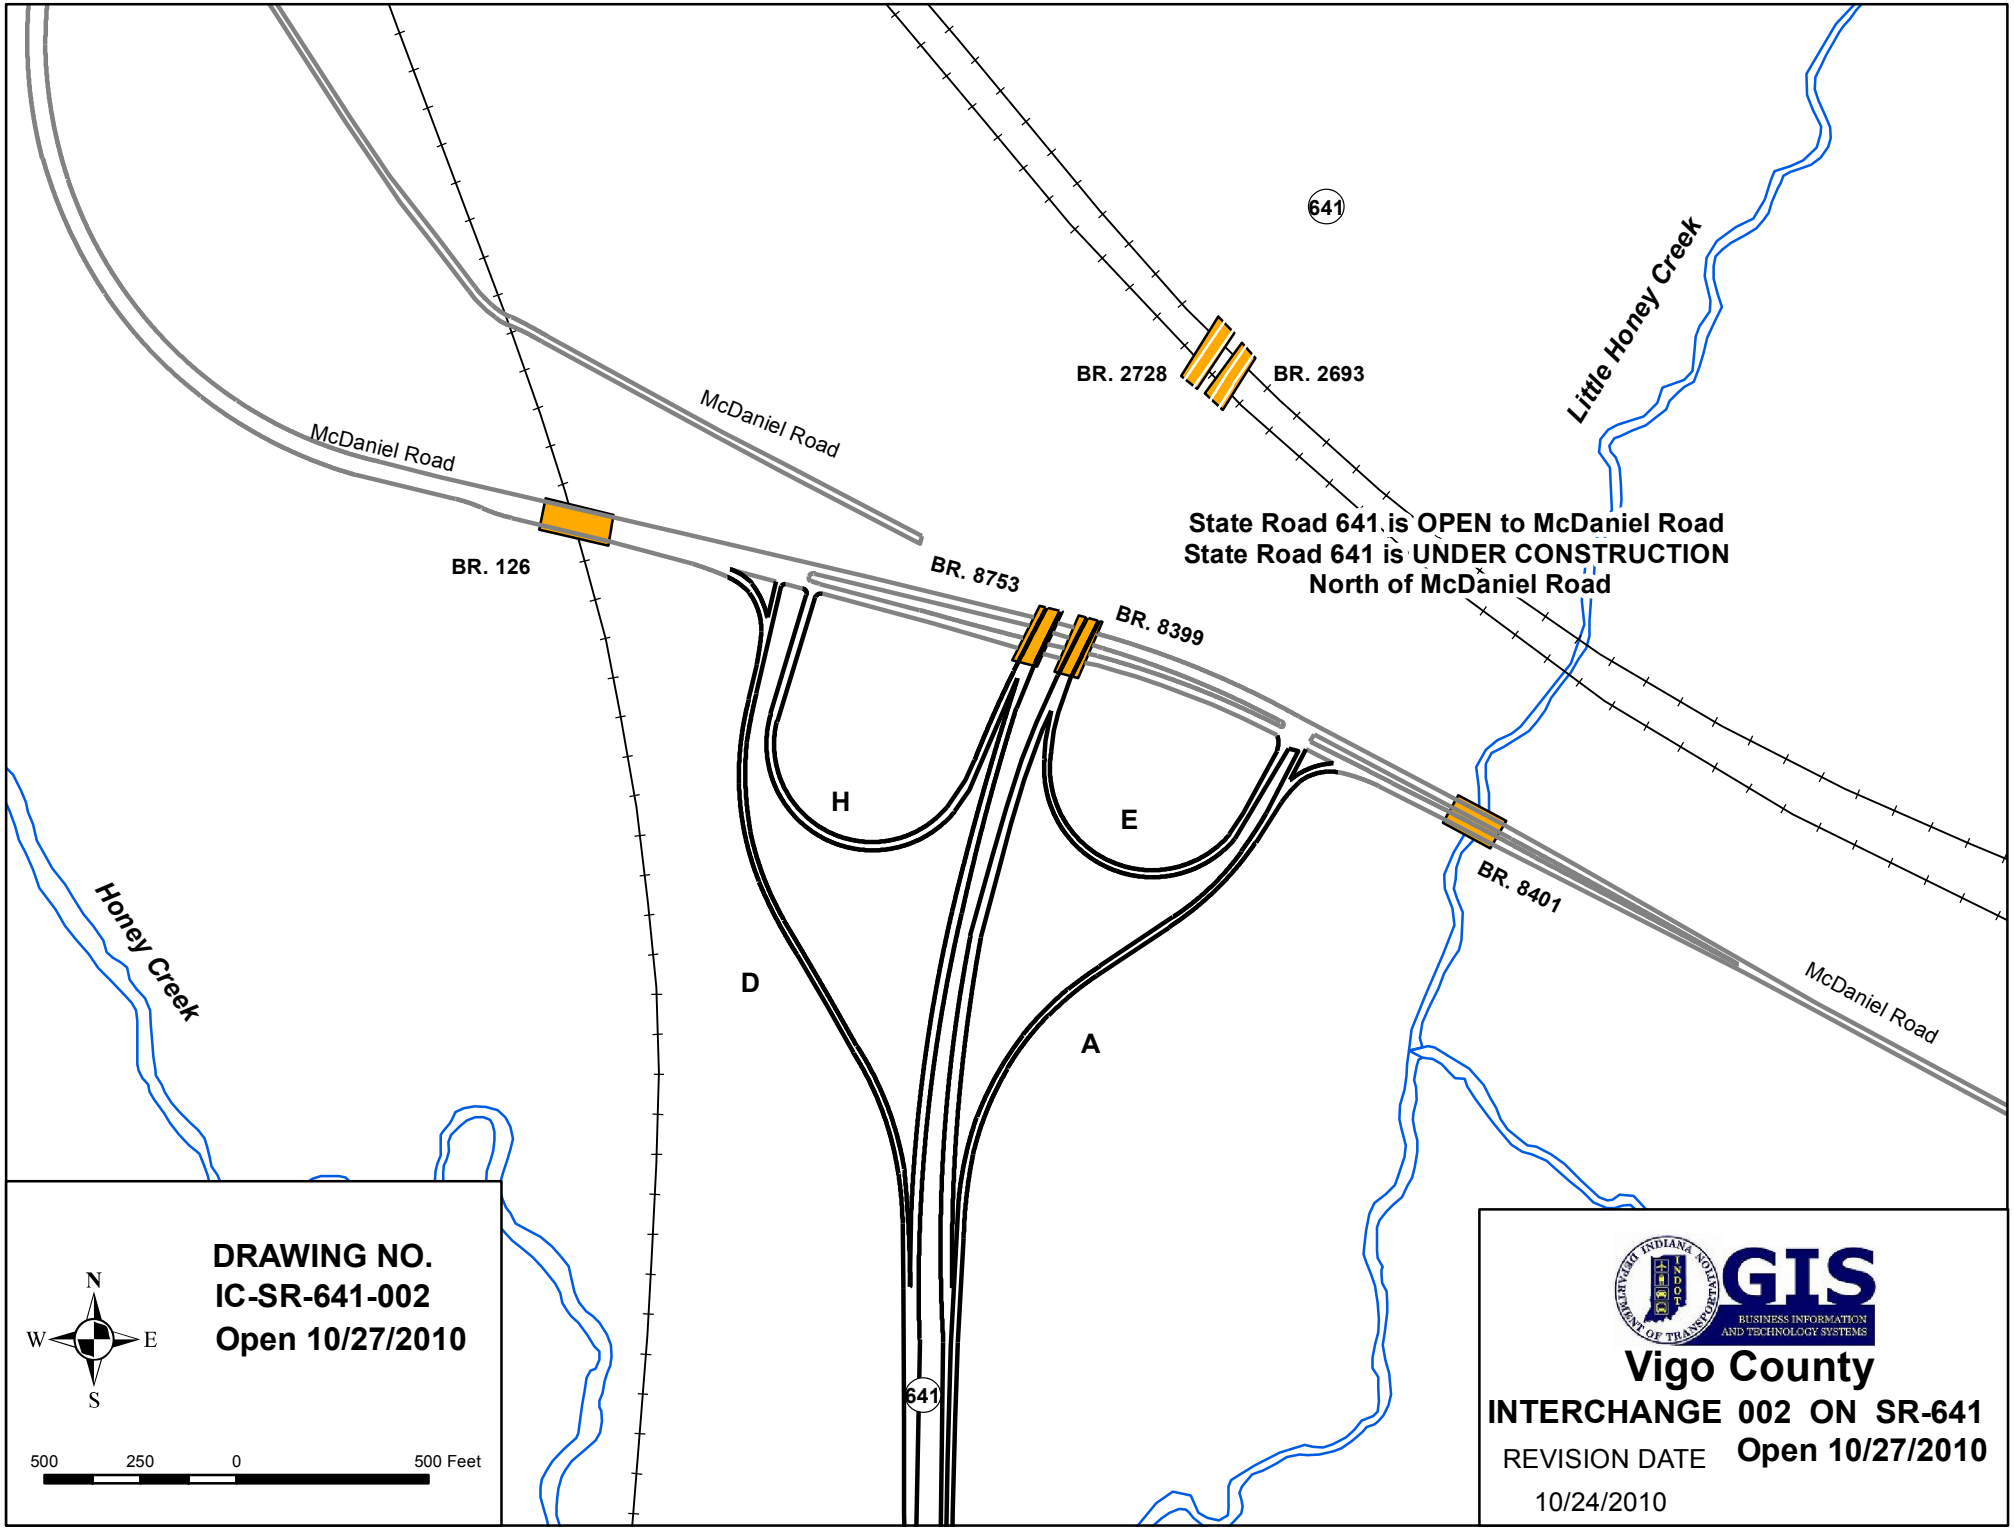
641
Little Honey Creek
BR. 2728
BR. 2693
McDaniel Road
McDaniel Road
State Road 641 is OPEN to McDaniel Road
State Road 641 is UNDER CONSTRUCTION
North of McDaniel Road
BR. 126
BR. 8753
BR. 8399
H
E
D
A
BR. 8401
McDaniel Road
Honey Creek
641
N
W
E
S
500
250
0
500 Feet
DRAWING NO.
IC-SR-641-002
Open 10/27/2010
INDIANA DEPARTMENT OF TRANSPORTATION
INDOT
GIS
BUSINESS INFORMATION AND TECHNOLOGY SYSTEMS
Vigo County
INTERCHANGE 002 ON SR-641
Open 10/27/2010
REVISION DATE
10/24/2010