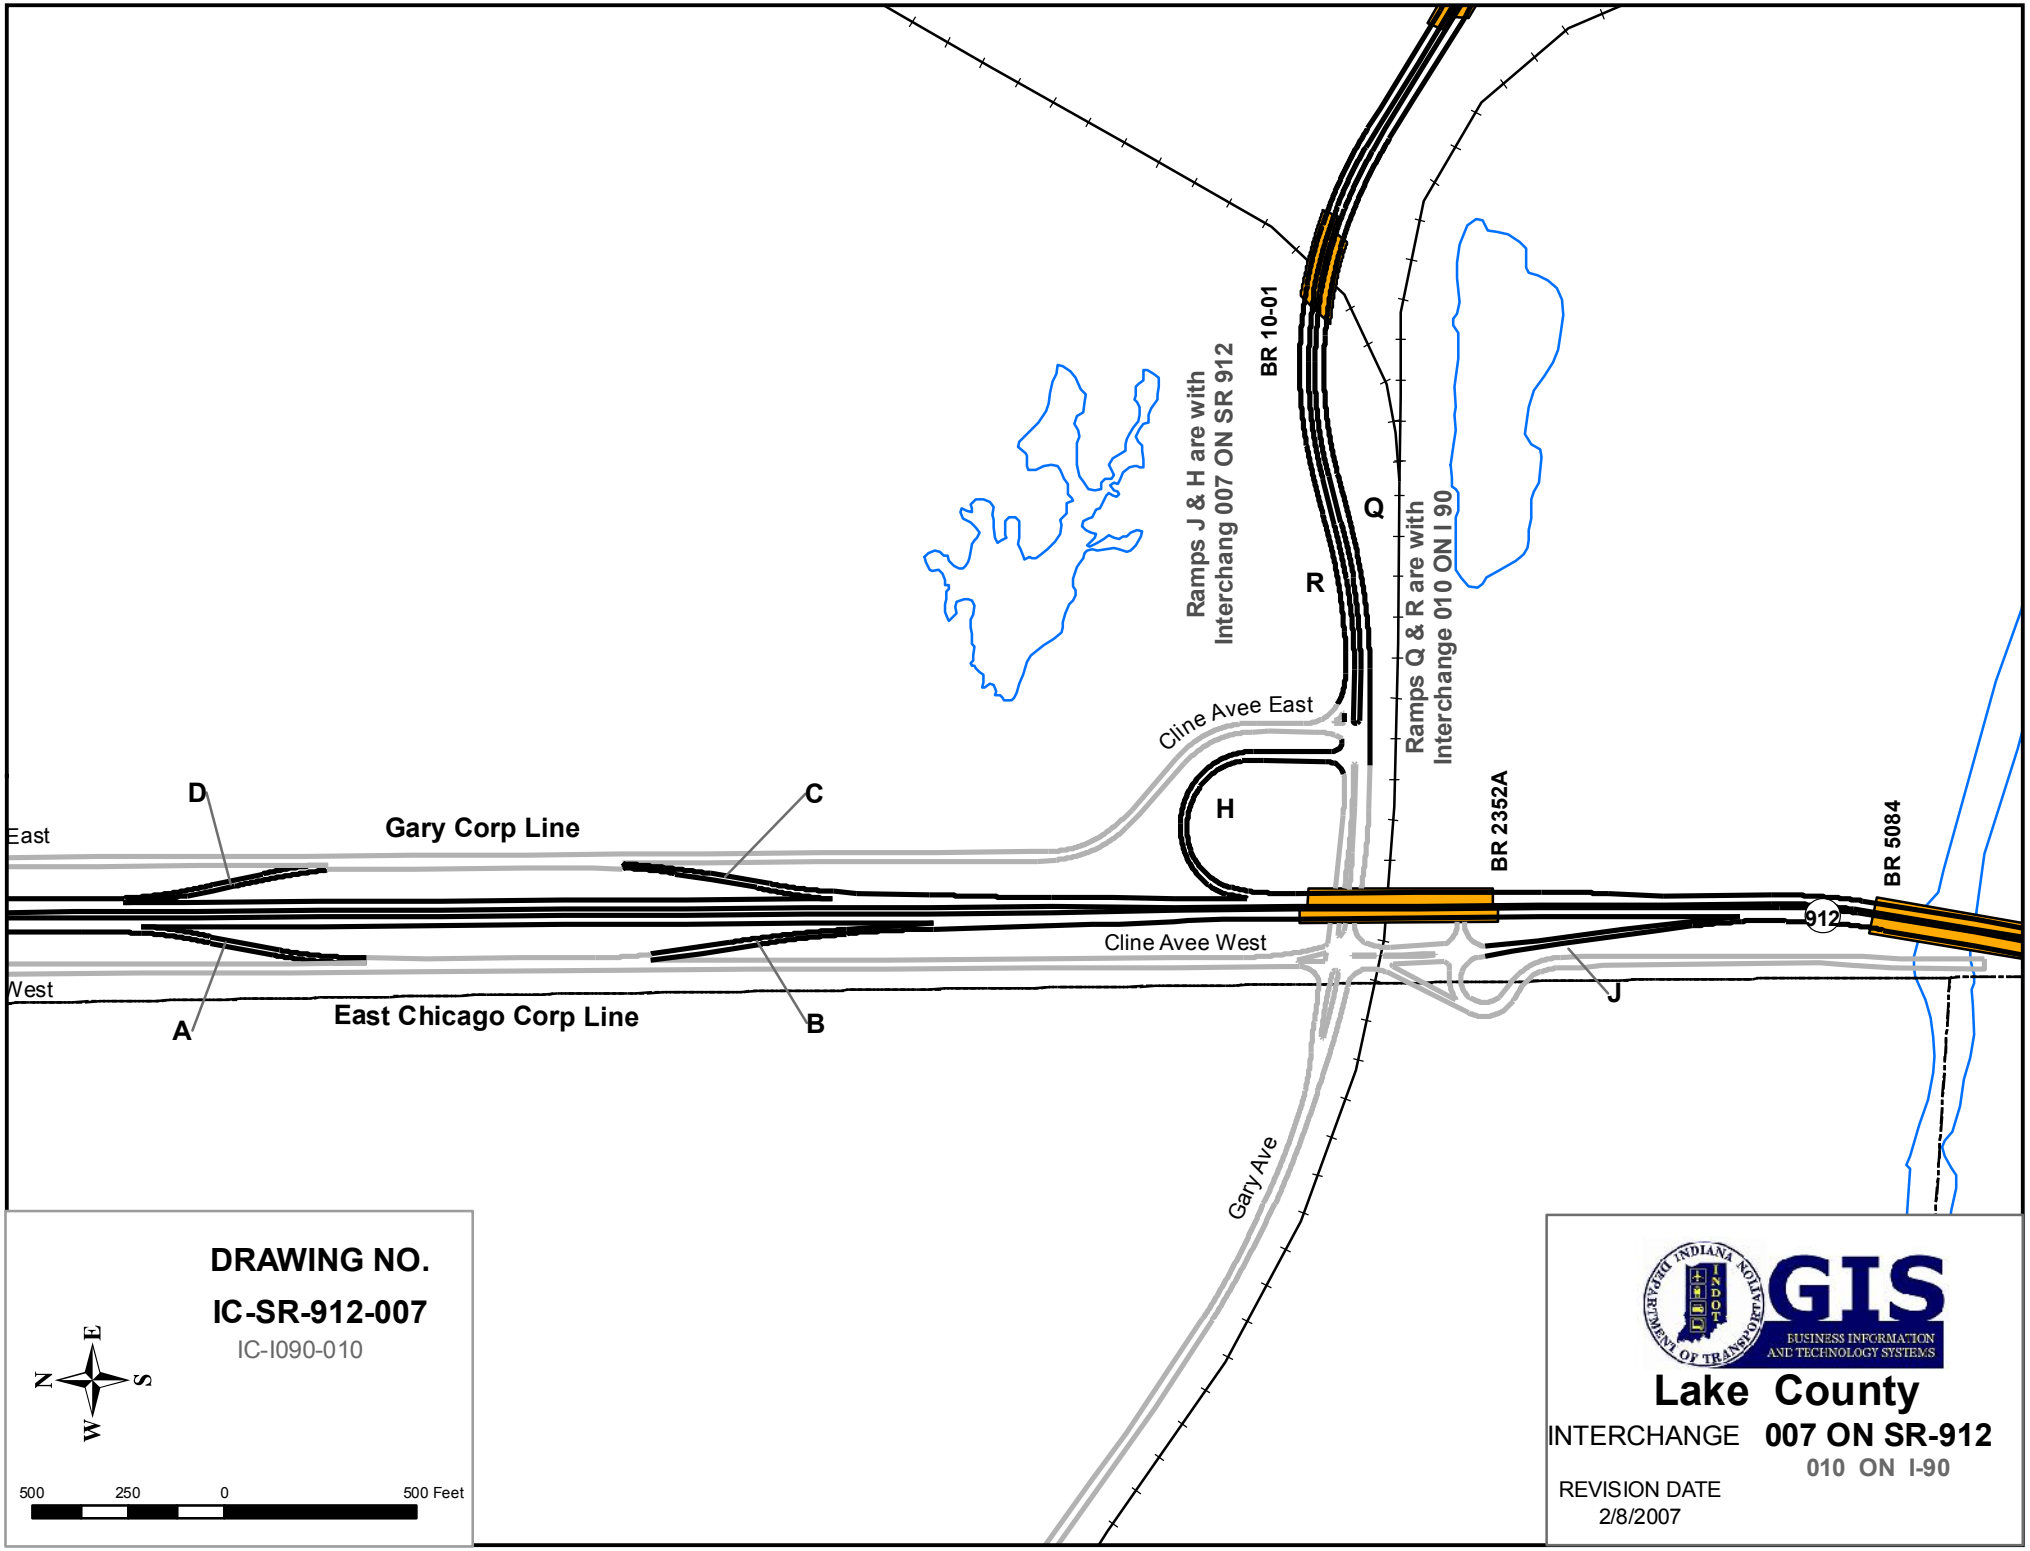
BR 10-01
Ramps J & H are with
Interchang 007 ON SR 912
Ramps Q & R are with
Interchange 010 ON I 90
Q
R
H
Cline Avee East
Cline Avee West
Gary Corp Line
East Chicago Corp Line
East
West
A
B
C
D
J
BR 2352A
BR 5084
912
Gary Ave
DRAWING NO.
IC-SR-912-007
IC-I090-010
N
E
S
W
500
250
0
500 Feet
GIS
BUSINESS INFORMATION AND TECHNOLOGY SYSTEMS
INDIANA DEPARTMENT OF TRANSPORTATION
INDOT
Lake County
INTERCHANGE 007 ON SR-912
010 ON I-90
REVISION DATE
2/8/2007