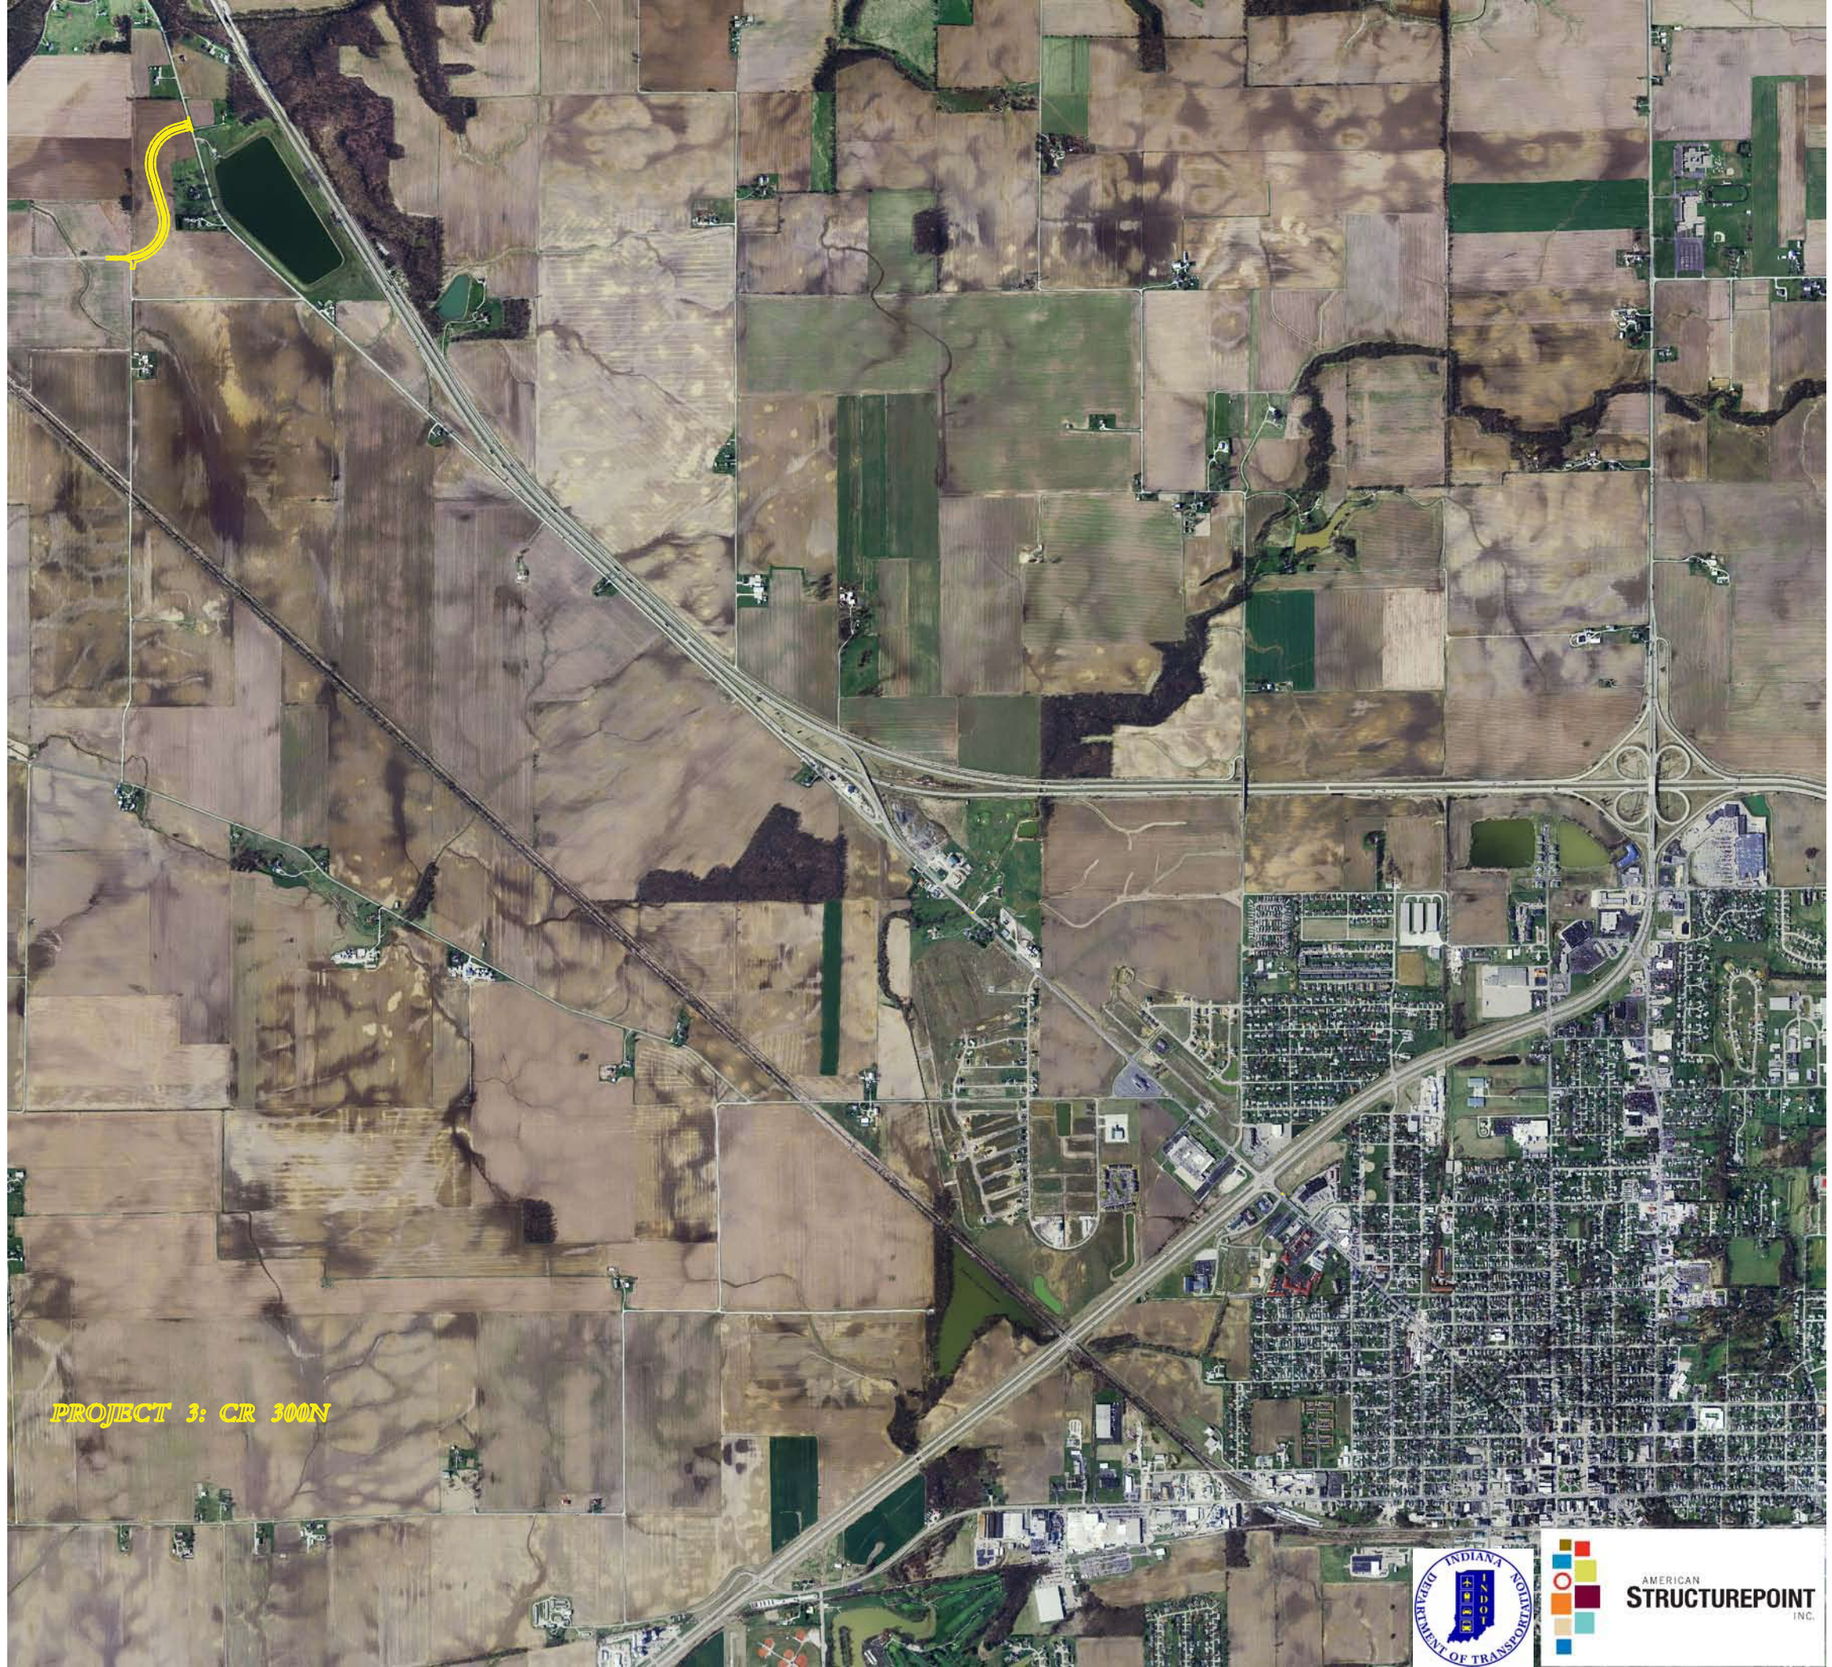
PROJECT 3: CR 300N
INDIANA DEPARTMENT OF TRANSPORTATION
AMERICAN STRUCTUREPOINT INC.