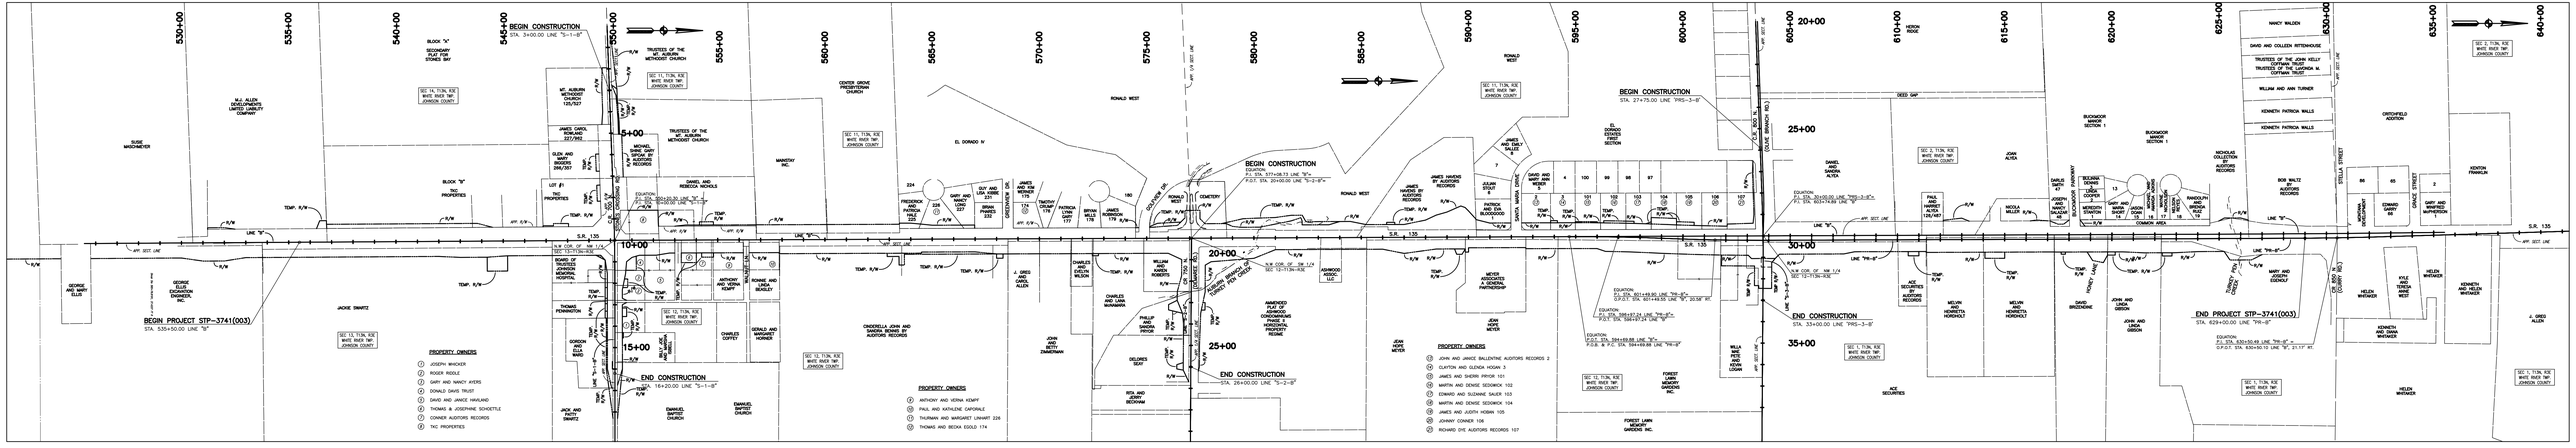
BEGIN PROJECT STP-3741(003)
STA. 530+50.00 LINE "B"
BEGIN CONSTRUCTION
STA. 540+00.00 LINE "S-1-B"
END CONSTRUCTION
STA. 554+20.00 LINE "S-1-B"
BEGIN CONSTRUCTION
EQUATION:
P.I. STA. 577+08.73 LINE "S"=
P.O.T. STA. 20+00.00 LINE "S-2-B"=
END CONSTRUCTION
STA. 26+00.00 LINE "S-2-B"
BEGIN CONSTRUCTION
STA. 27+75.00 LINE "PRS-3-B"
END CONSTRUCTION
STA. 33+00.00 LINE "PRS-3-B"
END PROJECT STP-3741(003)
STA. 629+00.00 LINE "PR-B"
PROPERTY OWNERS
1 JOSEPH WHICKER
2 ROGER RIDDLE
3 GARY AND NANCY AYERS
4 DONALD DAVIS TRUST
5 DAVID AND JANICE HAVLAND
6 THOMAS & JOSEPHINE SCHOETTLE
7 CONNER AUDITORS RECORDS
8 TKC PROPERTIES
PROPERTY OWNERS
9 ANTHONY AND VERNA KEMPF
10 PAUL AND KATHLENE CAPORALE
11 THURMAN AND MARGARET LINHART 226
12 THOMAS AND BEOKA EGOLD 174
PROPERTY OWNERS
13 JOHN AND JANICE BALLENTINE AUDITORS RECORDS 2
14 CLAYTON AND GLENDA HOGAN 3
15 JAMES AND SHERRI PRYOR 101
16 MARTIN AND DENISE SEDIMICK 102
17 EDWARD AND SUZANNE SAUER 103
18 MARTIN AND DENISE SEDIMICK 104
19 JAMES AND JUDITH HOBAN 105
20 JOHNNY CONNER 106
21 RICHARD DYE AUDITORS RECORDS 107
EL DORADO ESTATES SECTION
BUCKMOOR MINOR SECTION 1
BUCKMOOR SECTION 1
ORTCHFIELD ADDITION
KENTON FRANKLIN
STELLA STREET
GRACE STREET
COMMON AREA
SR. 135
LINE "B"
LINE "PR-B"
LINE "S"
LINE "S-1-B"
LINE "S-2-B"
LINE "PRS-3-B"
LINE "PR-B"
SEC. 11, T13N, R3E
WHITE RIVER TWP.
JOHNSON COUNTY
SEC. 12, T13N, R3E
WHITE RIVER TWP.
JOHNSON COUNTY
SEC. 1, T13N, R3E
WHITE RIVER TWP.
JOHNSON COUNTY
APP. SECT. LINE
TEMP. R/W
R/W