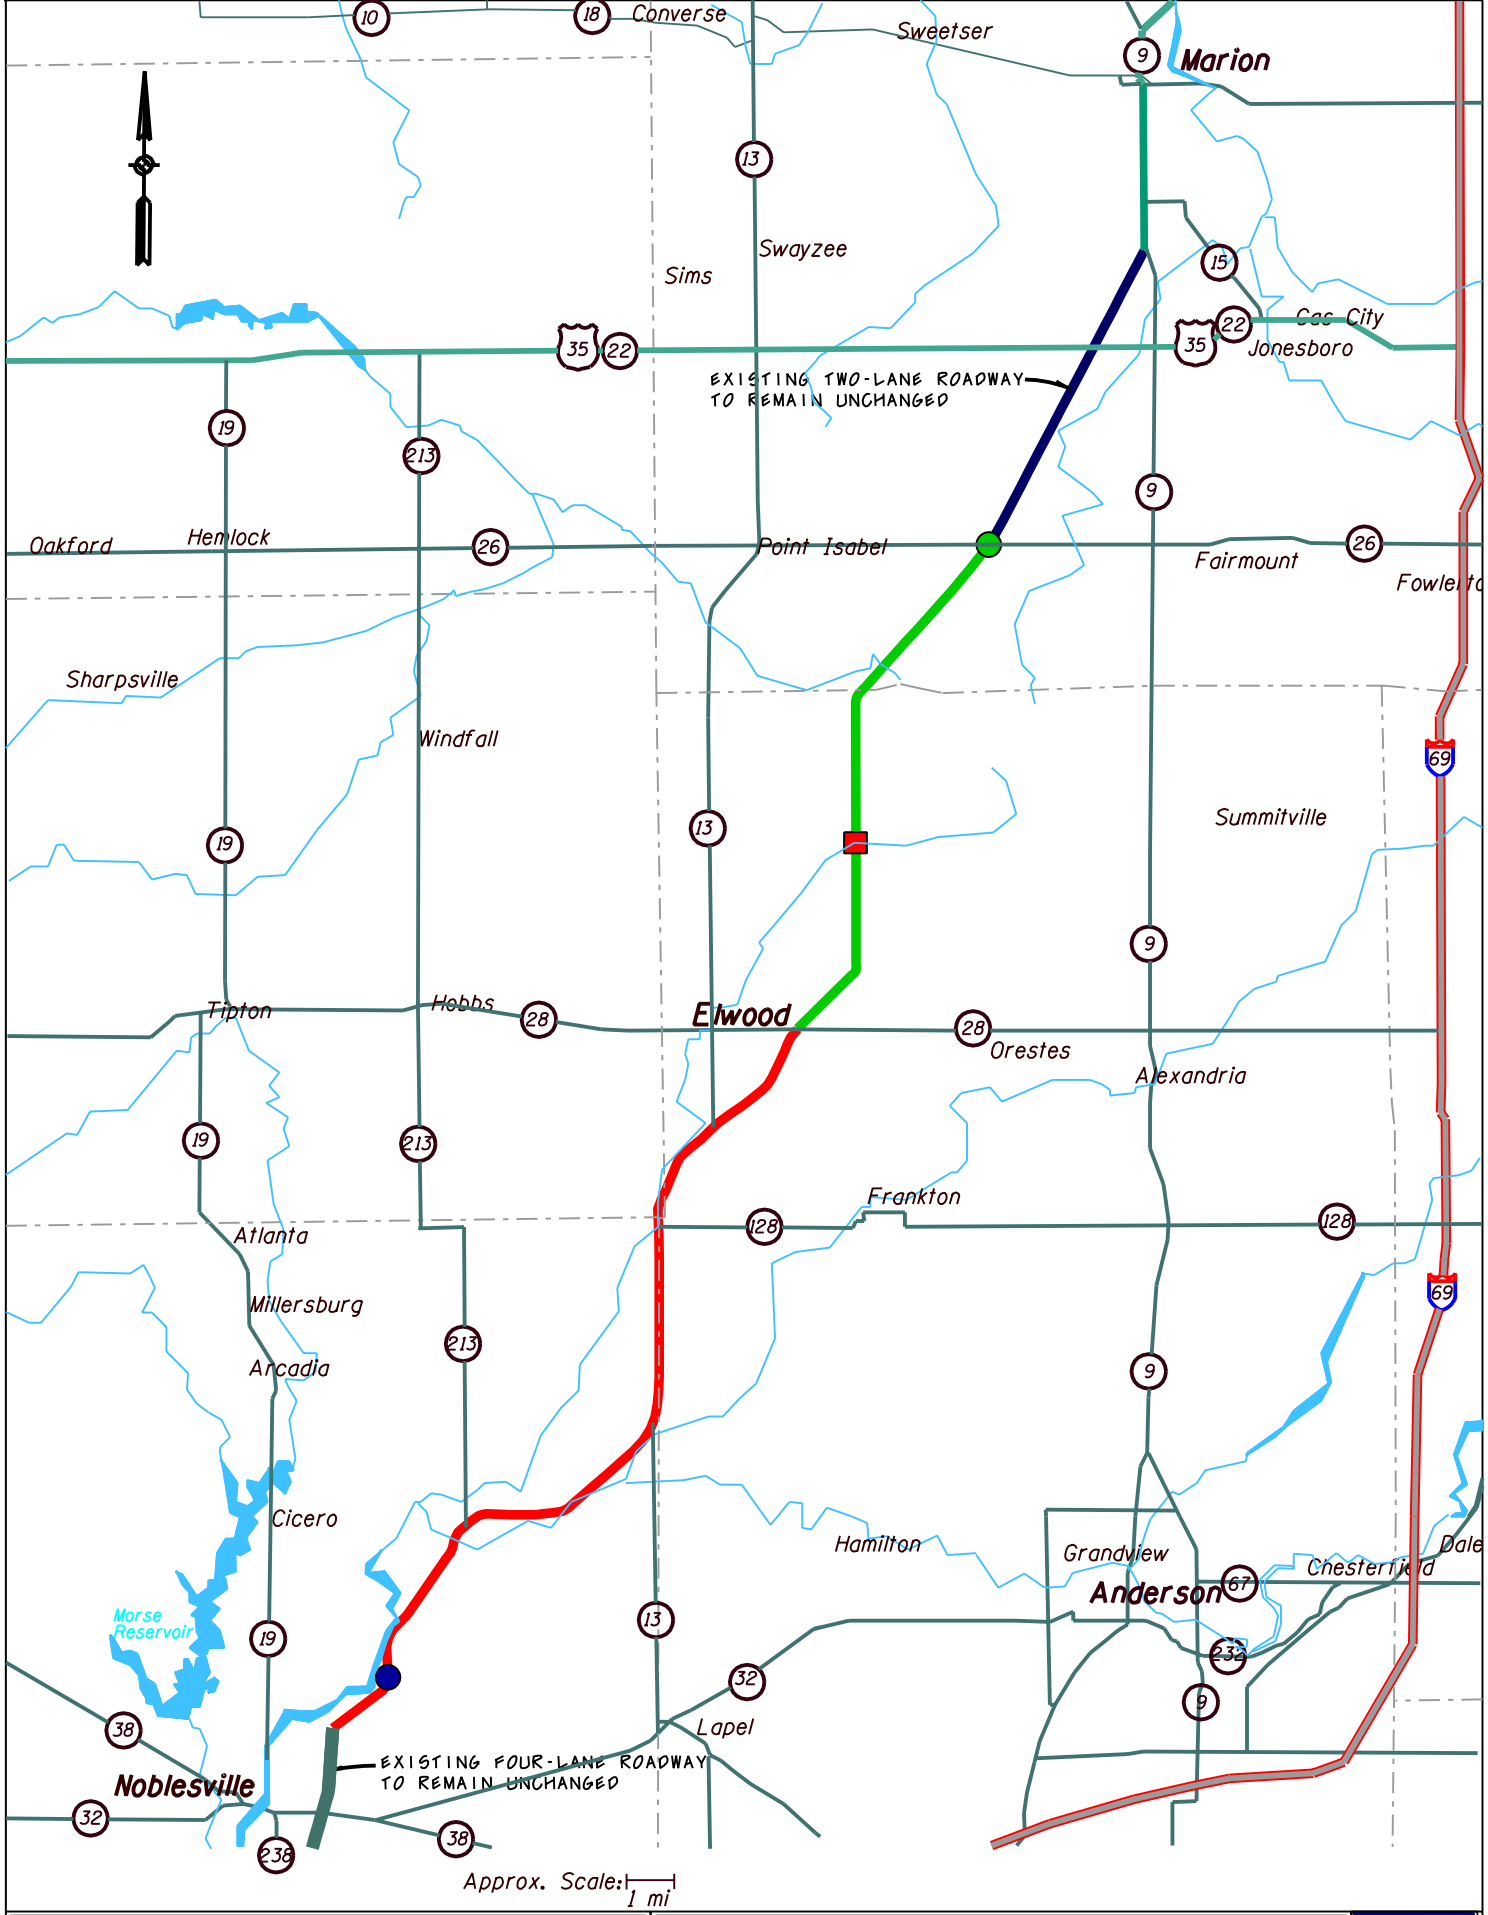

SR 37 EA / Corridor Study

Figure 2.2.1

Alternative No. 1 - "No-Build"

- 2006 PAVEMENT REHABILITATION
- 2004 PAVEMENT REHABILITATION & SIGN MODERNIZATION
- 2004 FLASHERS MODERNIZATION
- 2002 INTERSECTION WIDENING AND SIGNAL
- 2004 BRIDGE REHABILITATION & REPAIR

WOOLPERT