CMT

STATE ROAD 38
PAVEMENT
REHABILITATION
PROJECT

LEGEND
- EXISTING RIGHT-OF-WAY
- PROPOSED RIGHT-OF-WAY
- EXISTING PROPERTY LINES
- EXISTING EASEMENT
- PROPOSED SODDING
- PROPOSED SIDEWALK
- PROPOSED CURB AND GUTTER
- PROPOSED PAVEMENT
- PROPOSED DRIVEWAYS
- PROPOSED PAVEMENT MARKINGS
- PROPOSED PATCHING

30' 0' 30' 60'
SCALE: 1" = 30'

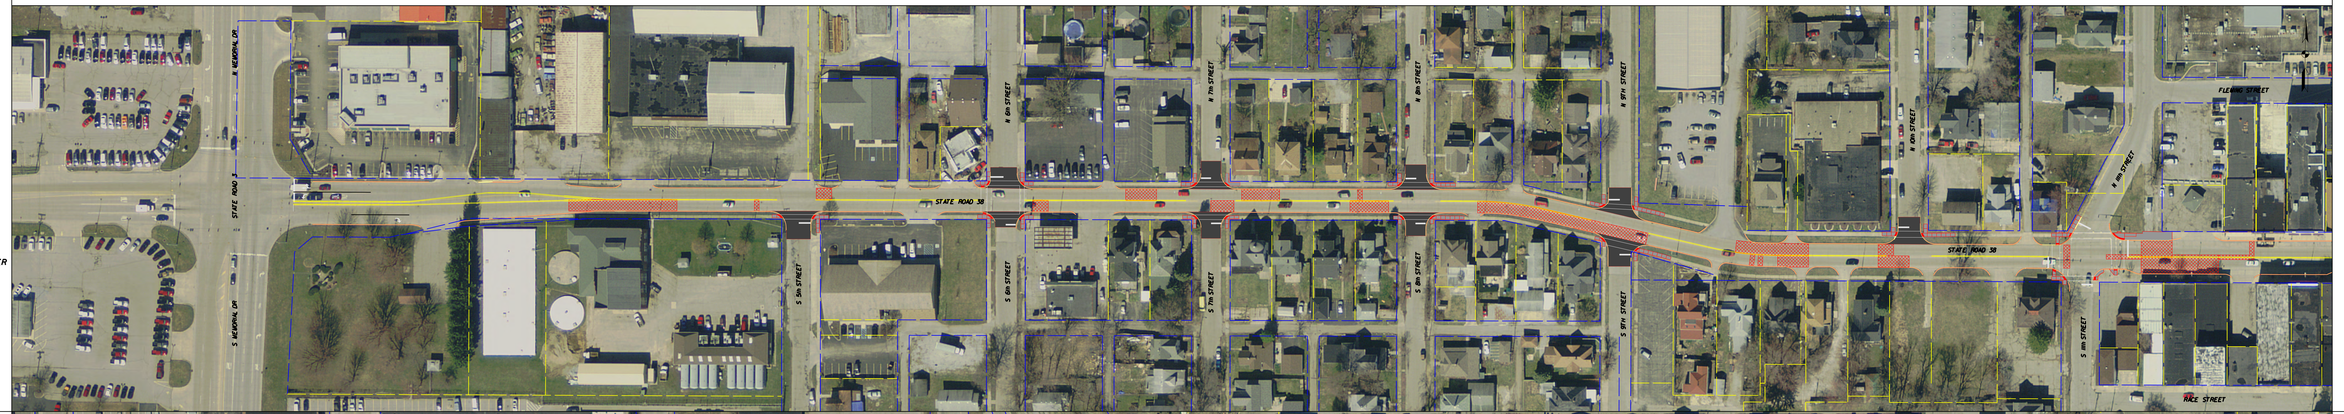

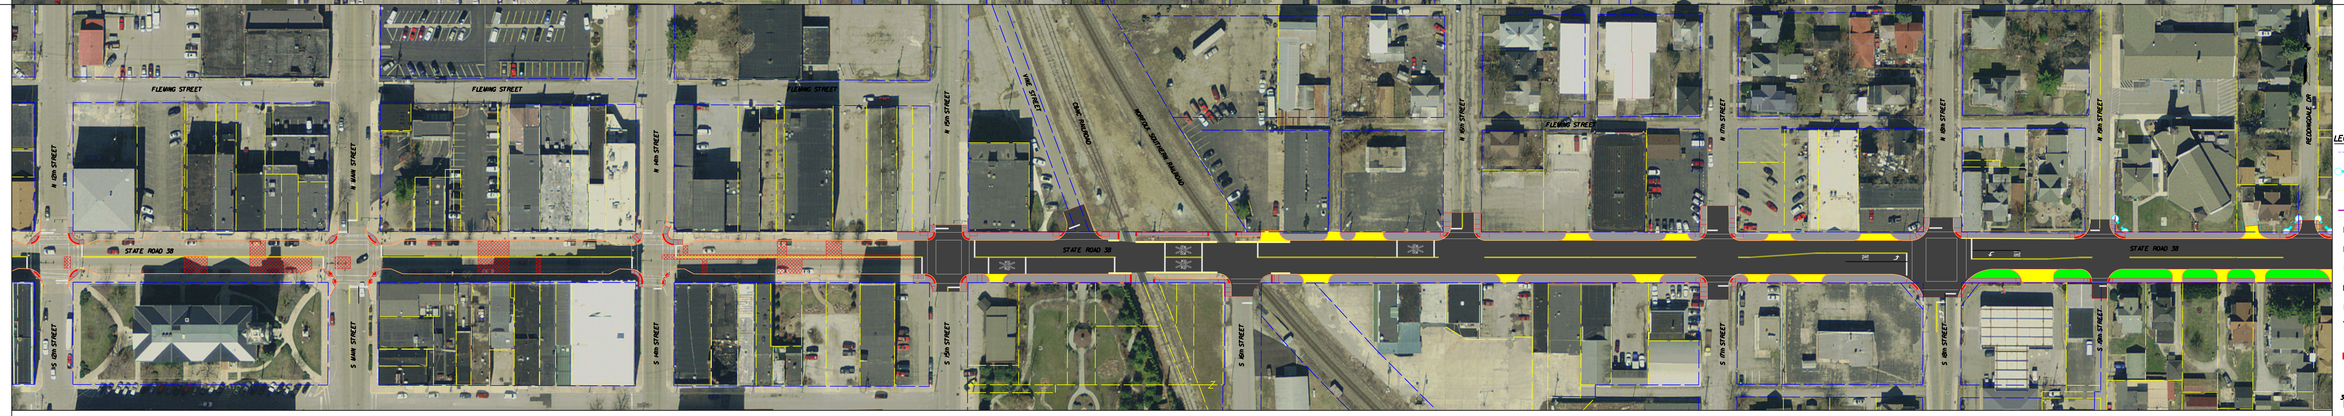

CMT

STATE ROAD 38
PAVEMENT
REHABILITATION
PROJECT

LEGEND
- EXISTING RIGHT-OF-WAY
- PROPOSED RIGHT-OF-WAY
- EXISTING PROPERTY LINES
- EXISTING EASEMENT
- PROPOSED SODDING
- PROPOSED SIDEWALK
- PROPOSED CURB AND GUTTER
- PROPOSED PAVEMENT
- PROPOSED DRIVEWAYS
- PROPOSED PAVEMENT MARKINGS
- PROPOSED PATCHING

30' 0' 30' 60'
SCALE: 1" = 30'