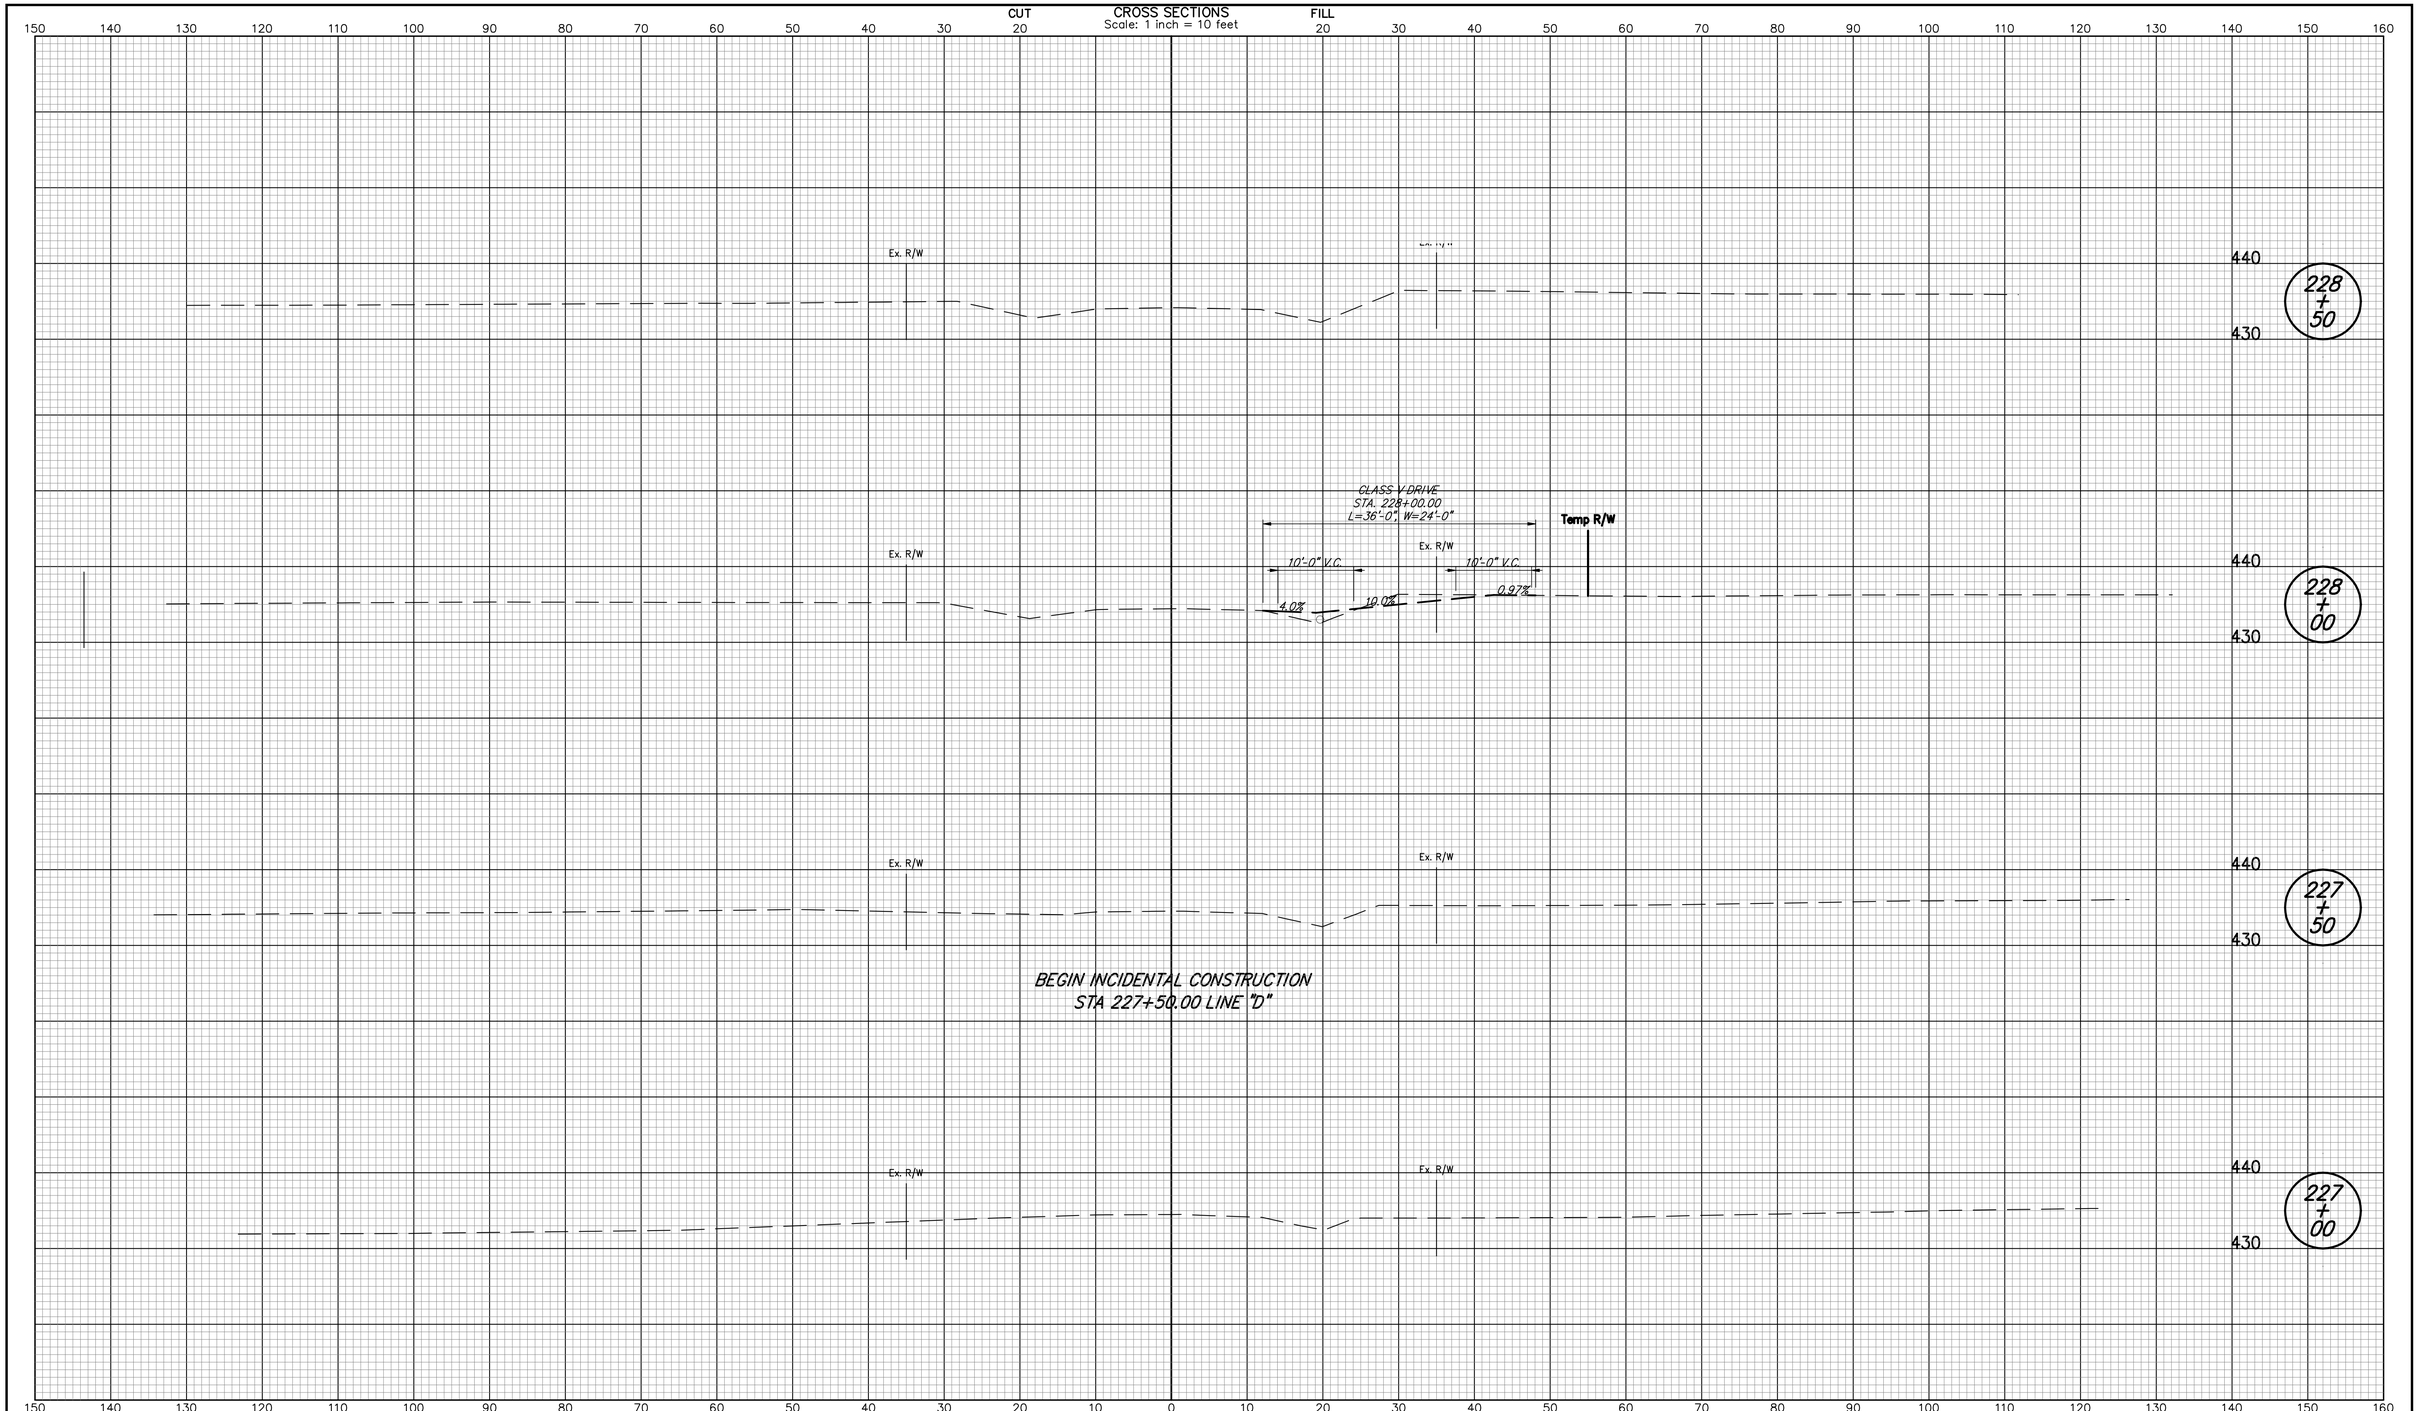


| | | | |
|---|---|---|---|
| RECOMMENDED FOR APPROVAL _____ DESIGN ENGINEER DATE | | INDIANA DEPARTMENT OF TRANSPORTATION | HORIZONTAL SCALE: 1" = 10' / BRIDGE FILE: I-69-26-8862 to 8866 |
| | | | VERTICAL SCALE: 1" = 10' / DESIGNATION NO.: 0500436 |
| DESIGNED: JLJ | DRAWN: JLJ | CROSS SECTION S.R. 68 LINE "D" | SURVEY BOOK: PENDING / SHEETS: 138 of 228 |
| CHECKED: WHL | CHECKED: WHL | | CONTRACT: IR-29023 / PROJECT NO.: IM-069-0(004) |

dwaschow 1/28/2008 3:51:21 PM P:*IN2006*0599*D. Drawings*IN20060599.RD.CS.SR68.dgn

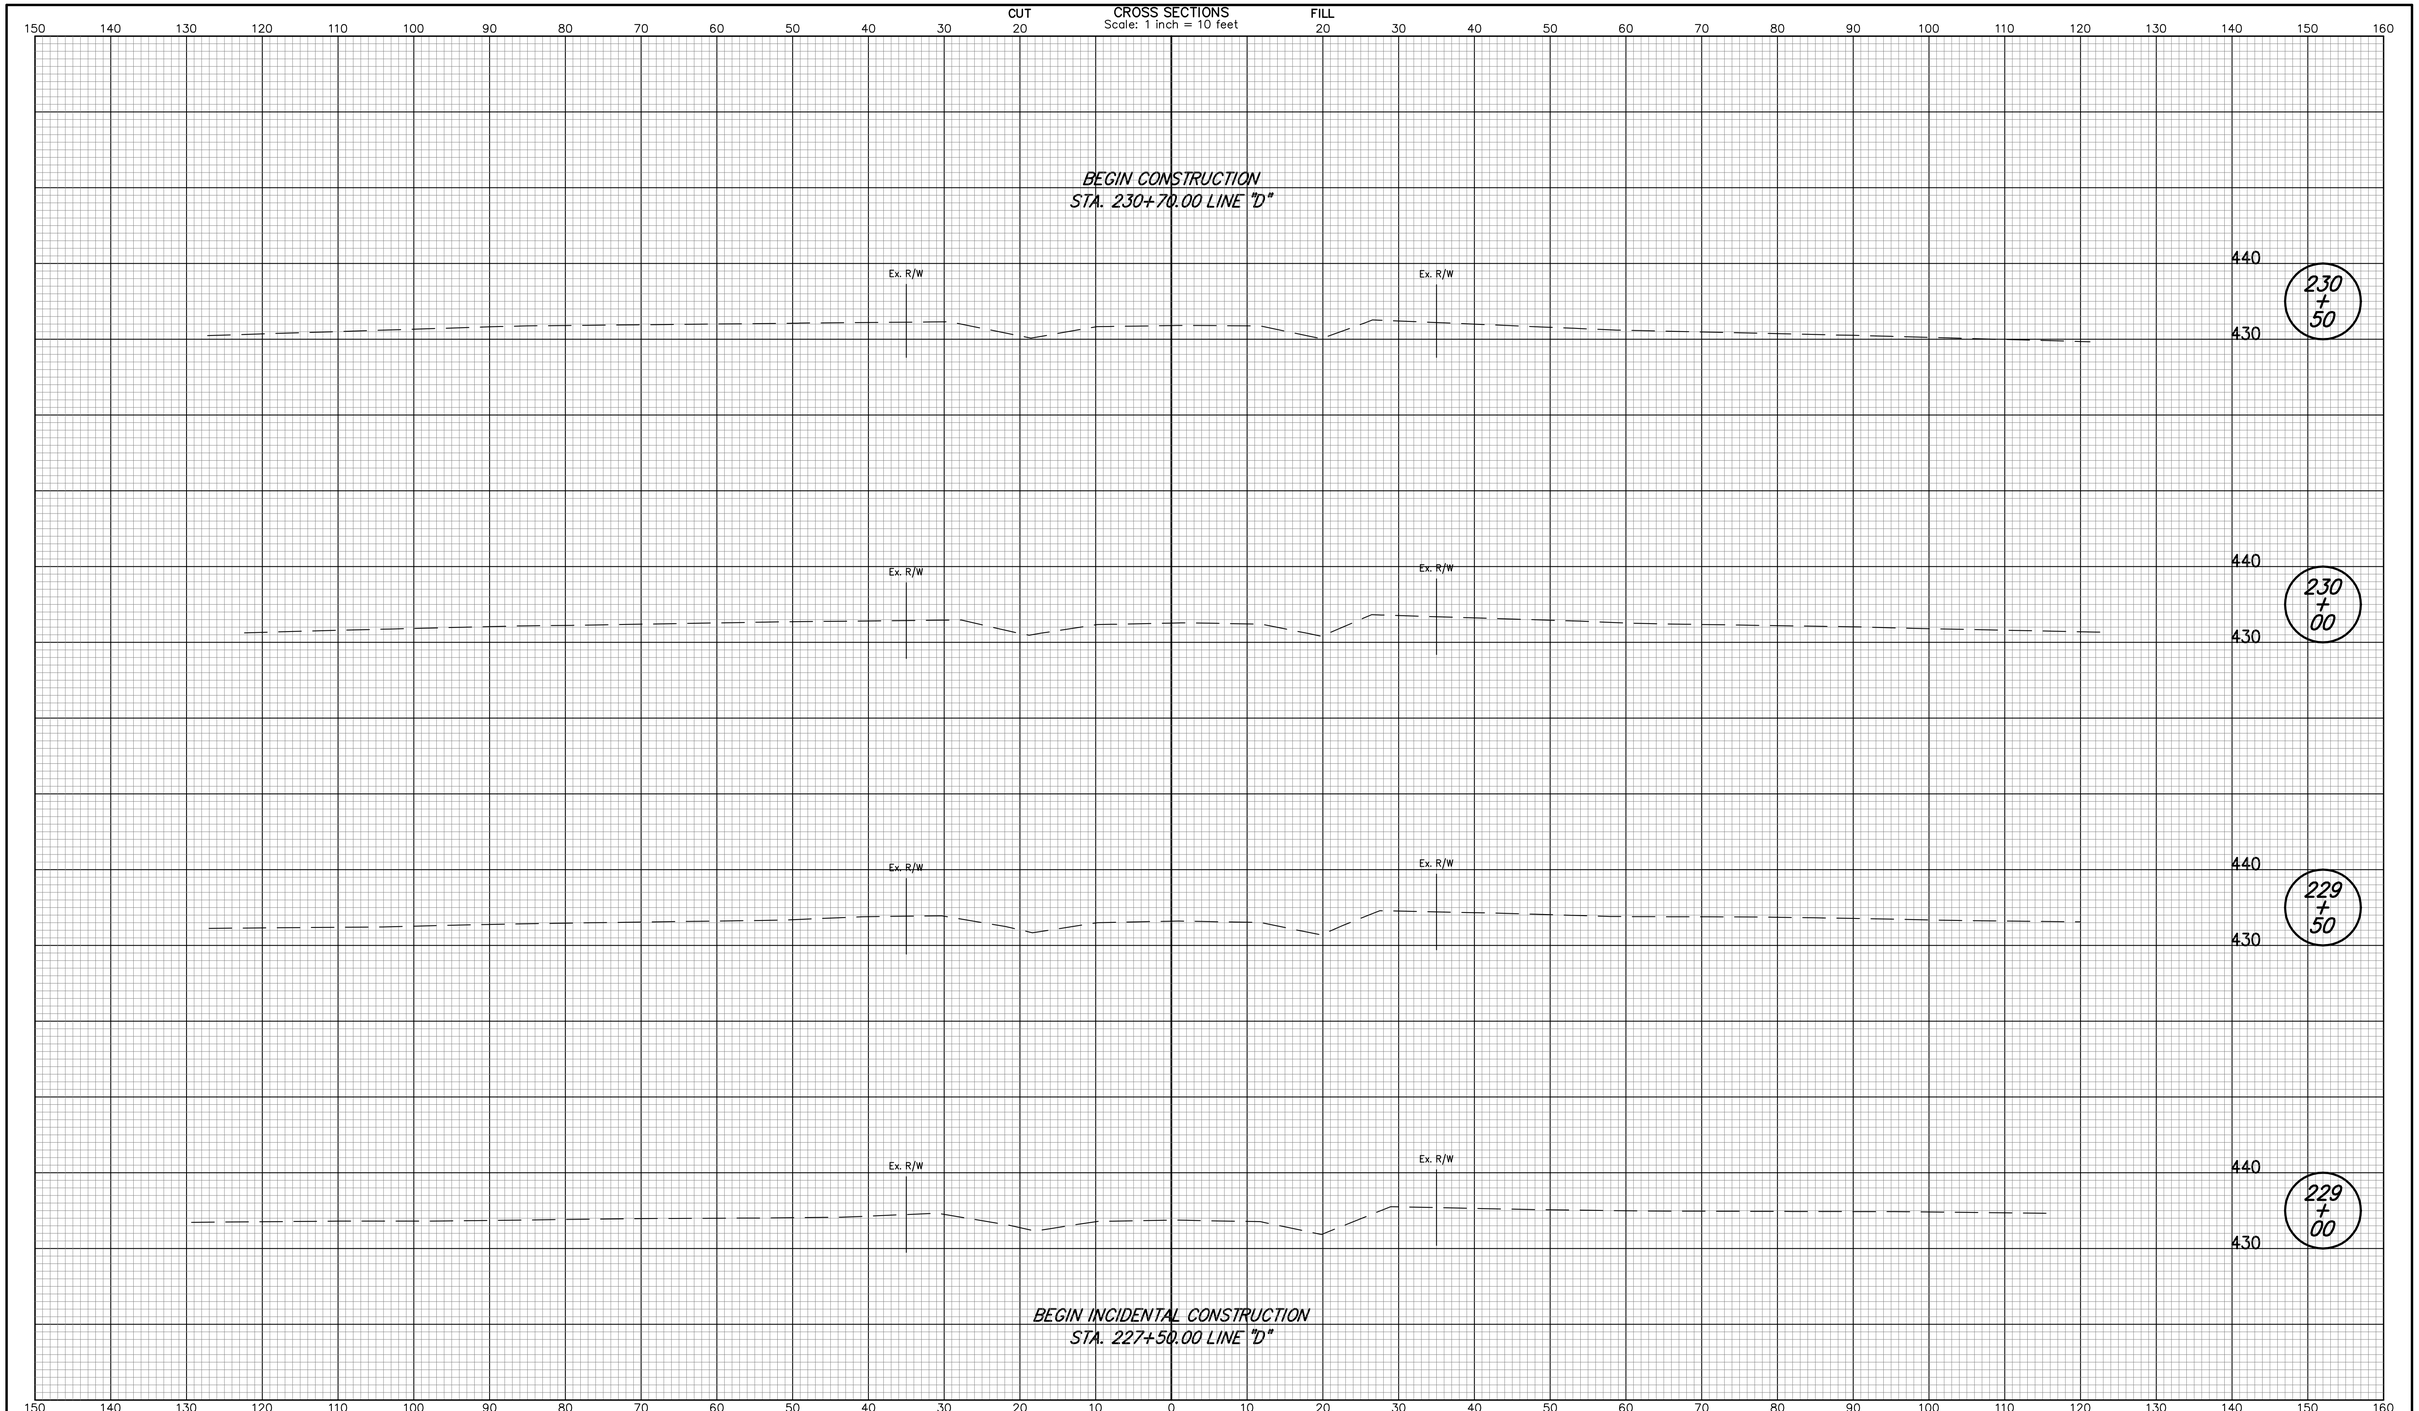


| | | | |
|---|---|---|---|
| RECOMMENDED FOR APPROVAL _____ DESIGN ENGINEER DATE | | INDIANA DEPARTMENT OF TRANSPORTATION | HORIZONTAL SCALE: 1" = 10' / BRIDGE FILE: I-69-26-8862 to 8866 |
| | | | VERTICAL SCALE: 1" = 10' / DESIGNATION NO.: 0500436 |
| DESIGNED: JLJ | DRAWN: JLJ | CROSS SECTION S.R. 68 LINE "D" | SURVEY BOOK: PENDING / SHEETS: 139 of 228 |
| CHECKED: WHL | CHECKED: WHL | | CONTRACT: IR-29023 / PROJECT NO.: IM-069-0(004) |

jjointer 12/4/2007 10:35:45 AM P:*IN2006*0599*D. Drawings*IN20060599.RD.CS.SR68.dgn

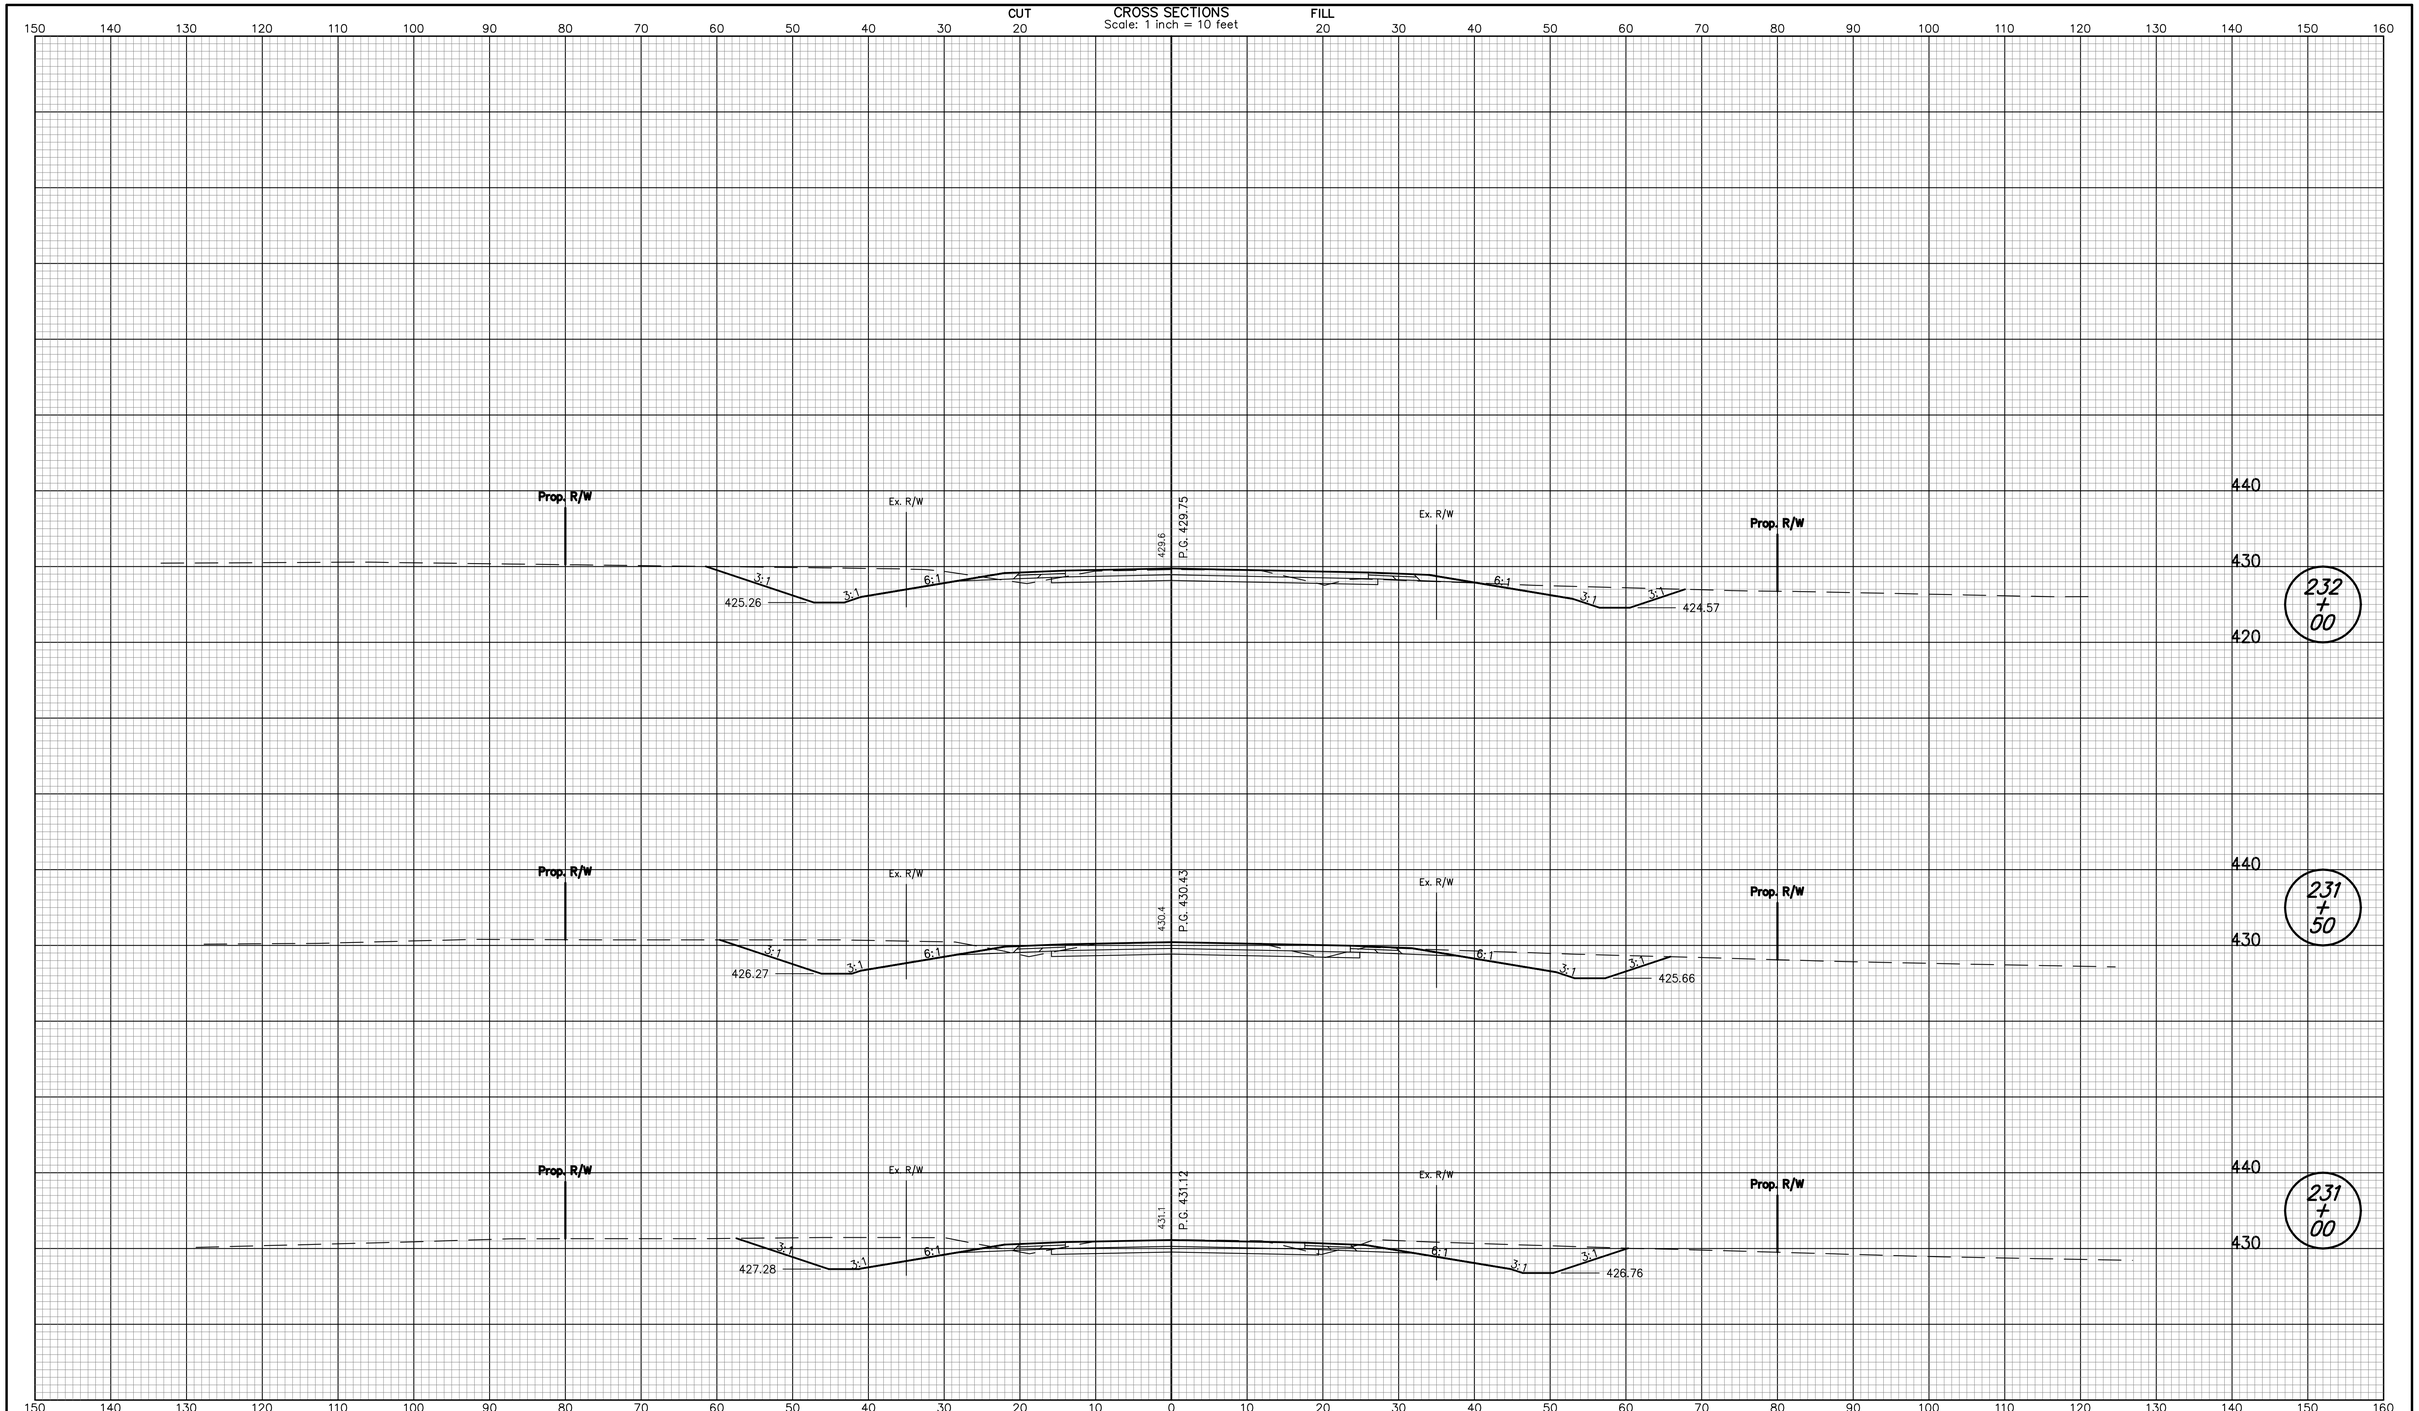


| | | | |
|---|---|---|---|
| RECOMMENDED FOR APPROVAL _____ DESIGN ENGINEER DATE | INDIANA DEPARTMENT OF TRANSPORTATION | HORIZONTAL SCALE 1" = 10' | BRIDGE FILE I-69-26-8862 to 8866 |
| | | VERTICAL SCALE 1" = 10' | DESIGNATION NO. 0500436 |
| DESIGNED: JLJ / DRAWN: JLJ | CROSS SECTION S.R. 68 LINE "D" | SURVEY BOOK PENDING | SHEETS 140 of 228 |
| CHECKED: WHL / CHECKED: WHL | | CONTRACT IR-29023 | PROJECT NO. IM-069-0(004) |

jjointer 12/4/2007 10:35:46 AM P:*IN2006*0599*D. Drawings*IN20060599.RD.CS.SR68.dgn

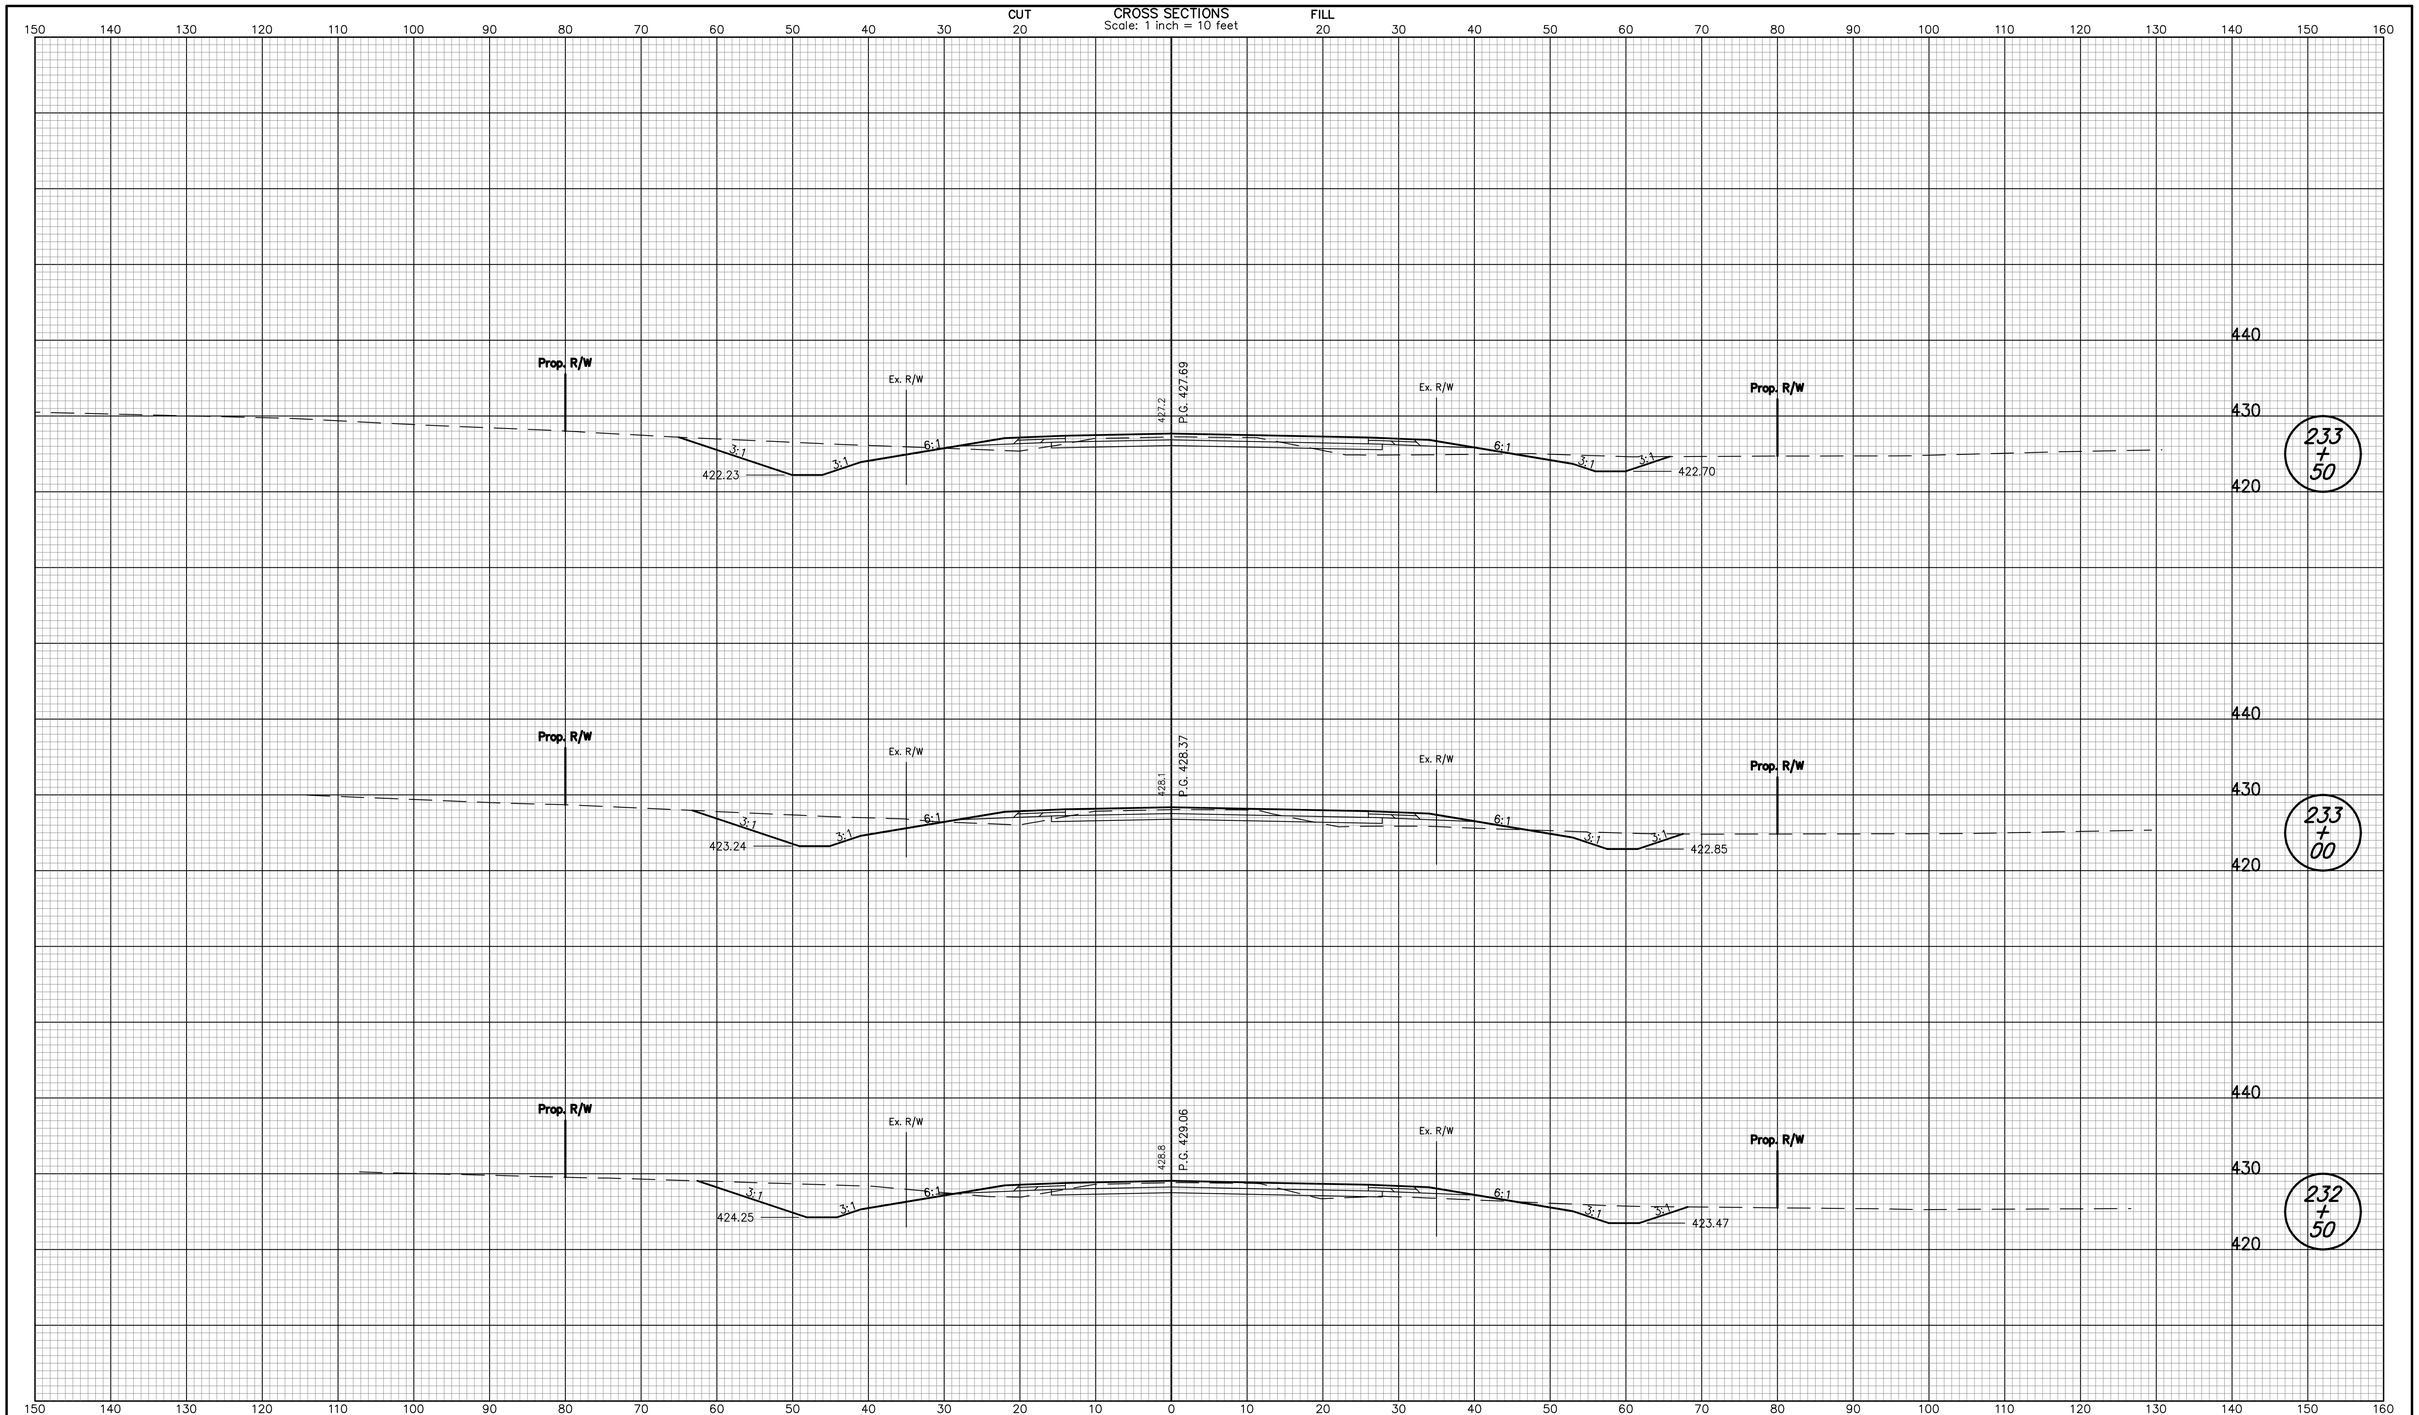


| | | |
|---|---|---|
| RECOMMENDED FOR APPROVAL _____ DESIGN ENGINEER DATE | INDIANA DEPARTMENT OF TRANSPORTATION | HORIZONTAL SCALE: 1" = 10' / BRIDGE FILE: I-69-26-8862 to 8866 |
| | | VERTICAL SCALE: 1" = 10' / DESIGNATION NO.: 0500436 |
| DESIGNED: JLJ / DRAWN: JLJ | CROSS SECTION S.R. 68 LINE "D" | SURVEY BOOK: PENDING / SHEETS: 141 of 228 |
| CHECKED: WHL / CHECKED: WHL | | CONTRACT: IR-29023 / PROJECT NO.: IM-069-0(004) |

jjointer 12/4/2007 10:35:46 AM P:*IN2006*0599*D. Drawings*IN20060599.RD.CS.SR68.dgn

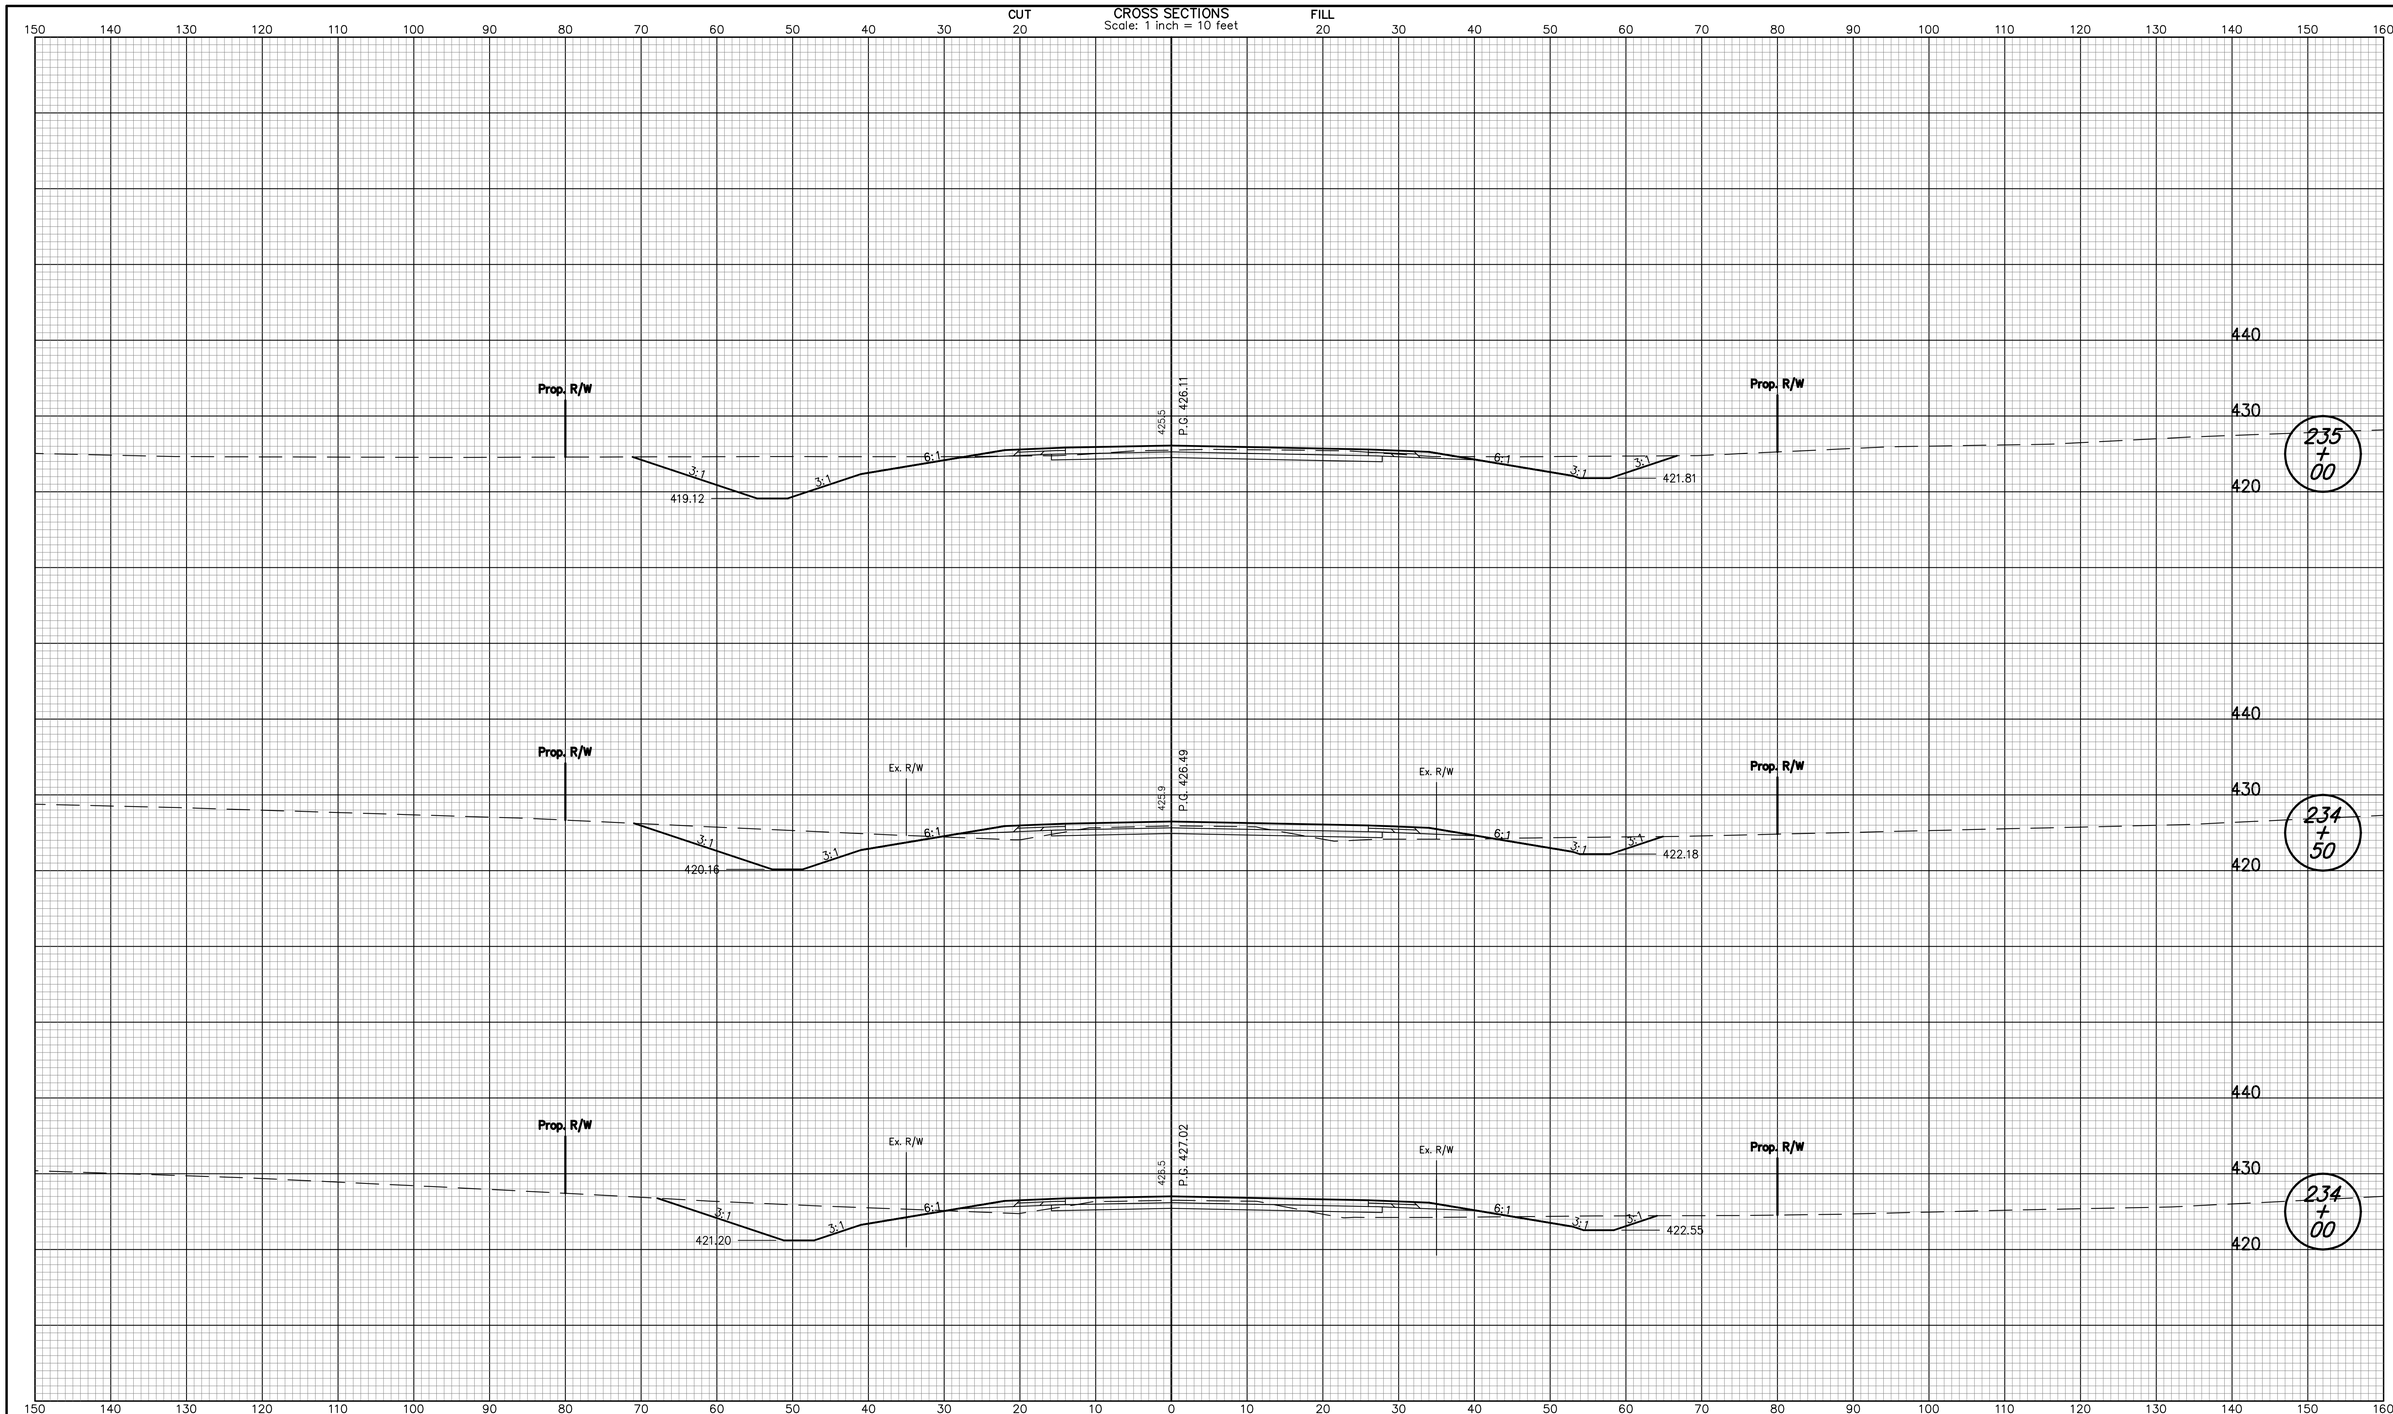


| | | | |
|---|---|---|---|
| RECOMMENDED FOR APPROVAL _____ DESIGN ENGINEER DATE | | INDIANA DEPARTMENT OF TRANSPORTATION | HORIZONTAL SCALE: 1" = 10' / BRIDGE FILE: I-69-26-8862 to 8866 |
| | | | VERTICAL SCALE: 1" = 10' / DESIGNATION NO.: 0500436 |
| DESIGNED: JLJ | DRAWN: JLJ | CROSS SECTION S.R. 68 LINE "D" | SURVEY BOOK: PENDING / SHEETS: 142 of 228 |
| CHECKED: WHL | CHECKED: WHL | | CONTRACT: IR-29023 / PROJECT NO.: IM-069-0(004) |

jjointer 12/4/2007 10:35:47 AM P:*IN2006*0599*D. Drawings*IN20060599.RD.CS.SR68.dgn

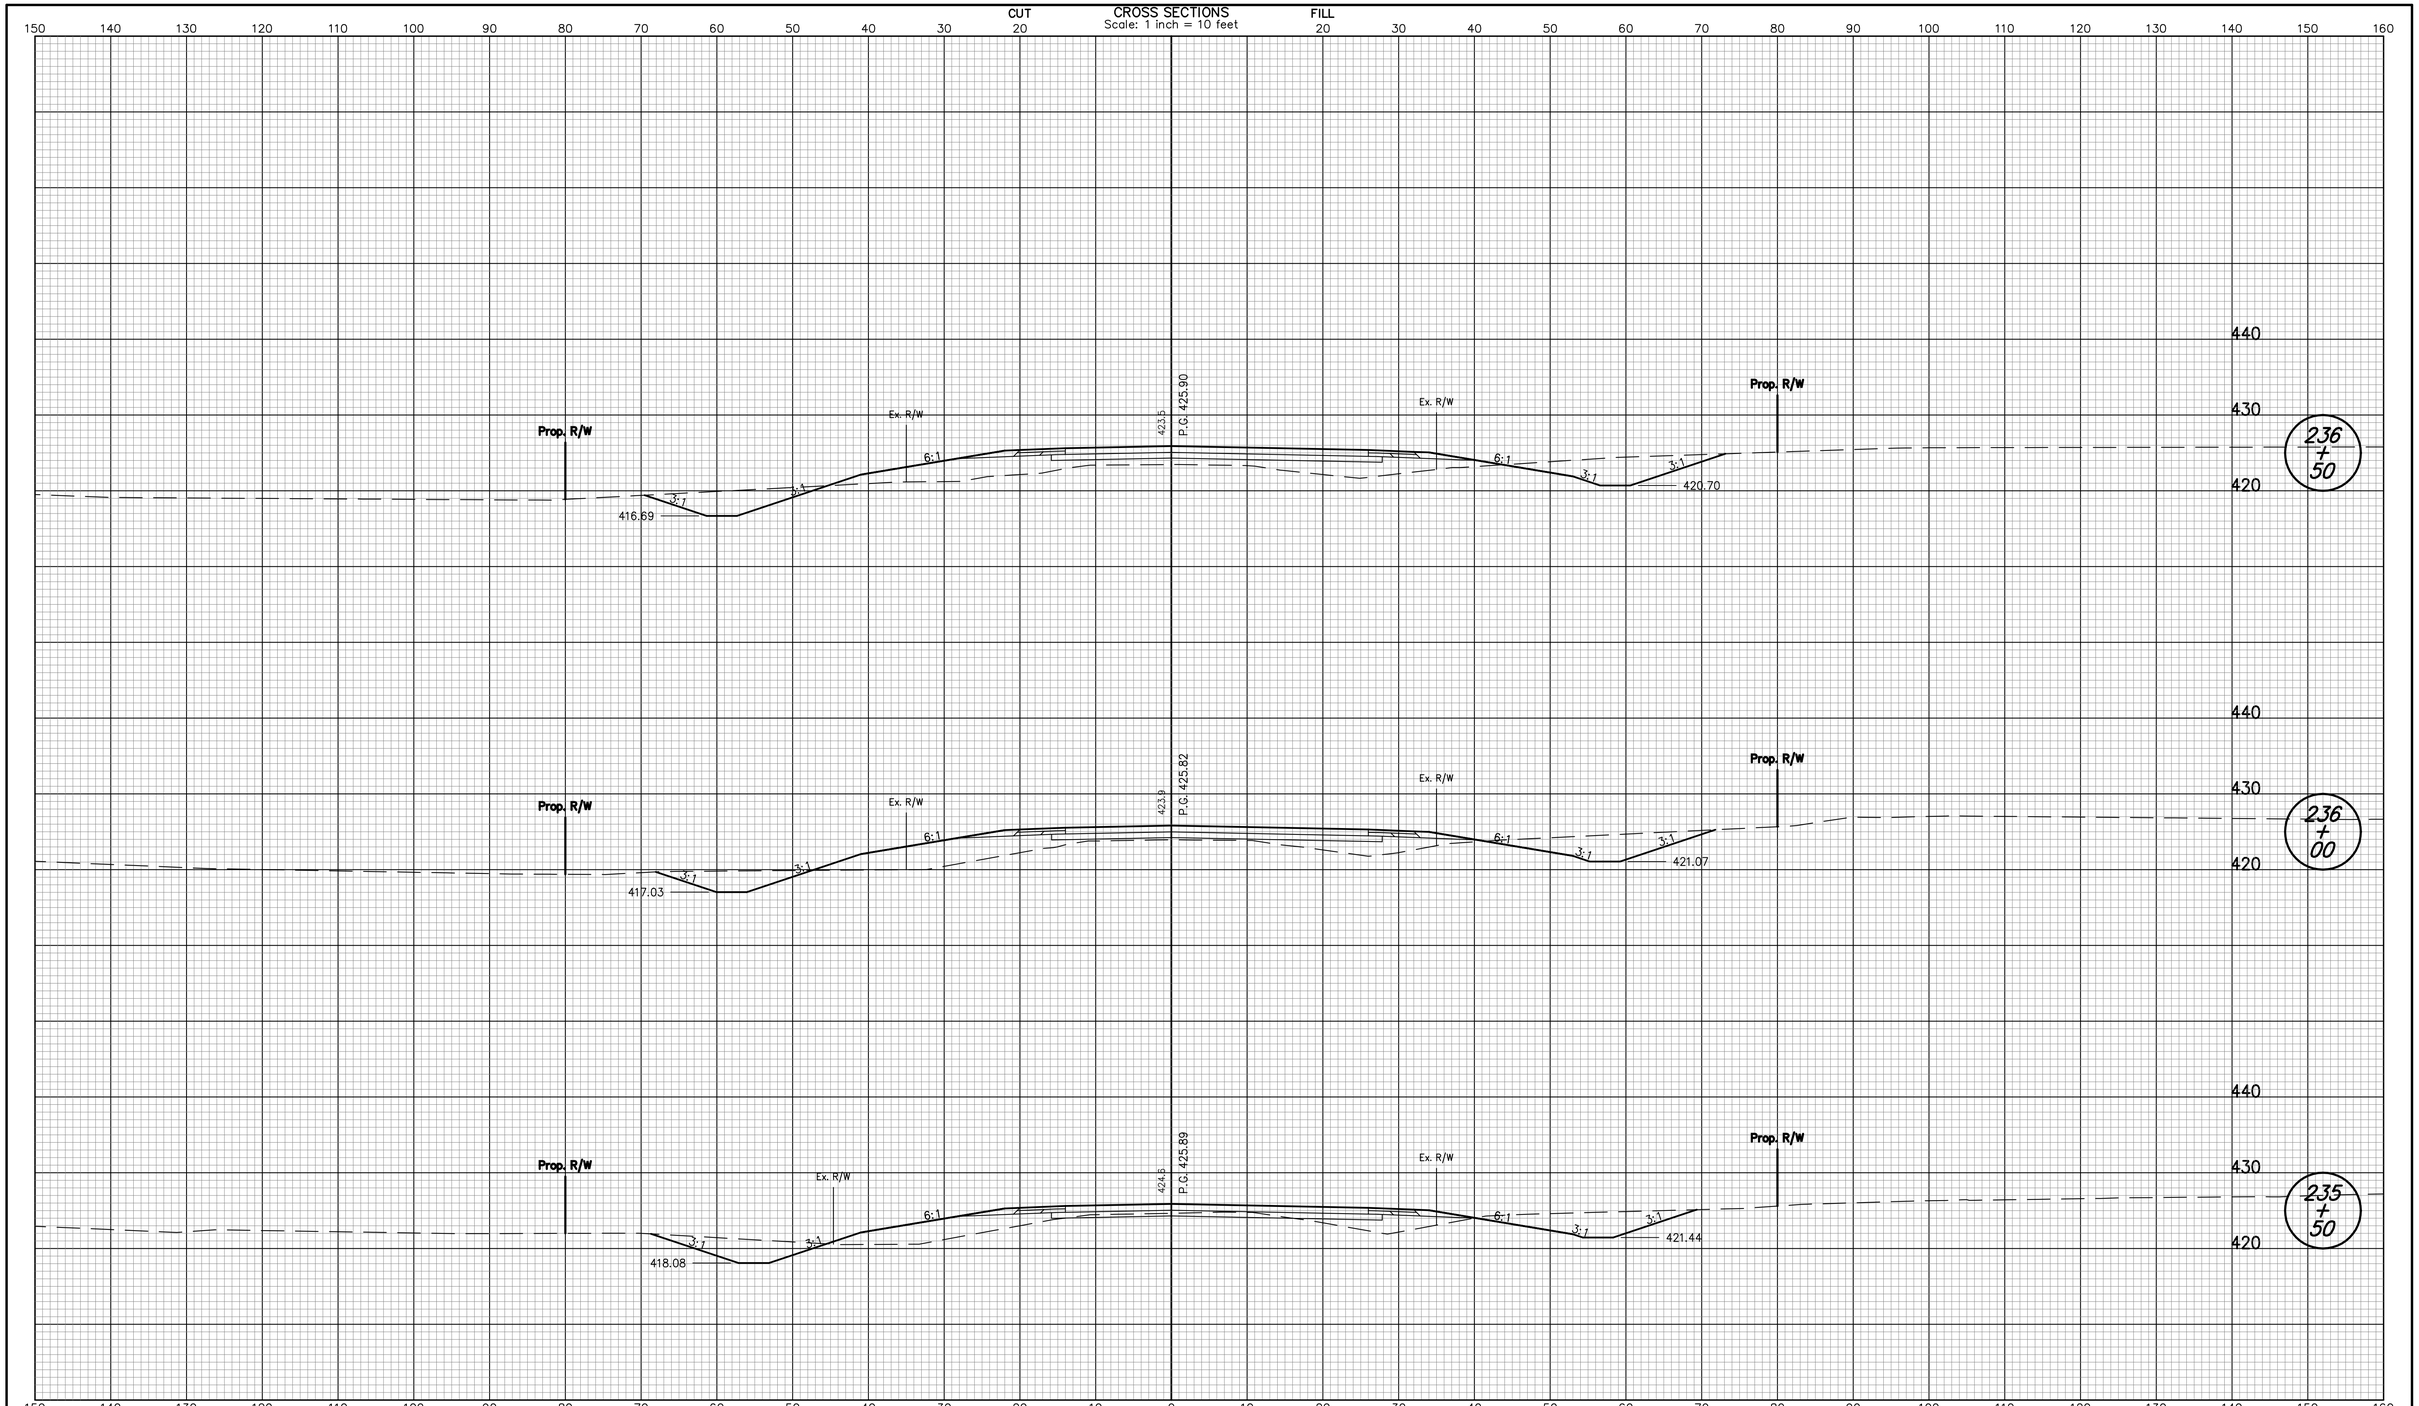


| | | | |
|---|---|---|---|
| RECOMMENDED FOR APPROVAL _____ DESIGN ENGINEER DATE | | INDIANA DEPARTMENT OF TRANSPORTATION | HORIZONTAL SCALE 1" = 10' / BRIDGE FILE I-69-26-8862 to 8866 |
| | | | VERTICAL SCALE 1" = 10' / DESIGNATION NO. 0500436 |
| DESIGNED: JLJ | DRAWN: JLJ | CROSS SECTION S.R. 68 LINE "D" | SURVEY BOOK PENDING / SHEETS 143 of 228 |
| CHECKED: WHL | CHECKED: WHL | | CONTRACT IR-29023 / PROJECT NO. IM-069-0(004) |

jjointer 12/4/2007 10:35:48 AM P:*IN2006*0599*D. Drawings*IN20060599.RD.CS.SR68.dgn

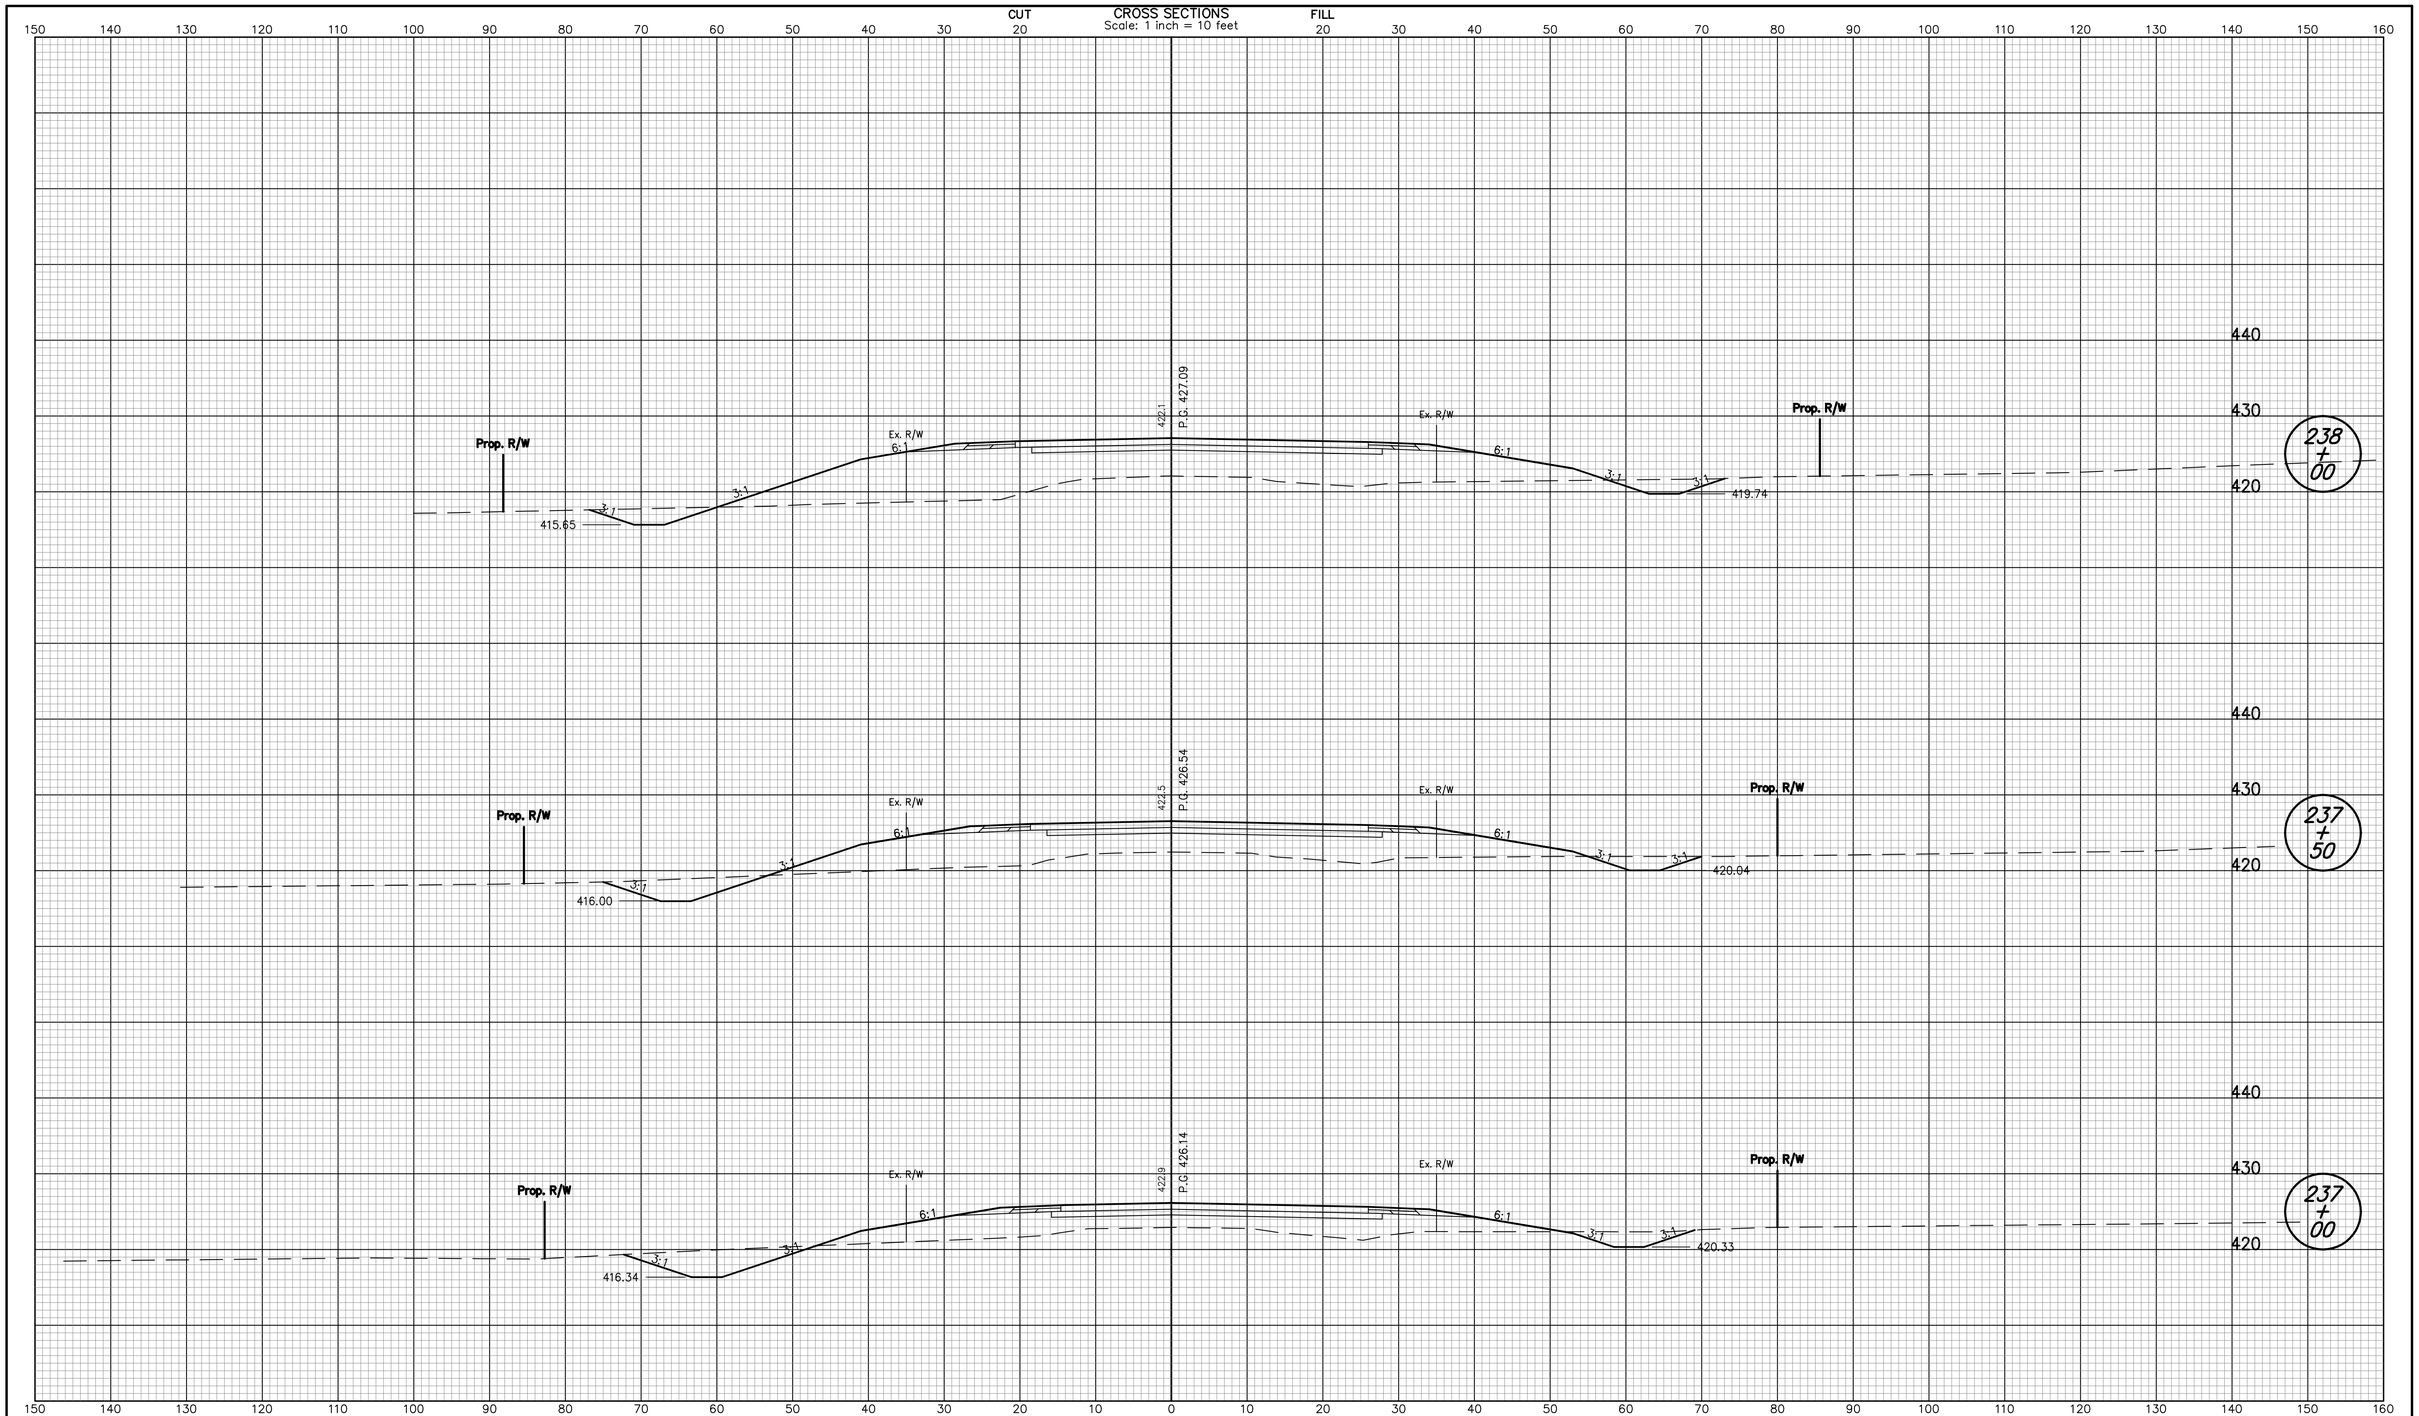


| | | |
|---|---|---|
| RECOMMENDED FOR APPROVAL _____ DESIGN ENGINEER DATE | INDIANA DEPARTMENT OF TRANSPORTATION | HORIZONTAL SCALE: 1" = 10' / BRIDGE FILE: I-69-26-8862 to 8866 |
| | | VERTICAL SCALE: 1" = 10' / DESIGNATION NO.: 0500436 |
| DESIGNED: JLJ / DRAWN: JLJ | CROSS SECTION S.R. 68 LINE "D" | SURVEY BOOK: PENDING / SHEETS: 144 of 228 |
| CHECKED: WHL / CHECKED: WHL | | CONTRACT: IR-29023 / PROJECT NO.: IM-069-0(004) |

jjointer 12/4/2007 10:35:48 AM P:*IN2006*0599*D. Drawings*IN20060599.RD.CS.SR68.dgn

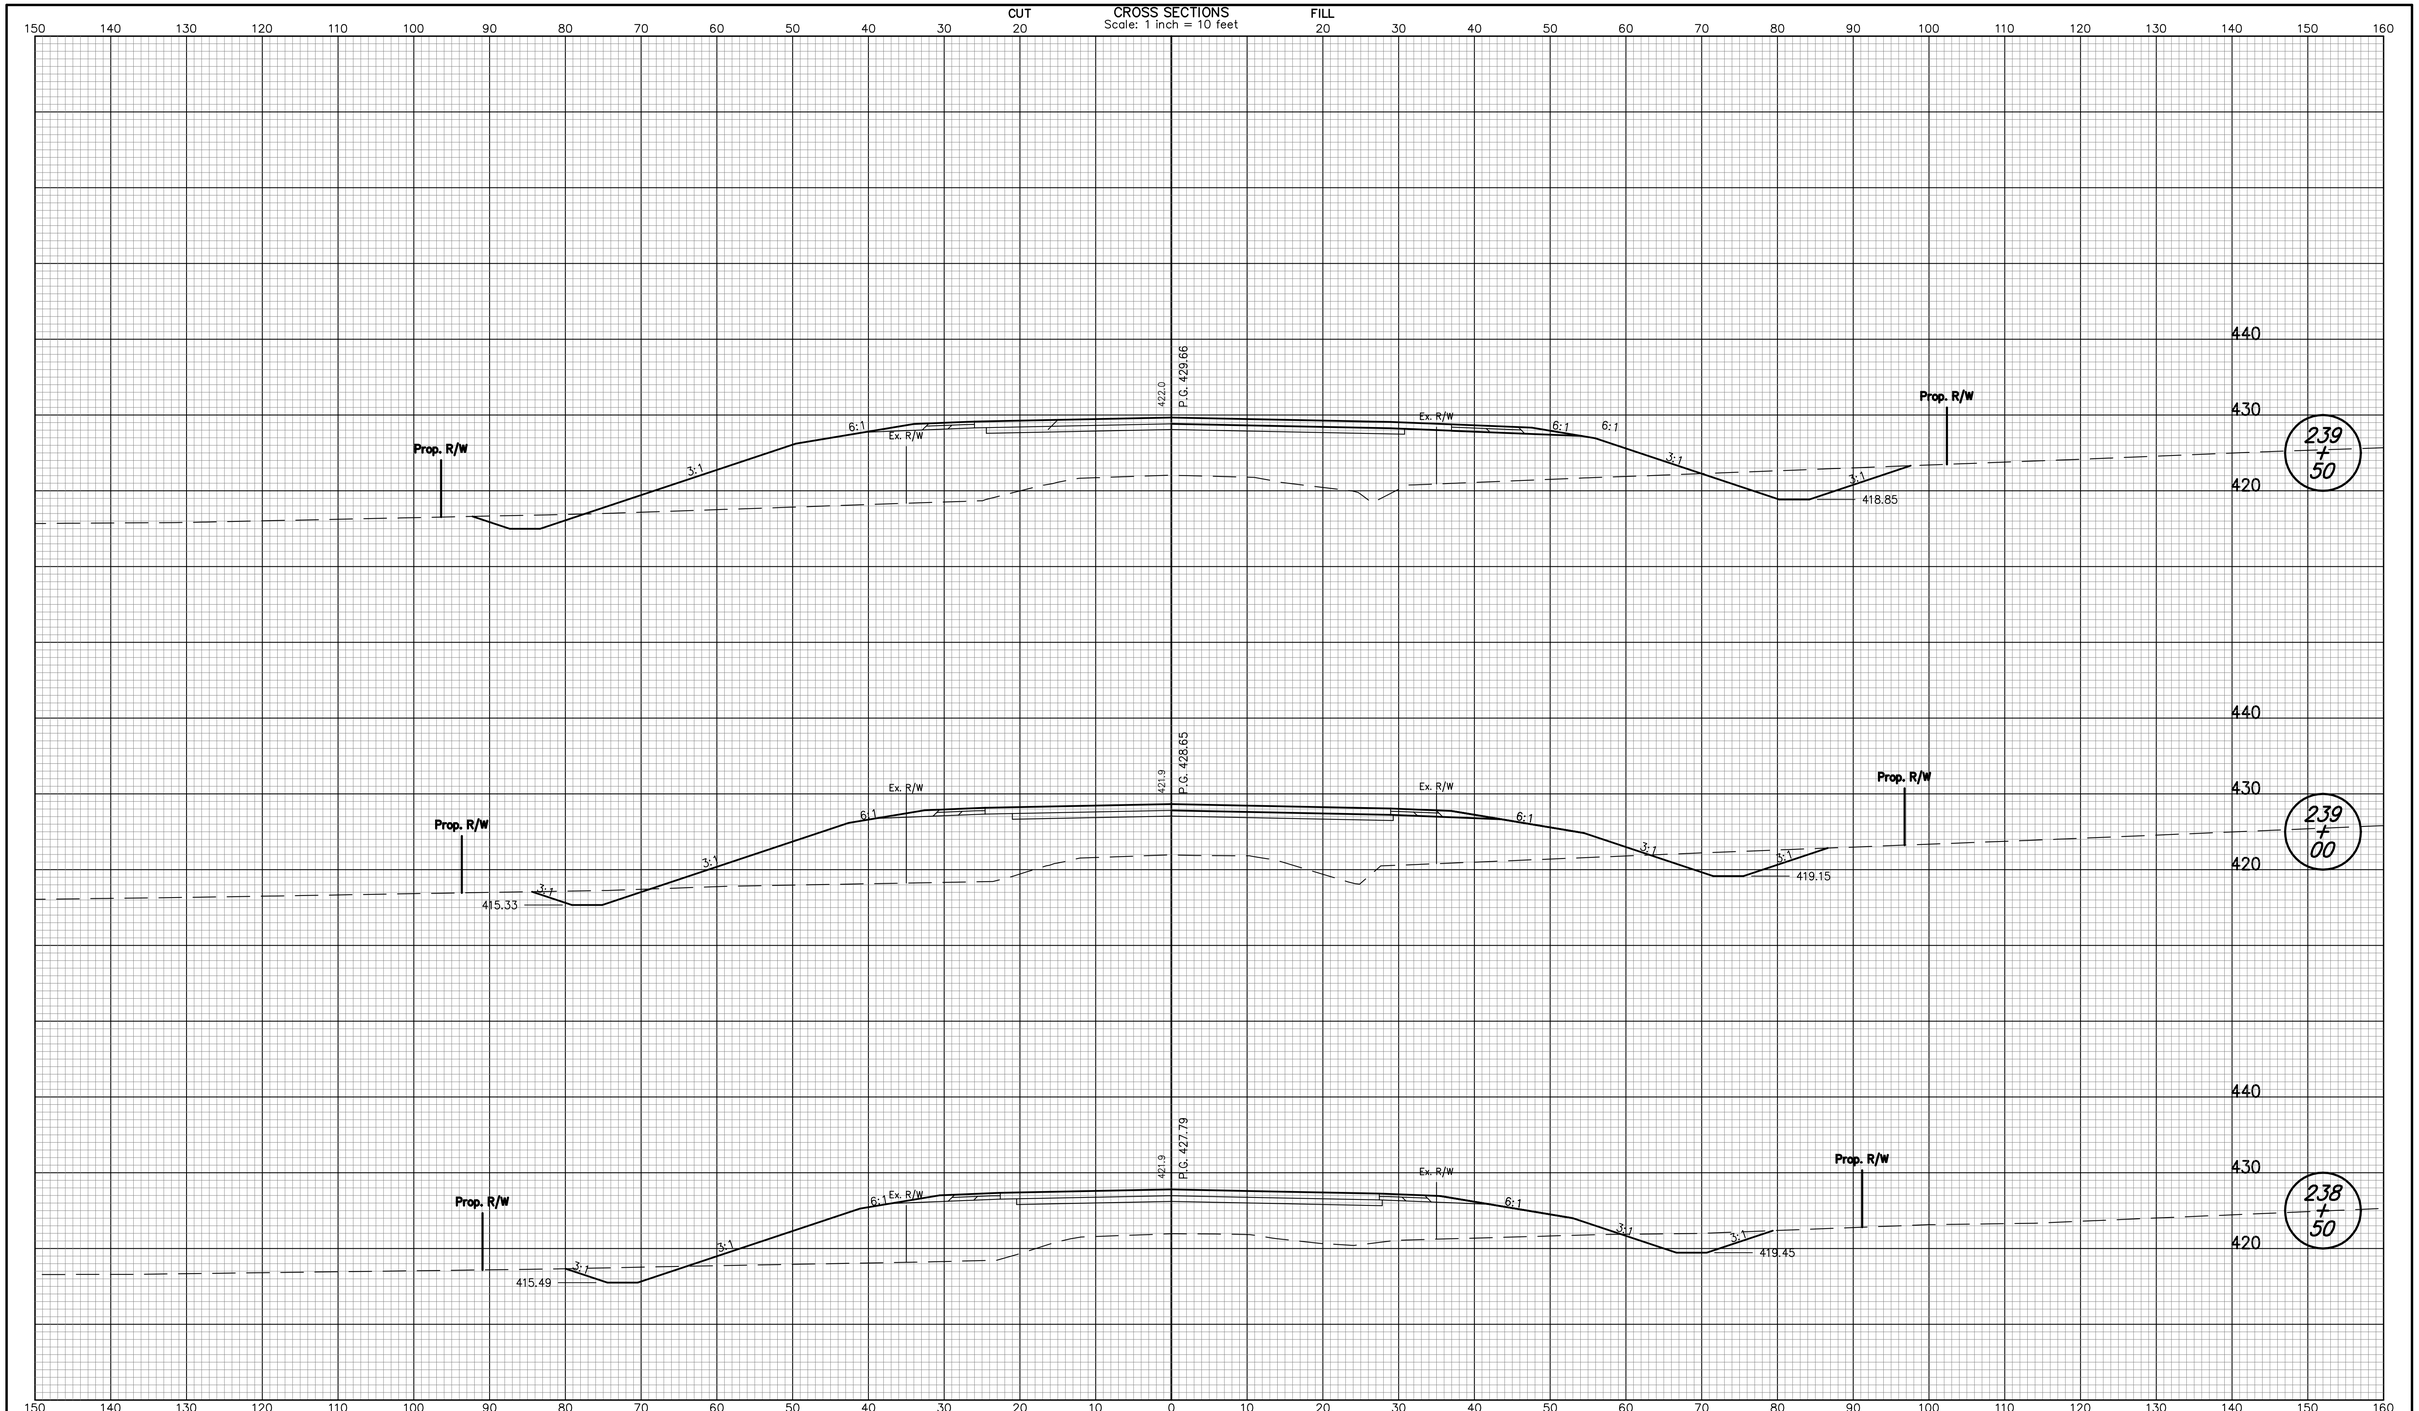


| | | | |
|---|---|---|---|
| RECOMMENDED FOR APPROVAL _____ DESIGN ENGINEER DATE | | INDIANA DEPARTMENT OF TRANSPORTATION | HORIZONTAL SCALE: 1" = 10' / BRIDGE FILE: I-69-26-8862 to 8866 |
| | | | VERTICAL SCALE: 1" = 10' / DESIGNATION NO.: 0500436 |
| DESIGNED: JLJ | DRAWN: JLJ | CROSS SECTION S.R. 68 LINE "D" | SURVEY BOOK: PENDING / SHEETS: 145 of 228 |
| CHECKED: WHL | CHECKED: WHL | | CONTRACT: IR-29023 / PROJECT NO.: IM-069-0(004) |

jjointer 12/4/2007 10:35:49 AM P:*IN2006*0599*D. Drawings*IN20060599.RD.CS.SR68.dgn

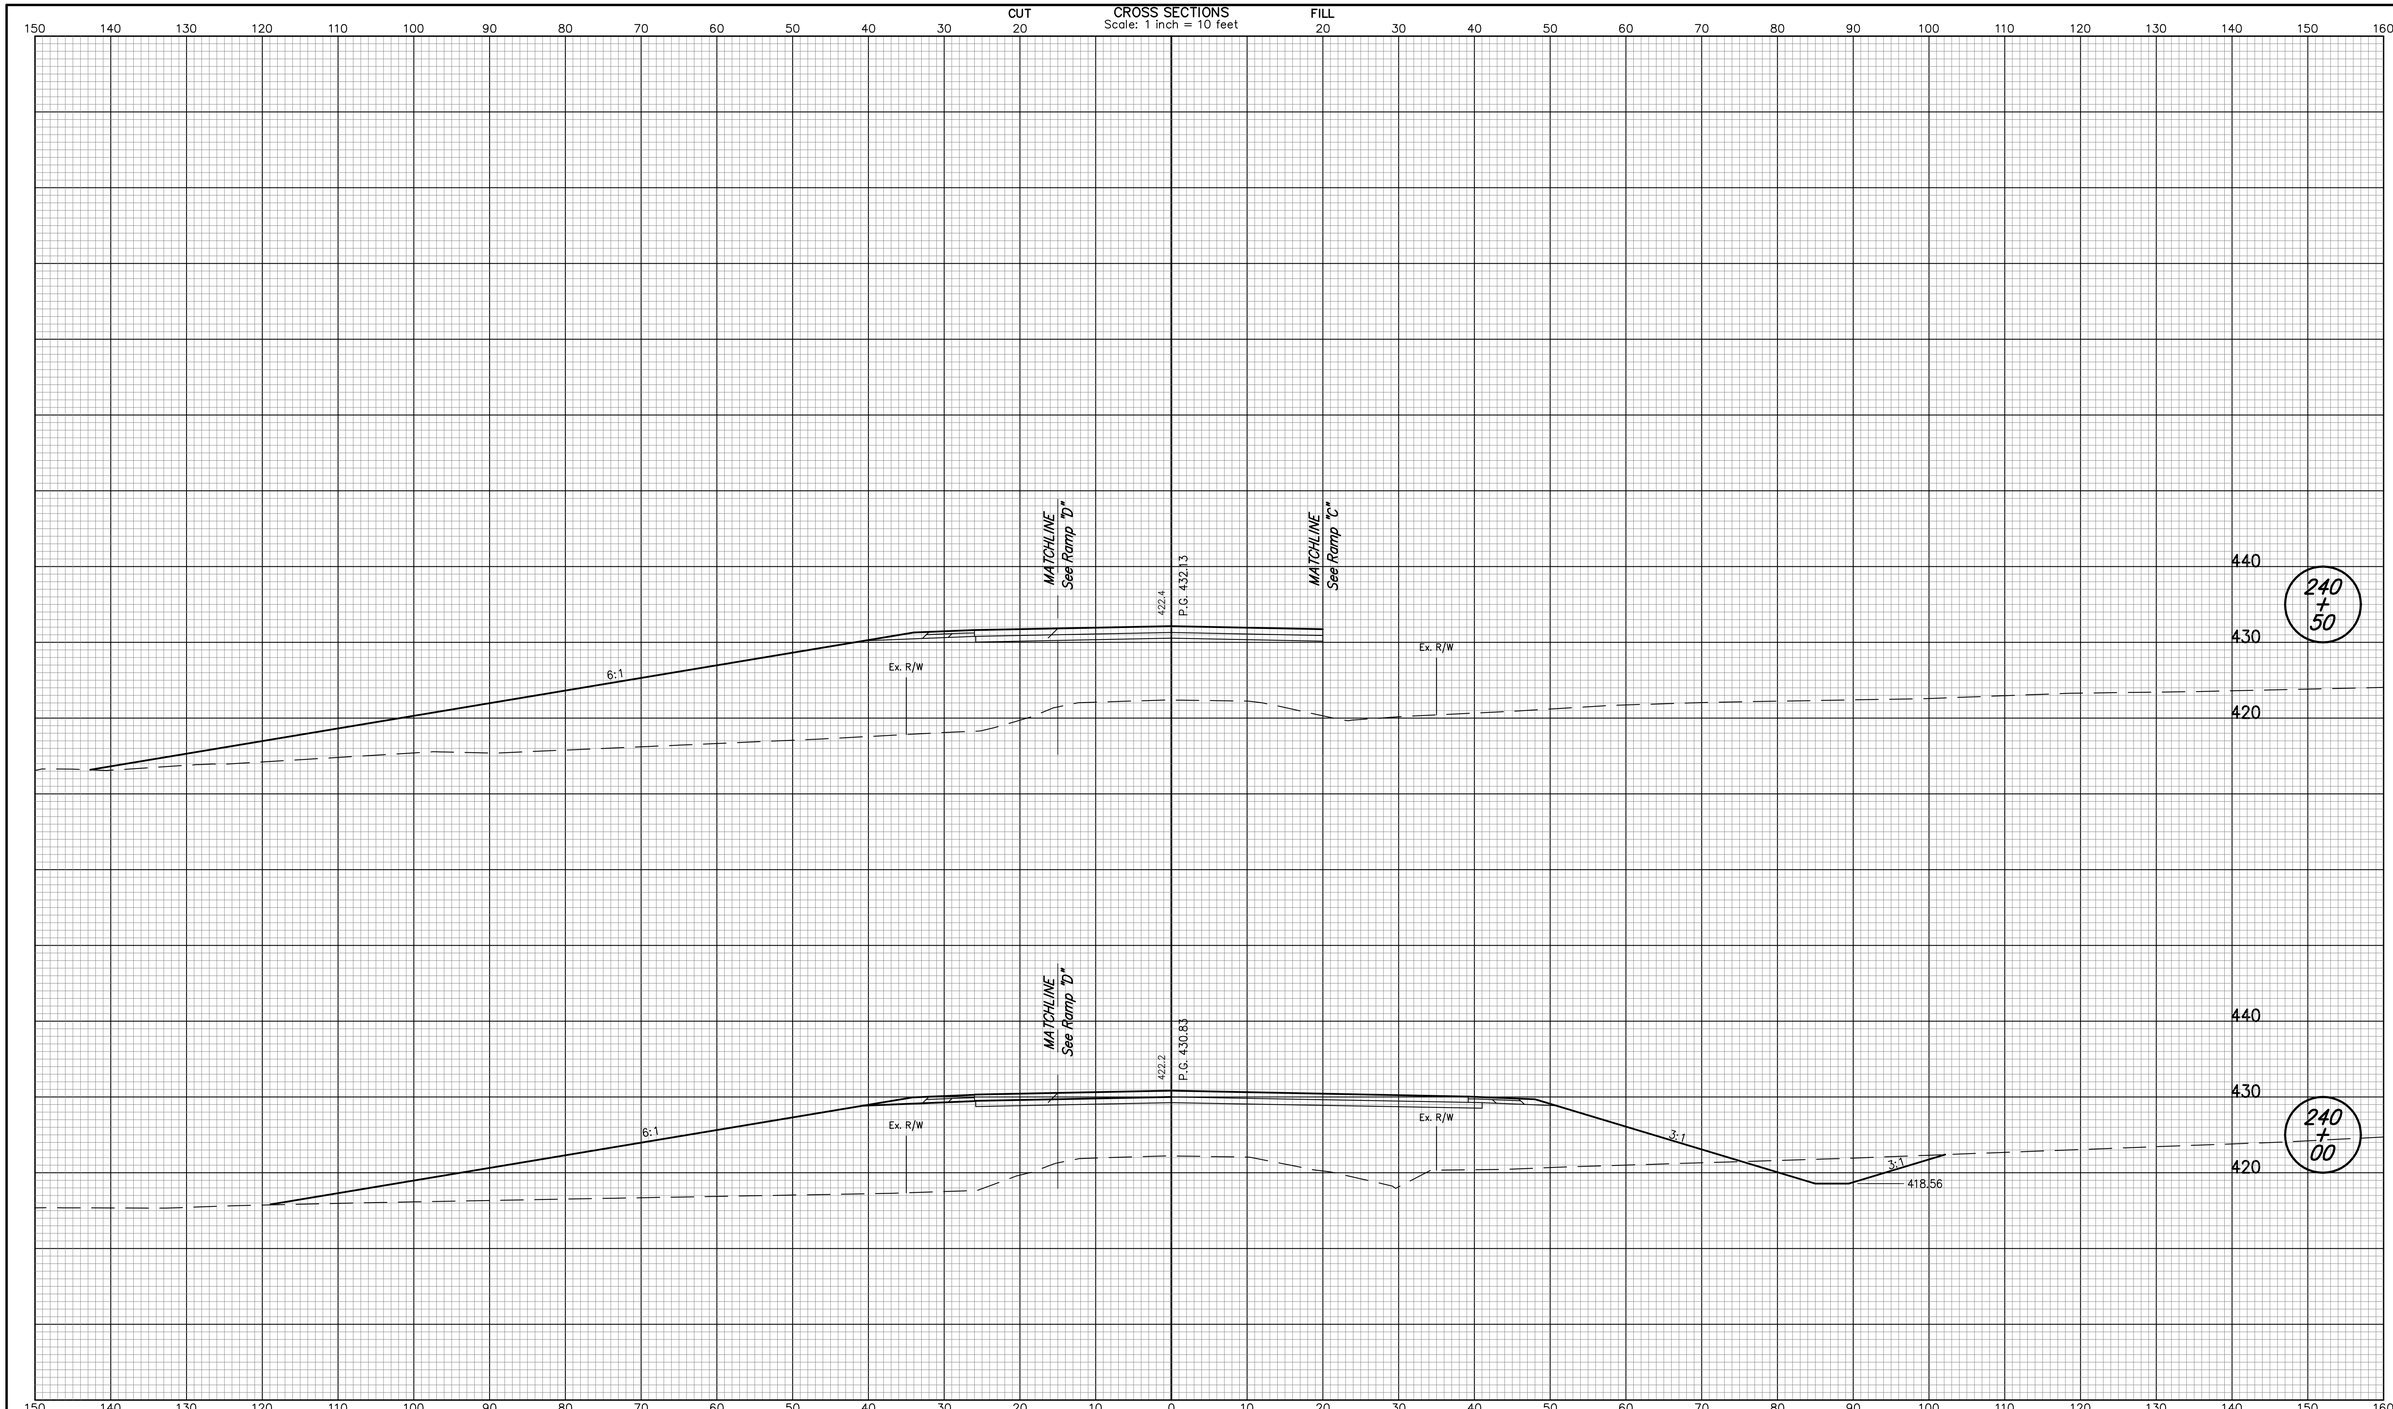


| | | | |
|---|---|---|---|
| RECOMMENDED FOR APPROVAL _____ DESIGN ENGINEER DATE | | INDIANA DEPARTMENT OF TRANSPORTATION | HORIZONTAL SCALE: 1" = 10' / BRIDGE FILE: I-69-26-8862 to 8866 |
| | | | VERTICAL SCALE: 1" = 10' / DESIGNATION NO.: 0500436 |
| DESIGNED: JLJ | DRAWN: JLJ | CROSS SECTION S.R. 68 LINE "D" | SURVEY BOOK: PENDING / SHEETS: 146 of 228 |
| CHECKED: WHL | CHECKED: WHL | | CONTRACT: IR-29023 / PROJECT NO.: IM-069-0(004) |

jjolnter 12/4/2007 10:35:49 AM P:*IN2006*0599*D. Drawings*IN20060599.RD.CS.SR68.dgn

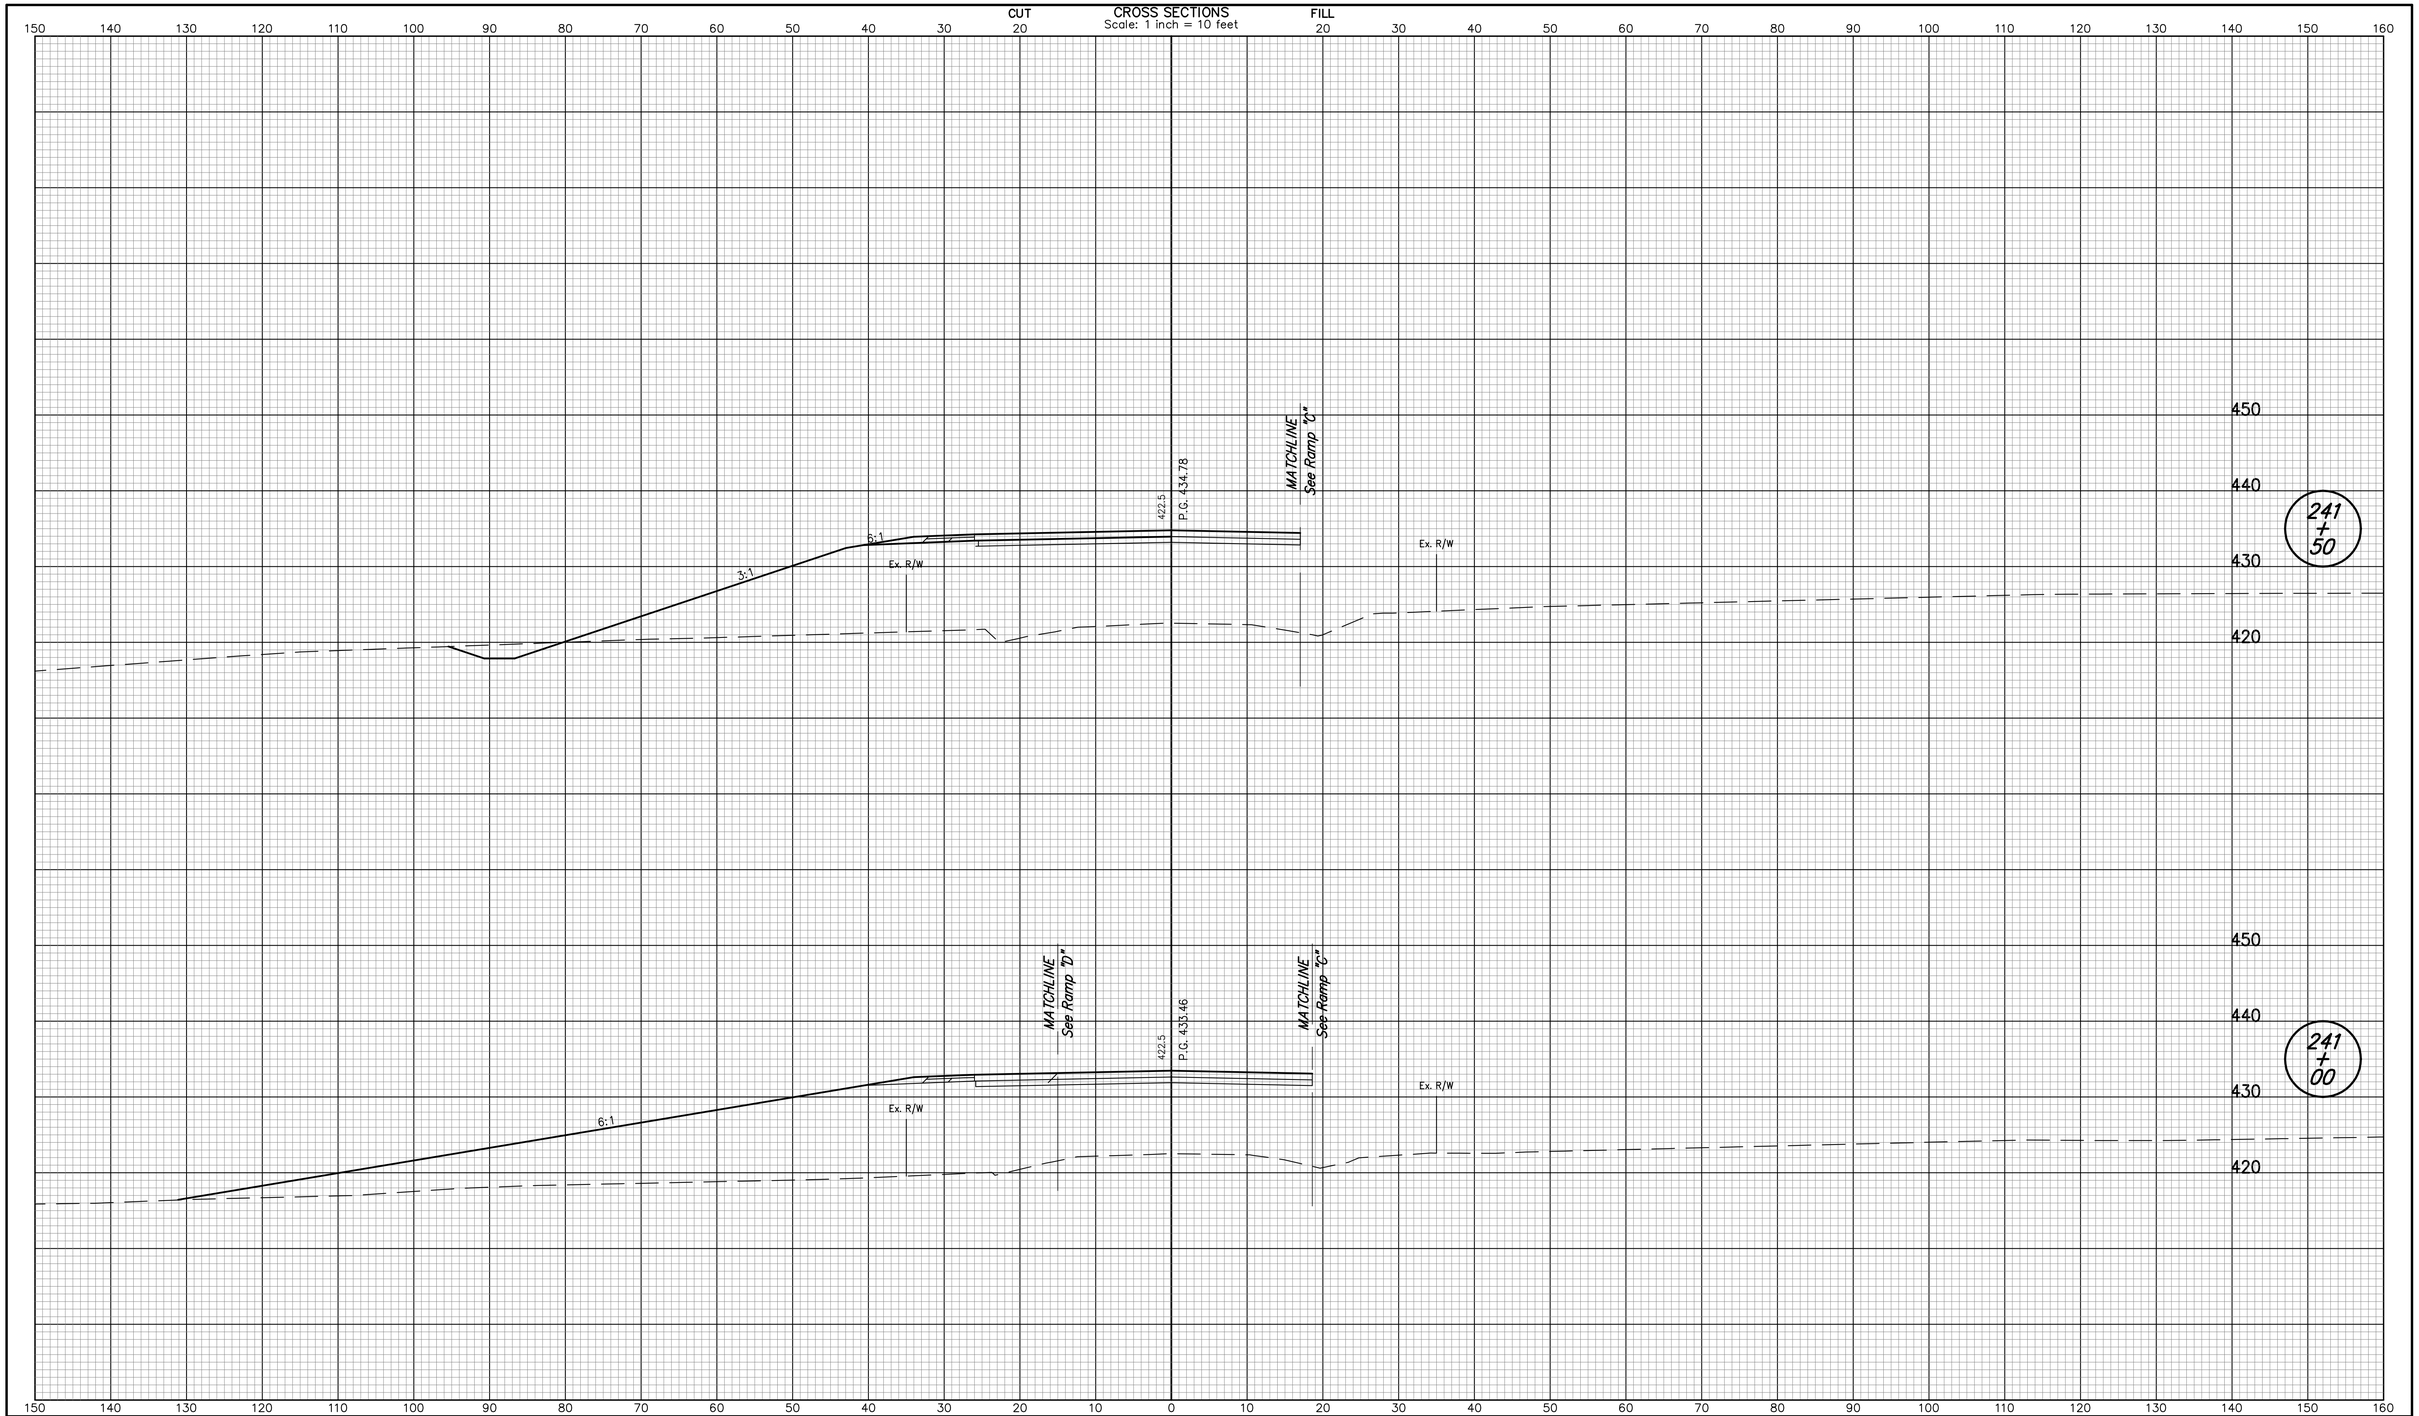


| | | | |
|---|---|---|---|
| RECOMMENDED FOR APPROVAL _____ DESIGN ENGINEER DATE | | INDIANA DEPARTMENT OF TRANSPORTATION | HORIZONTAL SCALE: 1" = 10' / BRIDGE FILE: I-69-26-8862 to 8866 |
| | | | VERTICAL SCALE: 1" = 10' / DESIGNATION NO.: 0500436 |
| DESIGNED: JLJ | DRAWN: JLJ | CROSS SECTION S.R. 68 LINE "D" | SURVEY BOOK: PENDING / SHEETS: 147 of 228 |
| CHECKED: WHL | CHECKED: WHL | | CONTRACT: IR-29023 / PROJECT NO.: IM-069-0(004) |

jjointer 12/4/2007 10:35:50 AM P:*IN2006*0599*D. Drawings*IN20060599.RD.CS.SR68.dgn

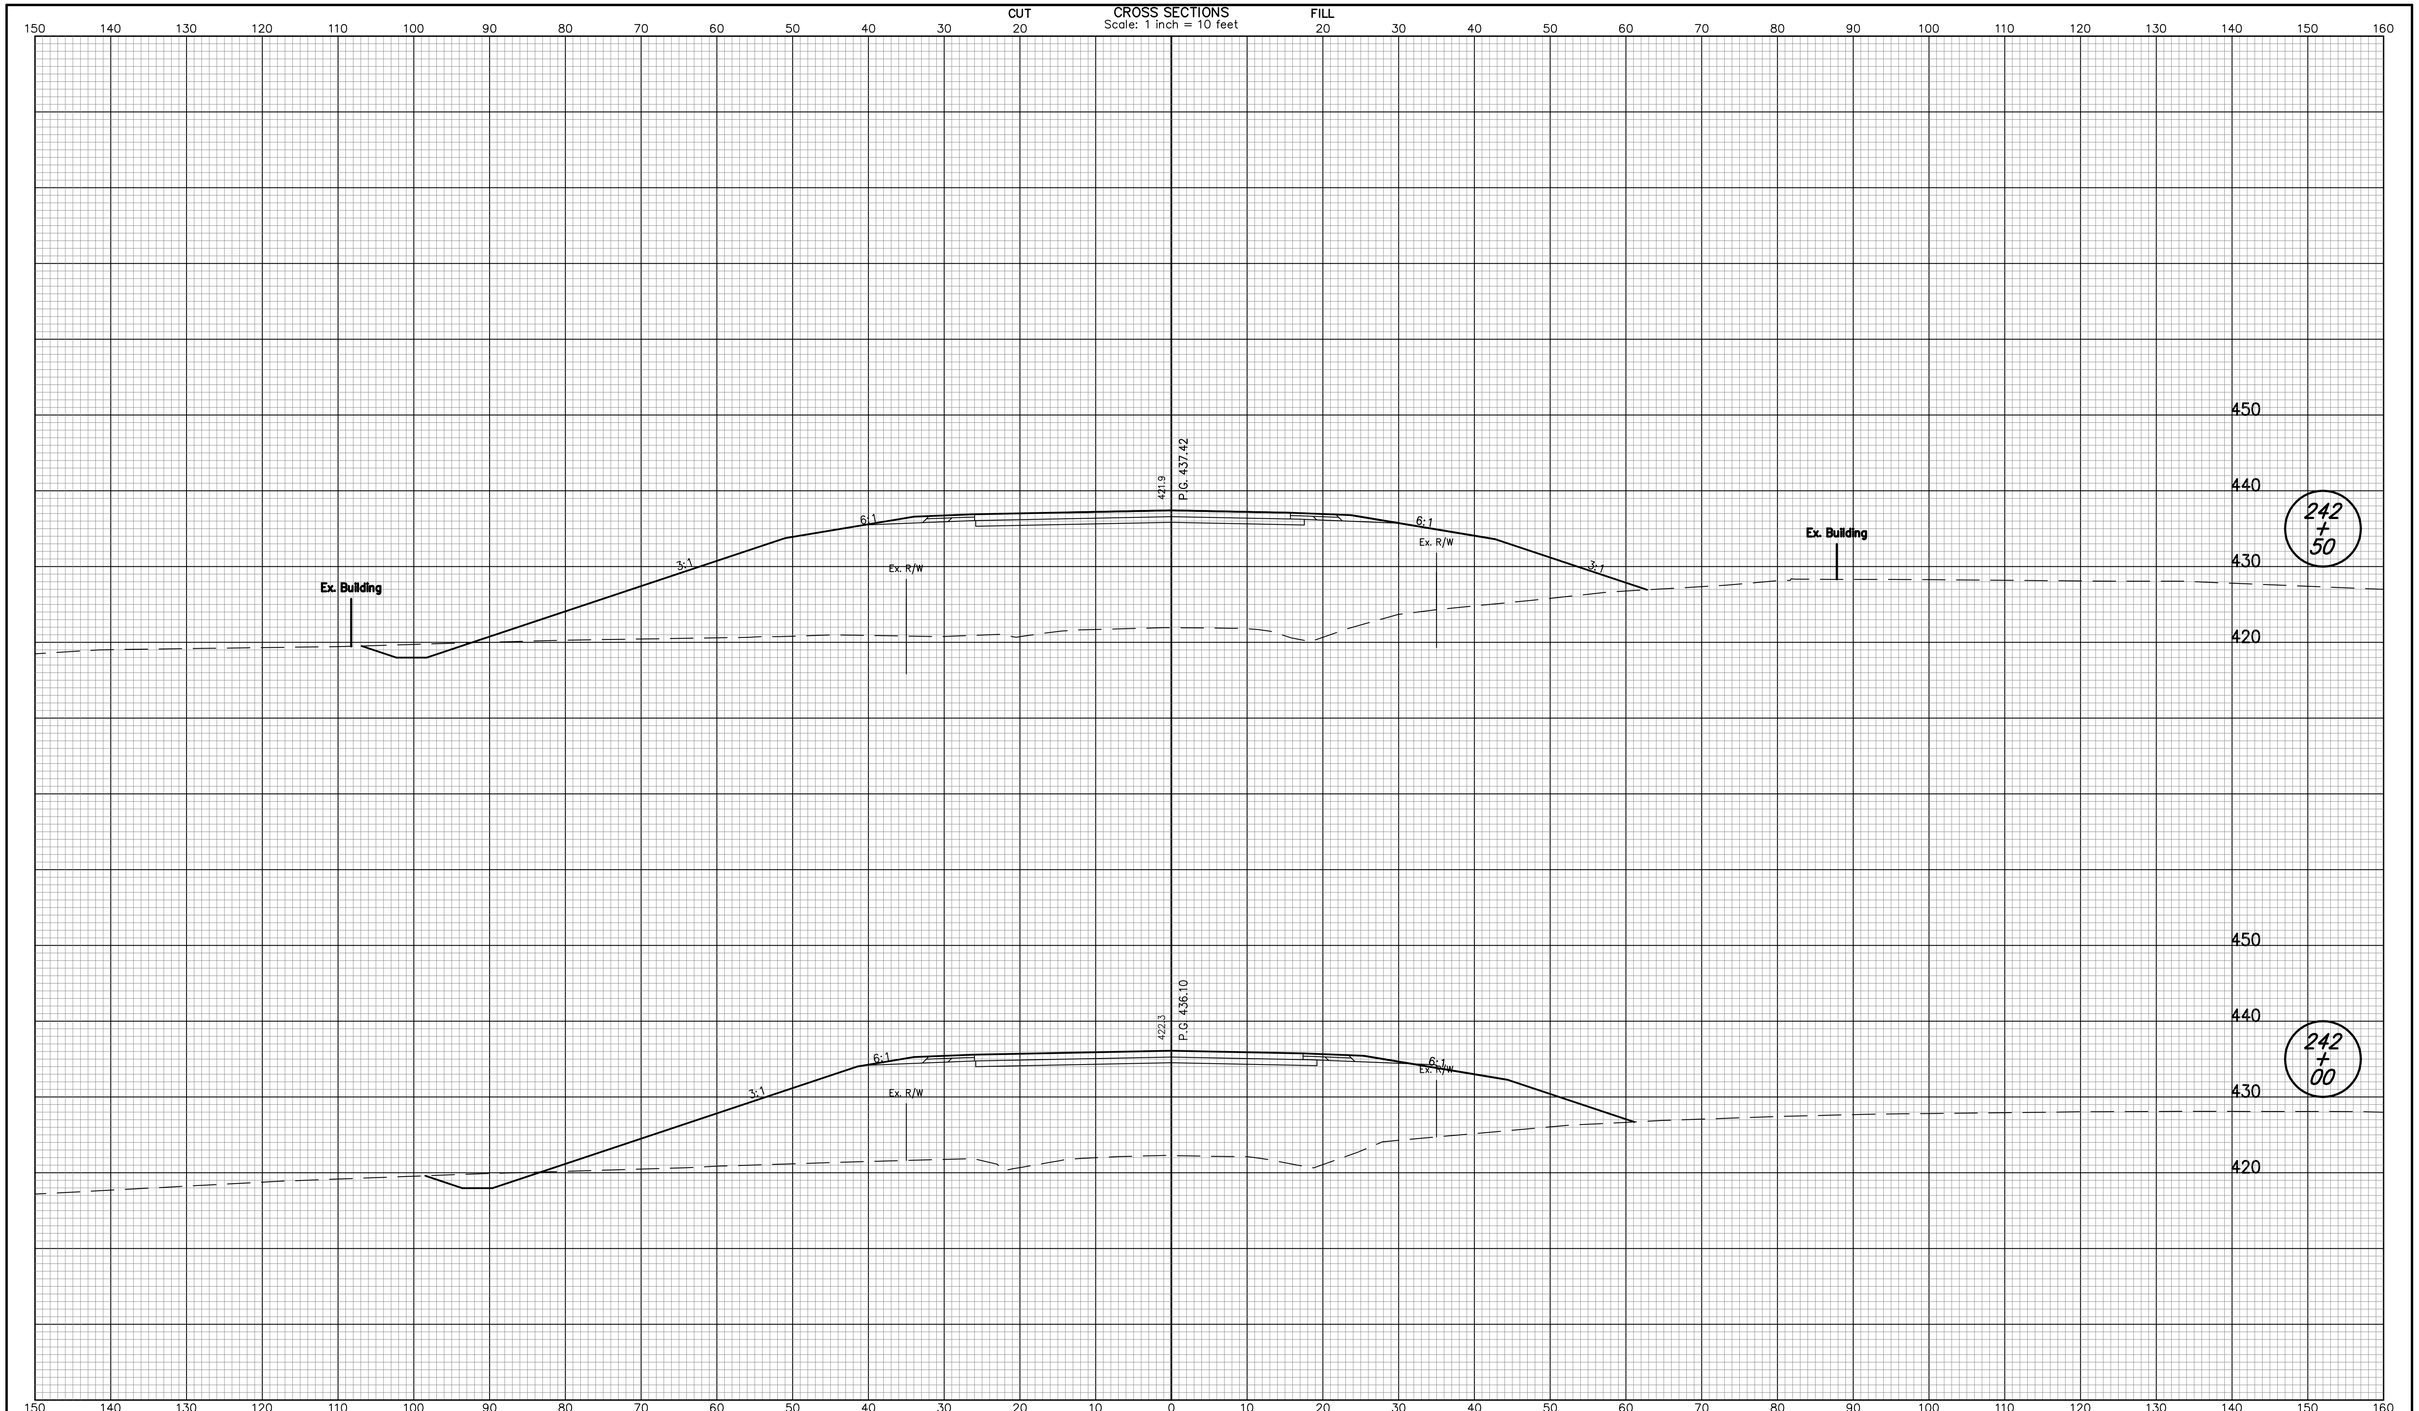


| | | | |
|---|---|---|---|
| RECOMMENDED FOR APPROVAL _____ DESIGN ENGINEER DATE | | INDIANA DEPARTMENT OF TRANSPORTATION | HORIZONTAL SCALE 1" = 10' / BRIDGE FILE I-69-26-8862 to 8866 |
| | | | VERTICAL SCALE 1" = 10' / DESIGNATION NO. 0500436 |
| DESIGNED: JLJ | DRAWN: JLJ | CROSS SECTION S.R. 68 LINE "D" | SURVEY BOOK PENDING / SHEETS 148 of 228 |
| CHECKED: WHL | CHECKED: WHL | | CONTRACT IR-29023 / PROJECT NO. IM-069-0(004) |

jjointer 12/4/2007 10:35:50 AM P:*IN2006*0599*D. Drawings*IN20060599.RD.CS.SR68.dgn

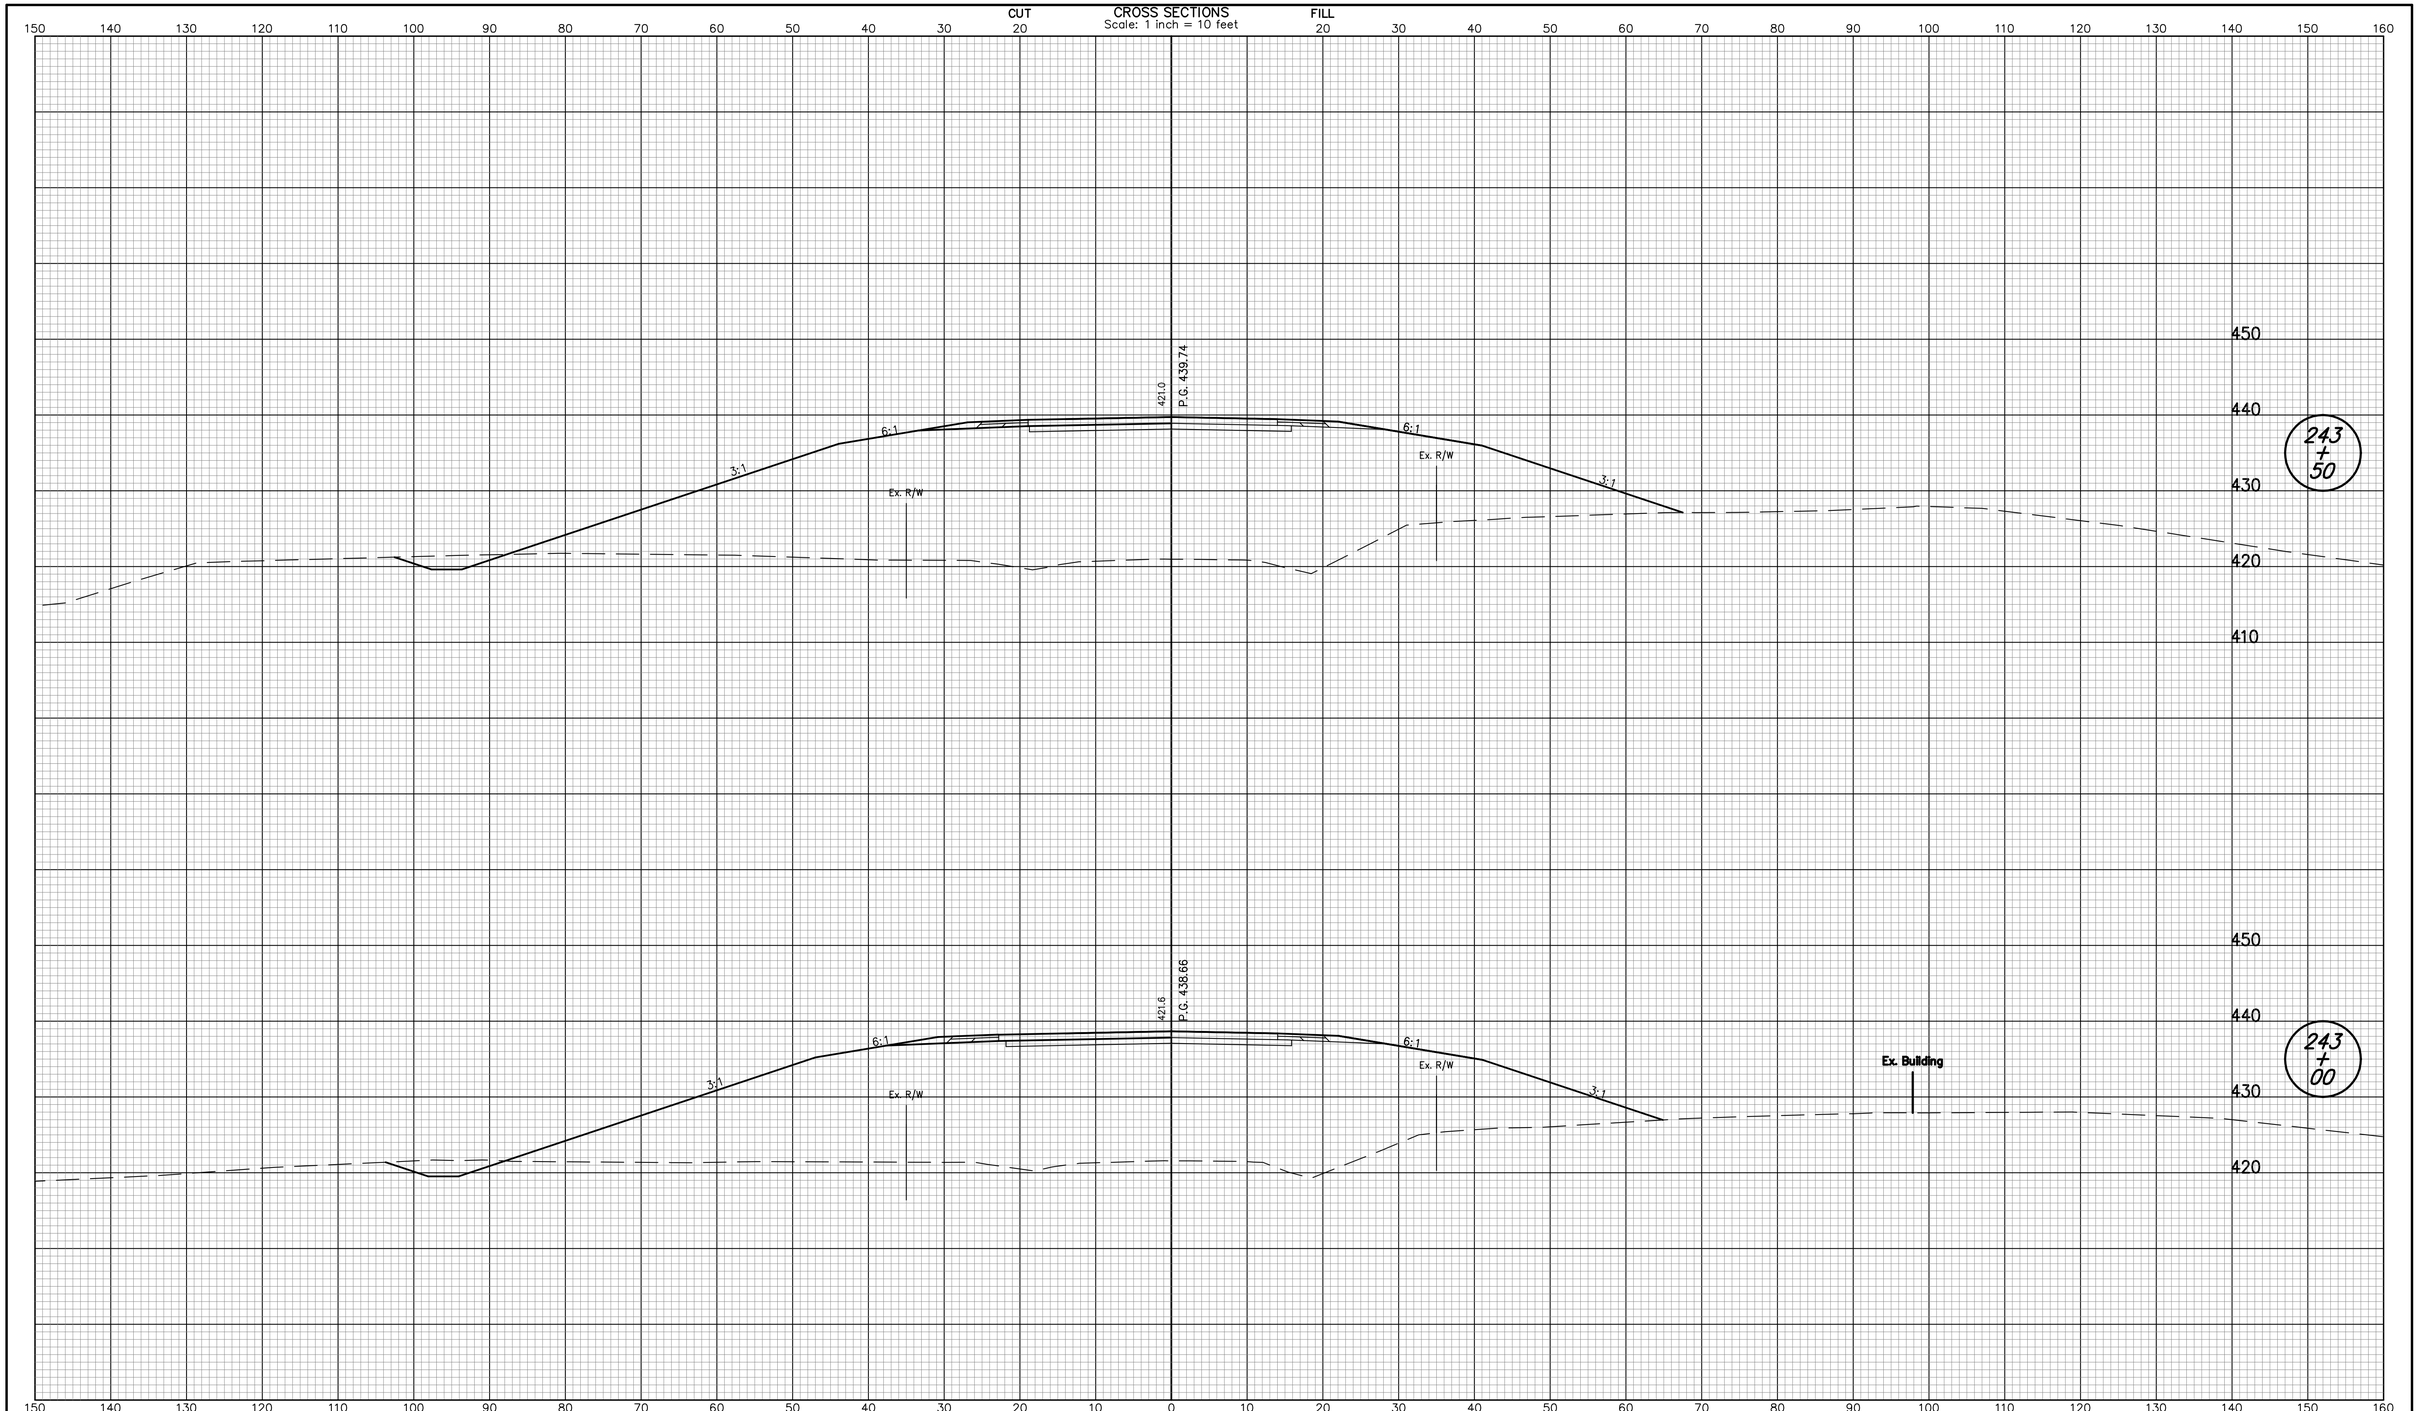


| | | | |
|---|---|---|---|
| RECOMMENDED FOR APPROVAL _____ DESIGN ENGINEER DATE | | INDIANA DEPARTMENT OF TRANSPORTATION | HORIZONTAL SCALE: 1" = 10' / BRIDGE FILE: I-69-26-8862 to 8866 |
| | | | VERTICAL SCALE: 1" = 10' / DESIGNATION NO.: 0500436 |
| DESIGNED: JLJ | DRAWN: JLJ | CROSS SECTION S.R. 68 LINE "D" | SURVEY BOOK: PENDING / SHEETS: 149 of 228 |
| CHECKED: WHL | CHECKED: WHL | | CONTRACT: IR-29023 / PROJECT NO.: IM-069-0(004) |

jjointer 12/4/2007 10:35:51 AM P:*IN2006*0599*D. Drawings*IN20060599.RD.CS.SR68.dgn

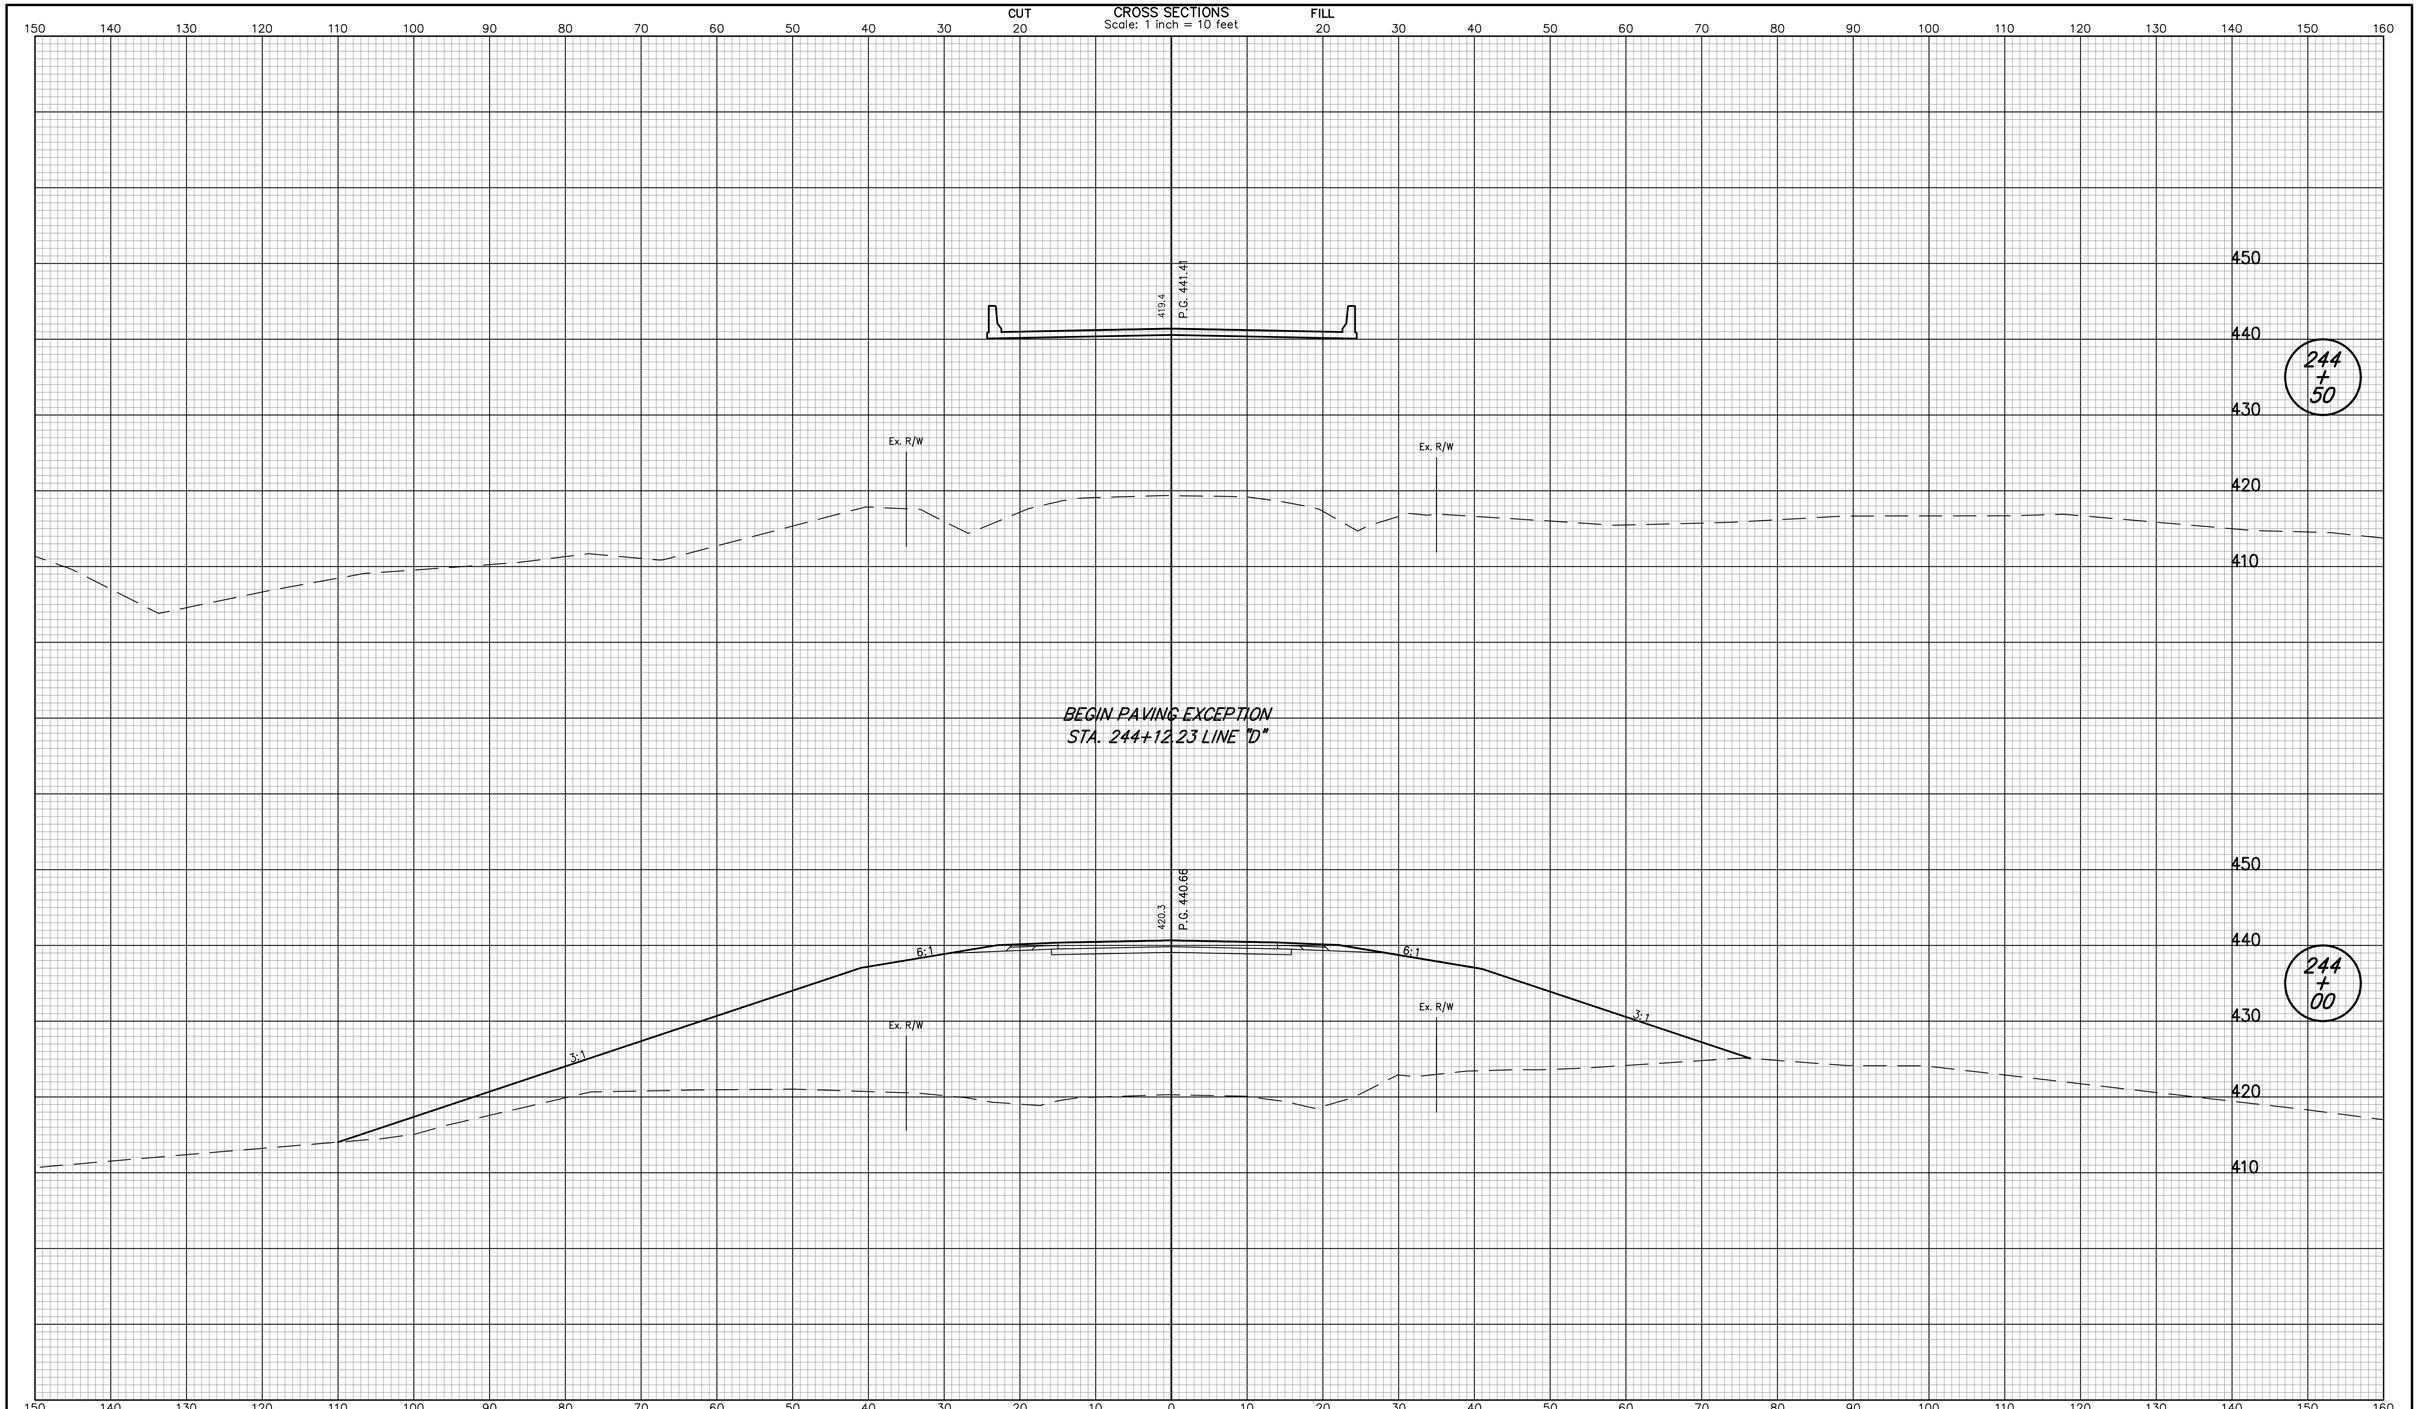


| | | | |
|---|---|---|---|
| RECOMMENDED FOR APPROVAL _____ DESIGN ENGINEER DATE | | INDIANA DEPARTMENT OF TRANSPORTATION | HORIZONTAL SCALE: 1" = 10' / BRIDGE FILE: I-69-26-8862 to 8866 |
| | | | VERTICAL SCALE: 1" = 10' / DESIGNATION NO.: 0500436 |
| DESIGNED: JLJ | DRAWN: JLJ | CROSS SECTION S.R. 68 LINE "D" | SURVEY BOOK: PENDING / SHEETS: 150 of 228 |
| CHECKED: WHL | CHECKED: WHL | | CONTRACT: IR-29023 / PROJECT NO.: IM-069-0(004) |

jjointer 12/4/2007 10:35:51 AM P:*IN2006*0599*D. Drawings*IN20060599.RD.CS.SR68.dgn

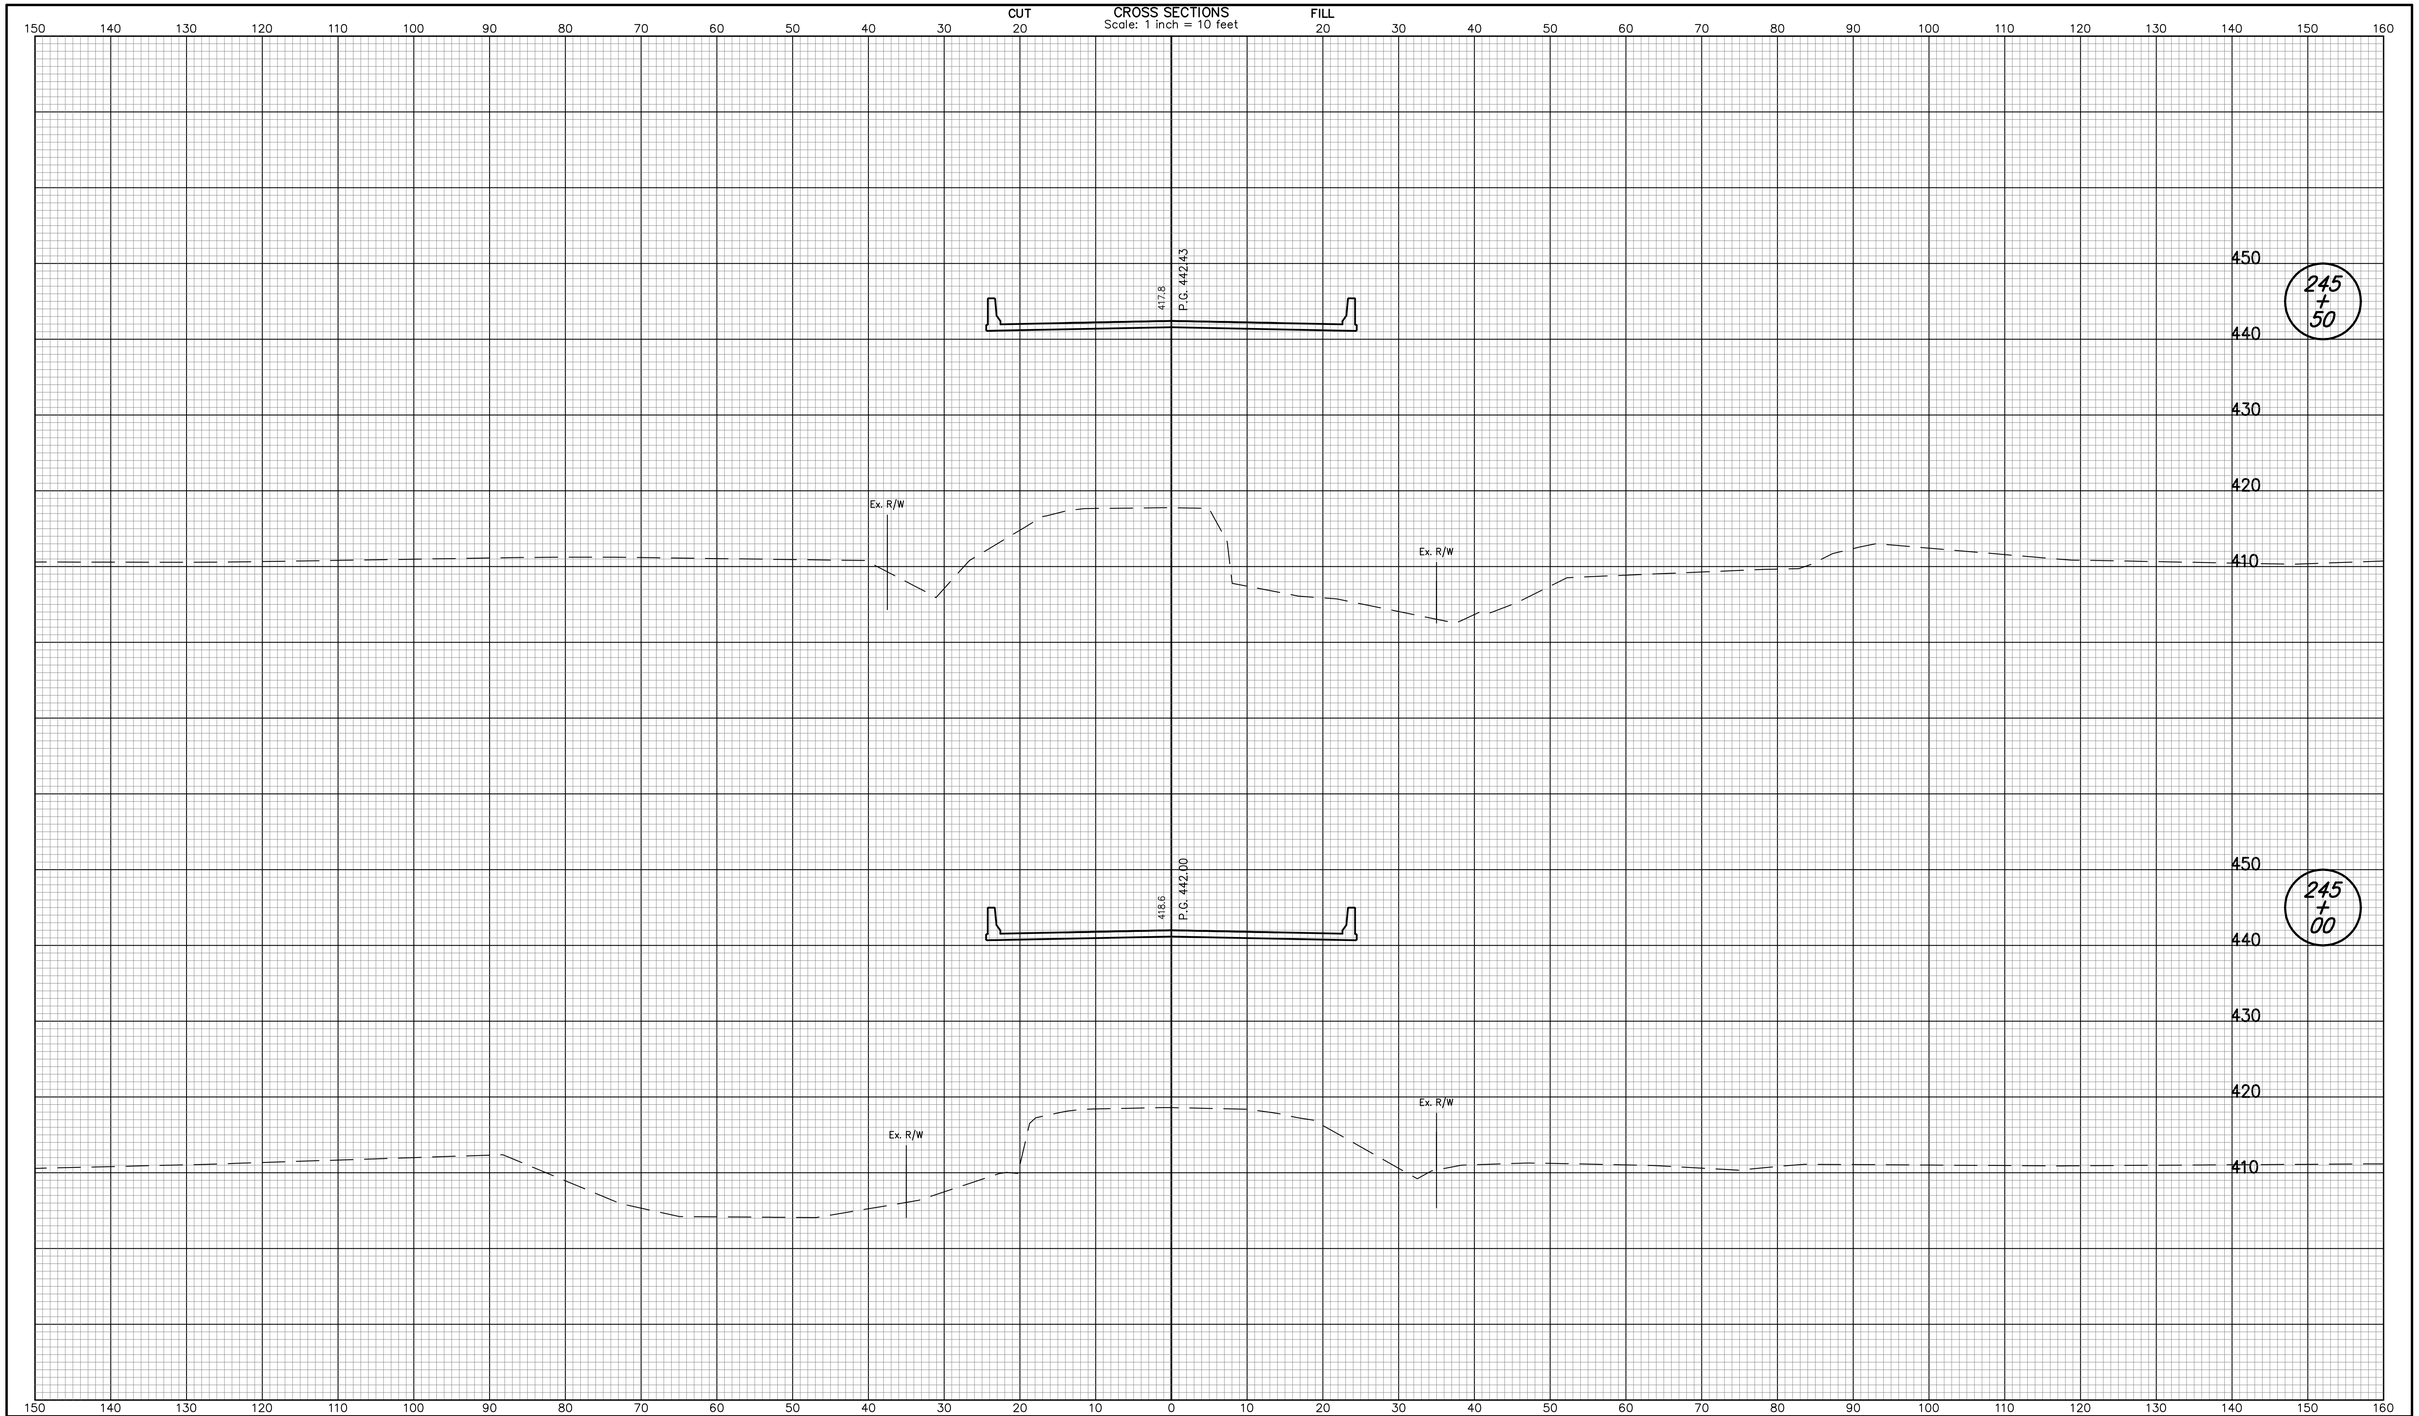


| | | | |
|---|---|---|---|
| RECOMMENDED FOR APPROVAL _____ DESIGN ENGINEER DATE | INDIANA DEPARTMENT OF TRANSPORTATION | HORIZONTAL SCALE 1" = 10' | BRIDGE FILE I-69-26-8862 to 8866 |
| | | VERTICAL SCALE 1" = 10' | DESIGNATION NO. 0500436 |
| DESIGNED: JLJ / DRAWN: JLJ | CROSS SECTION S.R. 68 LINE "D" | SURVEY BOOK PENDING | SHEETS 151 of 228 |
| CHECKED: WHL / CHECKED: WHL | | CONTRACT IR-29023 | PROJECT NO. IM-069-0(004) |

jjointer 12/4/2007 10:35:52 AM P:*IN2006*0599*D. Drawings*IN20060599.RD.CS.SR68.dgn

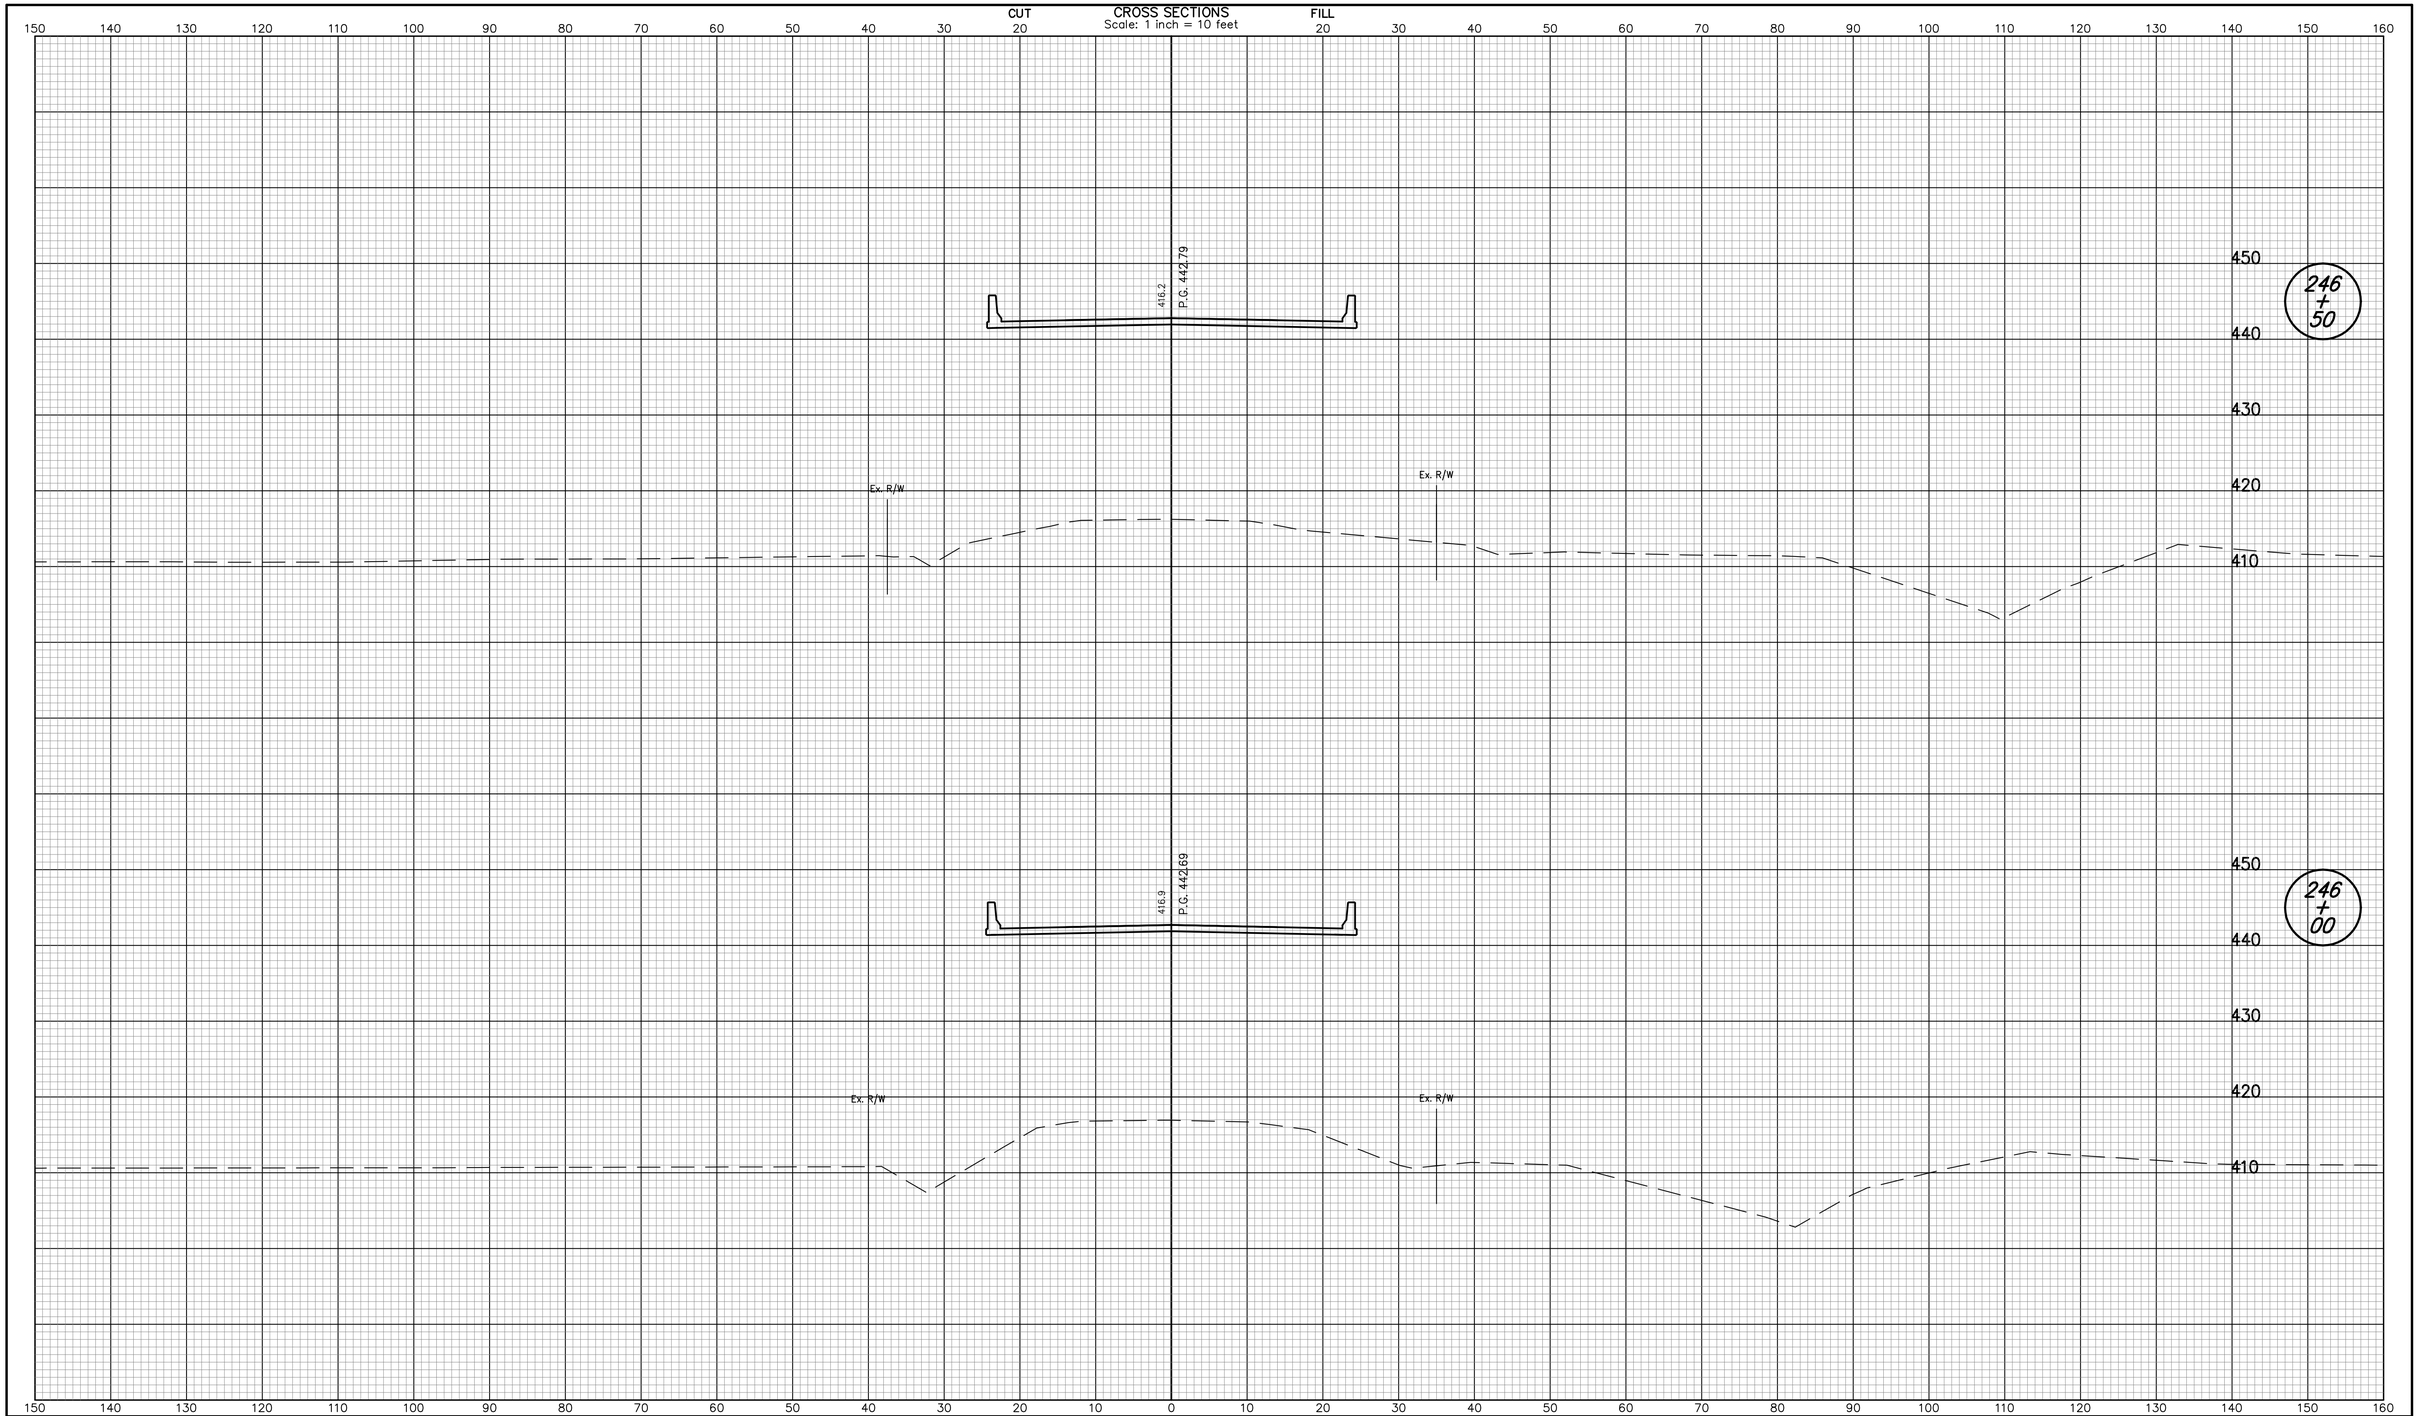


| | | | |
|---|---|---|---|
| RECOMMENDED FOR APPROVAL _____ DESIGN ENGINEER DATE | | INDIANA DEPARTMENT OF TRANSPORTATION | HORIZONTAL SCALE: 1" = 10' / BRIDGE FILE: I-69-26-8862 to 8866 |
| | | | VERTICAL SCALE: 1" = 10' / DESIGNATION NO.: 0500436 |
| DESIGNED: JLJ | DRAWN: JLJ | CROSS SECTION S.R. 68 LINE "D" | SURVEY BOOK: PENDING / SHEETS: 152 of 228 |
| CHECKED: WHL | CHECKED: WHL | | CONTRACT: IR-29023 / PROJECT NO.: IM-069-0(004) |

jjointer 12/4/2007 10:35:52 AM P:*IN2006*0599*D. Drawings*IN20060599.RD.CS.SR68.dgn

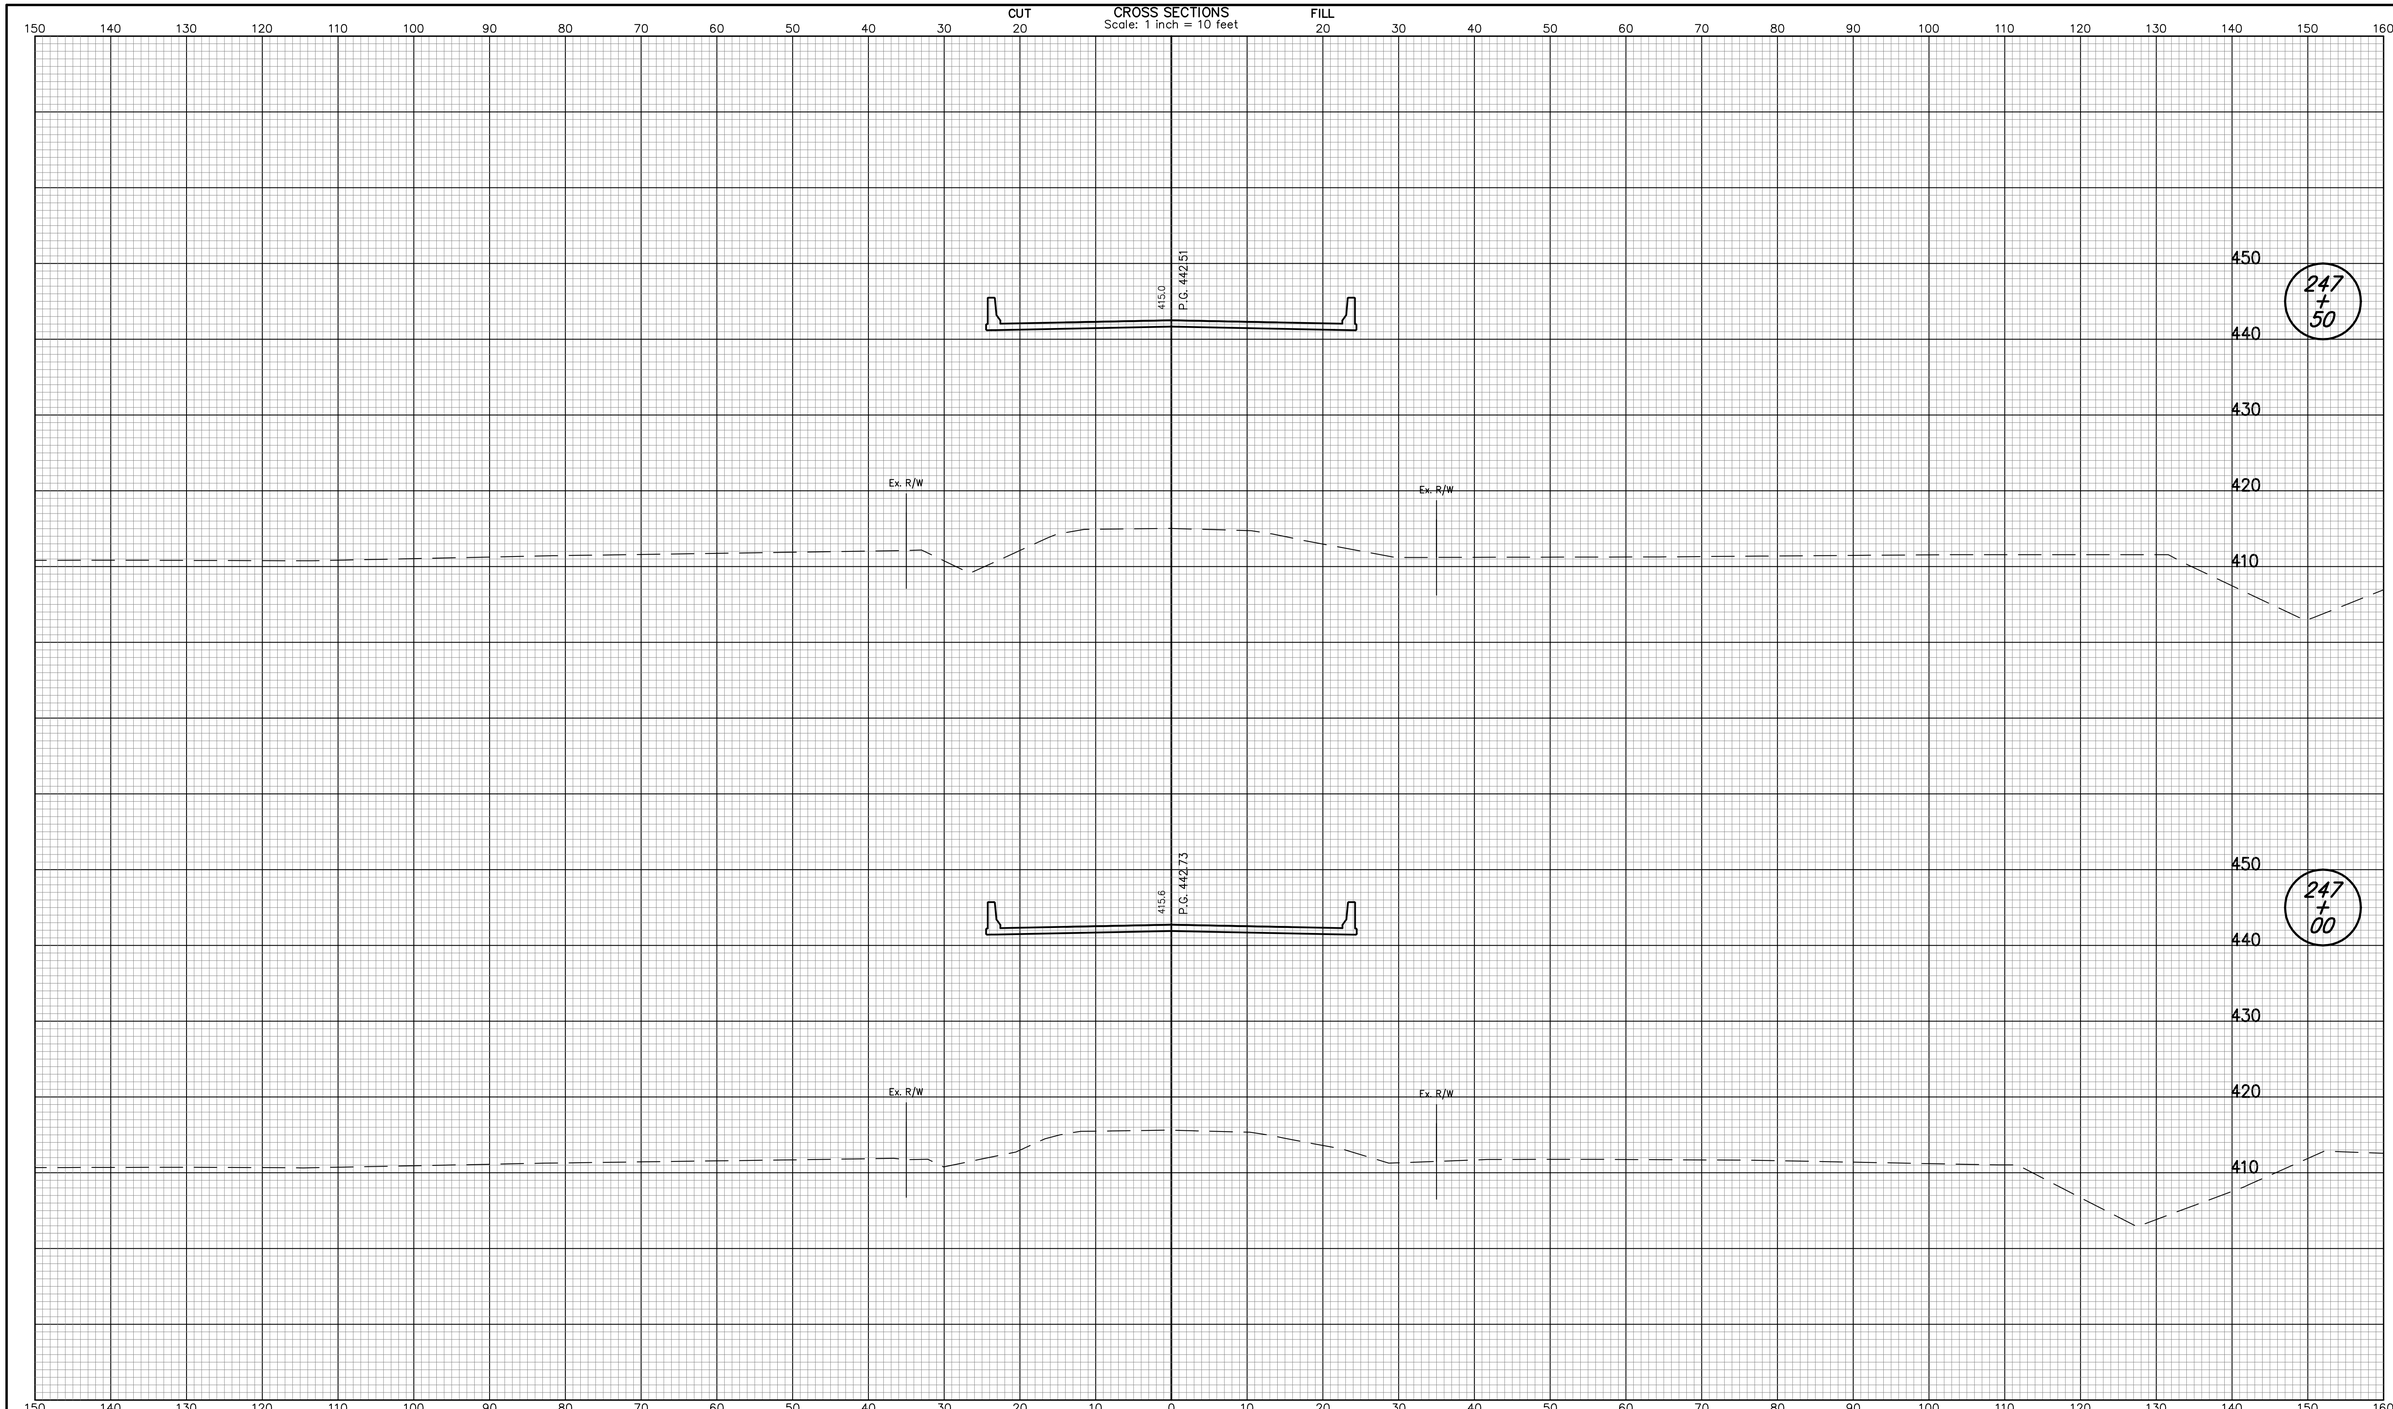


| | | | |
|---|---|---|---|
| RECOMMENDED FOR APPROVAL _____ DESIGN ENGINEER DATE | INDIANA DEPARTMENT OF TRANSPORTATION | HORIZONTAL SCALE 1" = 10' | BRIDGE FILE I-69-26-8862 to 8866 |
| | | VERTICAL SCALE 1" = 10' | DESIGNATION NO. 0500436 |
| DESIGNED: JLJ / DRAWN: JLJ | CROSS SECTION S.R. 68 LINE "D" | SURVEY BOOK PENDING | SHEETS 153 of 228 |
| CHECKED: WHL / CHECKED: WHL | | CONTRACT IR-29023 | PROJECT NO. IM-069-0(004) |

jjointer 12/4/2007 10:35:53 AM P:*IN2006*0599*D. Drawings*IN20060599.RD.CS.SR68.dgn

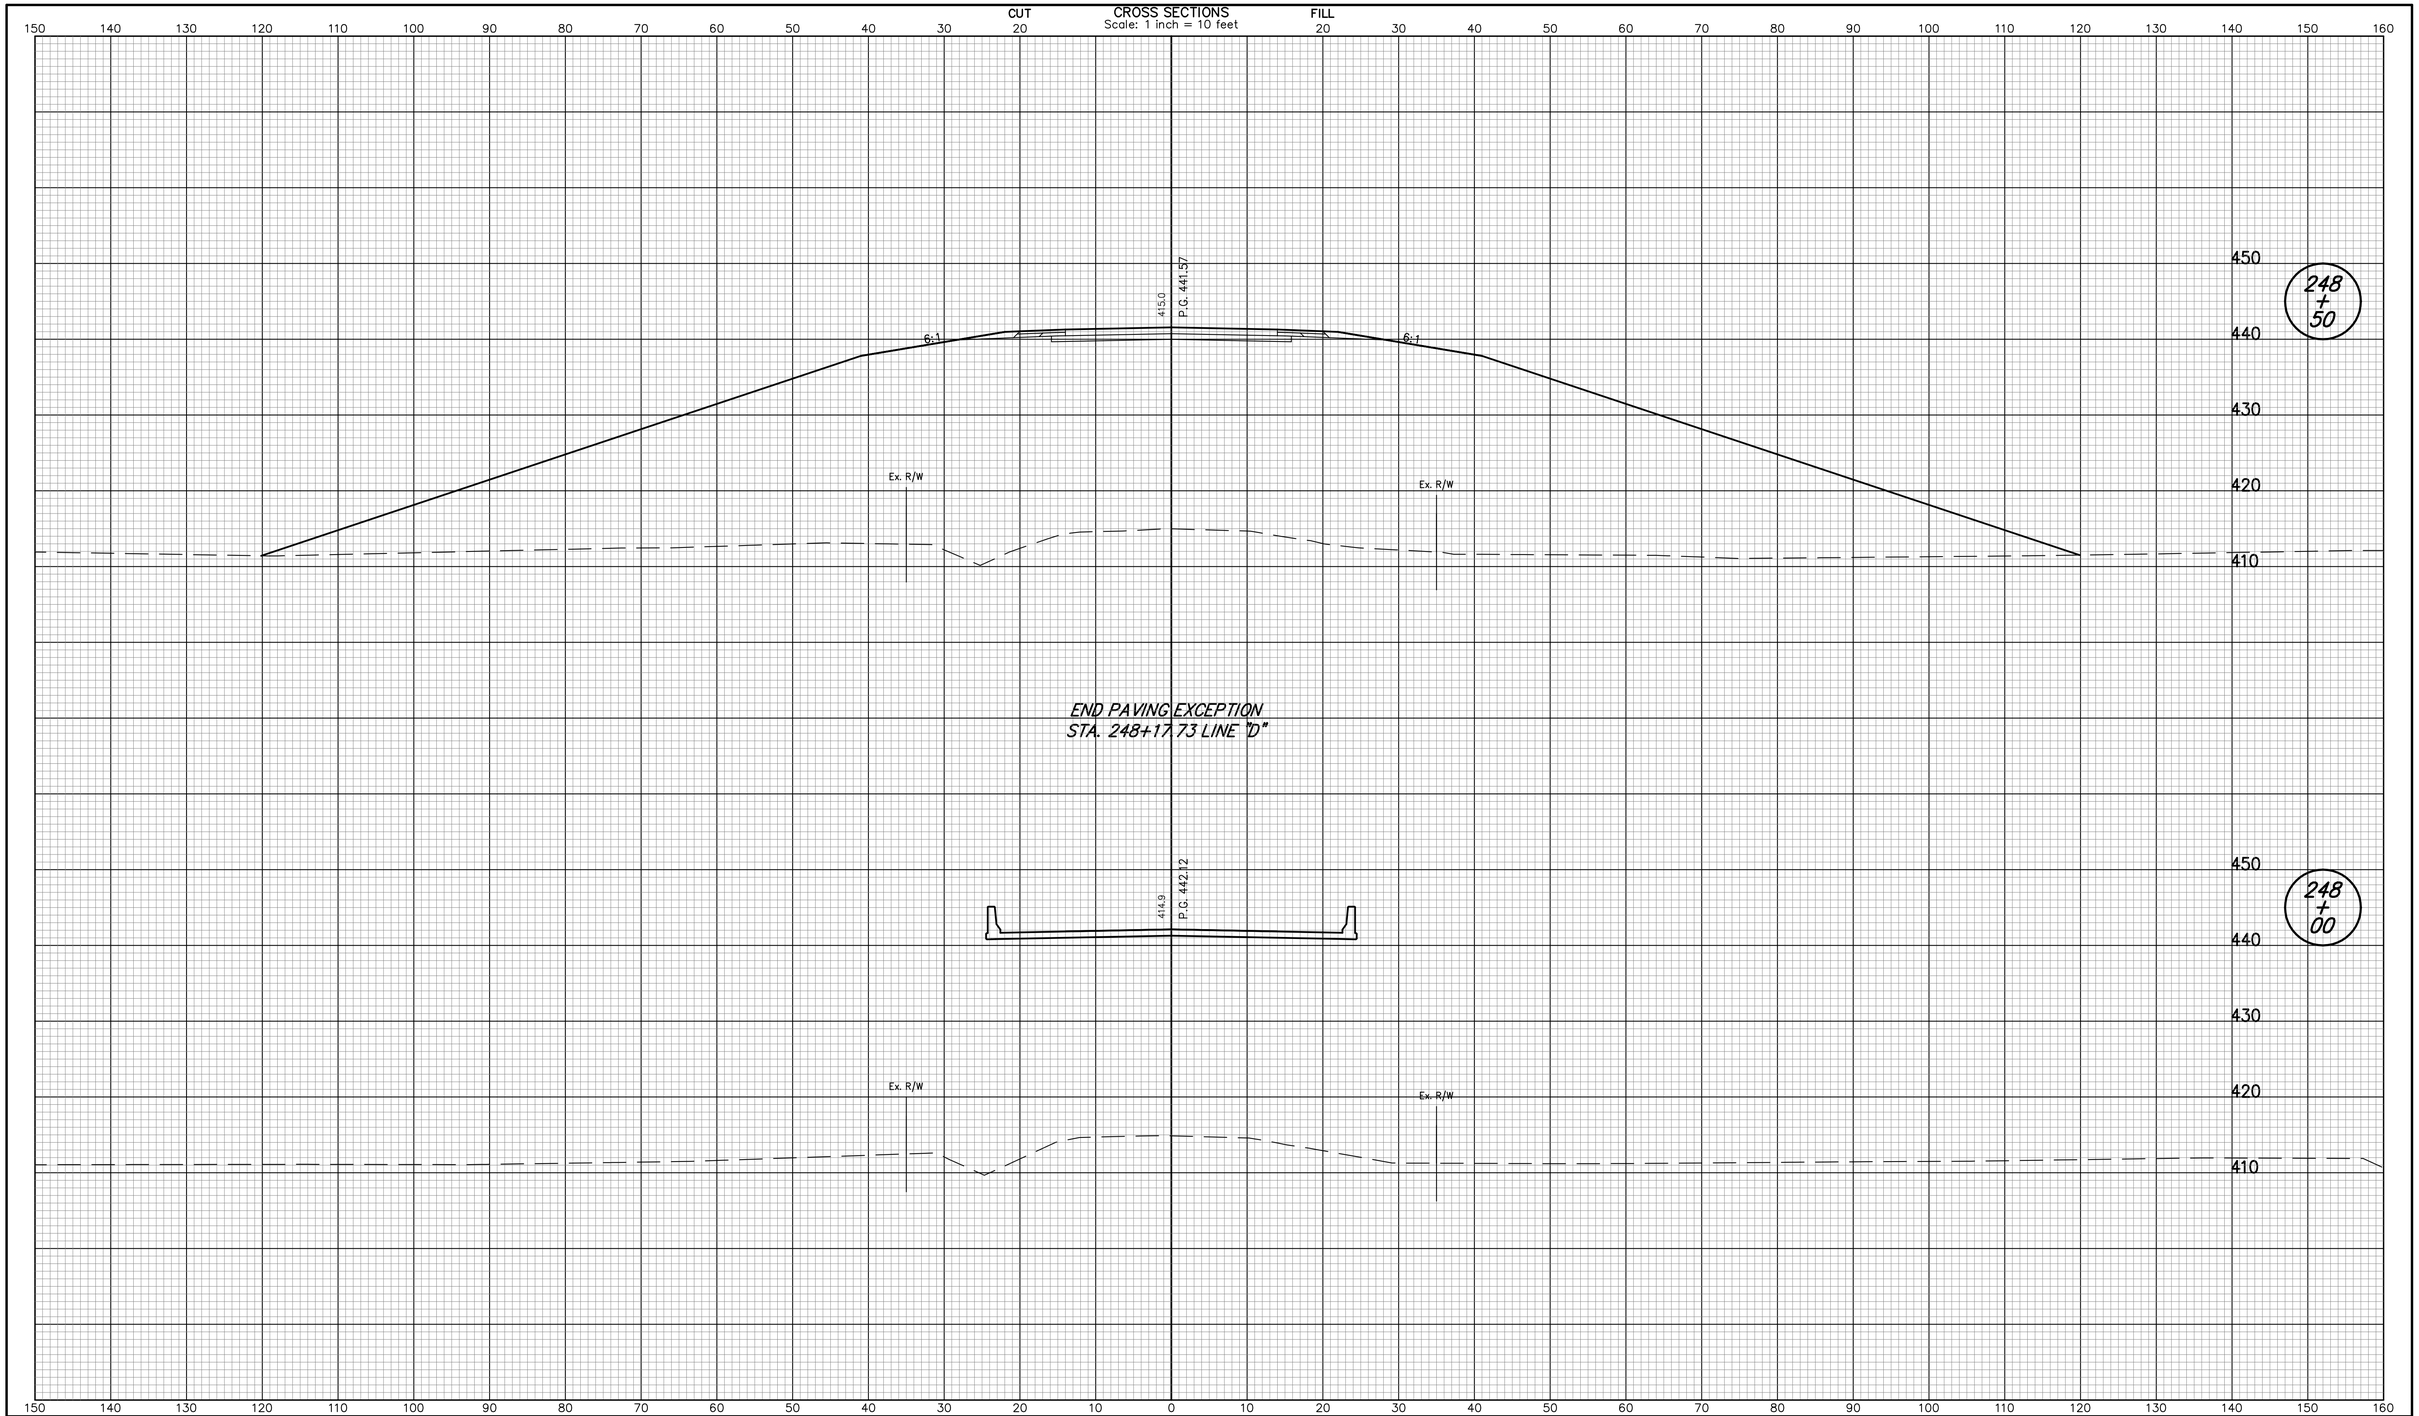


| | | | |
|---|---|---|---|
| RECOMMENDED FOR APPROVAL _____ DESIGN ENGINEER DATE | INDIANA DEPARTMENT OF TRANSPORTATION | HORIZONTAL SCALE 1" = 10' | BRIDGE FILE I-69-26-8862 to 8866 |
| | | VERTICAL SCALE 1" = 10' | DESIGNATION NO. 0500436 |
| DESIGNED: JLJ / DRAWN: JLJ | CROSS SECTION S.R. 68 LINE "D" | SURVEY BOOK PENDING | SHEETS 154 of 228 |
| CHECKED: WHL / CHECKED: WHL | | CONTRACT IR-29023 | PROJECT NO. IM-069-0(004) |

jjointer 12/4/2007 10:35:53 AM P:*IN2006*0599*D. Drawings*IN20060599.RD.CS.SR68.dgn

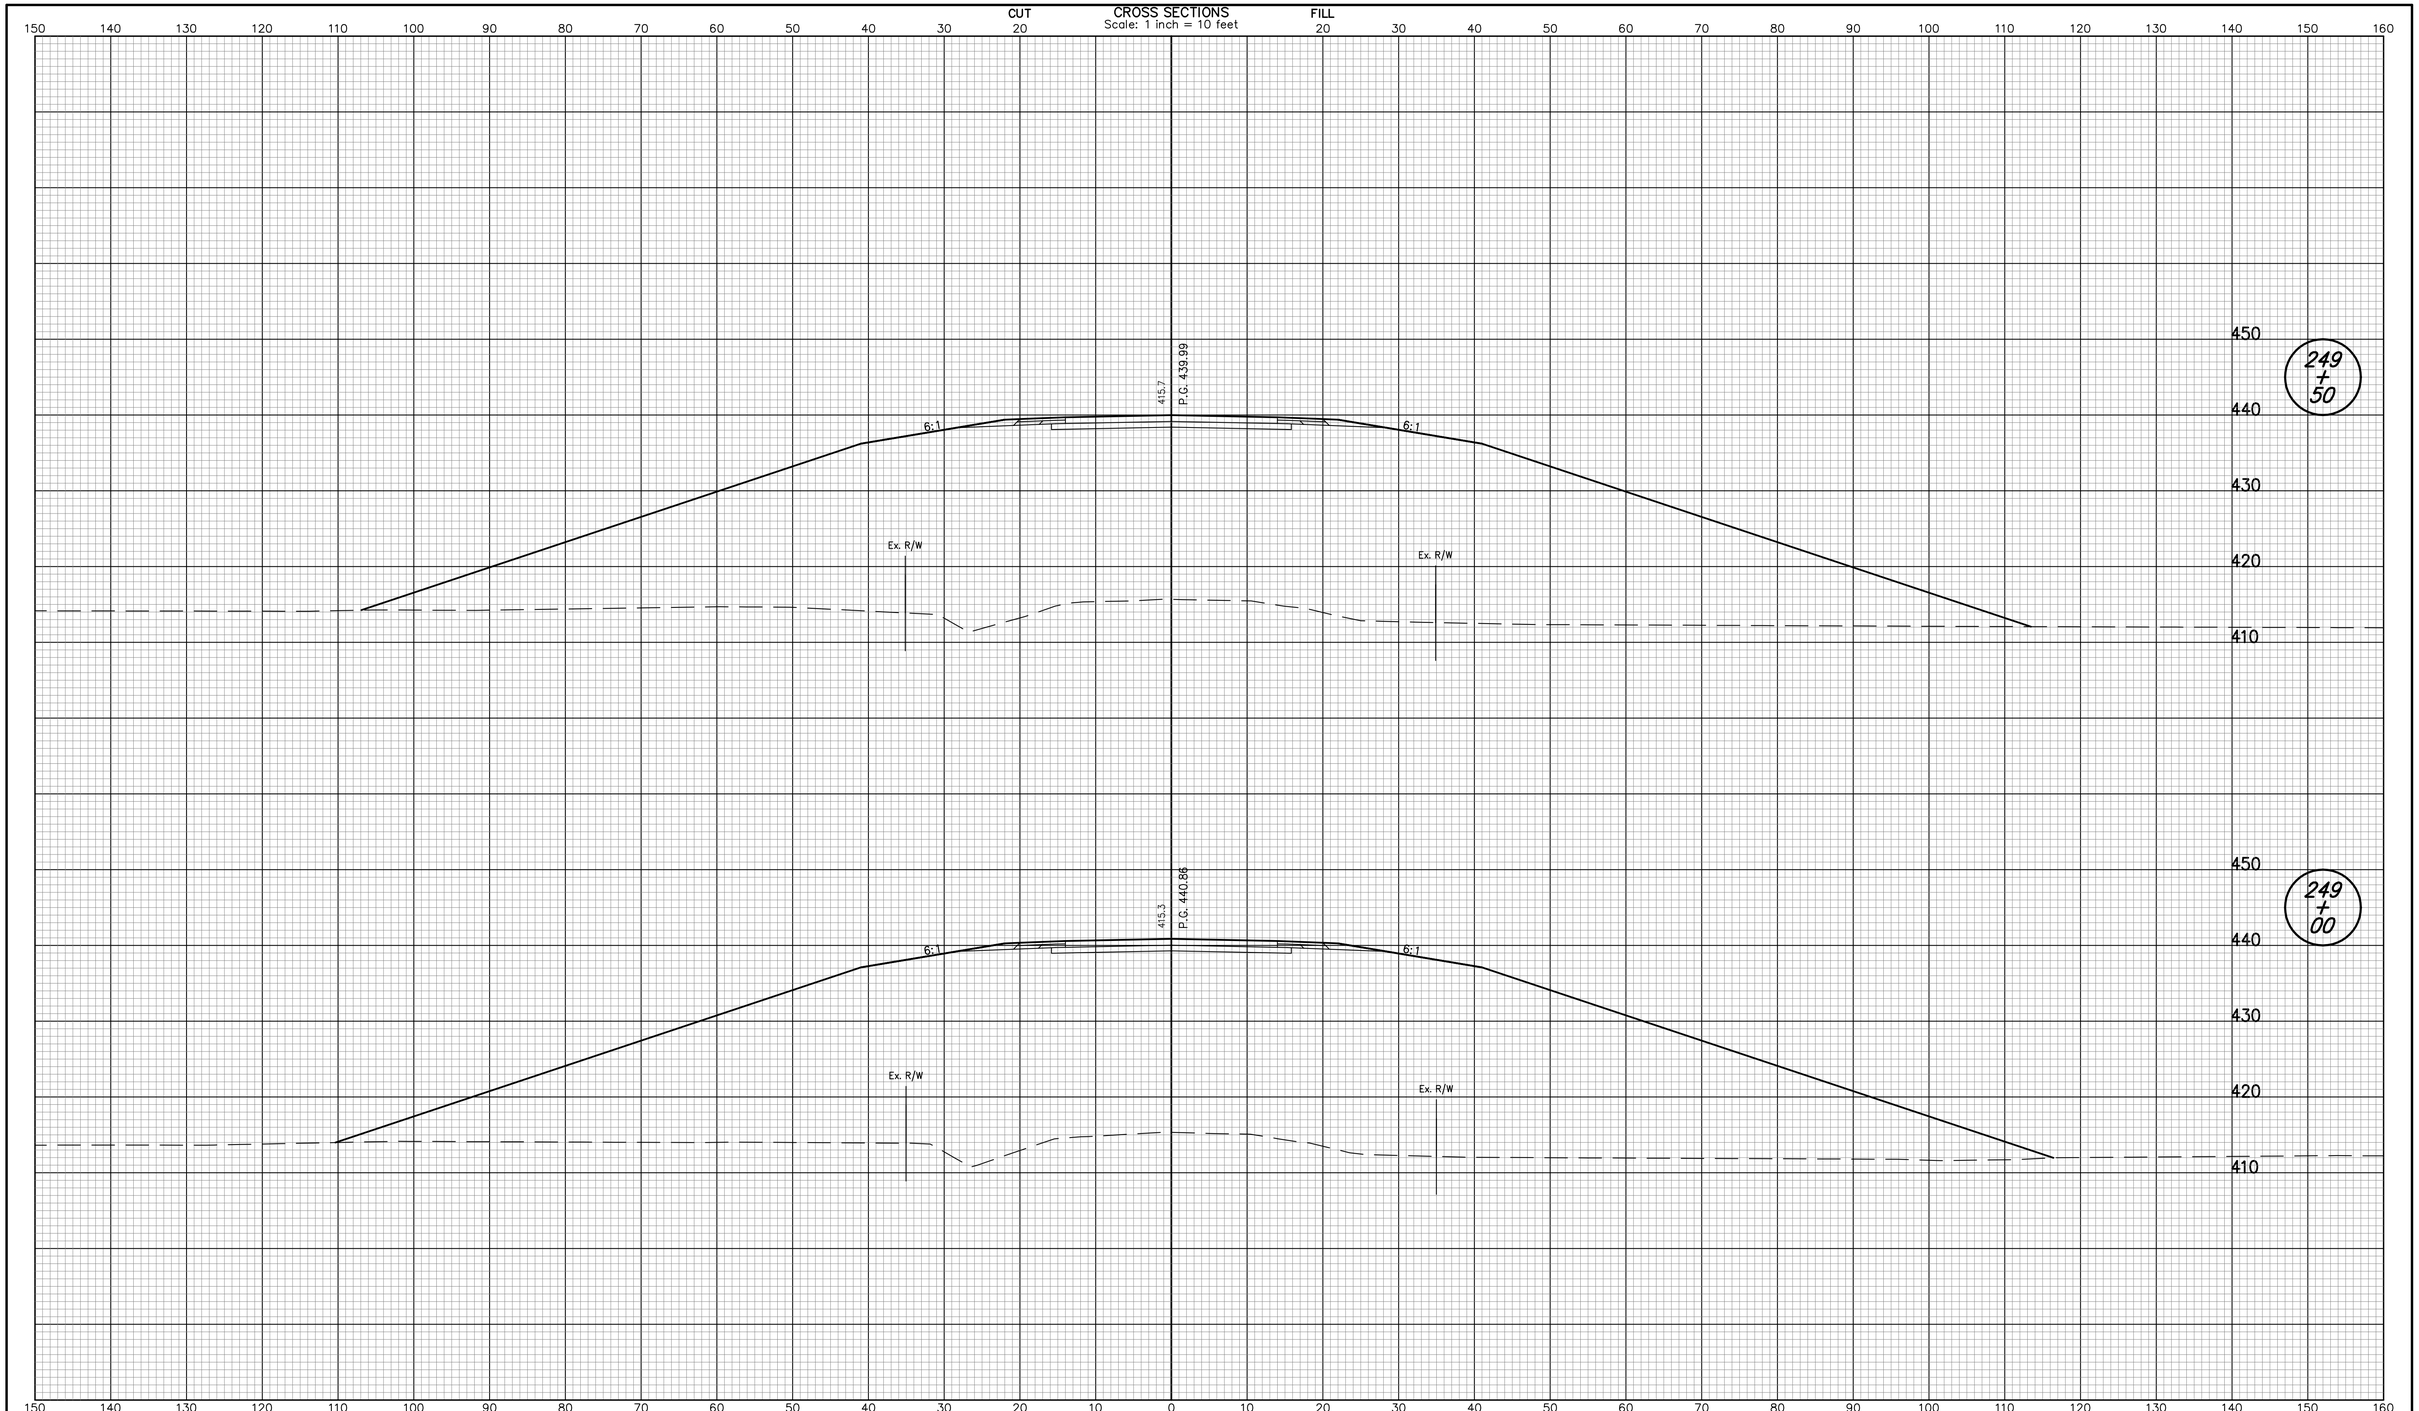


| | | | |
|---|---|---|---|
| RECOMMENDED FOR APPROVAL _____ DESIGN ENGINEER DATE | | INDIANA DEPARTMENT OF TRANSPORTATION | HORIZONTAL SCALE: 1" = 10' / BRIDGE FILE: I-69-26-8862 to 8866 |
| | | | VERTICAL SCALE: 1" = 10' / DESIGNATION NO.: 0500436 |
| DESIGNED: JLJ | DRAWN: JLJ | CROSS SECTION S.R. 68 LINE "D" | SURVEY BOOK: PENDING / SHEETS: 155 of 228 |
| CHECKED: WHL | CHECKED: WHL | | CONTRACT: IR-29023 / PROJECT NO.: IM-069-0(004) |

jjointer 12/4/2007 10:35:54 AM P:*IN2006*0599*D. Drawings*IN20060599.RD.CS.SR68.dgn

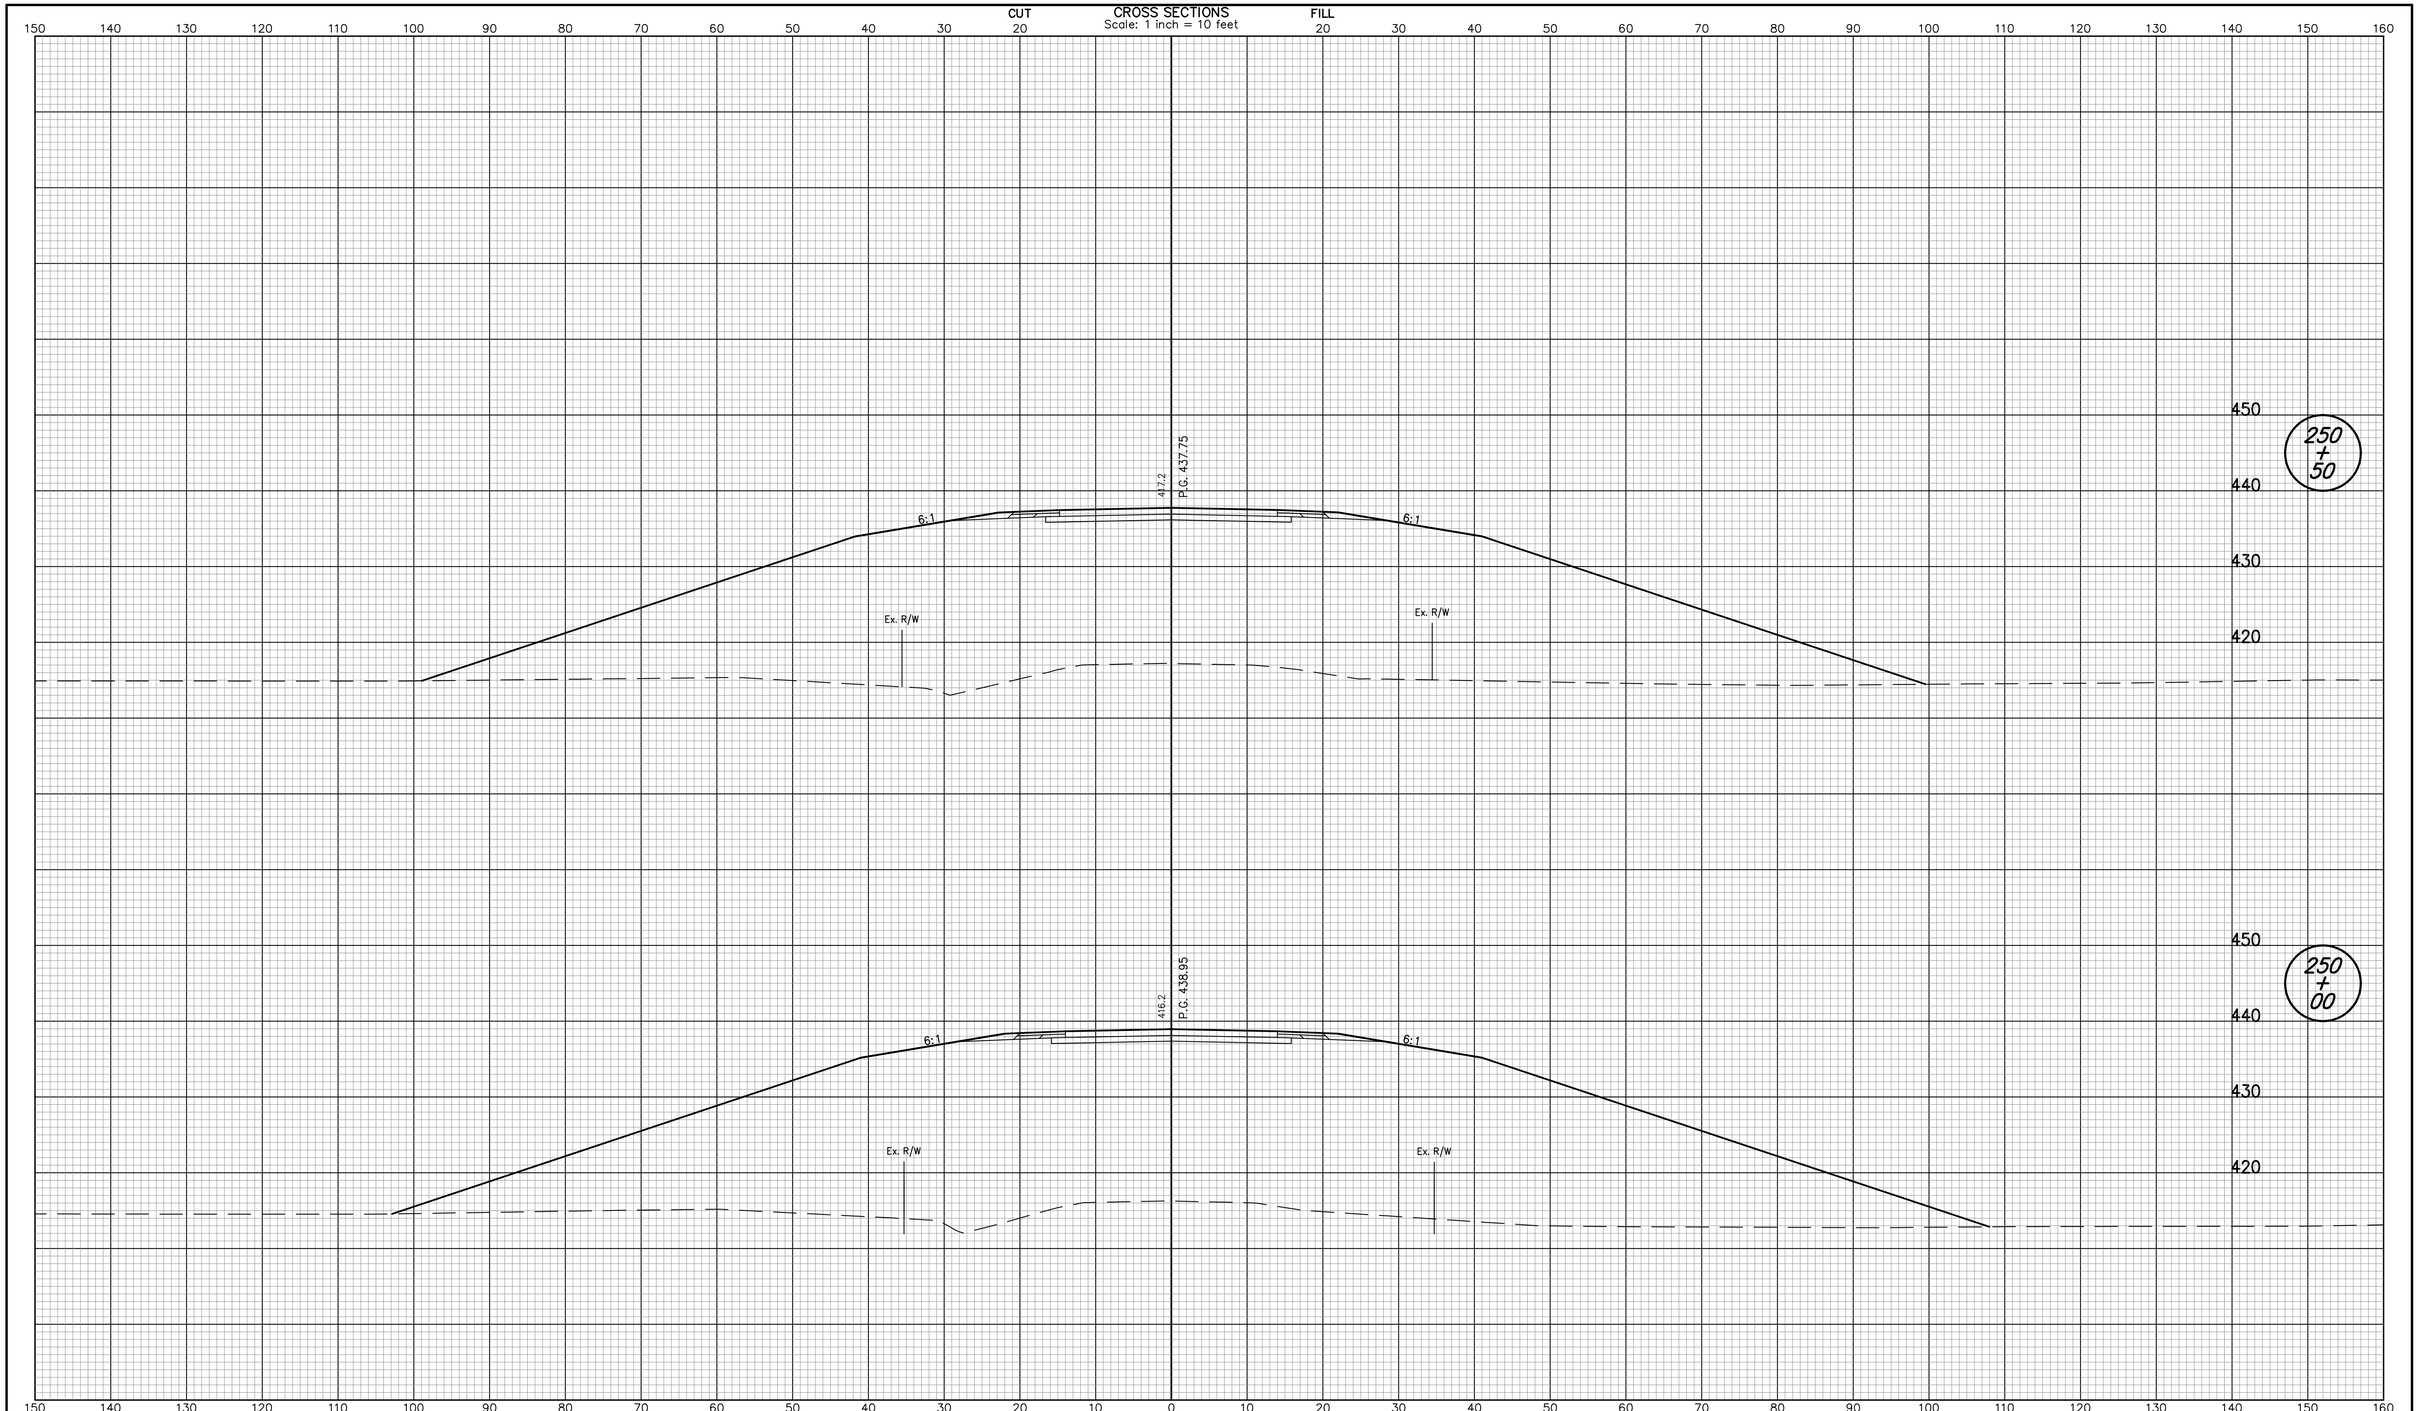


| | | | |
|---|---|---|---|
| RECOMMENDED FOR APPROVAL _____ DESIGN ENGINEER DATE | | INDIANA DEPARTMENT OF TRANSPORTATION | HORIZONTAL SCALE: 1" = 10' / BRIDGE FILE: I-69-26-8862 to 8866 |
| | | | VERTICAL SCALE: 1" = 10' / DESIGNATION NO.: 0500436 |
| DESIGNED: JLJ | DRAWN: JLJ | CROSS SECTION S.R. 68 LINE "D" | SURVEY BOOK: PENDING / SHEETS: 156 of 228 |
| CHECKED: WHL | CHECKED: WHL | | CONTRACT: IR-29023 / PROJECT NO.: IM-069-0(004) |

jjointer 12/4/2007 10:35:54 AM P:*IN2006*0599*D. Drawings*IN20060599.RD.CS.SR68.dgn

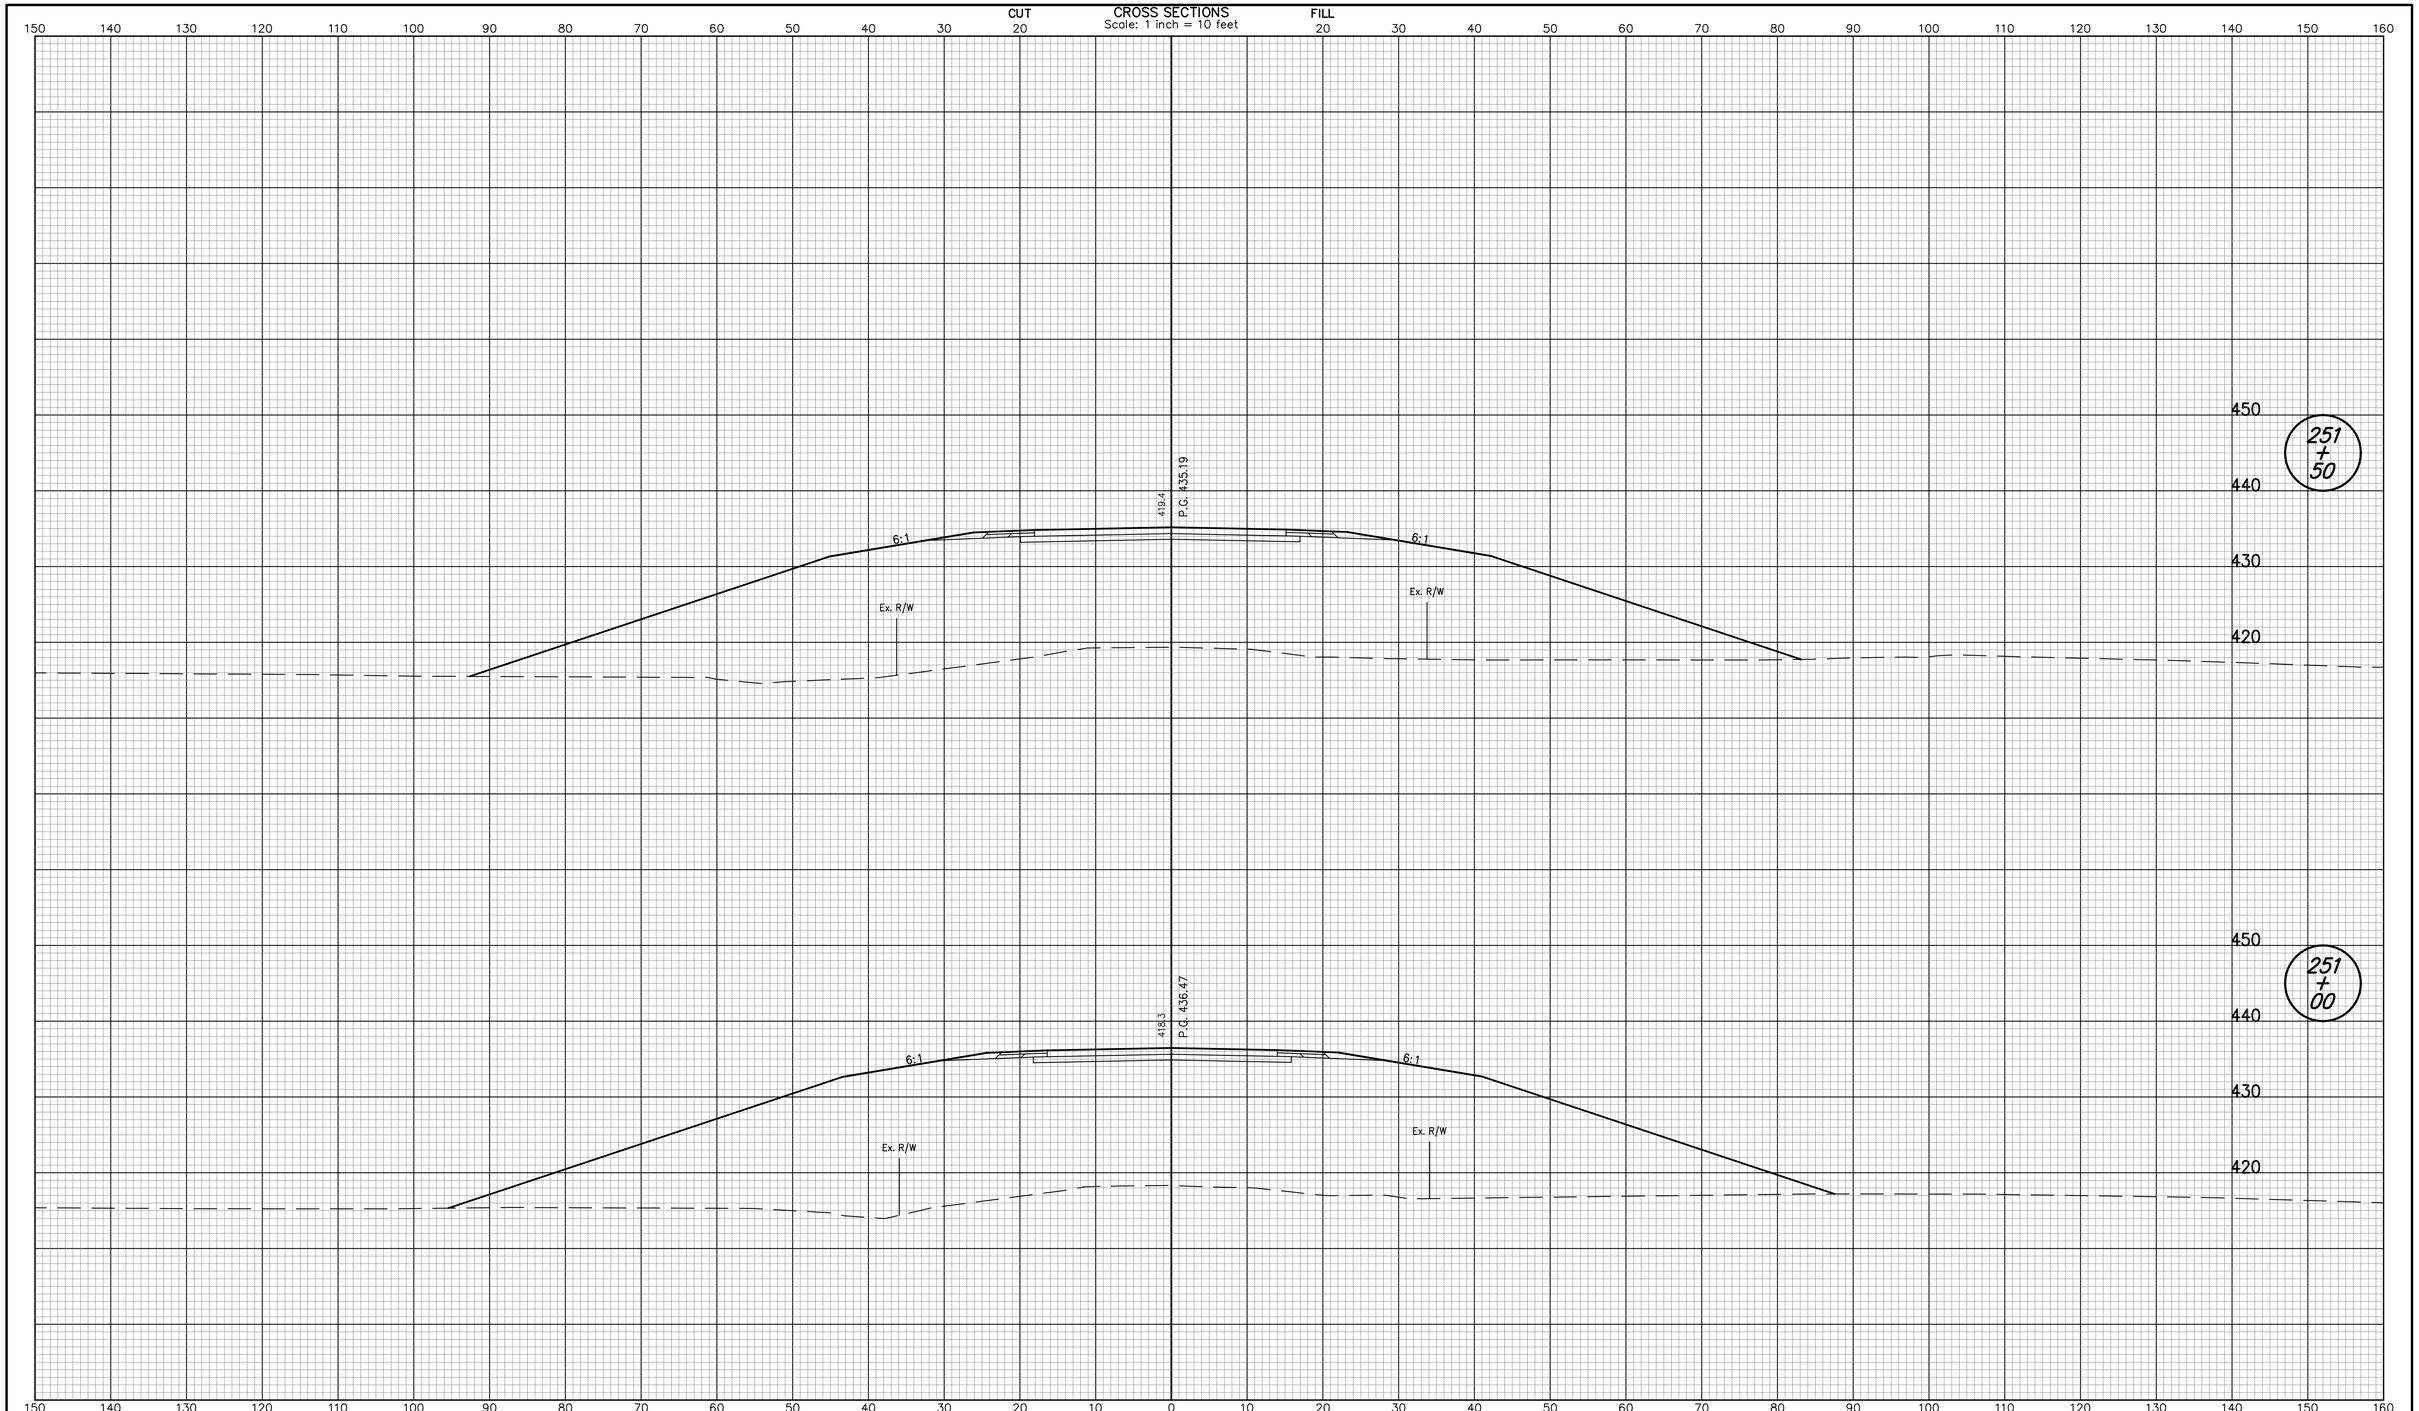


| | | | |
|---|---|---|---|
| RECOMMENDED FOR APPROVAL _____ DESIGN ENGINEER DATE | | INDIANA DEPARTMENT OF TRANSPORTATION | HORIZONTAL SCALE: 1" = 10' / BRIDGE FILE: I-69-26-8862 to 8866 |
| | | | VERTICAL SCALE: 1" = 10' / DESIGNATION NO.: 0500436 |
| DESIGNED: JLJ | DRAWN: JLJ | CROSS SECTION S.R. 68 LINE "D" | SURVEY BOOK: PENDING / SHEETS: 157 of 228 |
| CHECKED: WHL | CHECKED: WHL | | CONTRACT: IR-29023 / PROJECT NO.: IM-069-0(004) |

jjointer 12/4/2007 10:35:55 AM P:*IN2006*0599*D. Drawings*IN20060599.RD.CS.SR68.dgn

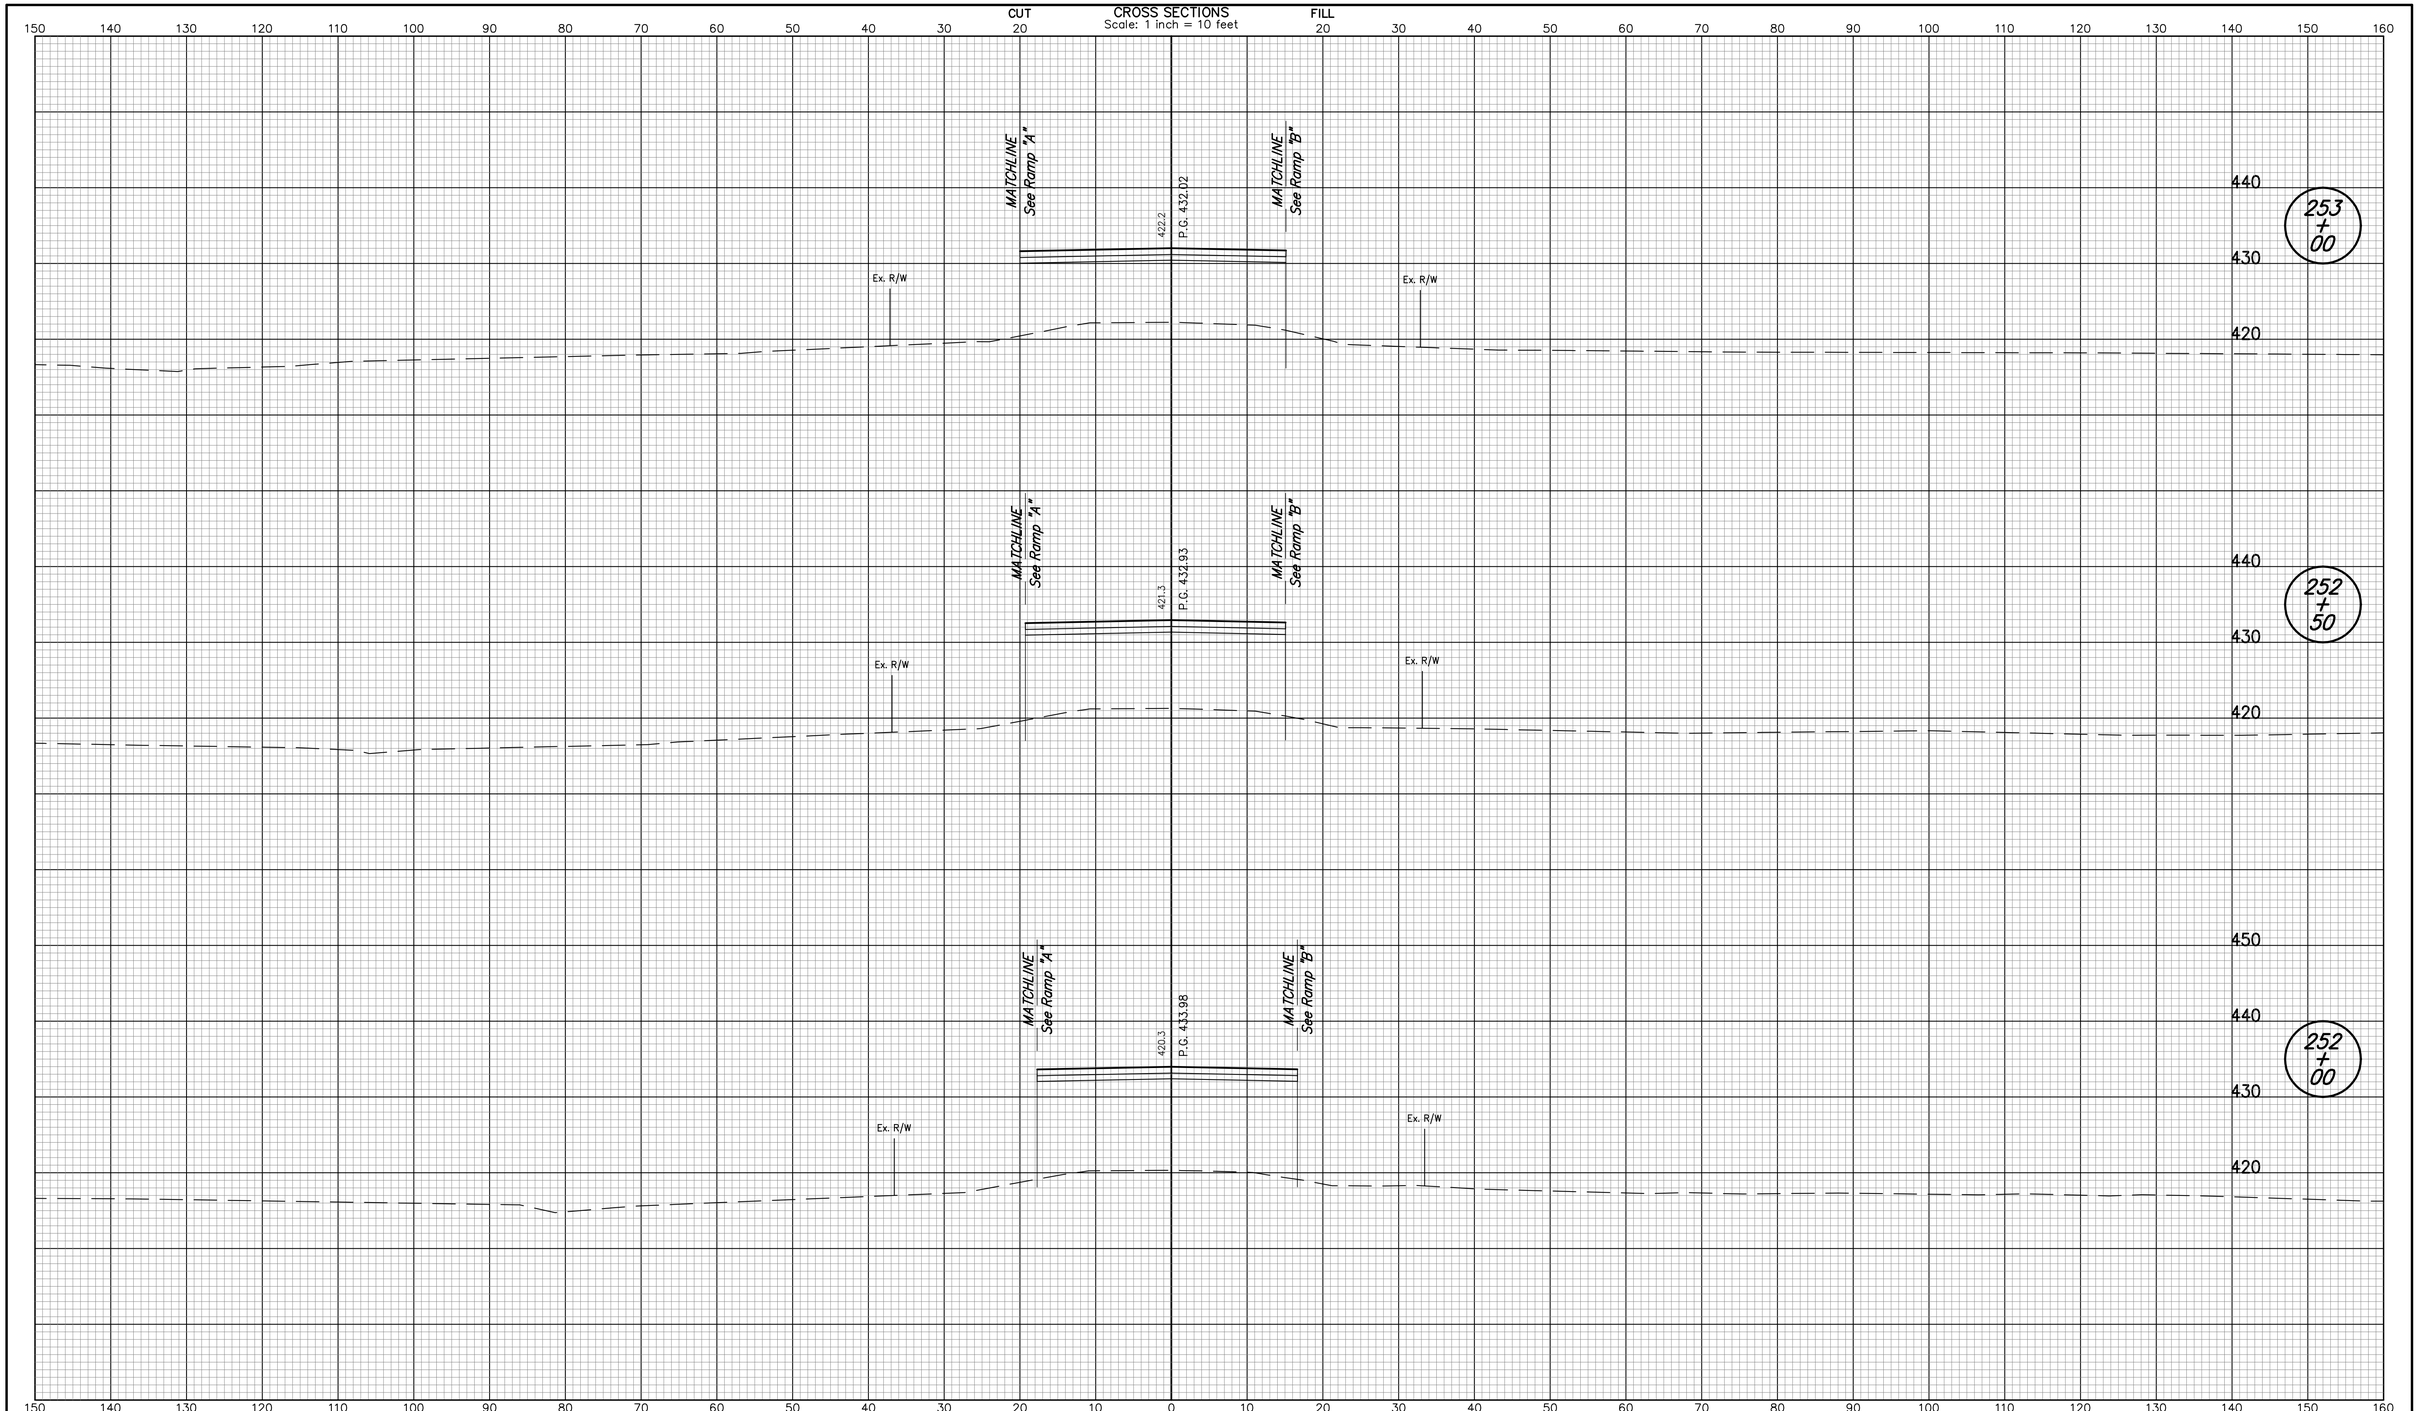


| | | | |
|---|---|---|---|
| RECOMMENDED FOR APPROVAL _____ DESIGN ENGINEER DATE | | INDIANA DEPARTMENT OF TRANSPORTATION | HORIZONTAL SCALE: 1" = 10' / BRIDGE FILE: I-69-26-8862 to 8866 |
| | | | VERTICAL SCALE: 1" = 10' / DESIGNATION NO.: 0500436 |
| DESIGNED: JLJ | DRAWN: JLJ | CROSS SECTION S.R. 68 LINE "D" | SURVEY BOOK: PENDING / SHEETS: 158 of 228 |
| CHECKED: WHL | CHECKED: WHL | | CONTRACT: IR-29023 / PROJECT NO.: IM-069-0(004) |

jjointer 12/4/2007 10:35:56 AM P:*IN2006*0599*D. Drawings*IN20060599.RD.CS.SR68.dgn

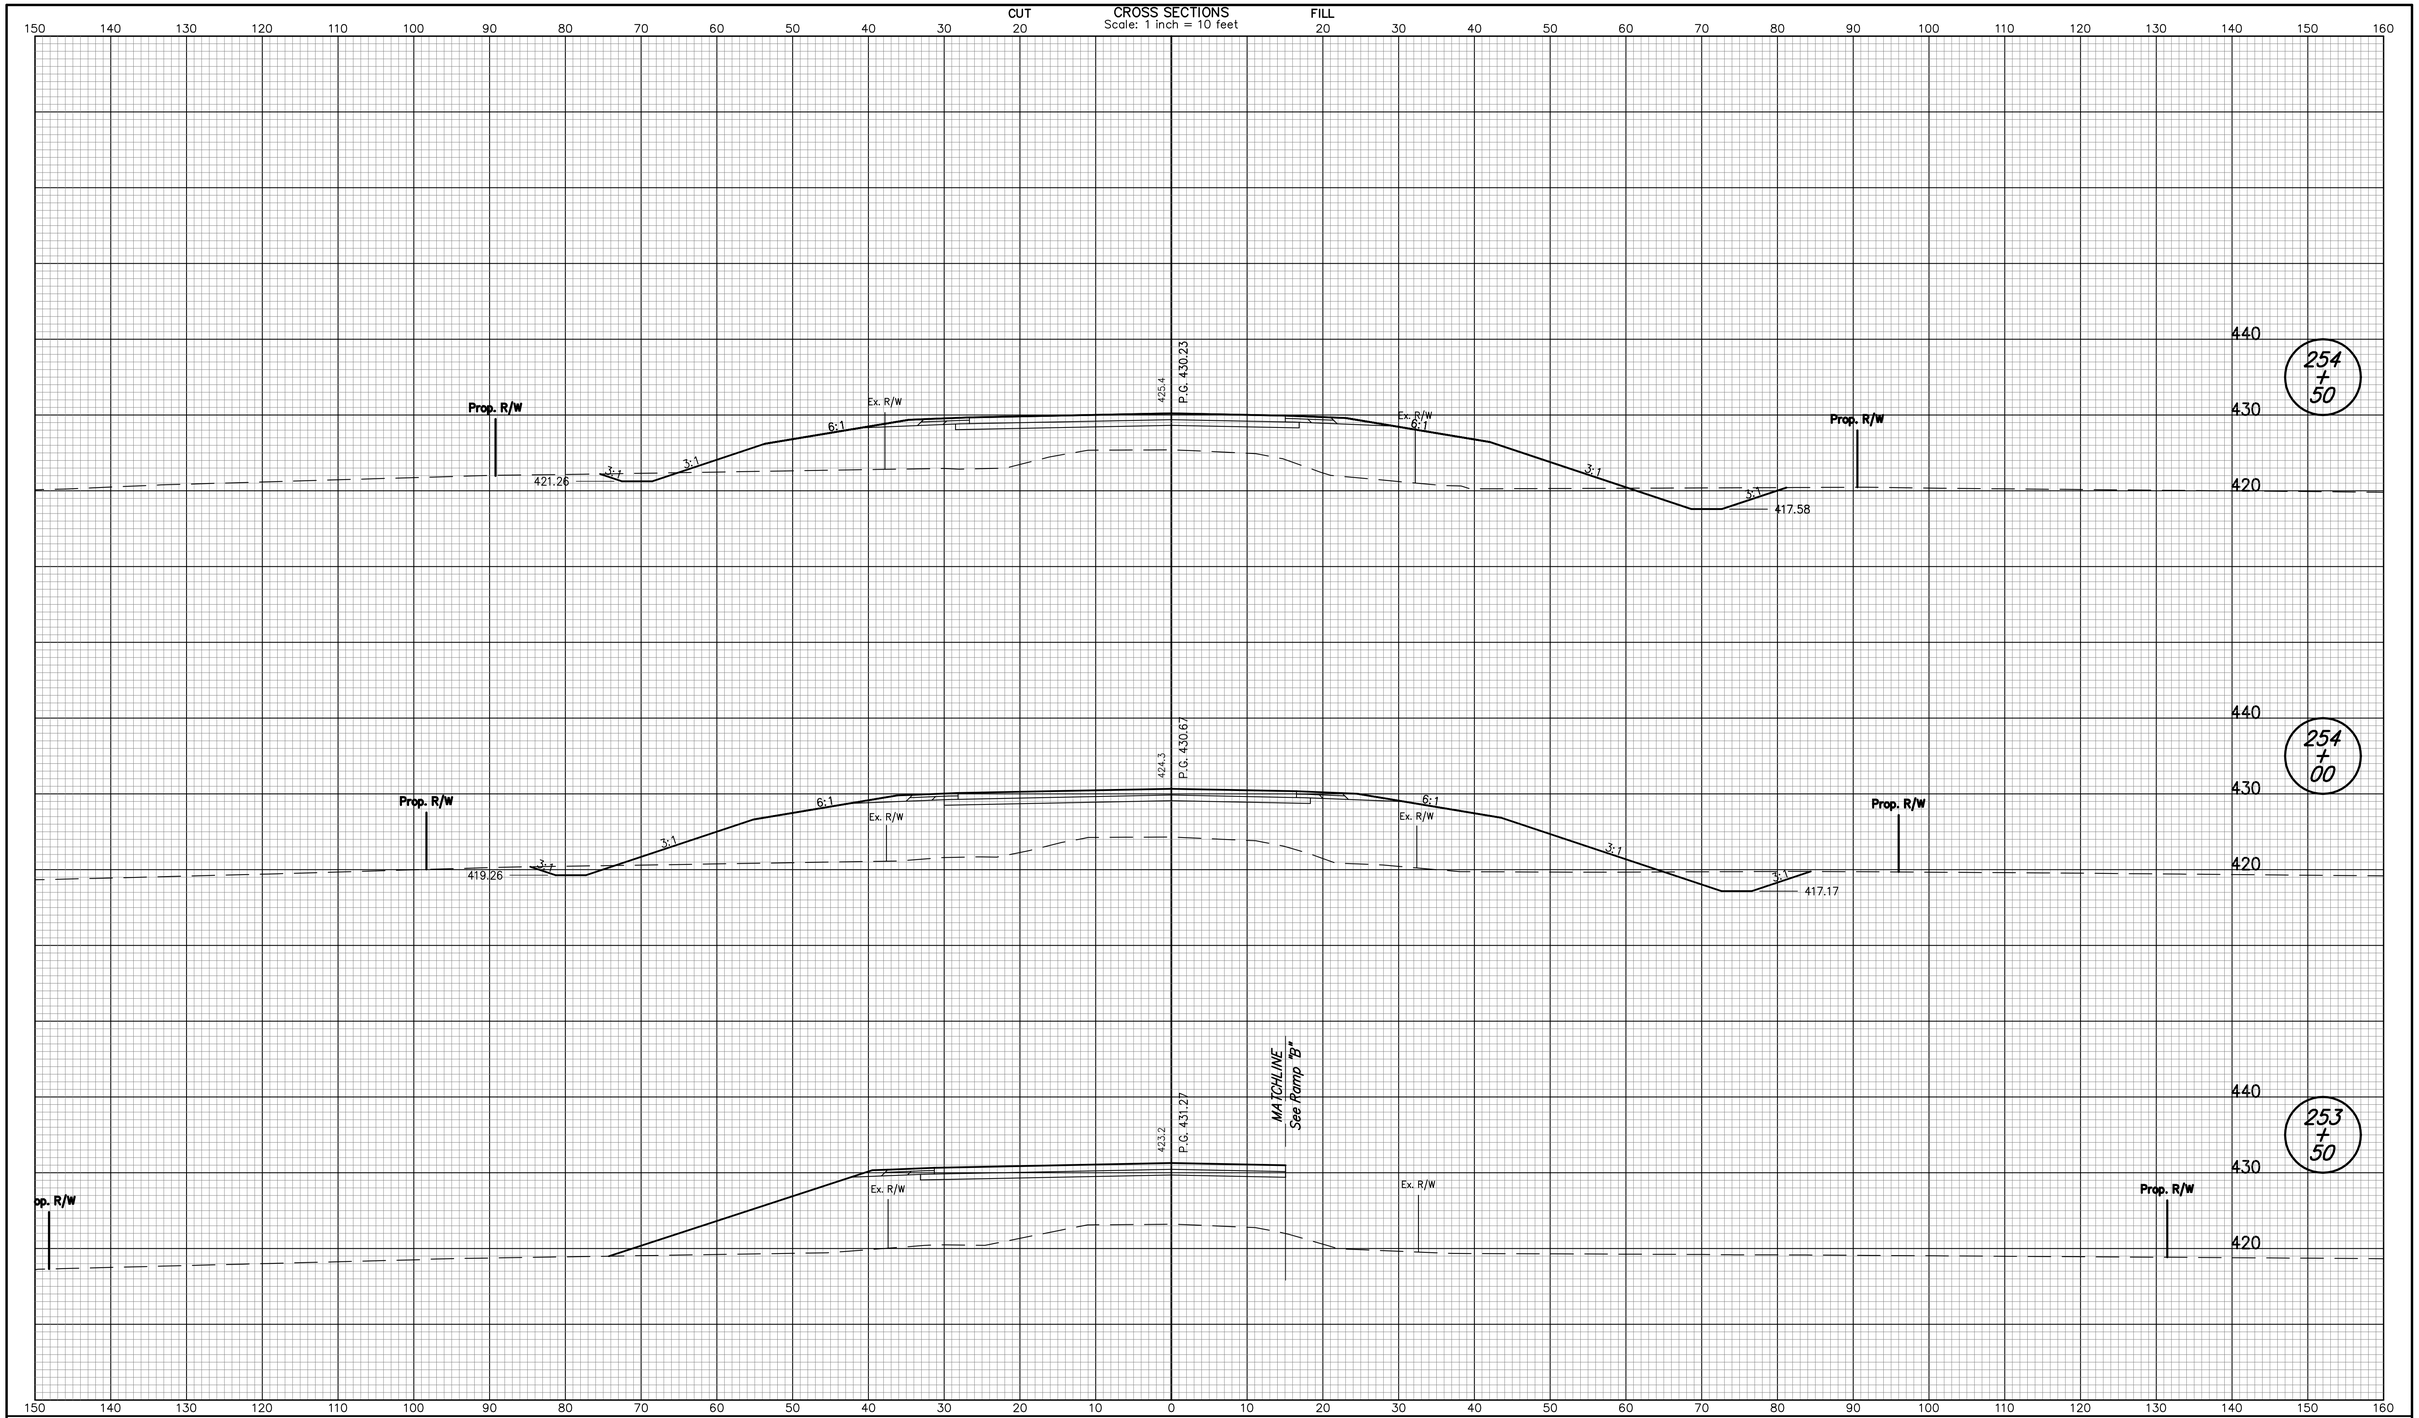


RECOMMENDED FOR APPROVAL _____ DESIGN ENGINEER DATE

| | |
|---|---|
| DESIGNED: JLJ | DRAWN: JLJ |
| CHECKED: WHL | CHECKED: WHL |

INDIANA
DEPARTMENT OF TRANSPORTATION

CROSS SECTION
S.R. 68 LINE "D"

| HORIZONTAL SCALE | BRIDGE FILE |
|---|---|
| 1" = 10' | I-69-26-8862 to 8866 |
| VERTICAL SCALE | DESIGNATION NO. |
| 1" = 10' | 0500436 |
| SURVEY BOOK | SHEETS |
| PENDING | 159 of 228 |
| CONTRACT | PROJECT NO. |
| IR-29023 | IM-069-0(004) |

jjointer 12/4/2007 10:35:56 AM P:*IN2006*0599*D. Drawings*IN20060599.RD.CS.SR68.dgn

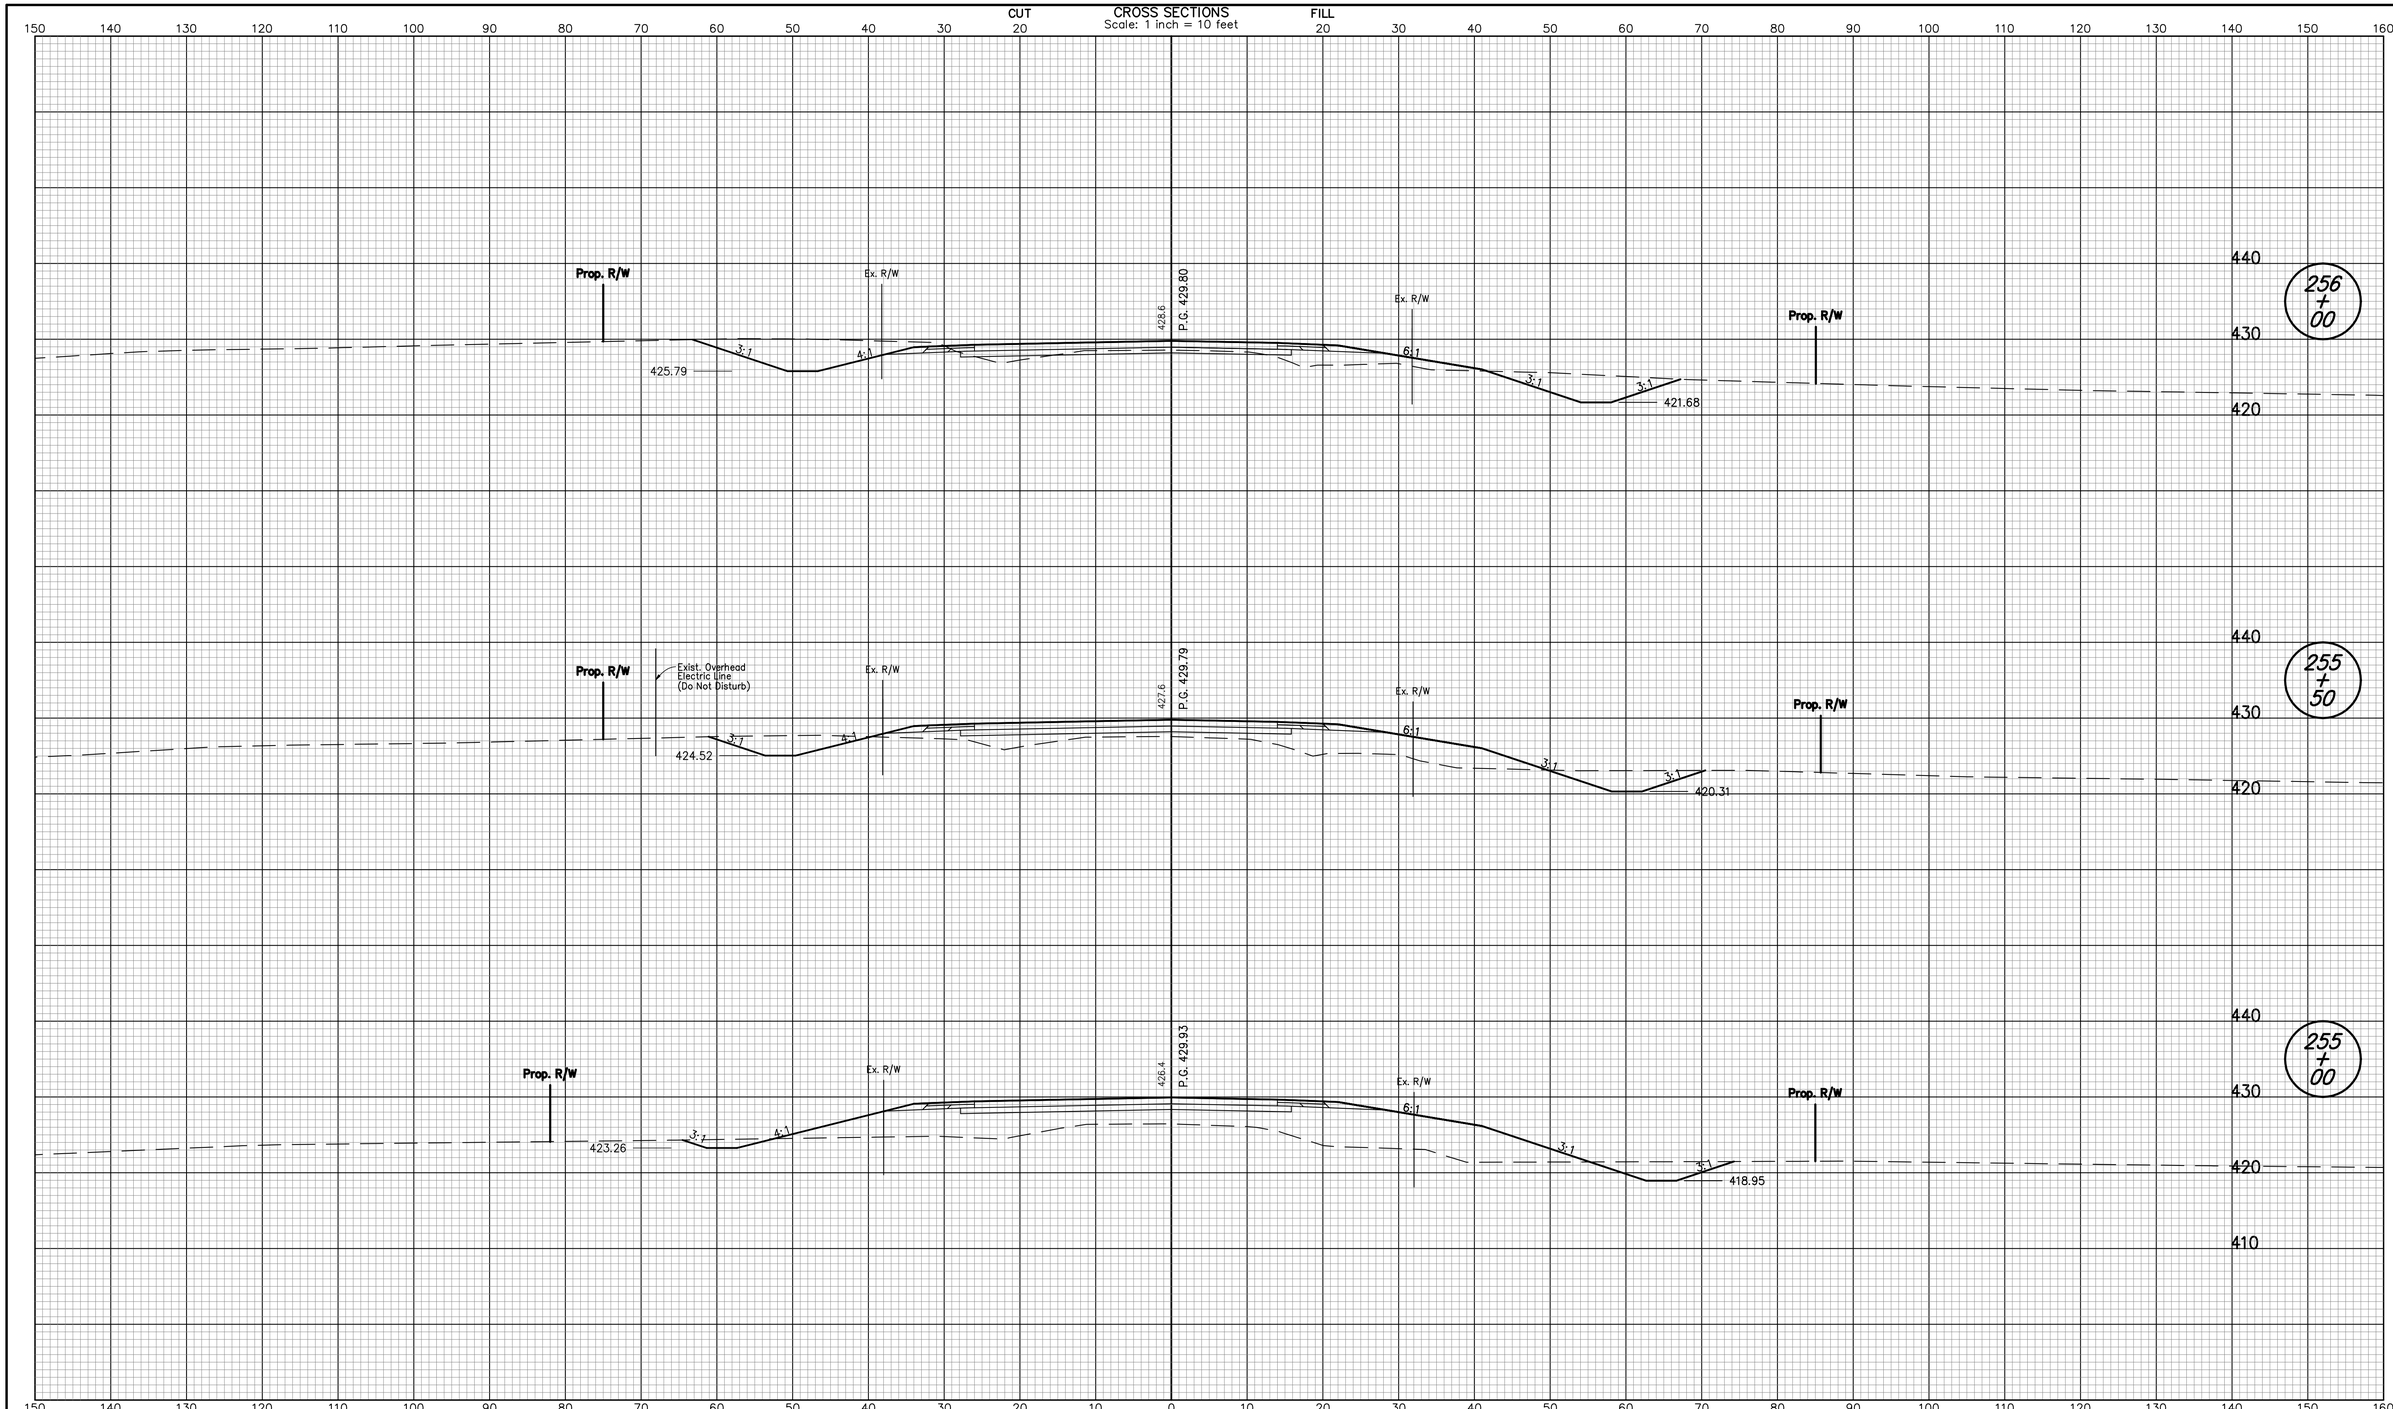


| | | | |
|---|---|---|---|
| RECOMMENDED FOR APPROVAL _____ DESIGN ENGINEER DATE | | INDIANA DEPARTMENT OF TRANSPORTATION | HORIZONTAL SCALE 1" = 10' / BRIDGE FILE I-69-26-8862 to 8866 |
| | | | VERTICAL SCALE 1" = 10' / DESIGNATION NO. 0500436 |
| DESIGNED: JLJ | DRAWN: JLJ | CROSS SECTION S.R. 68 LINE "D" | SURVEY BOOK PENDING / SHEETS 160 of 228 |
| CHECKED: WHL | CHECKED: WHL | | CONTRACT IR-29023 / PROJECT NO. IM-069-0(004) |

jjolnter 12/4/2007 10:35:57 AM P:*IN2006*0599*D. Drawings*IN20060599.RD.CS.SR68.dgn

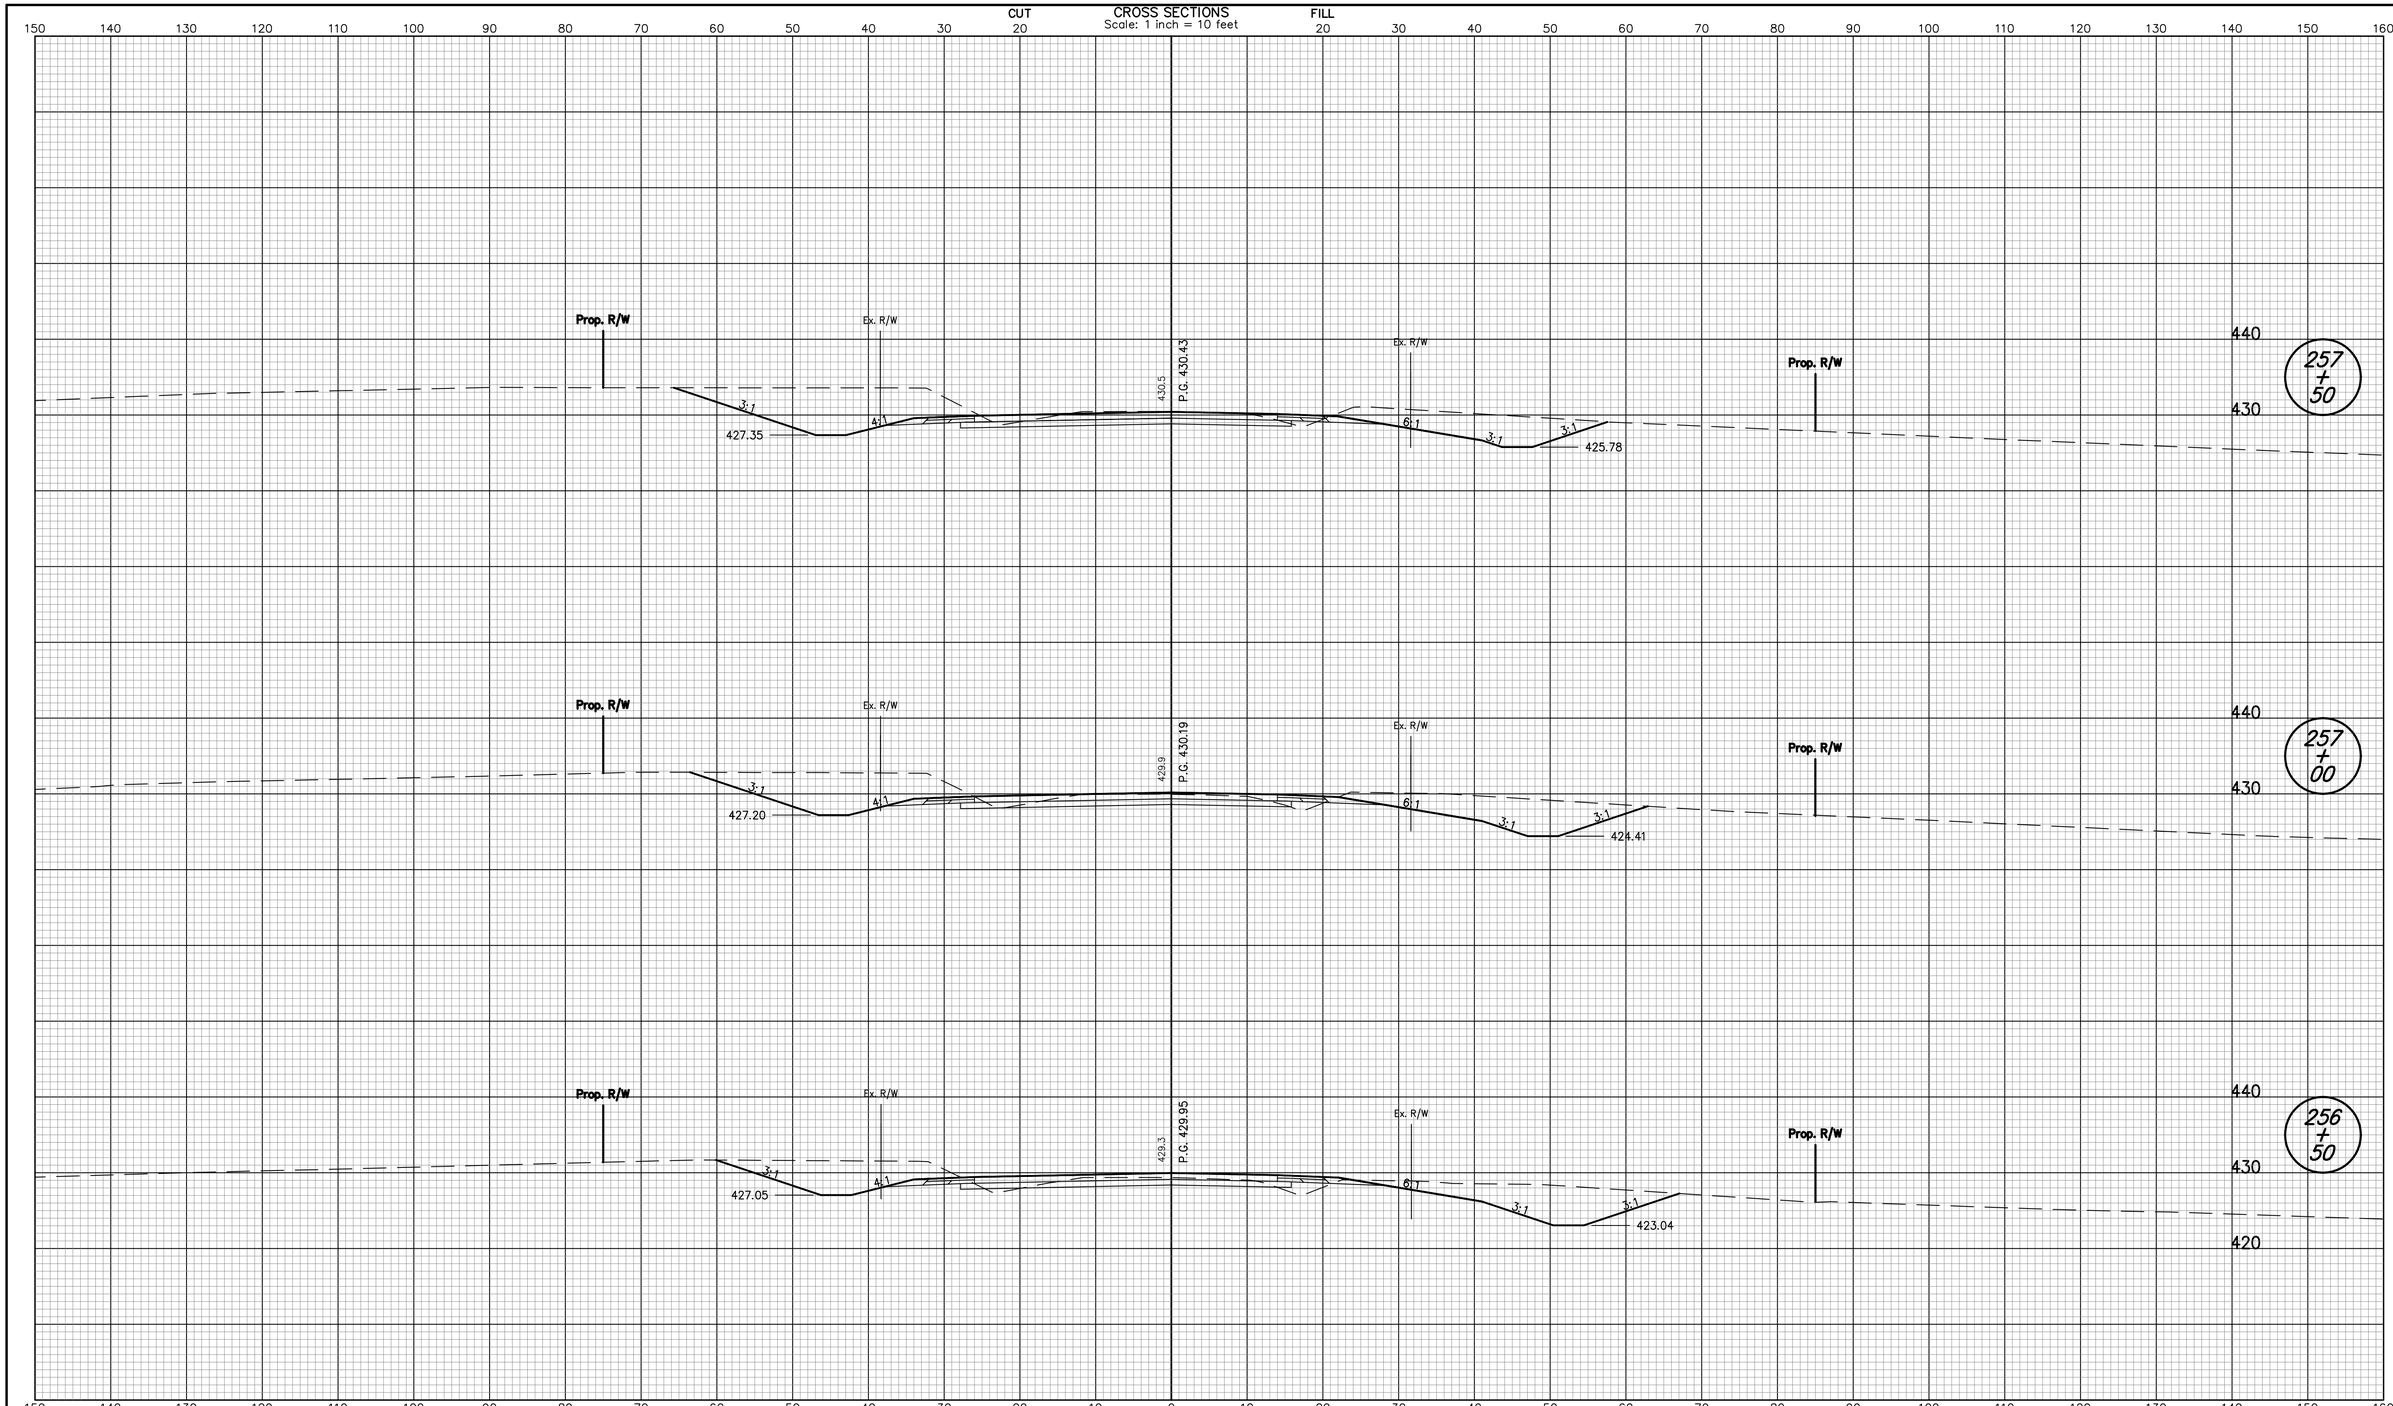


| | | | |
|---|---|---|---|
| RECOMMENDED FOR APPROVAL _____ DESIGN ENGINEER DATE | | INDIANA DEPARTMENT OF TRANSPORTATION | HORIZONTAL SCALE: 1" = 10' / BRIDGE FILE: I-69-26-8862 to 8866 |
| | | | VERTICAL SCALE: 1" = 10' / DESIGNATION NO.: 0500436 |
| DESIGNED: JLJ | DRAWN: JLJ | CROSS SECTION S.R. 68 LINE "D" | SURVEY BOOK: PENDING / SHEETS: 161 of 228 |
| CHECKED: WHL | CHECKED: WHL | | CONTRACT: IR-29023 / PROJECT NO.: IM-069-0(004) |

jjointer 12/4/2007 10:35:57 AM P:*IN2006*0599*D. Drawings*IN20060599.RD.CS.SR68.dgn

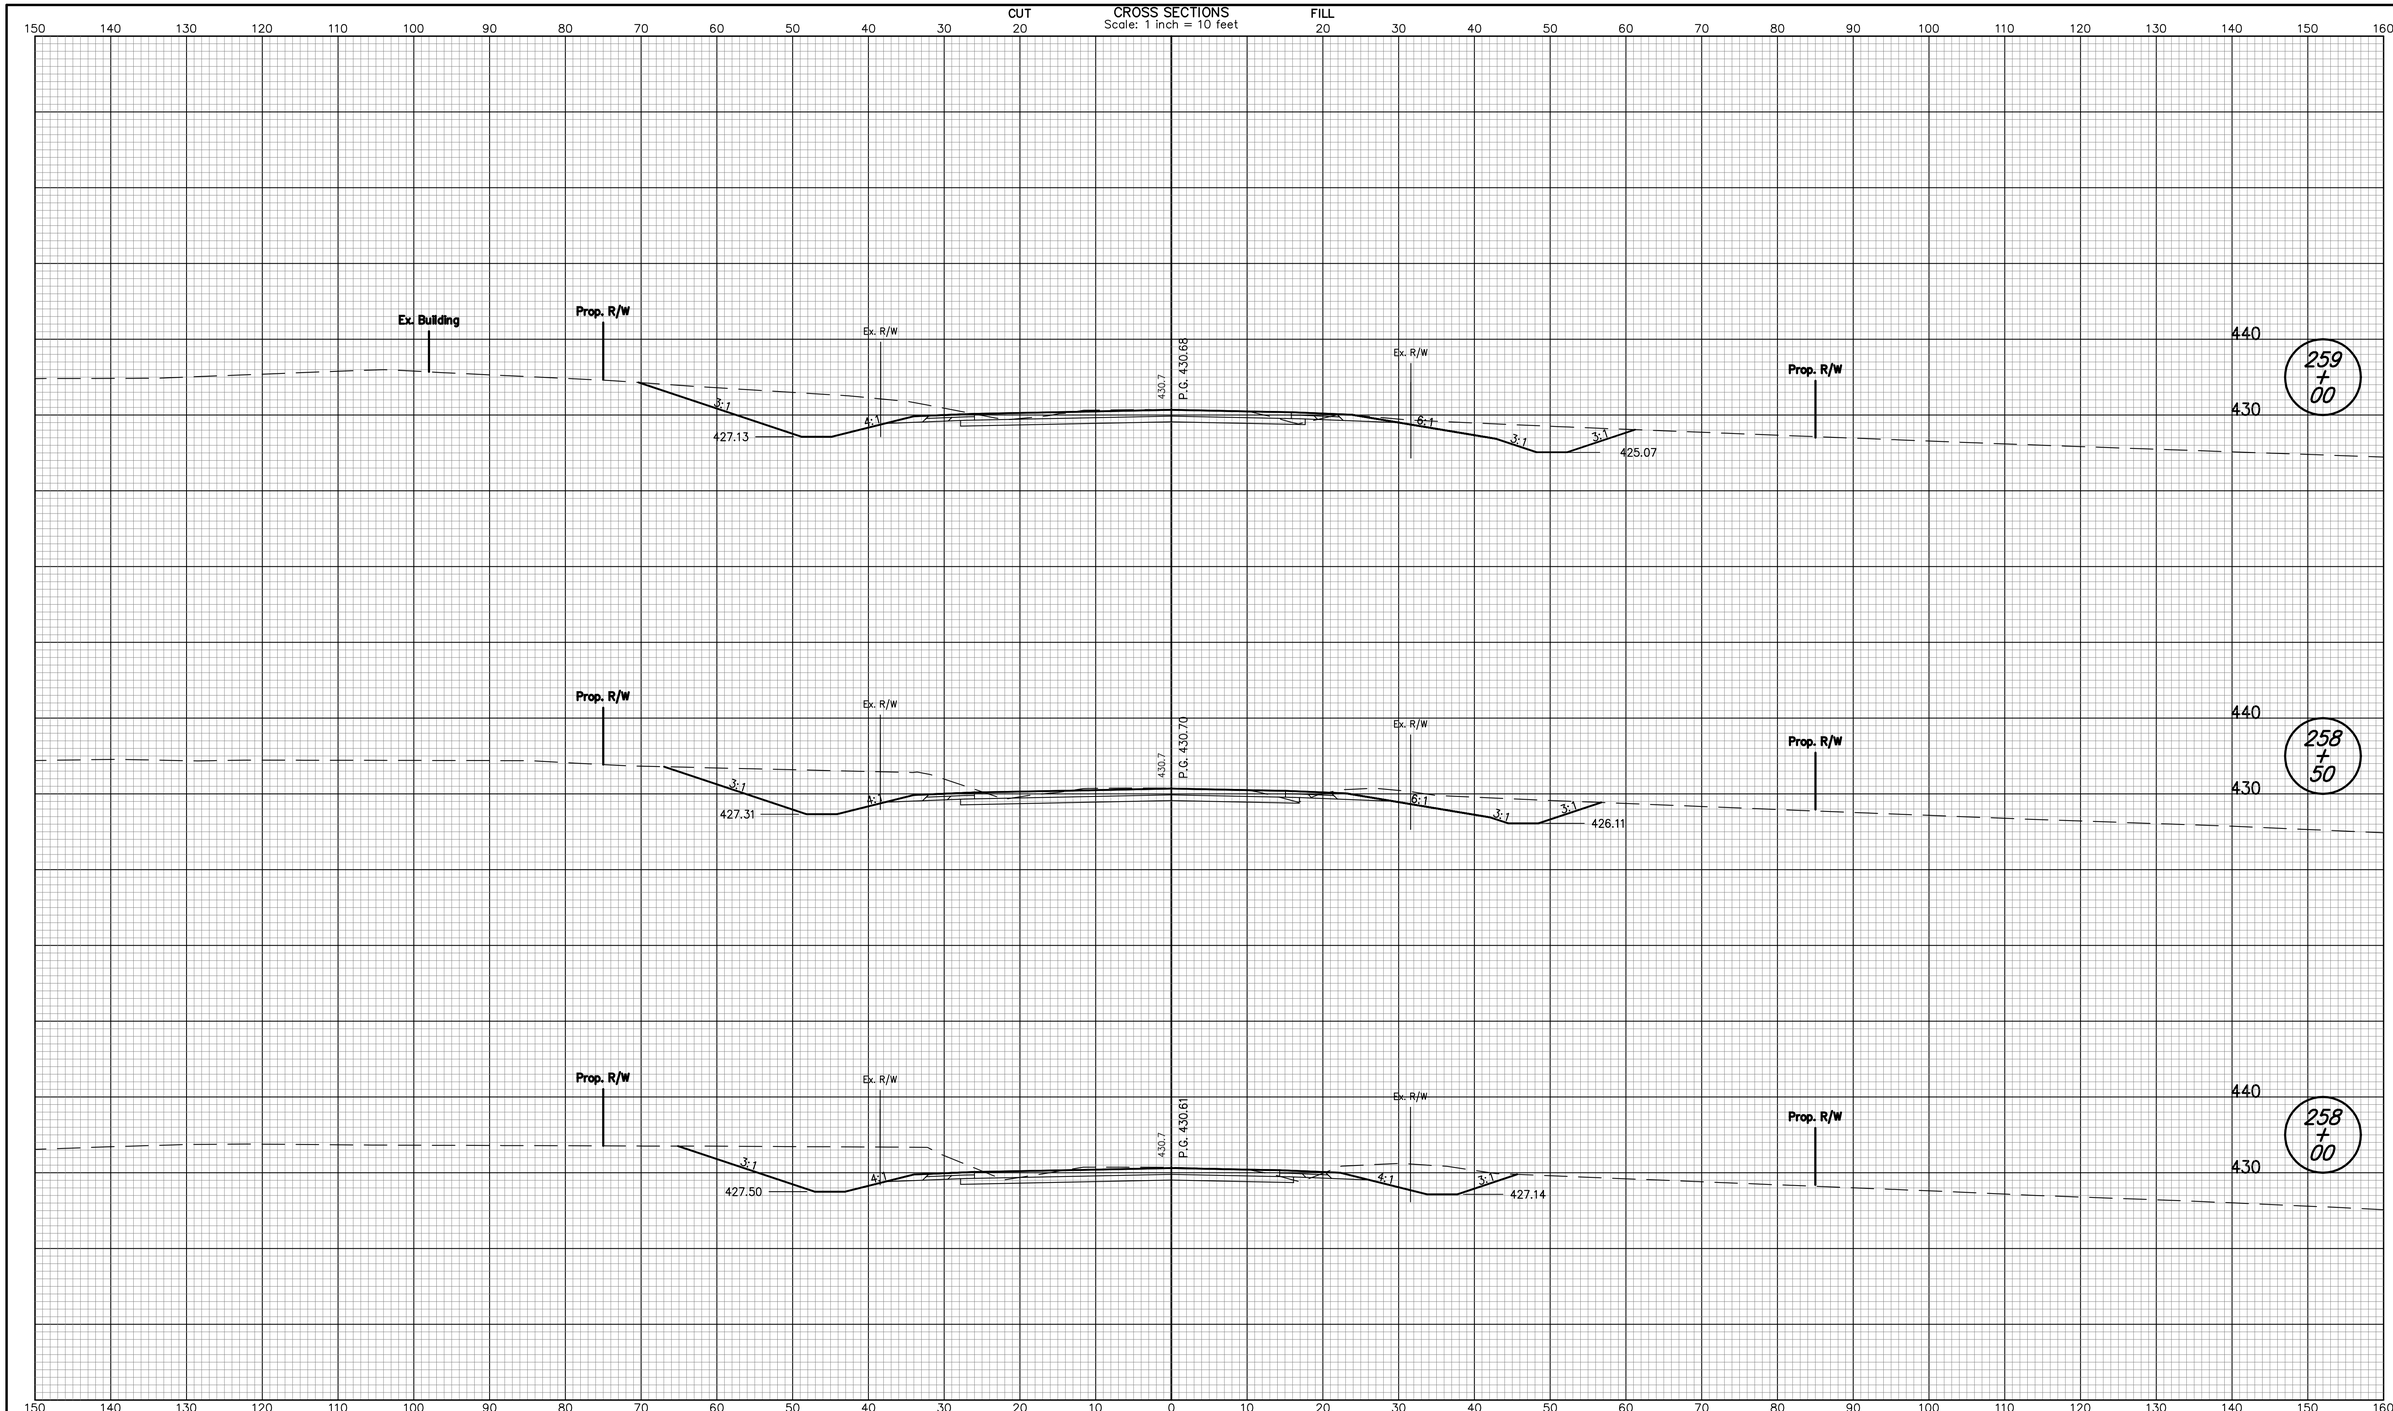


RECOMMENDED FOR APPROVAL _____ DESIGN ENGINEER DATE

DESIGNED: JLJ DRAWN: JLJ

CHECKED: WHL CHECKED: WHL

INDIANA
DEPARTMENT OF TRANSPORTATION

CROSS SECTION
S.R. 68 LINE "D"

| HORIZONTAL SCALE | BRIDGE FILE |
|---|---|
| 1" = 10' | I-69-26-8862 to 8866 |
| VERTICAL SCALE | DESIGNATION NO. |
| 1" = 10' | 0500436 |
| SURVEY BOOK | SHEETS |
| PENDING | 162 of 228 |
| CONTRACT | PROJECT NO. |
| IR-29023 | IM-069-0(004) |

jjointer 12/4/2007 10:35:58 AM P:*IN2006*0599*D. Drawings*IN20060599.RD.CS.SR68.dgn

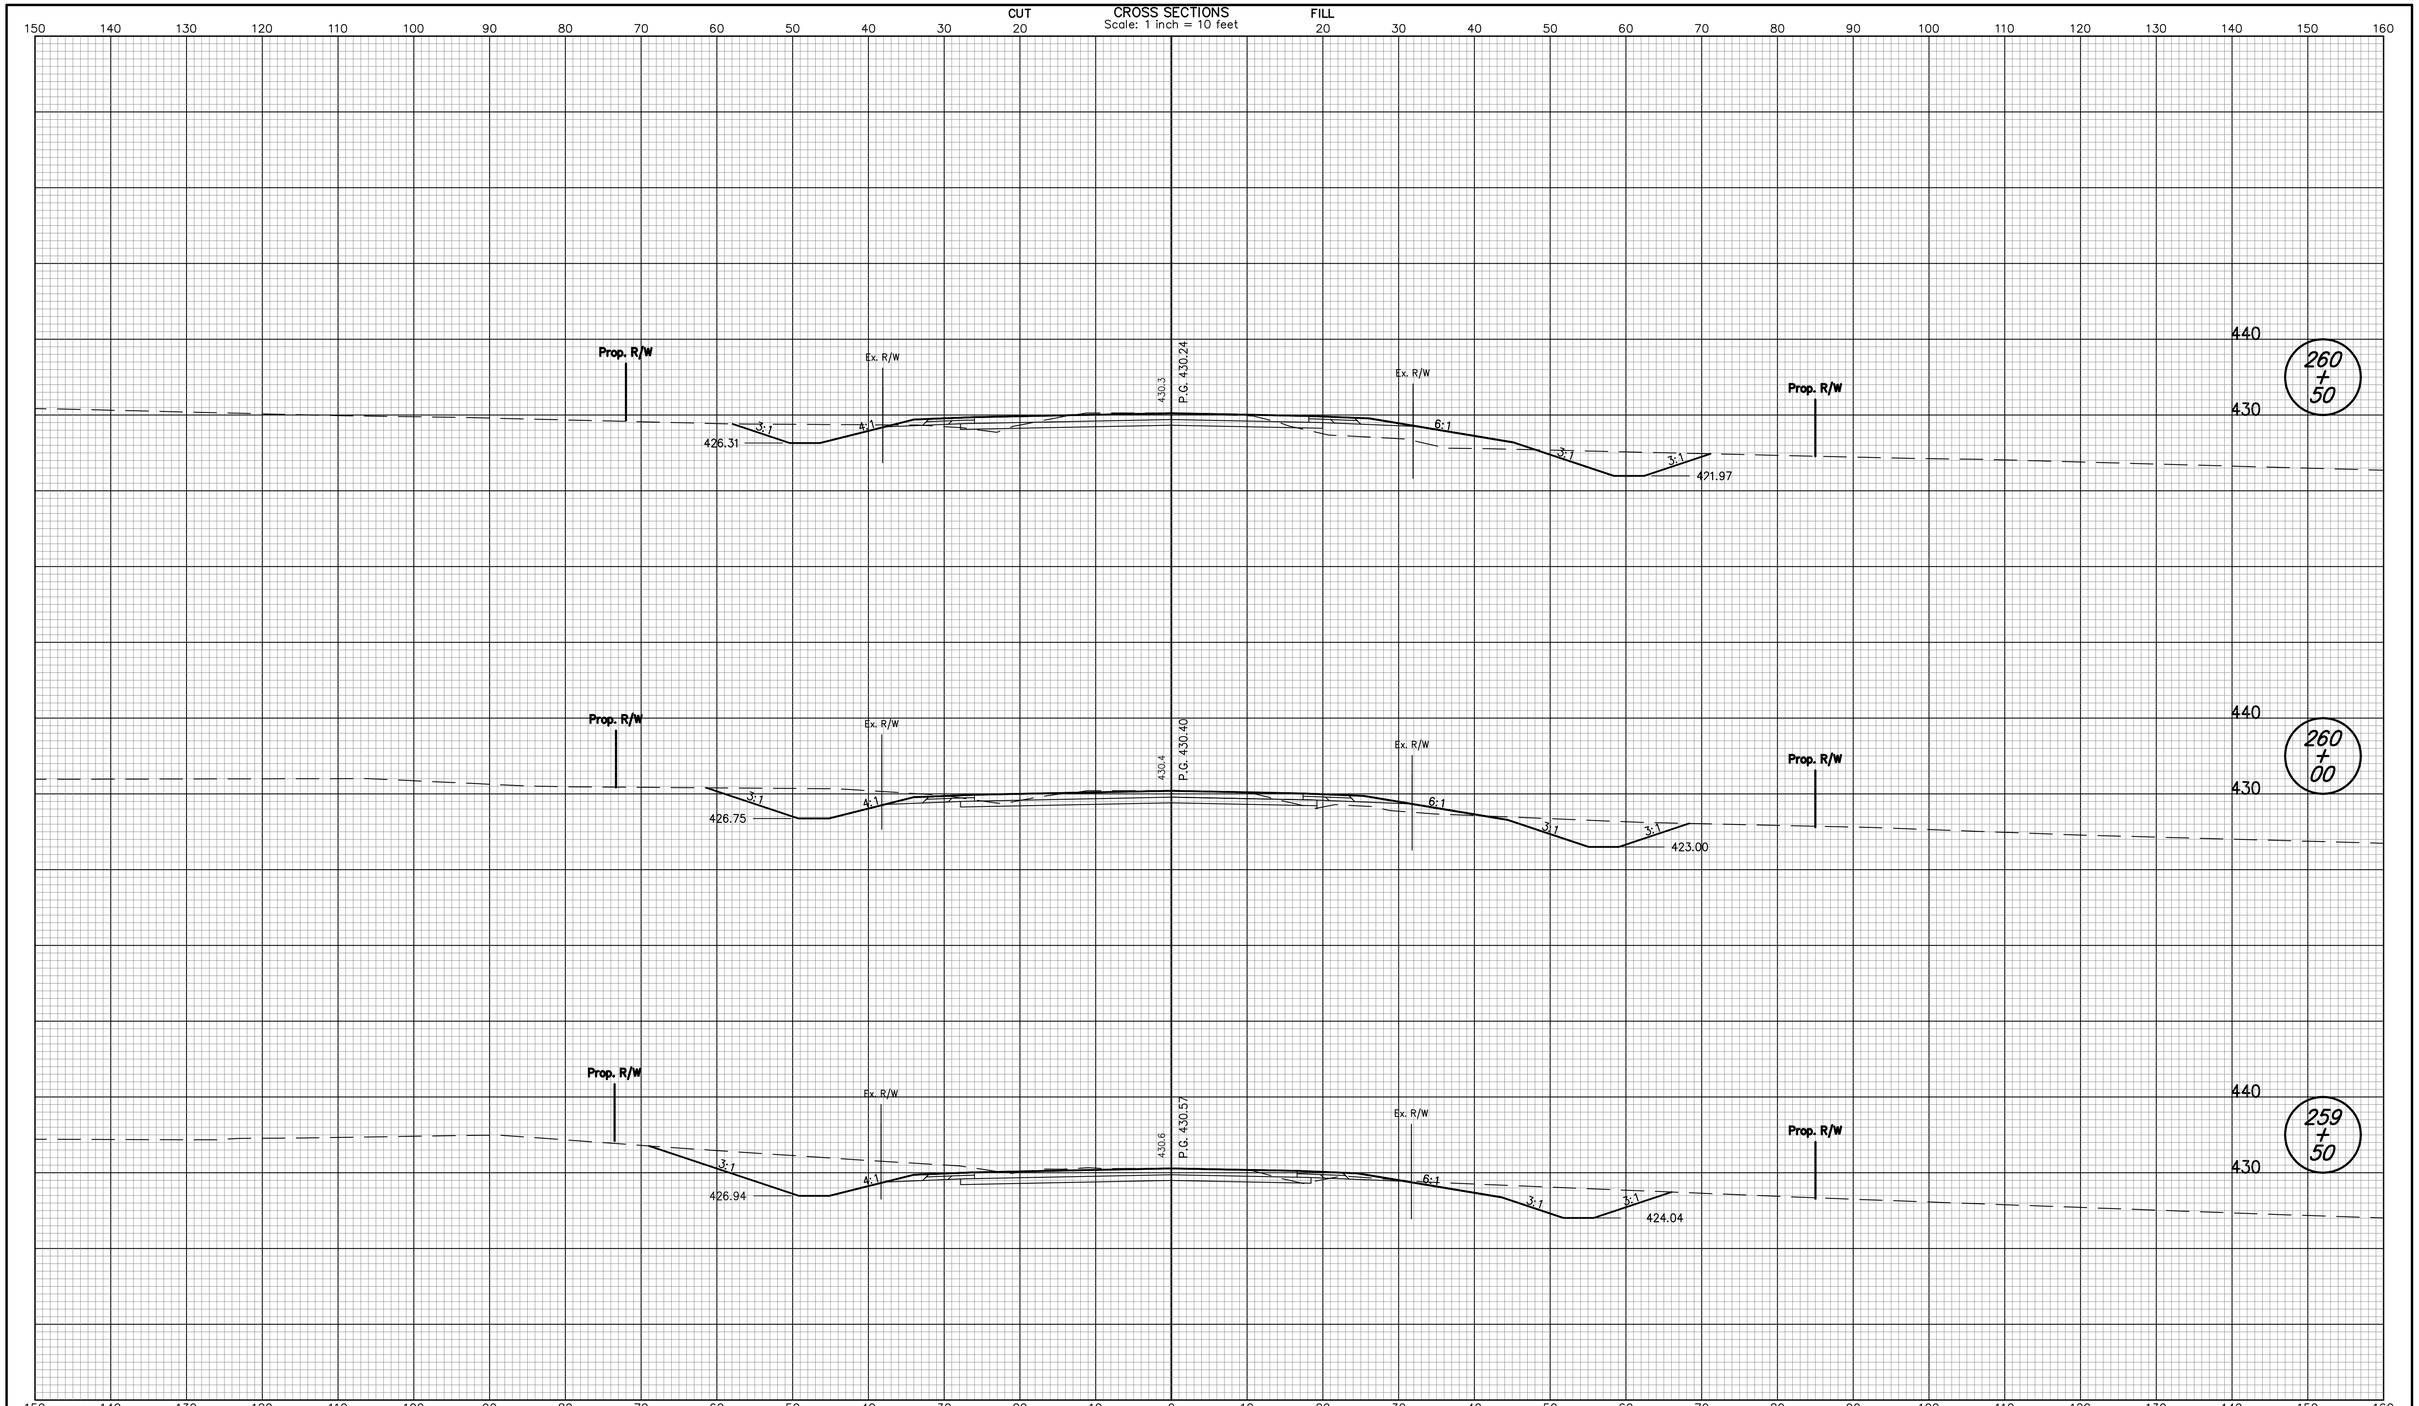


| | | | |
|---|---|---|---|
| RECOMMENDED FOR APPROVAL _____ DESIGN ENGINEER DATE | | INDIANA DEPARTMENT OF TRANSPORTATION | HORIZONTAL SCALE 1" = 10' / BRIDGE FILE I-69-26-8862 to 8866 |
| | | | VERTICAL SCALE 1" = 10' / DESIGNATION NO. 0500436 |
| DESIGNED: JLJ | DRAWN: JLJ | CROSS SECTION S.R. 68 LINE "D" | SURVEY BOOK PENDING / SHEETS 163 of 228 |
| CHECKED: WHL | CHECKED: WHL | | CONTRACT IR-29023 / PROJECT NO. IM-069-0(004) |

jjointer 12/4/2007 10:35:58 AM P:*IN2006*0599*D. Drawings*IN20060599.RD.CS.SR68.dgn

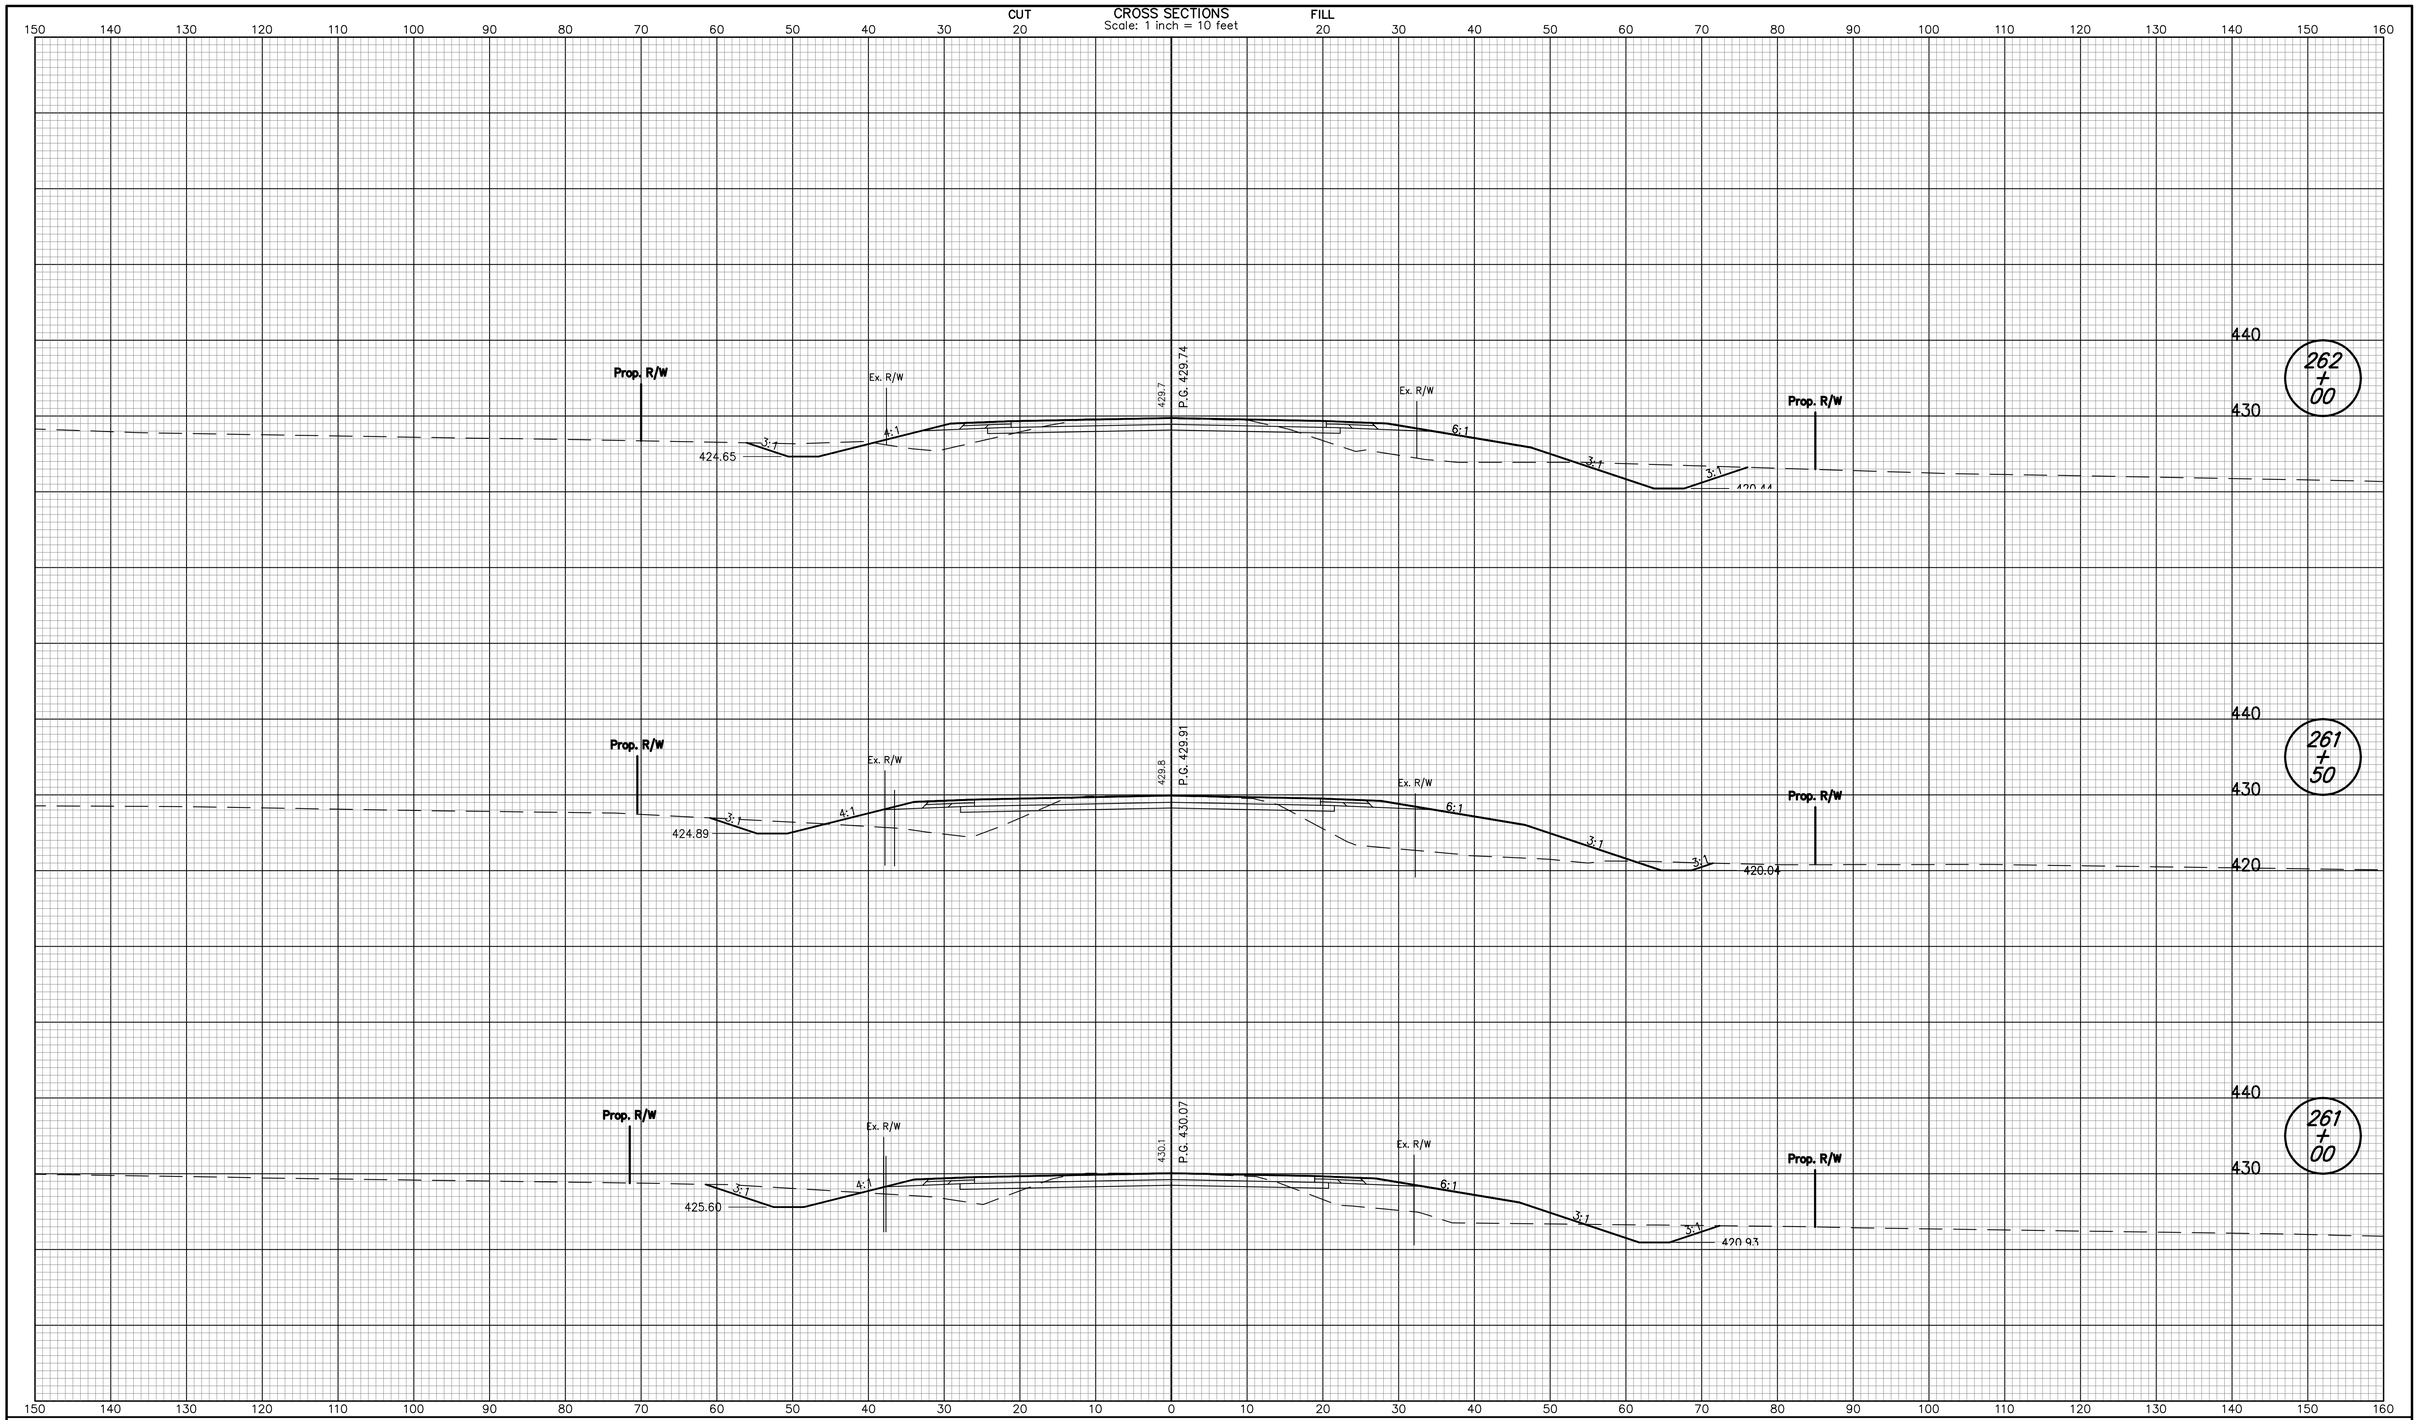


| | | | |
|---|---|---|---|
| RECOMMENDED FOR APPROVAL _____ DESIGN ENGINEER DATE | | INDIANA DEPARTMENT OF TRANSPORTATION | HORIZONTAL SCALE: 1" = 10' / BRIDGE FILE: I-69-26-8862 to 8866 |
| | | | VERTICAL SCALE: 1" = 10' / DESIGNATION NO.: 0500436 |
| DESIGNED: JLJ | DRAWN: JLJ | CROSS SECTION S.R. 68 LINE "D" | SURVEY BOOK: PENDING / SHEETS: 164 of 228 |
| CHECKED: WHL | CHECKED: WHL | | CONTRACT: IR-29023 / PROJECT NO.: IM-069-0(004) |

jjointer 12/4/2007 10:35:59 AM P:*IN2006*0599*D. Drawings*IN20060599.RD.CS.SR68.dgn

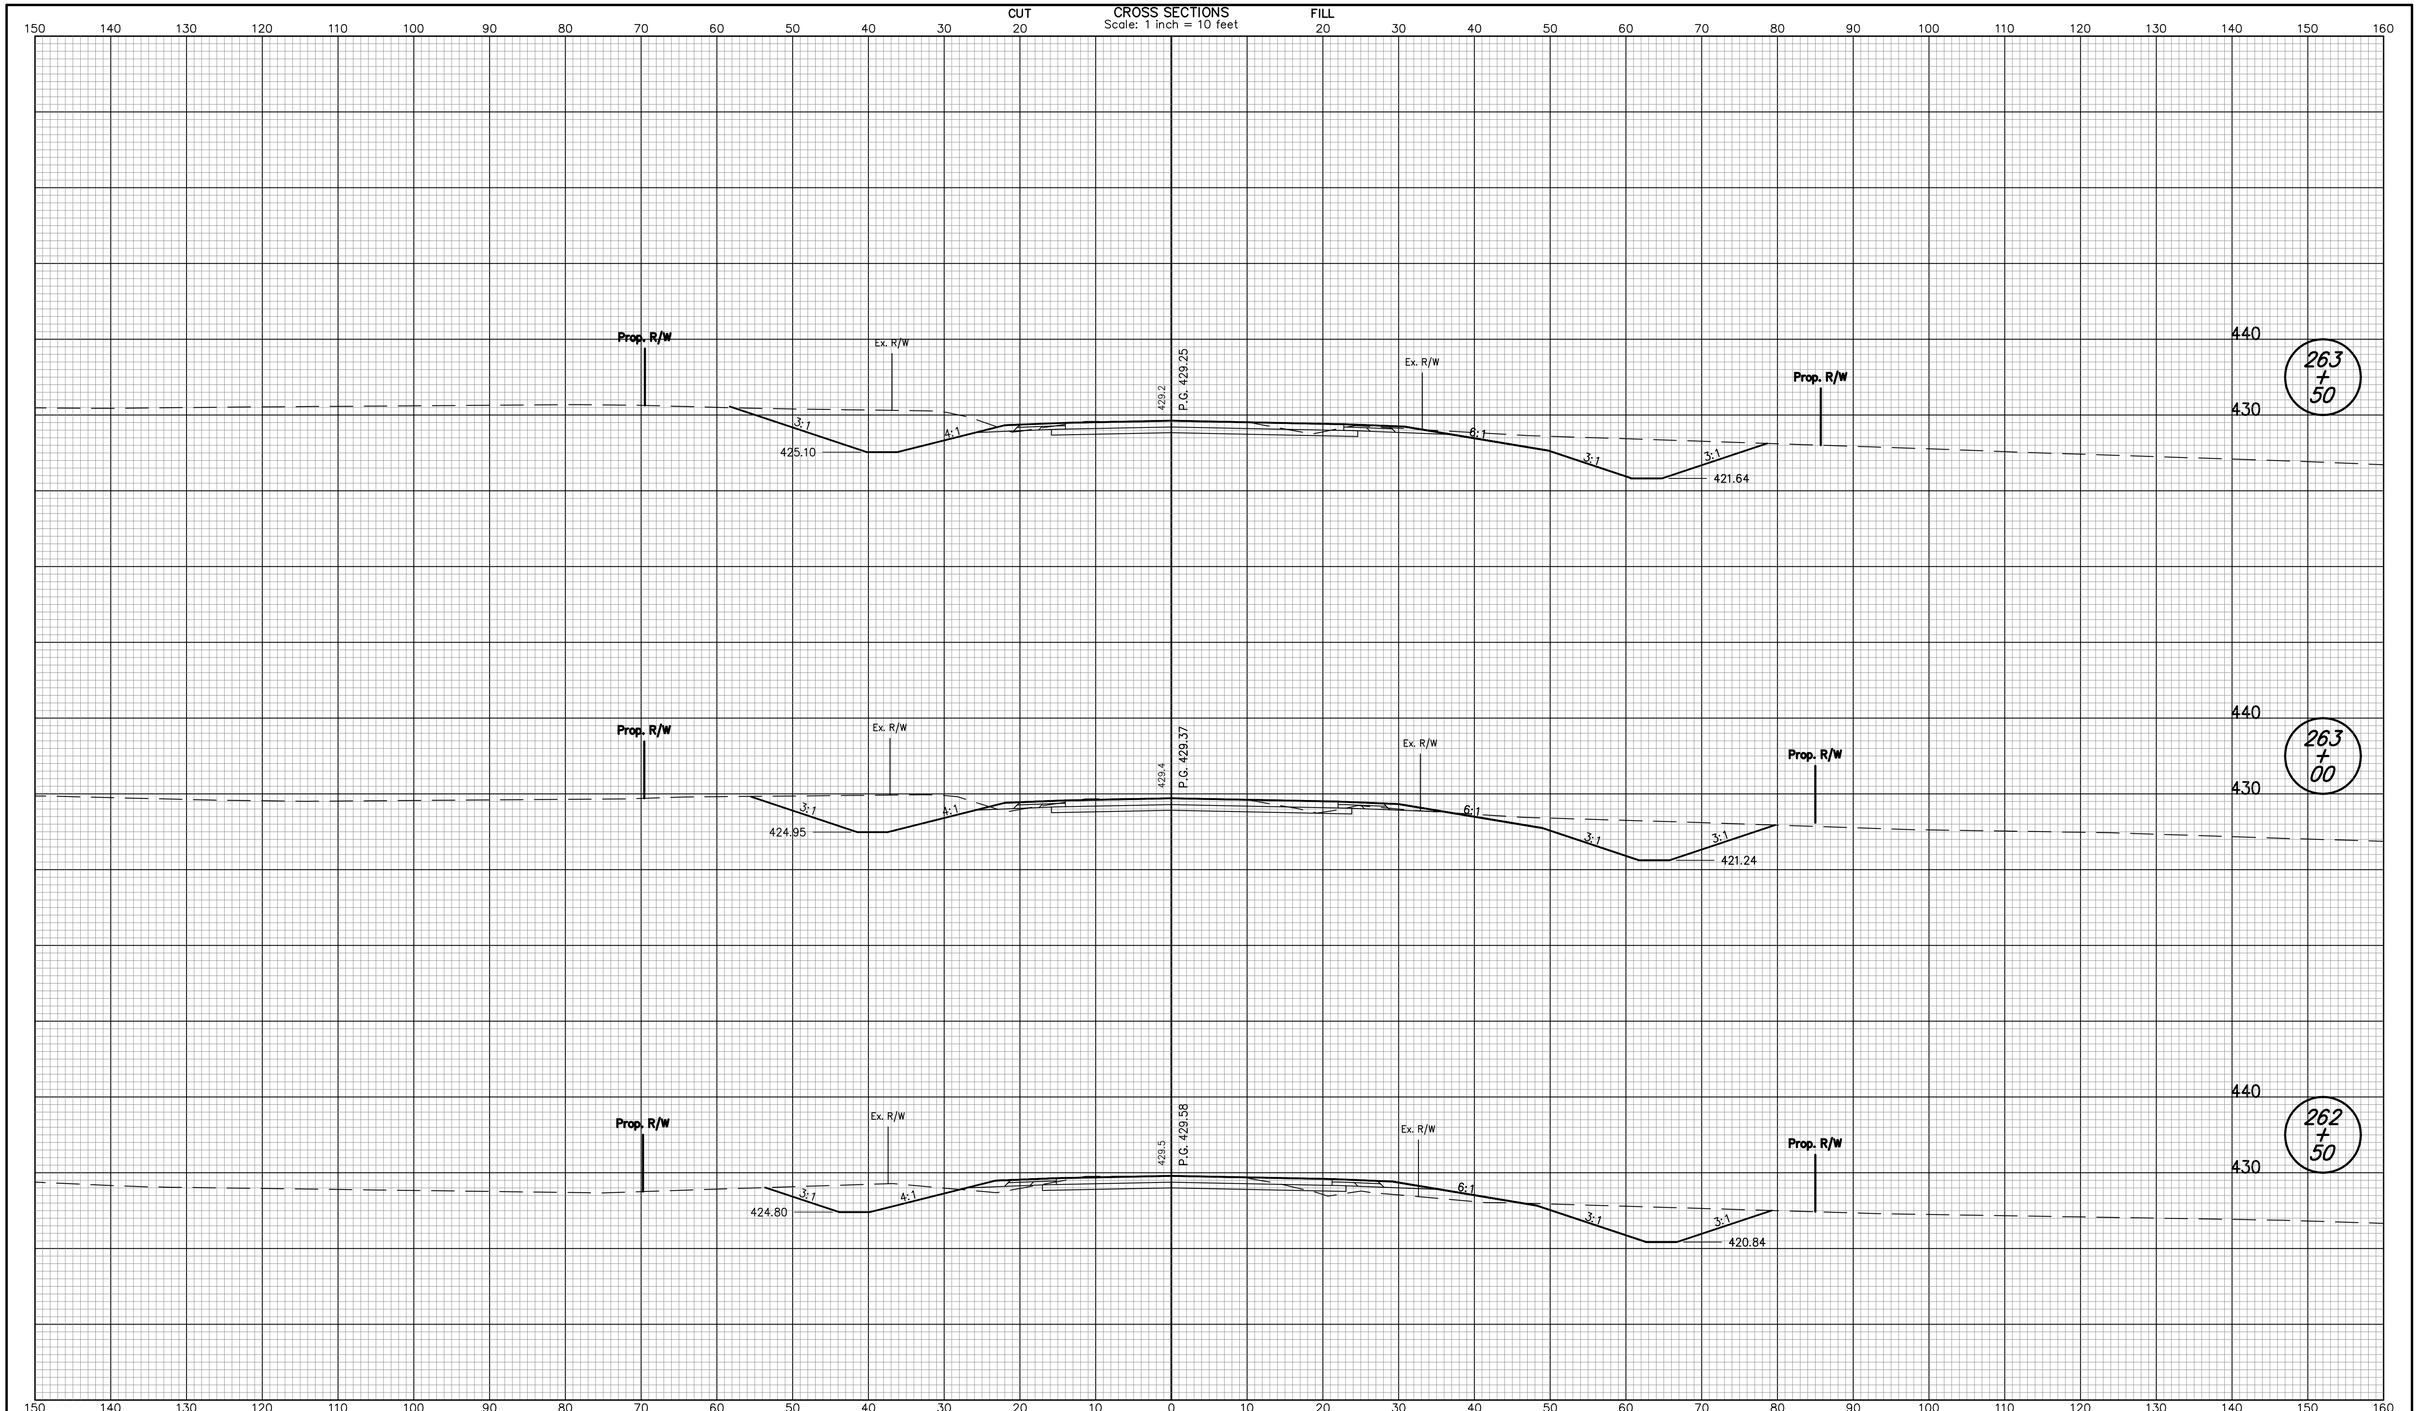


| | | | |
|---|---|---|---|
| RECOMMENDED FOR APPROVAL _____ DESIGN ENGINEER DATE | | INDIANA DEPARTMENT OF TRANSPORTATION | HORIZONTAL SCALE 1" = 10' / BRIDGE FILE I-69-26-8862 to 8866 |
| | | | VERTICAL SCALE 1" = 10' / DESIGNATION NO. 0500436 |
| DESIGNED: JLJ | DRAWN: JLJ | CROSS SECTION S.R. 68 LINE "D" | SURVEY BOOK PENDING / SHEETS 165 of 228 |
| CHECKED: WHL | CHECKED: WHL | | CONTRACT IR-29023 / PROJECT NO. IM-069-0(004) |

jjointer 12/4/2007 10:36:00 AM P:*IN2006*0599*D. Drawings*IN20060599.RD.CS.SR68.dgn

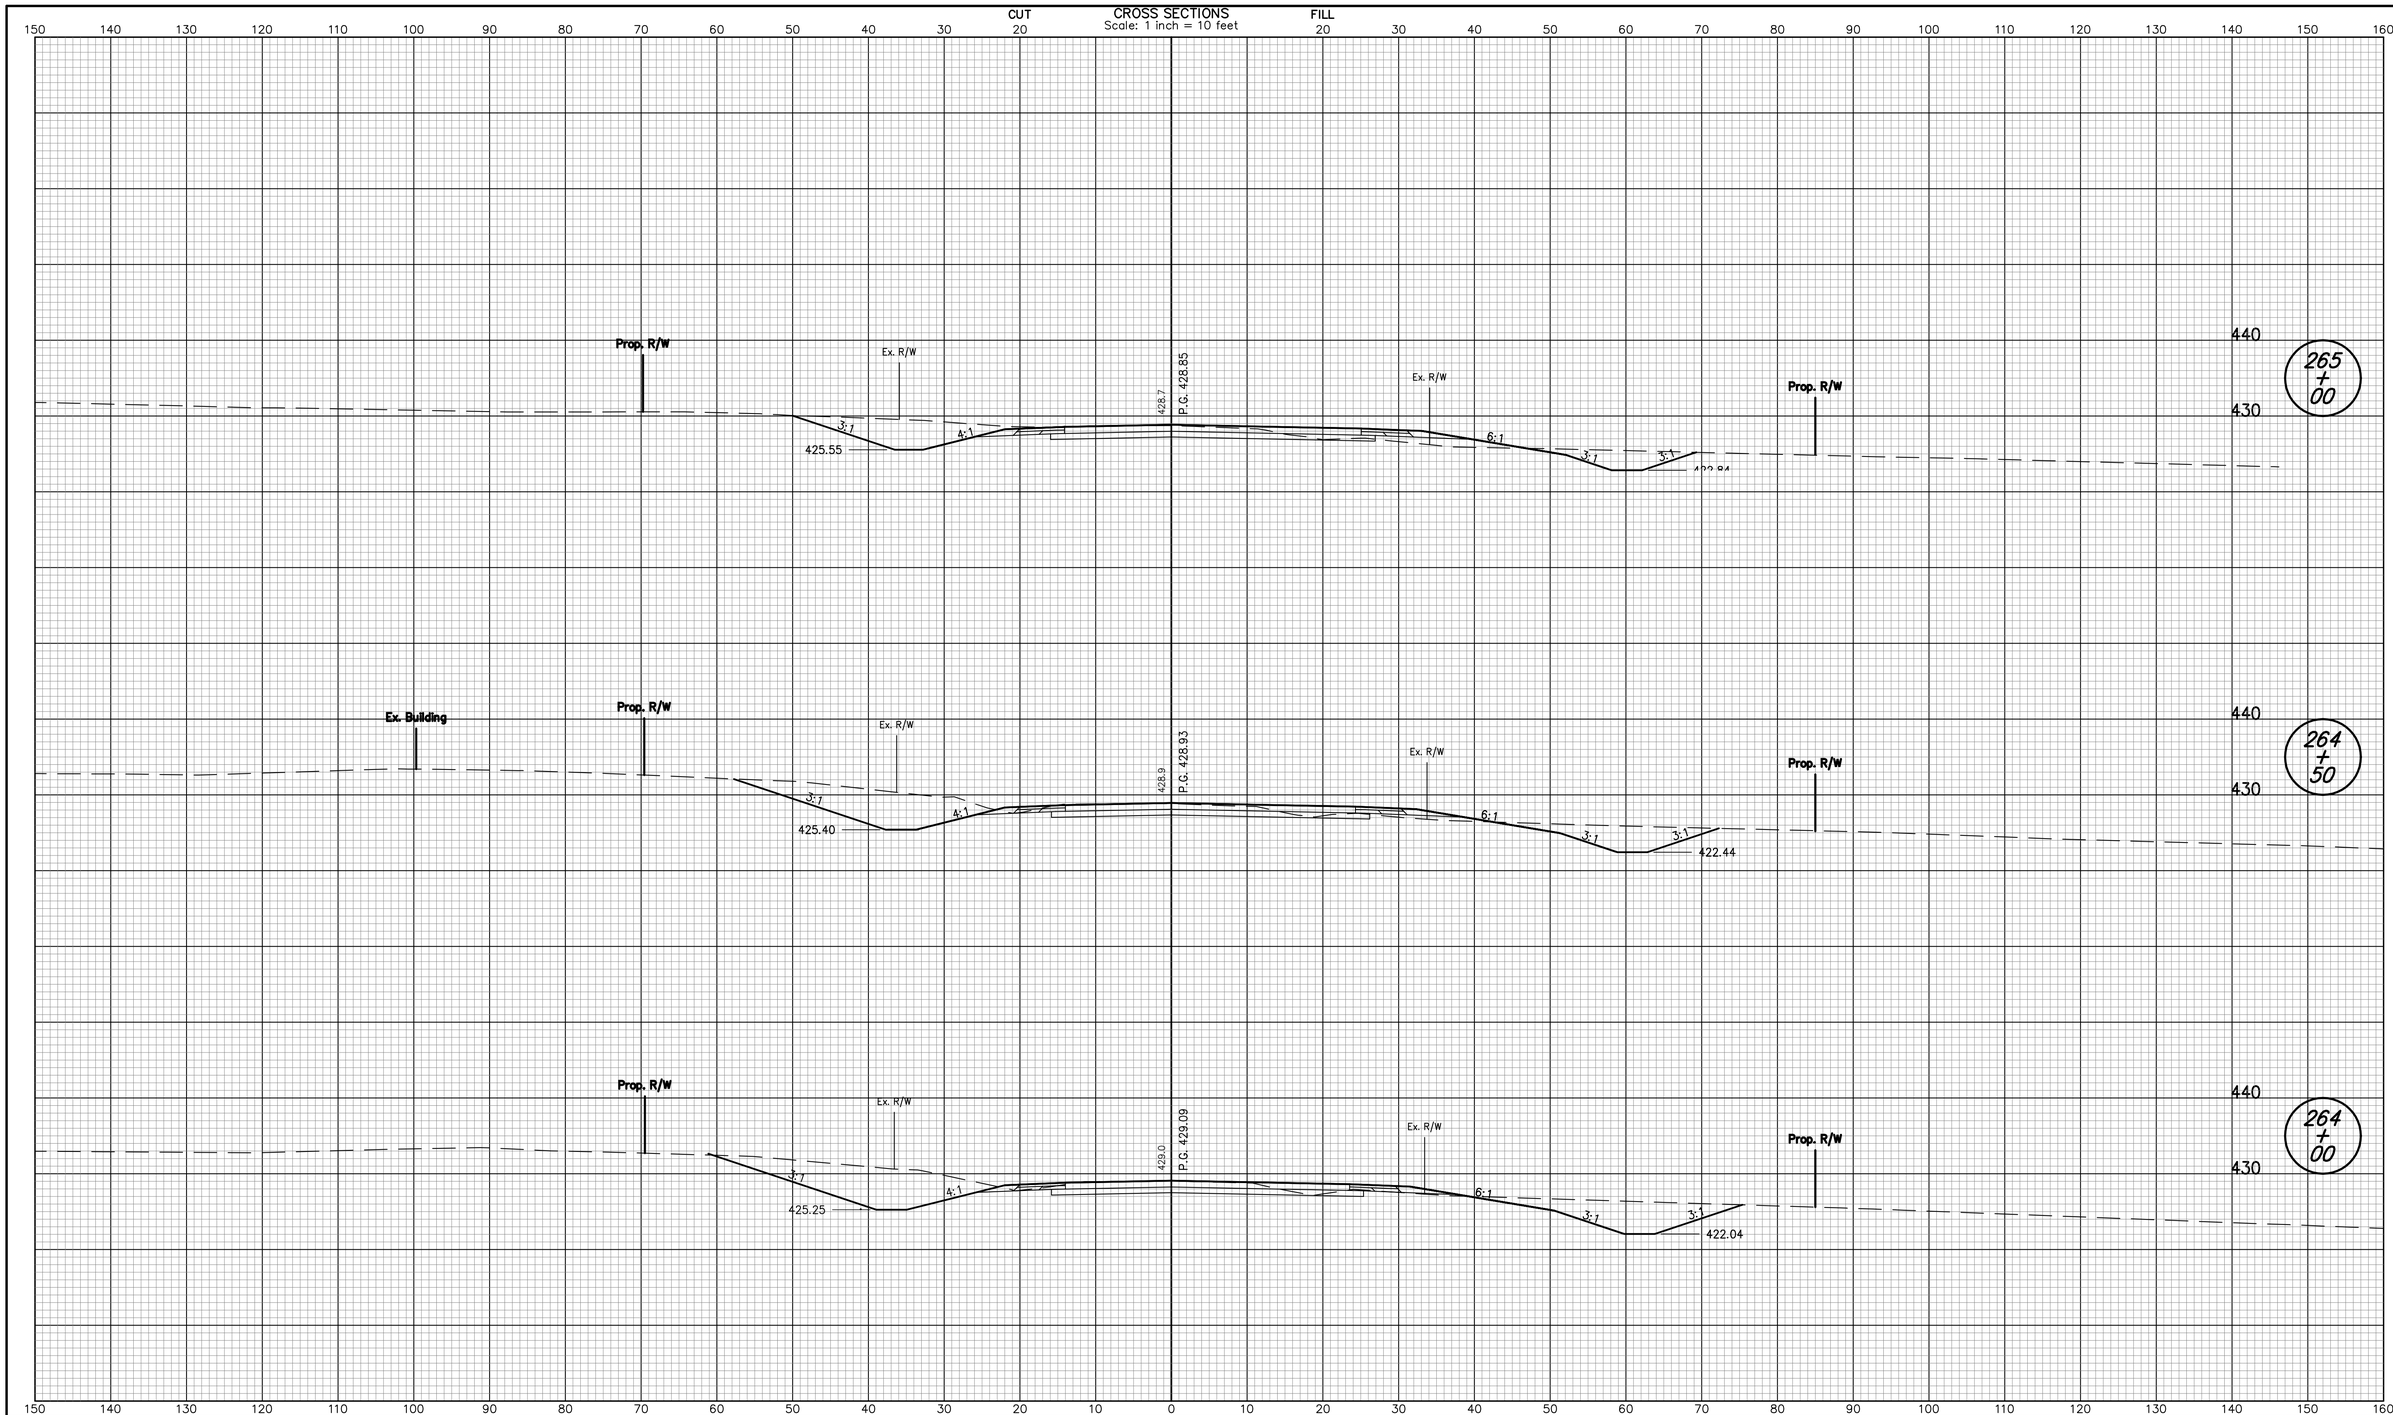


| | | |
|---|---|---|
| RECOMMENDED FOR APPROVAL _____ DESIGN ENGINEER DATE | INDIANA DEPARTMENT OF TRANSPORTATION | HORIZONTAL SCALE: 1" = 10' / BRIDGE FILE: I-69-26-8862 to 8866 |
| | | VERTICAL SCALE: 1" = 10' / DESIGNATION NO.: 0500436 |
| DESIGNED: JLJ / DRAWN: JLJ | CROSS SECTION S.R. 68 LINE "D" | SURVEY BOOK: PENDING / SHEETS: 166 of 228 |
| CHECKED: WHL / CHECKED: WHL | | CONTRACT: IR-29023 / PROJECT NO.: IM-069-0(004) |

jjointer 12/4/2007 10:36:00 AM P:*IN2006*0599*D. Drawings*IN20060599.RD.CS.SR68.dgn

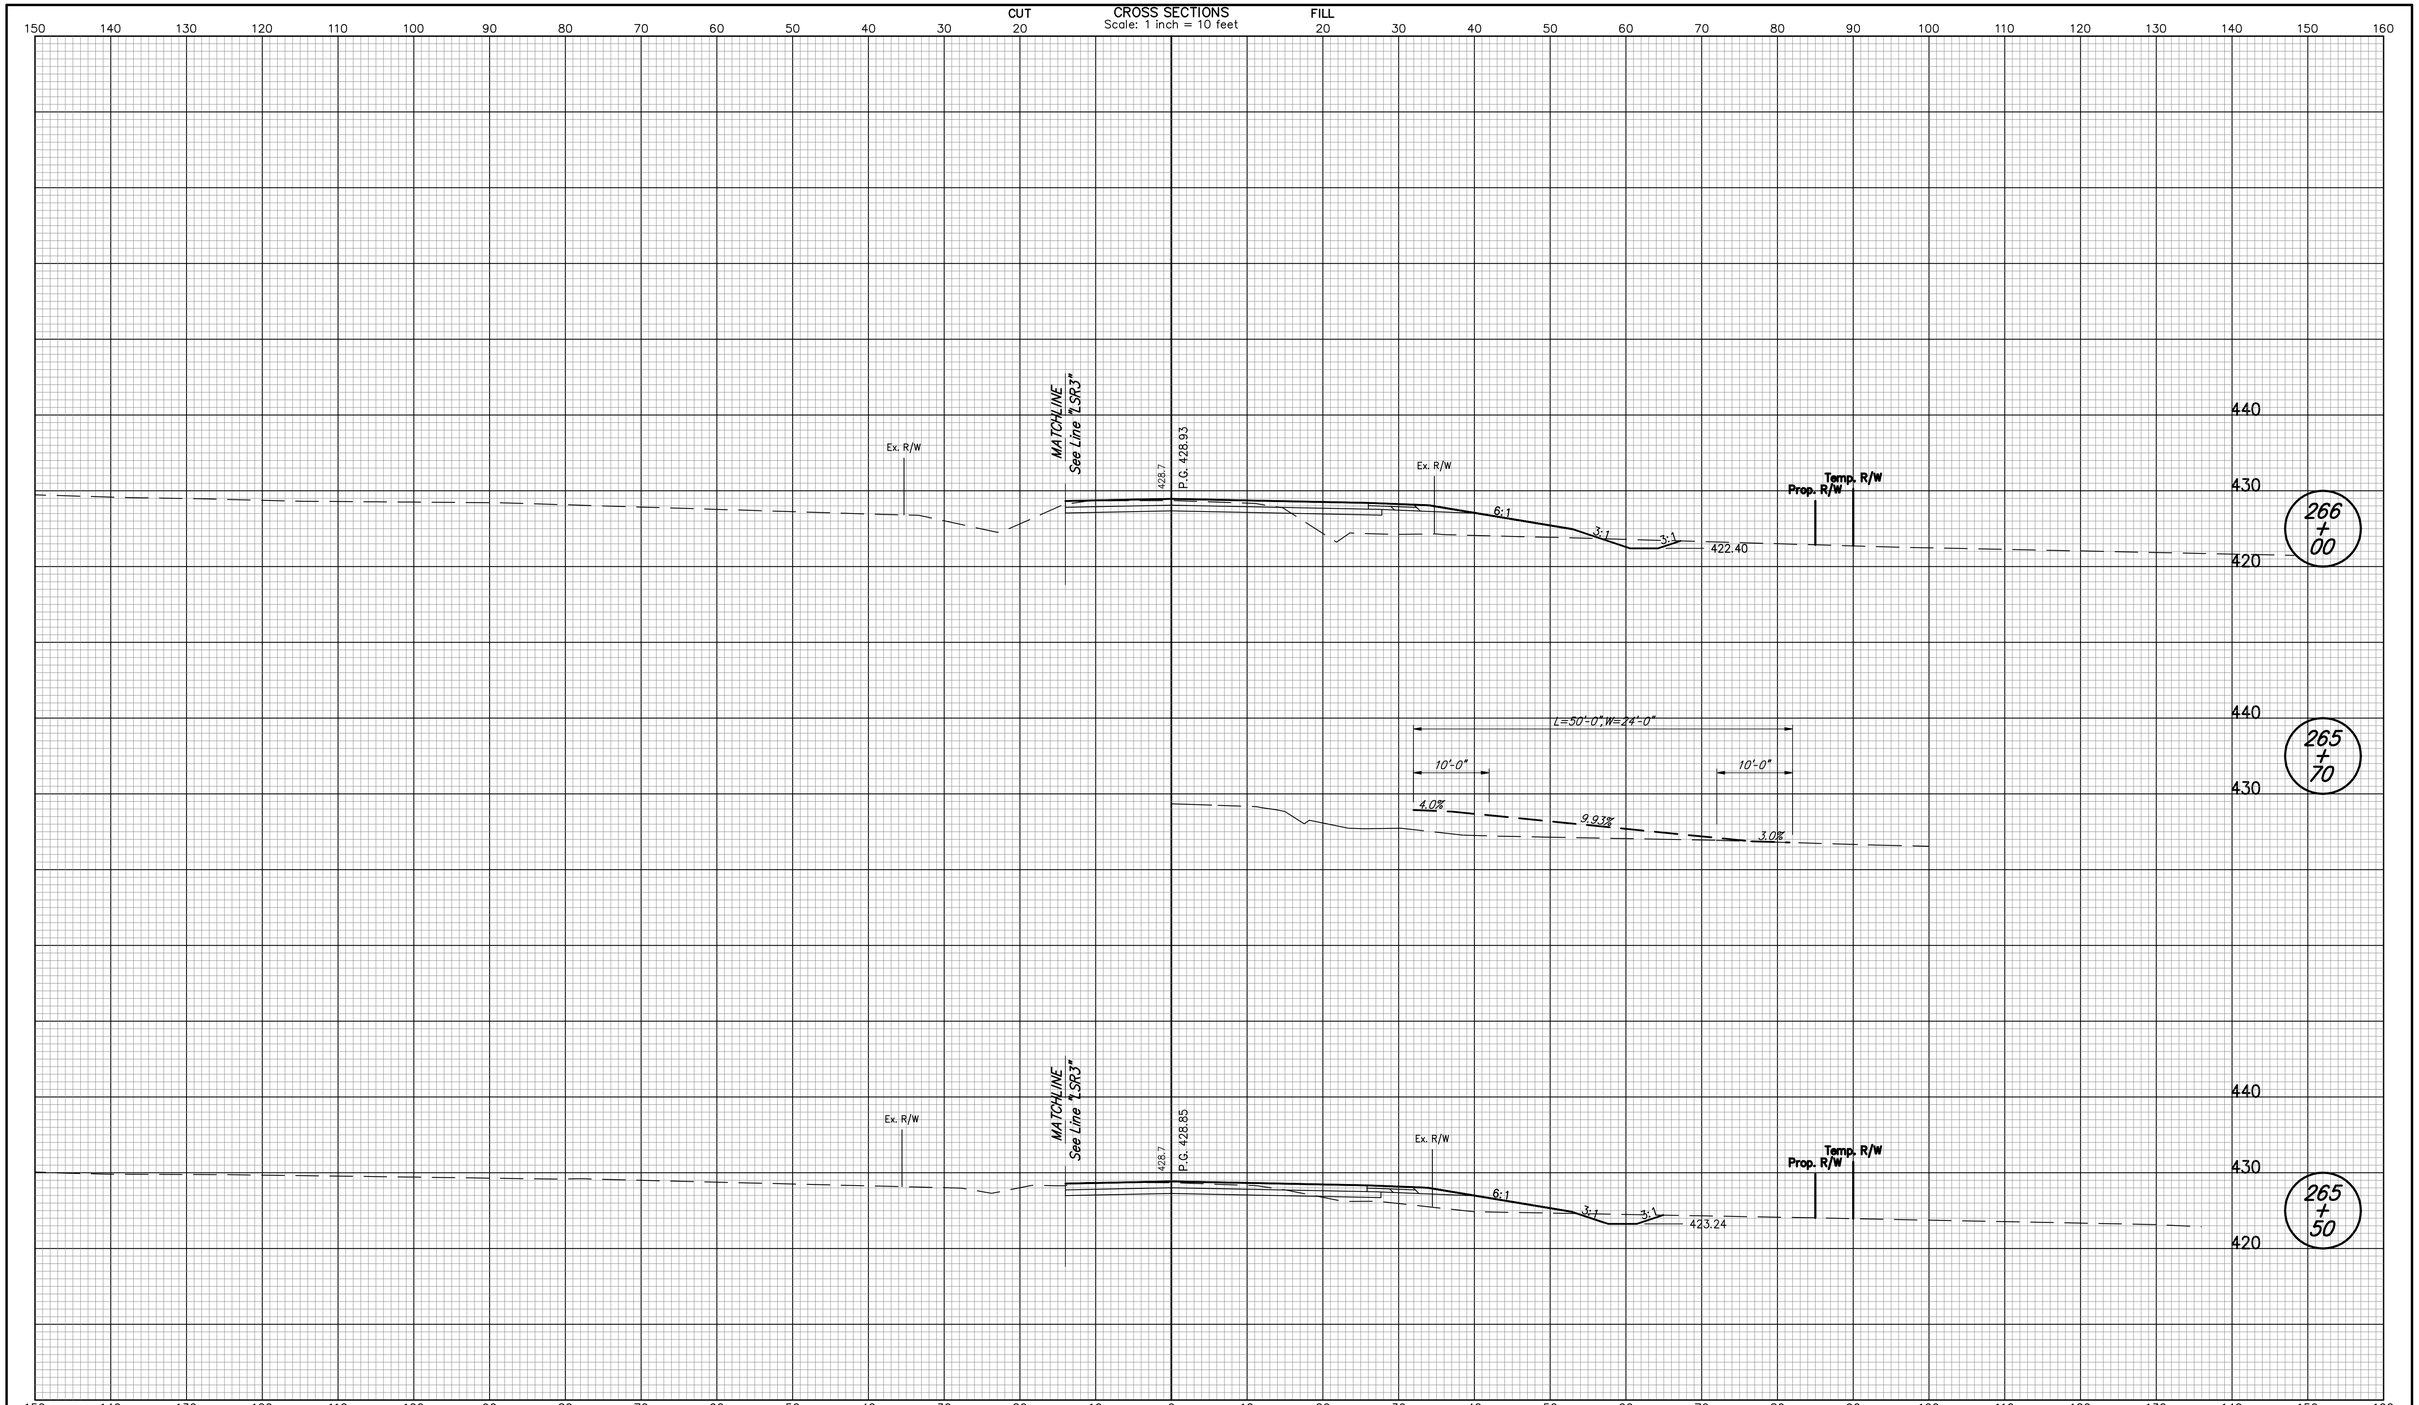


| | | | |
|---|---|---|---|
| RECOMMENDED FOR APPROVAL _____ DESIGN ENGINEER DATE | | INDIANA DEPARTMENT OF TRANSPORTATION | HORIZONTAL SCALE: 1" = 10' / BRIDGE FILE: I-69-26-8862 to 8866 |
| | | | VERTICAL SCALE: 1" = 10' / DESIGNATION NO.: 0500436 |
| DESIGNED: JLJ | DRAWN: JLJ | CROSS SECTION S.R. 68 LINE "D" | SURVEY BOOK: PENDING / SHEETS: 167 of 228 |
| CHECKED: WHL | CHECKED: WHL | | CONTRACT: IR-29023 / PROJECT NO.: IM-069-0(004) |

jjointer 12/4/2007 10:36:01 AM P:*IN2006*0599*D. Drawings*IN20060599.RD.CS.SR68.dgn

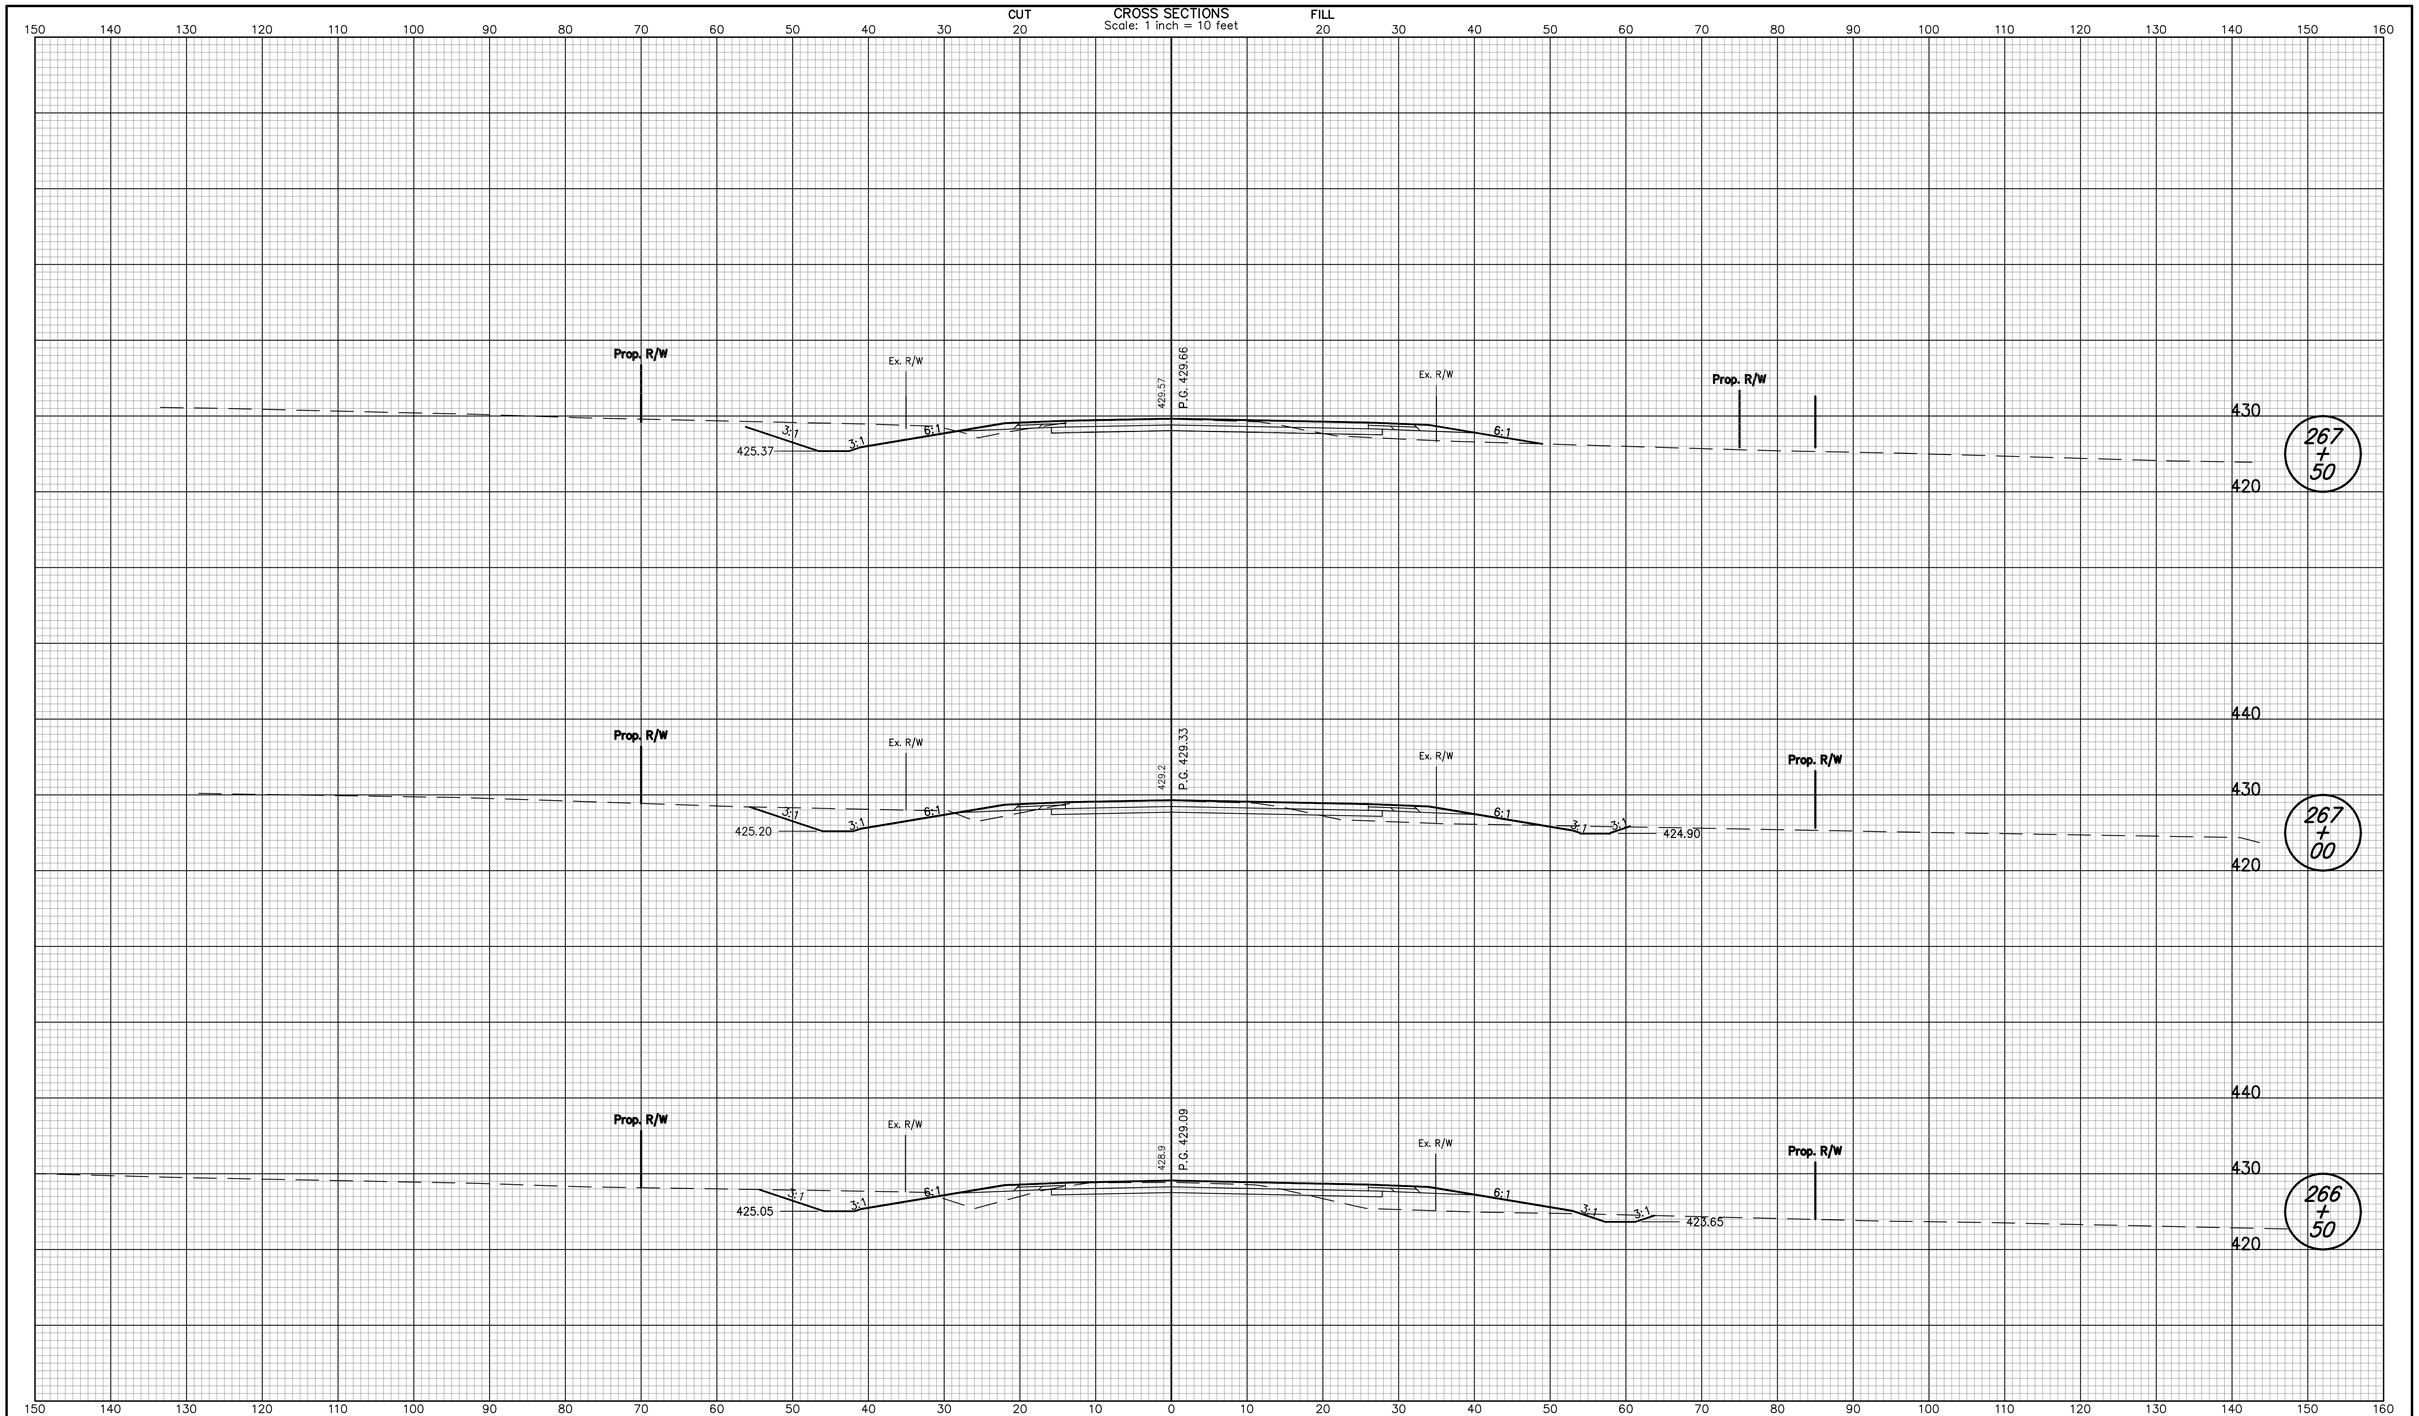


| | | |
|---|---|---|
| RECOMMENDED FOR APPROVAL _____ DESIGN ENGINEER DATE | INDIANA DEPARTMENT OF TRANSPORTATION | HORIZONTAL SCALE: 1" = 10' / BRIDGE FILE: I-69-26-8862 to 8866 |
| | | VERTICAL SCALE: 1" = 10' / DESIGNATION NO.: 0500436 |
| DESIGNED: JLJ / DRAWN: JLJ | CROSS SECTION S.R. 68 LINE "D" | SURVEY BOOK: PENDING / SHEETS: 168 of 228 |
| CHECKED: WHL / CHECKED: WHL | | CONTRACT: IR-29023 / PROJECT NO.: IM-069-0(004) |

jjointer 12/4/2007 10:36:01 AM P:*IN2006*0599*D. Drawings*IN20060599.RD.CS.SR68.dgn

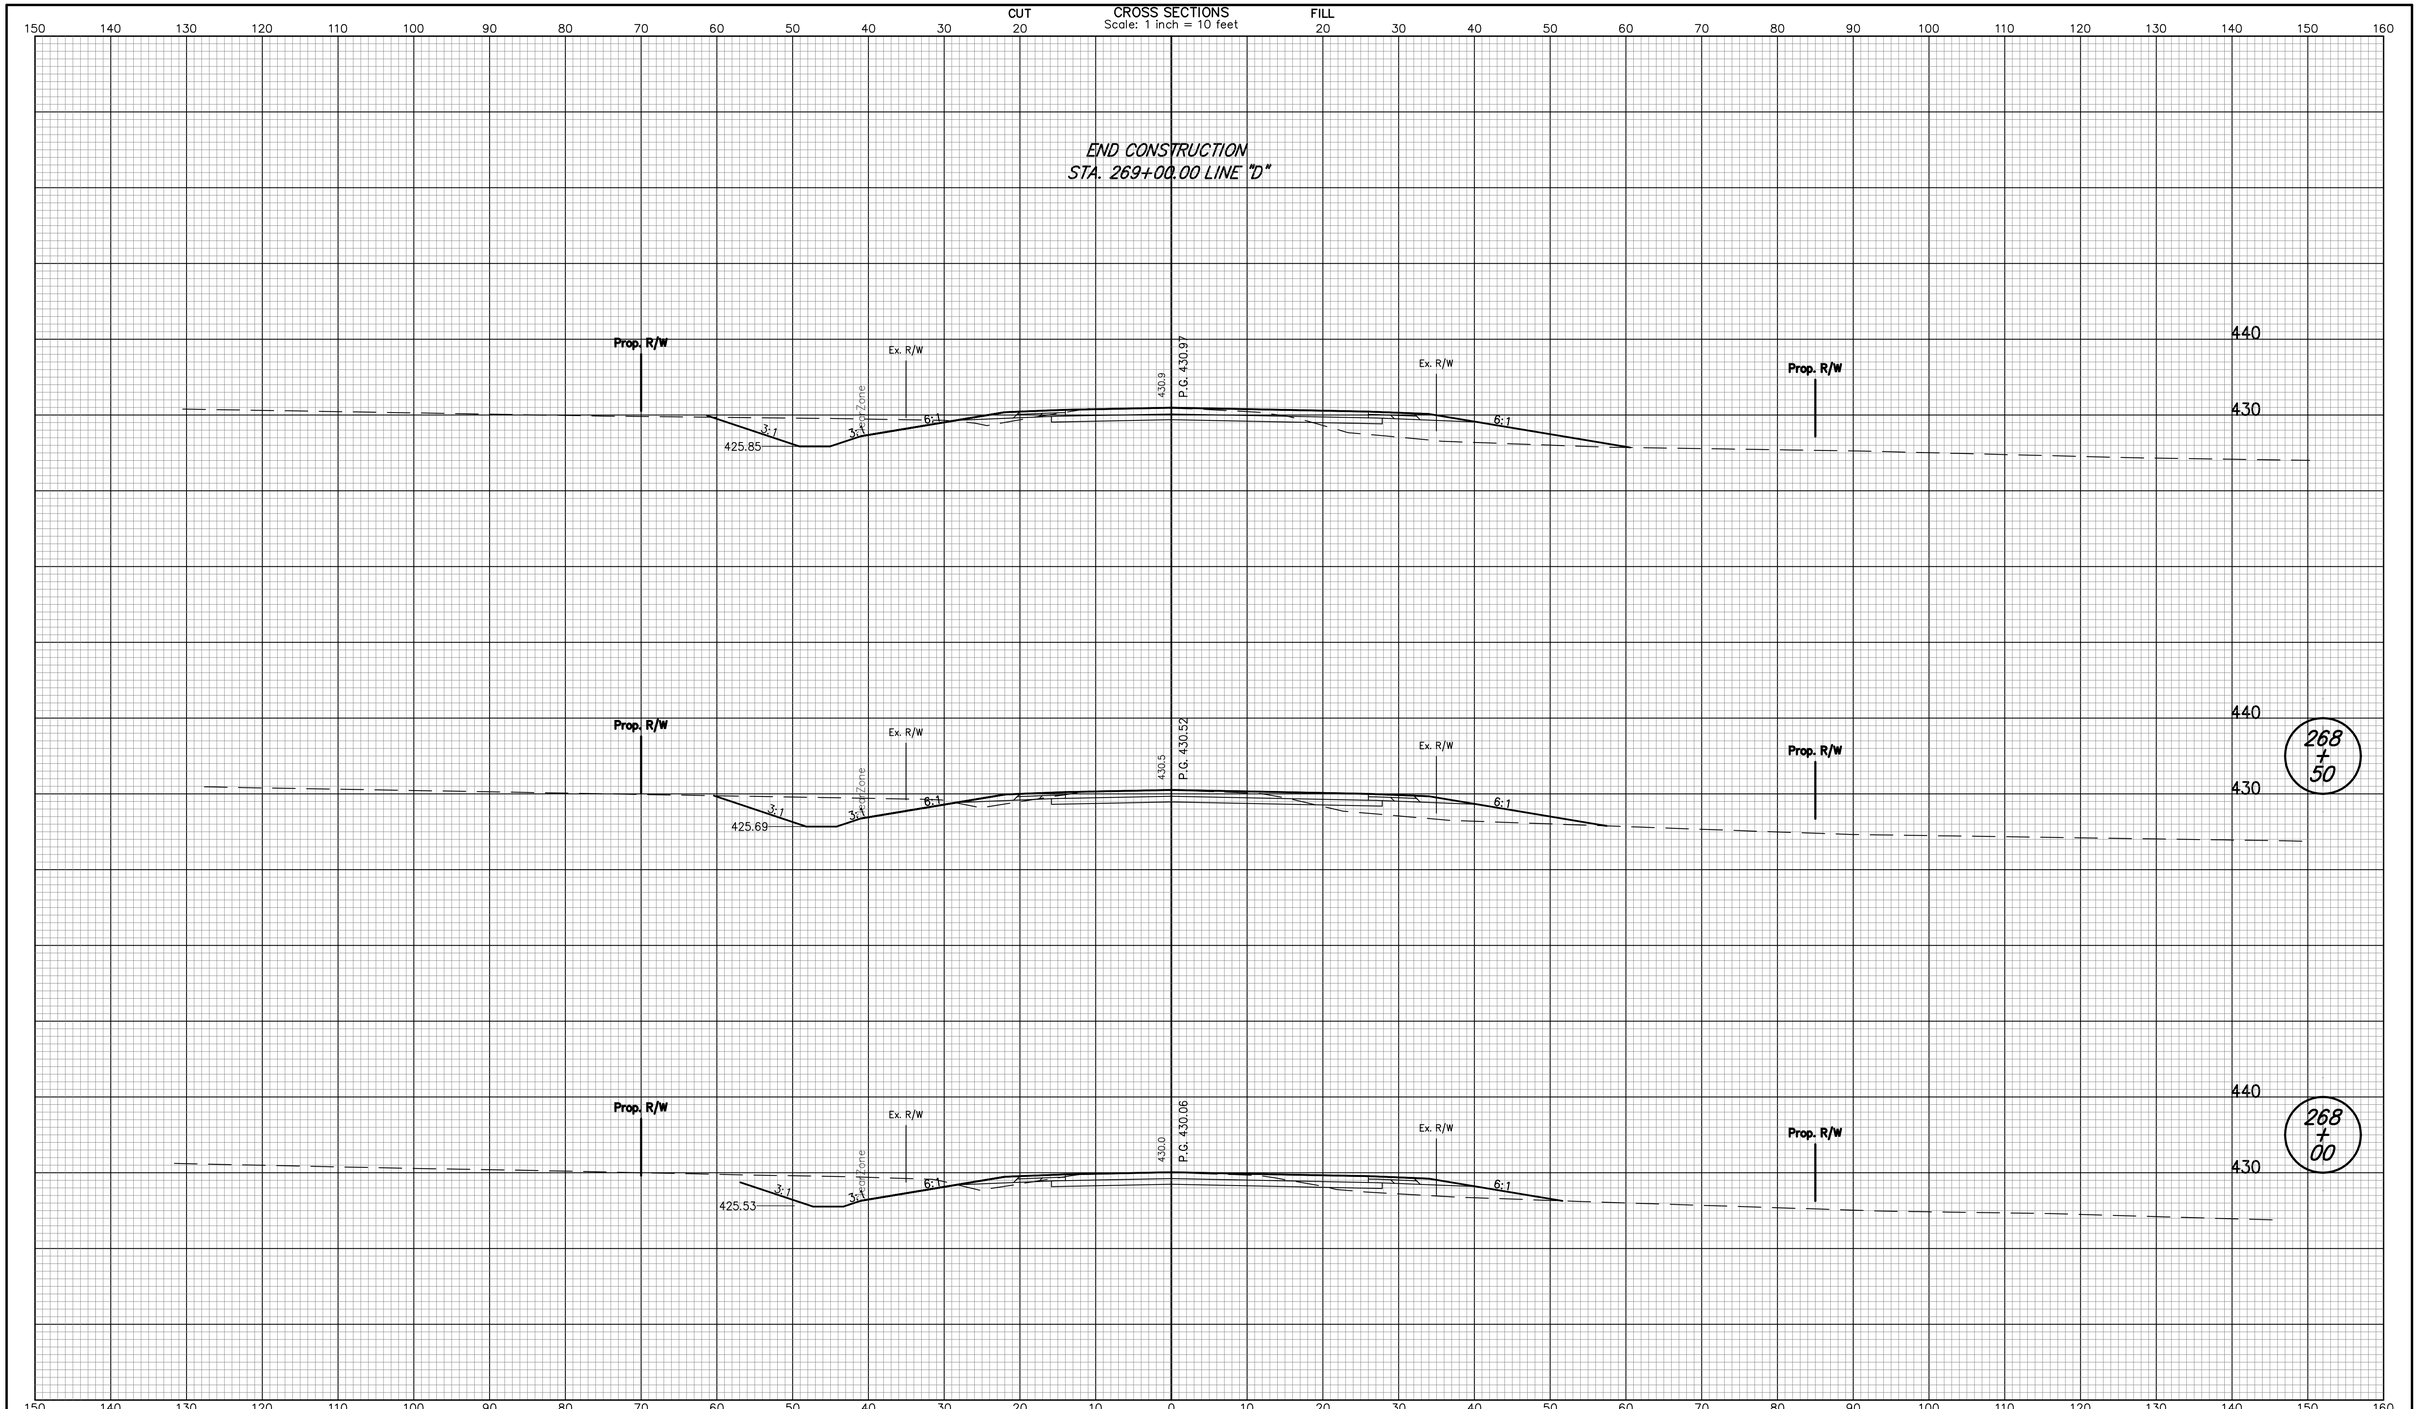


| | | | |
|---|---|---|---|
| RECOMMENDED FOR APPROVAL _____ DESIGN ENGINEER DATE | | INDIANA DEPARTMENT OF TRANSPORTATION | HORIZONTAL SCALE: 1" = 10' / BRIDGE FILE: I-69-26-8862 to 8866 |
| | | | VERTICAL SCALE: 1" = 10' / DESIGNATION NO.: 0500436 |
| DESIGNED: JLJ | DRAWN: JLJ | CROSS SECTION S.R. 68 LINE "D" | SURVEY BOOK: PENDING / SHEETS: 169 of 228 |
| CHECKED: WHL | CHECKED: WHL | | CONTRACT: IR-29023 / PROJECT NO.: IM-069-0(004) |

jjointer 12/4/2007 10:36:02 AM P:*IN2006*0599*D. Drawings*IN20060599.RD.CS.SR68.dgn

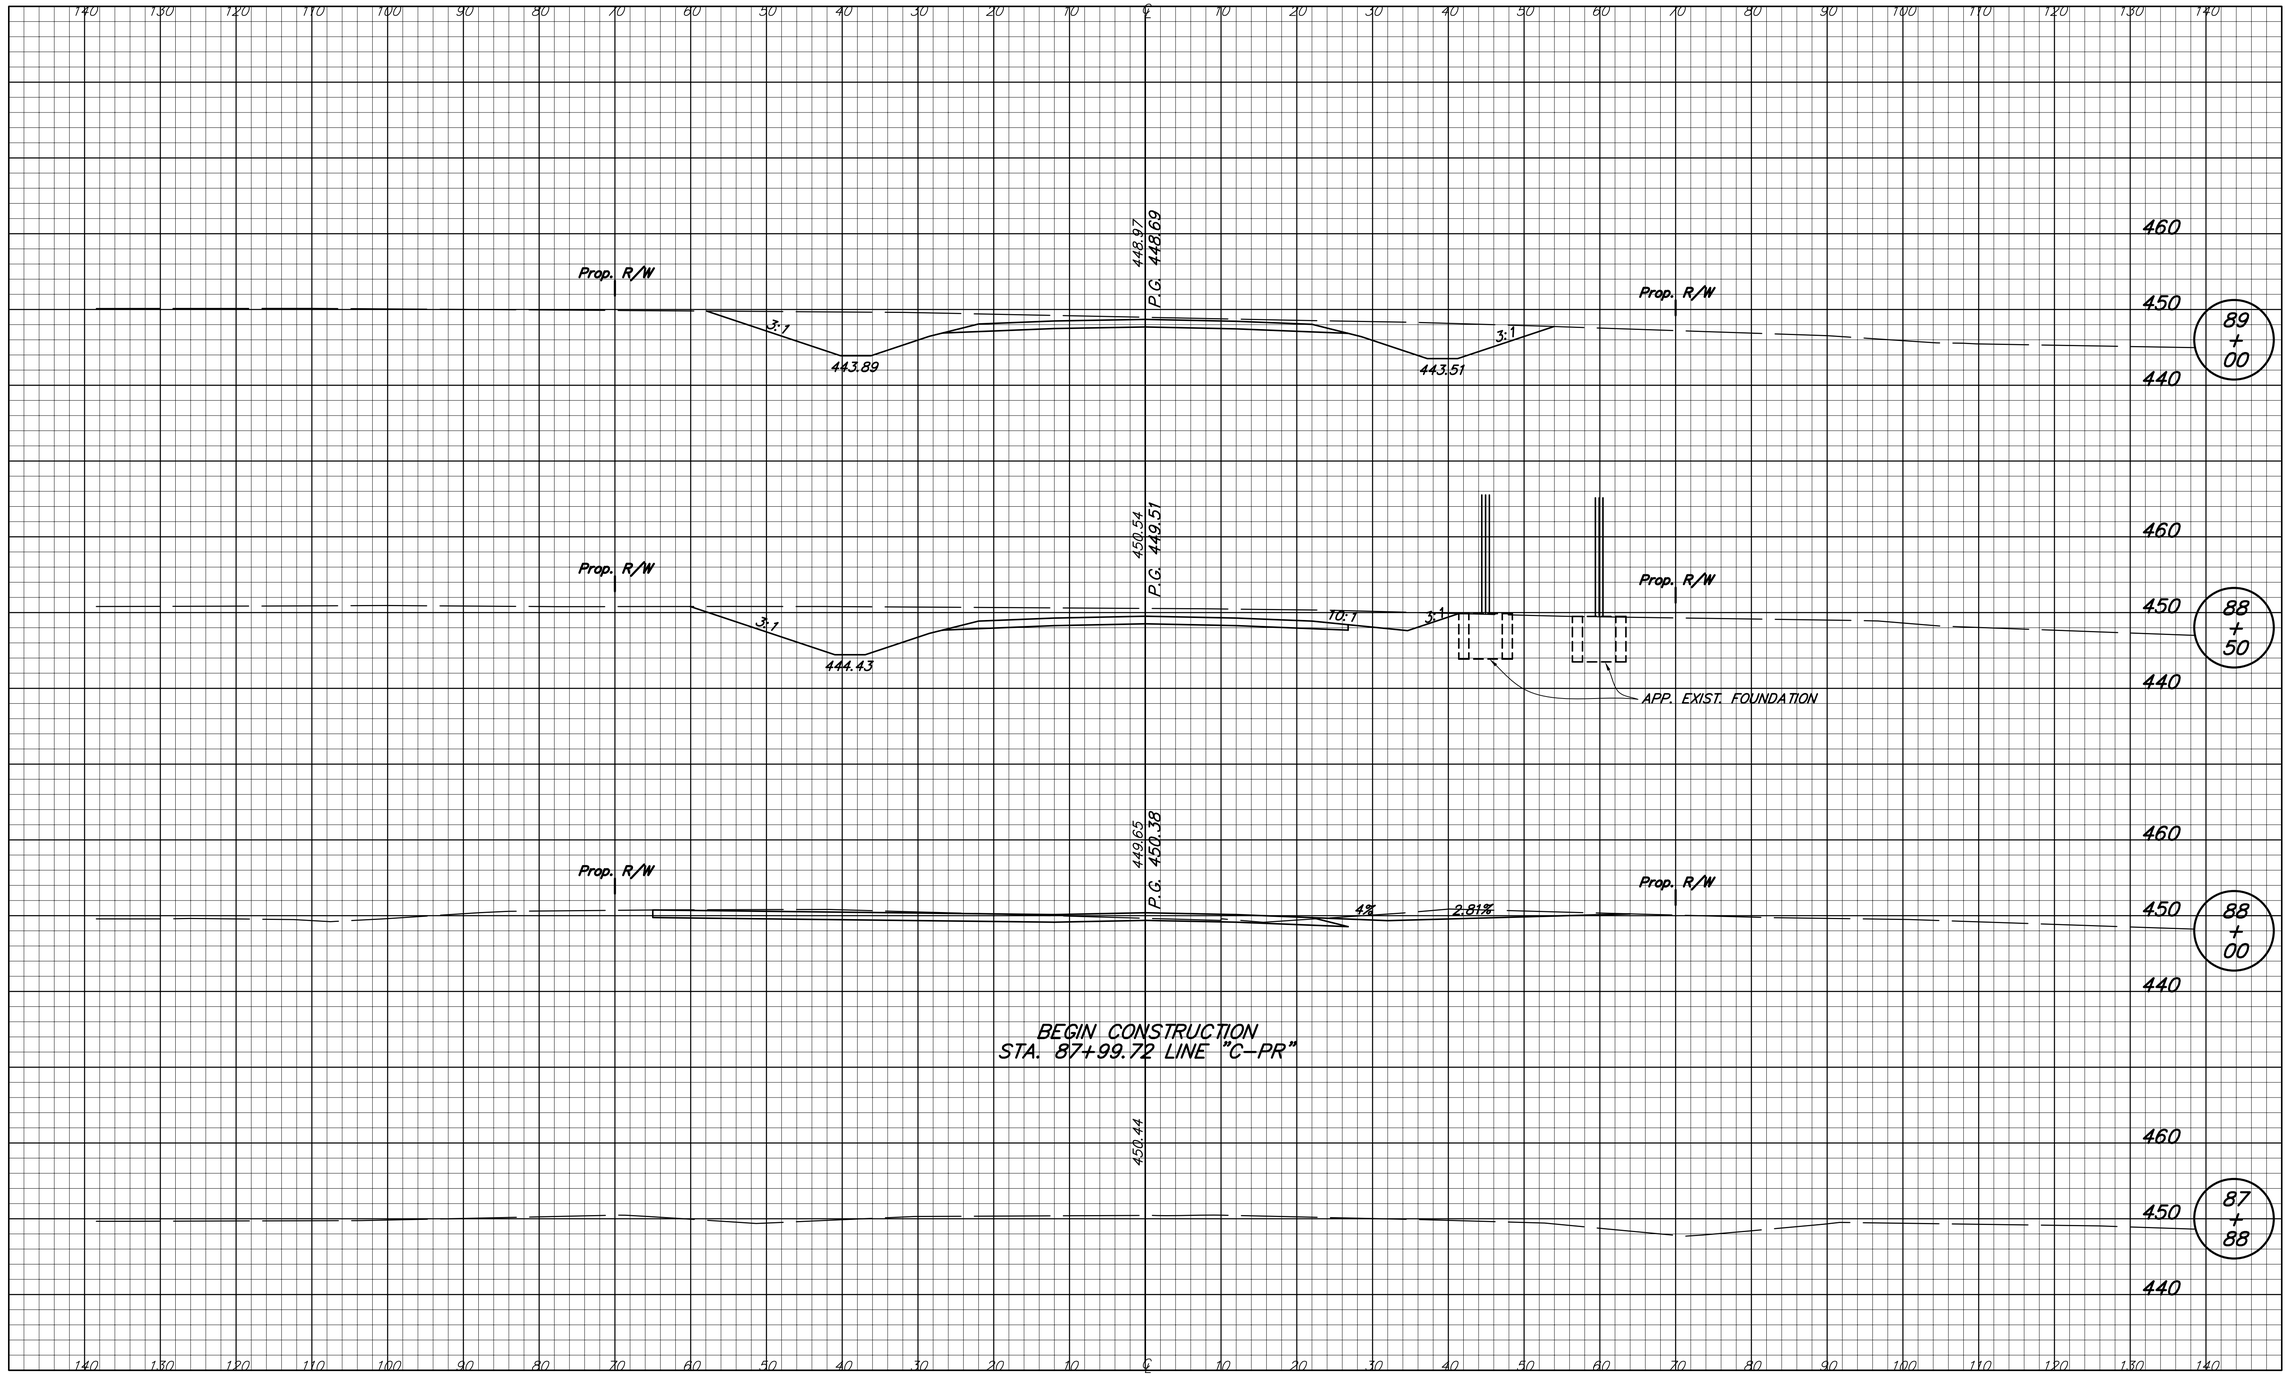


DIRECTORY... F:\2006\06-2374 I-69 Design Build\DESIGN\EAGLE POINT\ LTSCALE...10
FILE..... 57-0436.dwg DWGSCALE...3
PLOTTED BY: tebicka
DATE..... Nov 30,2007 - 3:27pm

| | |
|---|---|
| DESIGNED: SMD | DRAWN: TEB |
| CHECKED: BCP | CHECKED: SMD |

INDIANA
DEPARTMENT OF TRANSPORTATION

CROSS SECTIONS
S.R. 57 (RELOCATED) LINE "C-PR"

| HORIZONTAL SCALE | BRIDGE FILE |
|---|---|
| 1" = 10' | I-69-26-8862 to 8866 |
| VERTICAL SCALE | DESIGNATION |
| 1" = 10' | 0500436 |
| SURVEY BOOK | SHEETS |
| PENDING | 170 of 228 |
| CONTRACT | PROJECT |
| IR-29023 | IM-069-0(004) |

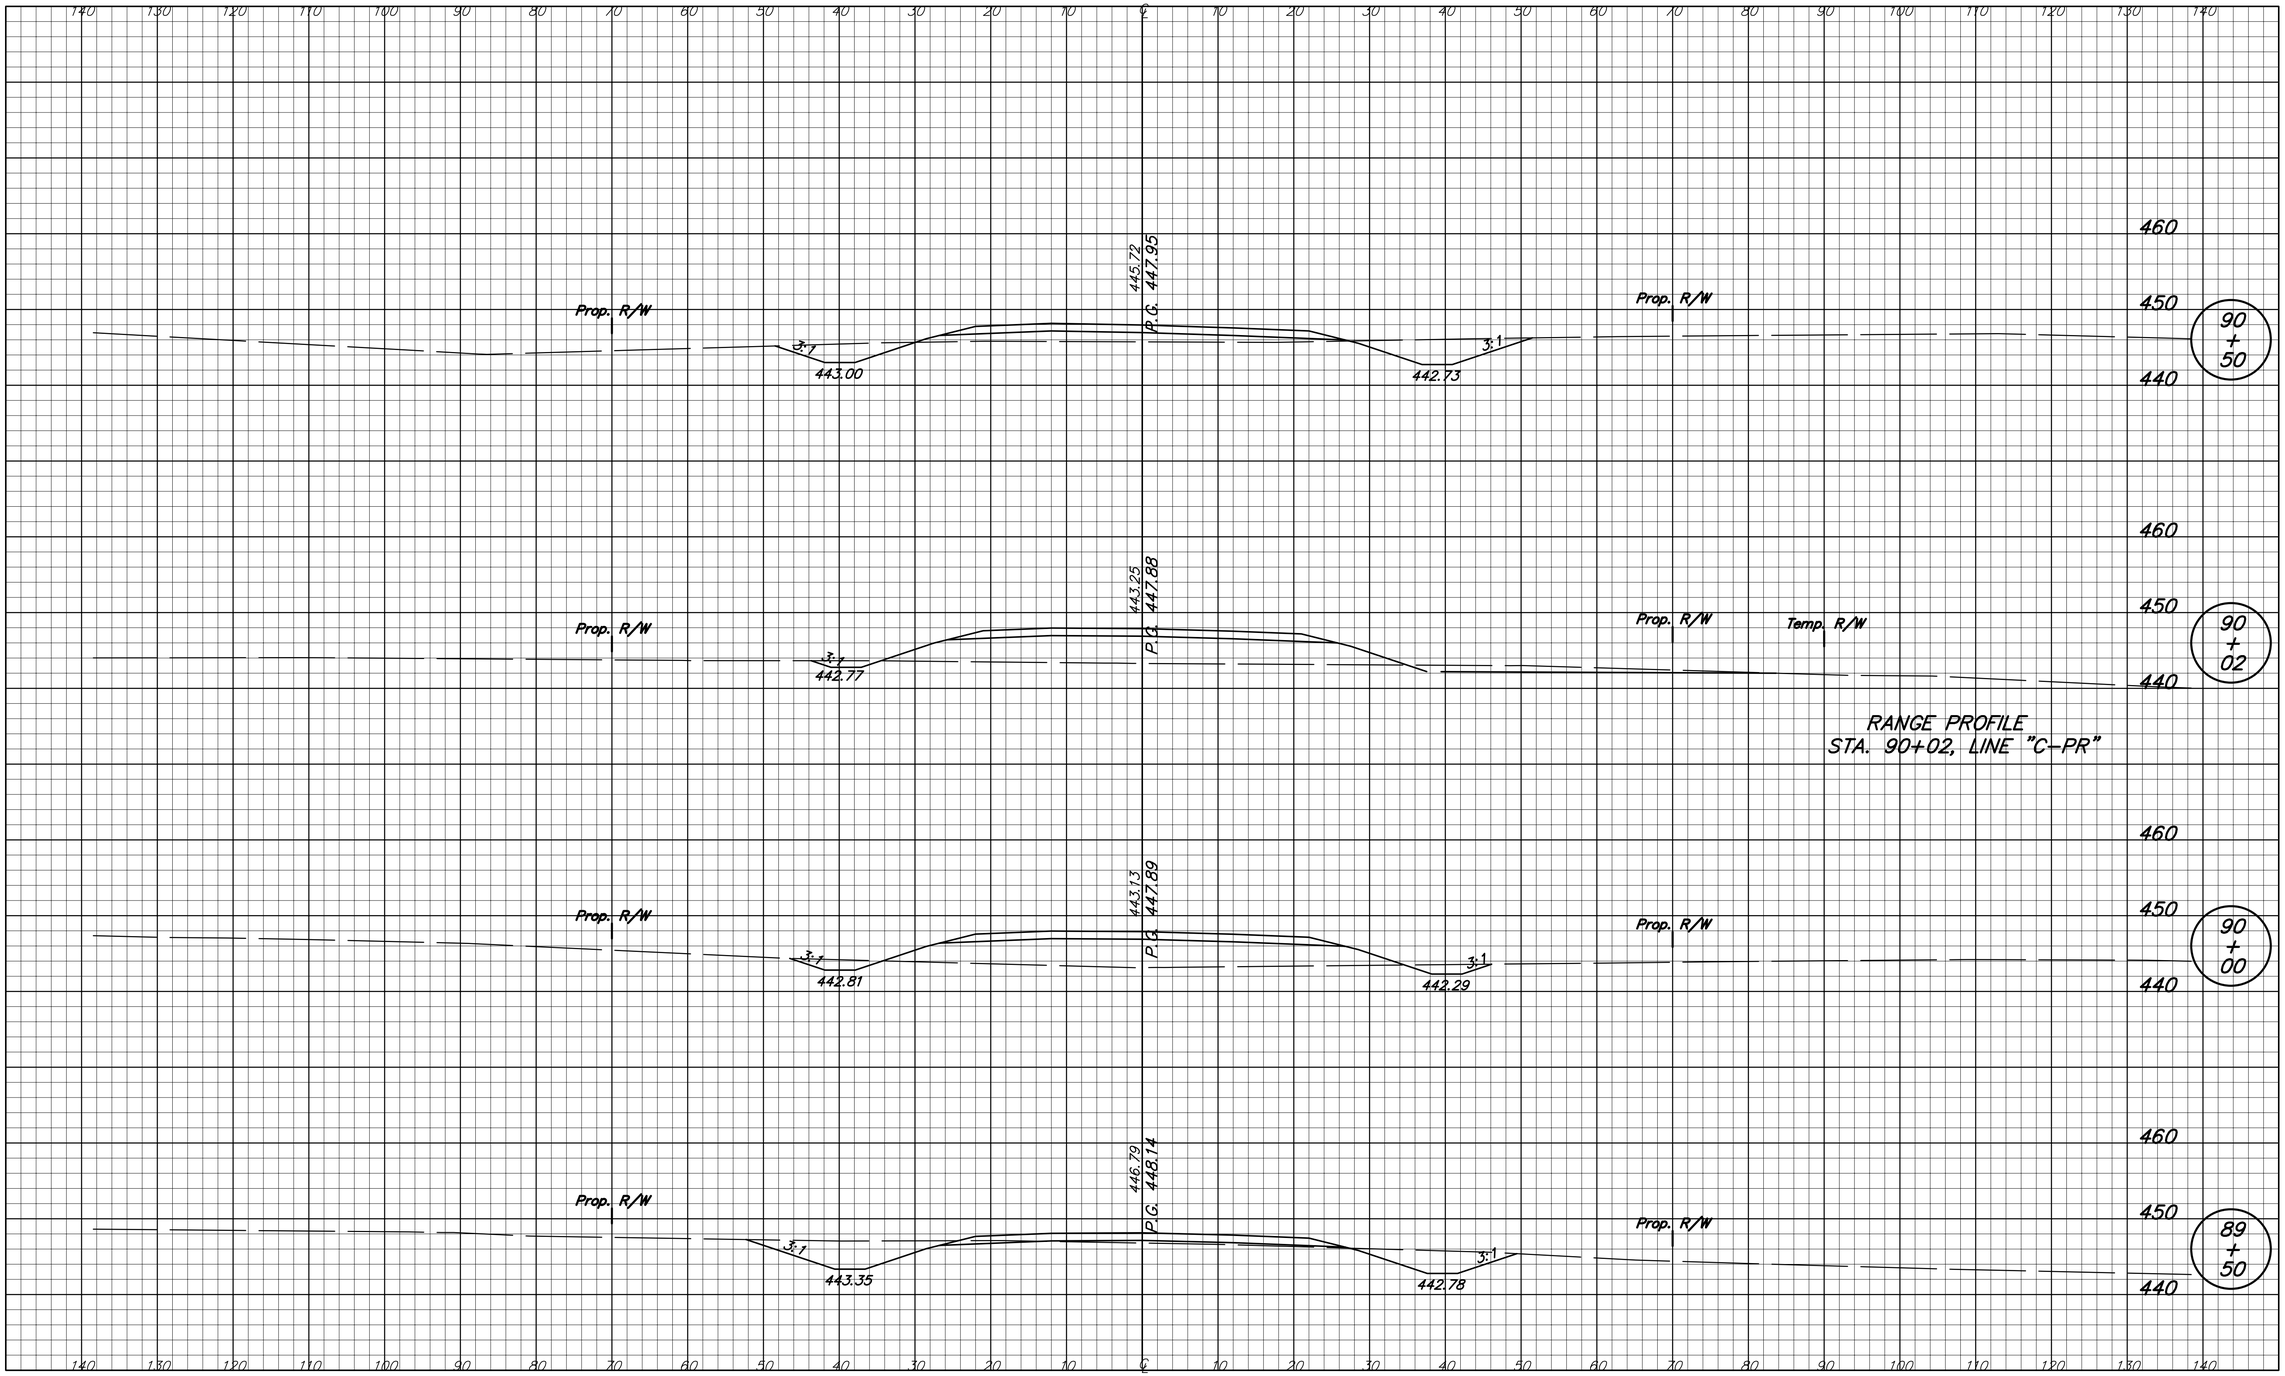


| | | | |
|---|---|---|---|
| DESIGNED: SMD | DRAWN: TEB | INDIANA DEPARTMENT OF TRANSPORTATION | HORIZONTAL SCALE 1" = 10' / BRIDGE FILE I-69-26-8862 to 8866 |
| CHECKED: BCP | CHECKED: SMD | CROSS SECTIONS S.R. 57 (RELOCATED) LINE "C-PR" | VERTICAL SCALE 1" = 10' / DESIGNATION 0500436 |
| | | | SURVEY BOOK PENDING / SHEETS 171 of 228 |
| | | | CONTRACT IR-29023 / PROJECT IM-069-0(004) |

DIRECTORY... F:\2006\06-2374 I-69 Design Build\DESIGN\EAGLE POINT\ LTSCALE...10
FILE..... 57CR2.dwg DWSCALE..1
PLOTTED BY: tebrock
DATE..... Nov 30,2007 - 3:28pm

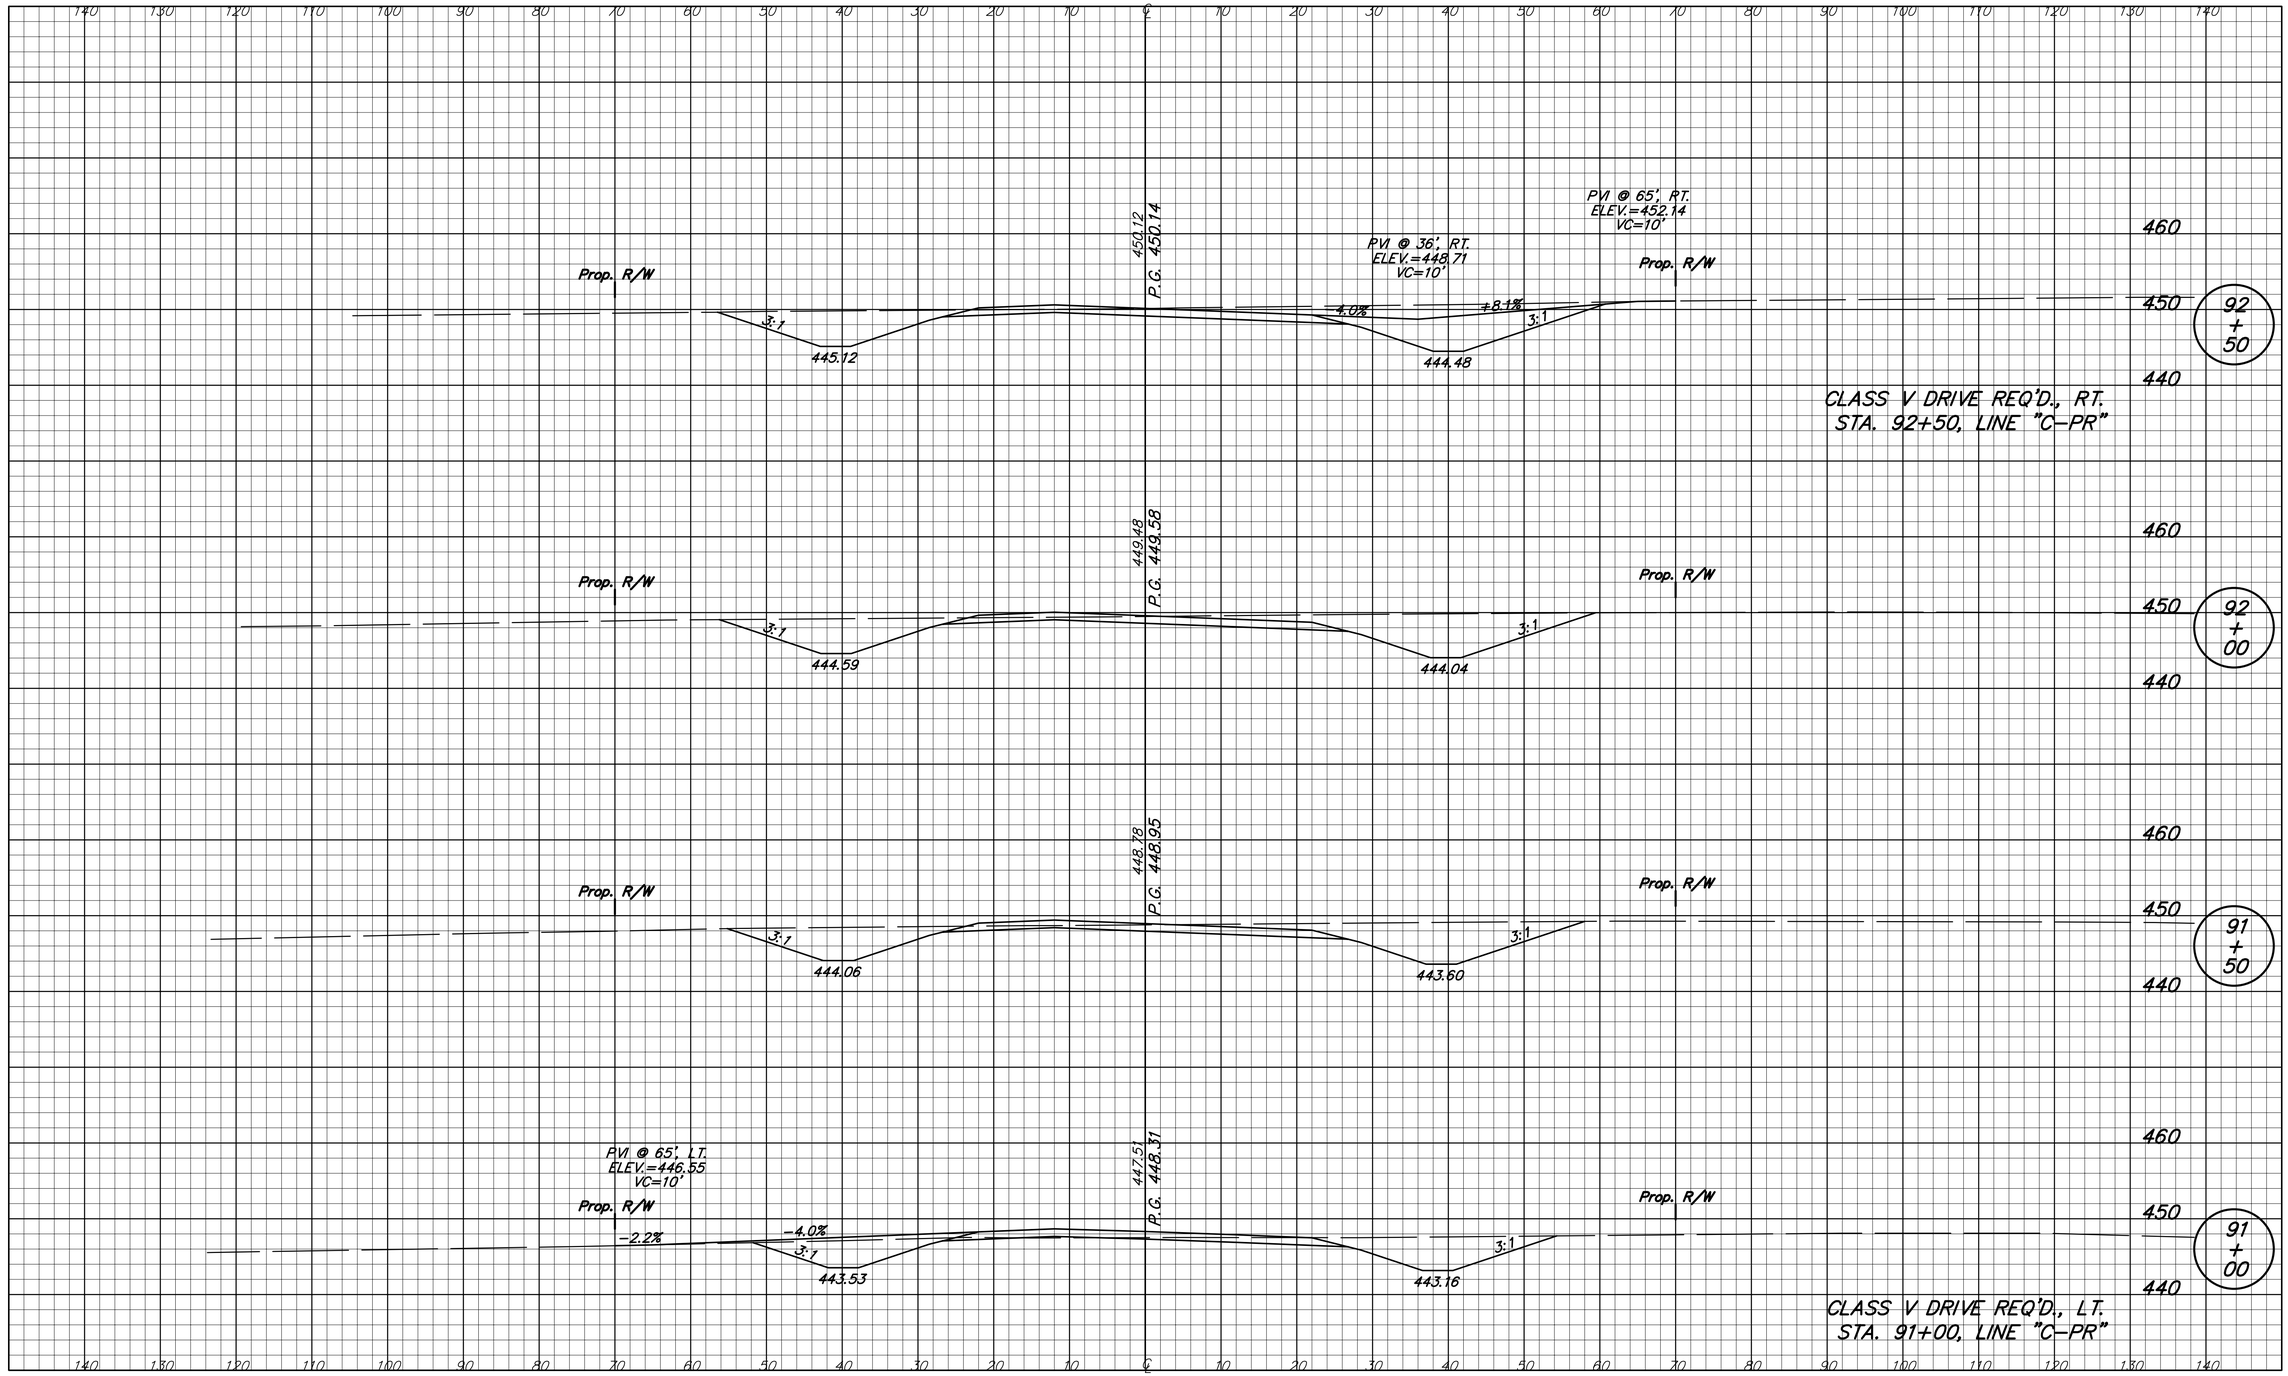


DIRECTORY... F:\2006\06-2374 I-69 Design Build\DESIGN\EAGLE POINT\ LTSCALE...10
FILE..... 0500436.dwg PSCALE...1
PLOTTED BY: Lehocka DWGSCALE...3
DATE..... Nov 30,2007 - 3:28pm

| | | | |
|---|---|---|---|
| DESIGNED: SMD | DRAWN: TEB | INDIANA DEPARTMENT OF TRANSPORTATION | HORIZONTAL SCALE 1" = 10' / BRIDGE FILE I-69-26-8862 to 8866 |
| CHECKED: BCP | CHECKED: SMD | CROSS SECTIONS S.R. 57 (RELOCATED) LINE "C-PR" | VERTICAL SCALE 1" = 10' / DESIGNATION 0500436 |
| | | | SURVEY BOOK PENDING / SHEETS 172 of 228 |
| | | | CONTRACT IR-29023 / PROJECT IM-069-0(004) |

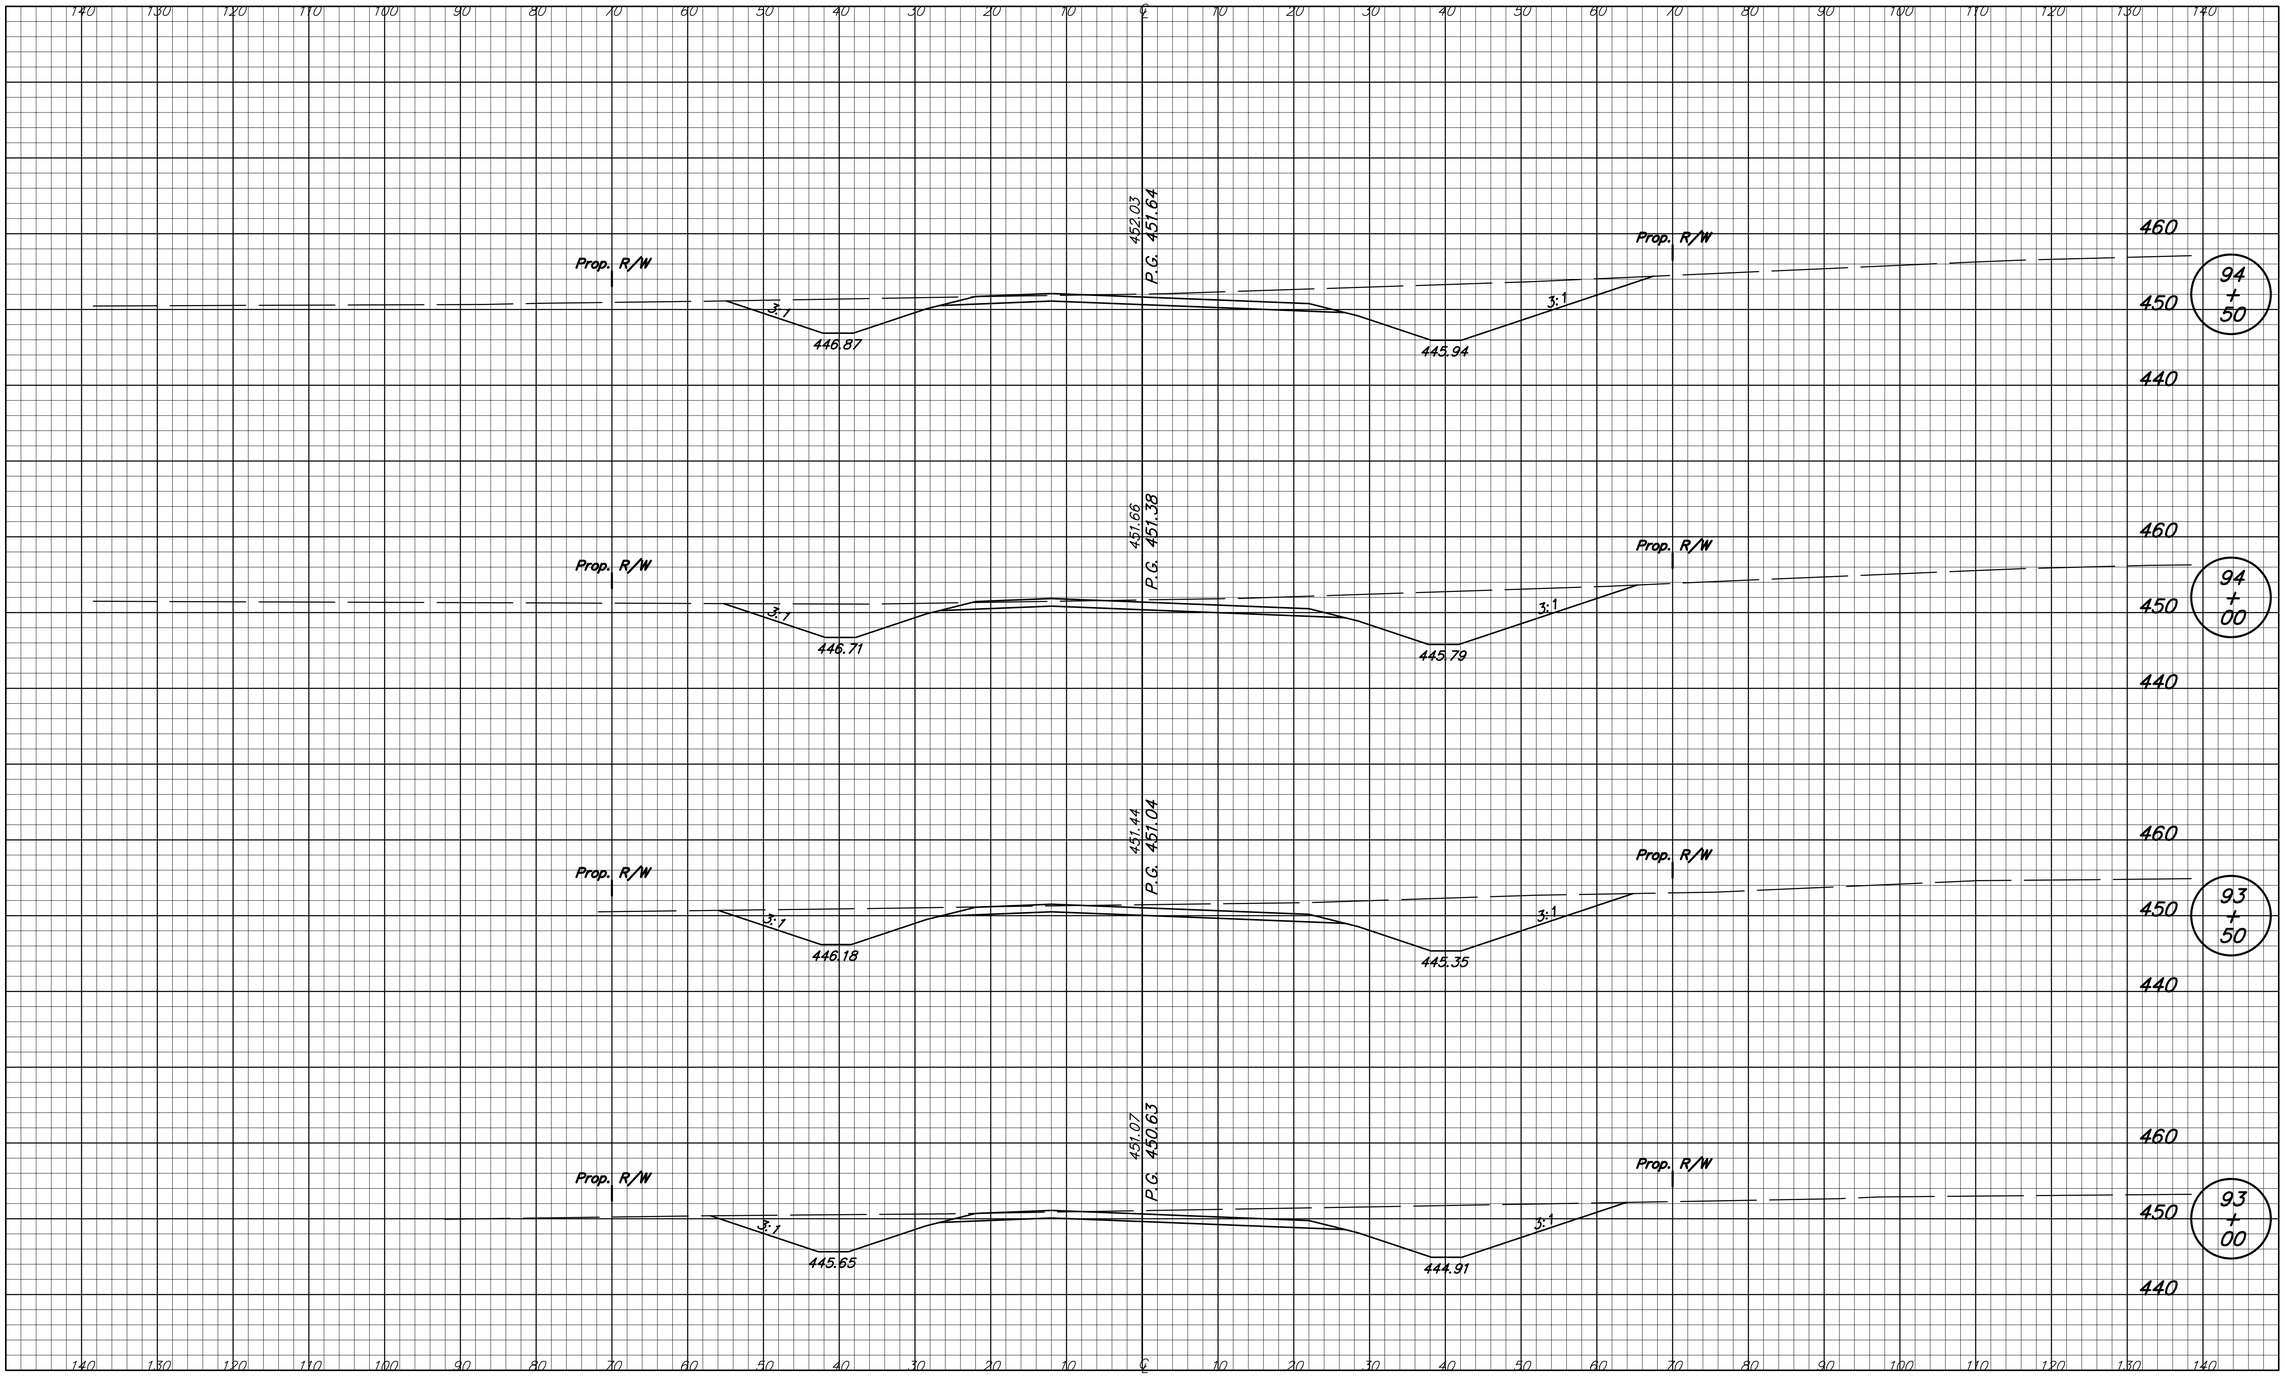


DIRECTORY... F:\2006\06-2374 I-69 Design Build\DESIGN\EAGLE POINT\ LTSCALE...10
FILE..... 57CR4.dwg PSCALE...1
PLOTTED BY: tebicka DWGSCALE...3
DATE..... Nov 30,2007 - 3:28pm

| | | | |
|---|---|---|---|
| DESIGNED: SMD | DRAWN: TEB | INDIANA DEPARTMENT OF TRANSPORTATION | HORIZONTAL SCALE 1" = 10' / BRIDGE FILE I-69-26-8862 to 8866 |
| CHECKED: BCP | CHECKED: SMD | CROSS SECTIONS S.R. 57 (RELOCATED) LINE "C-PR" | VERTICAL SCALE 1" = 10' / DESIGNATION 0500436 |
| | | | SURVEY BOOK PENDING / SHEETS 173 of 228 |
| | | | CONTRACT IR-29023 / PROJECT IM-069-0(004) |

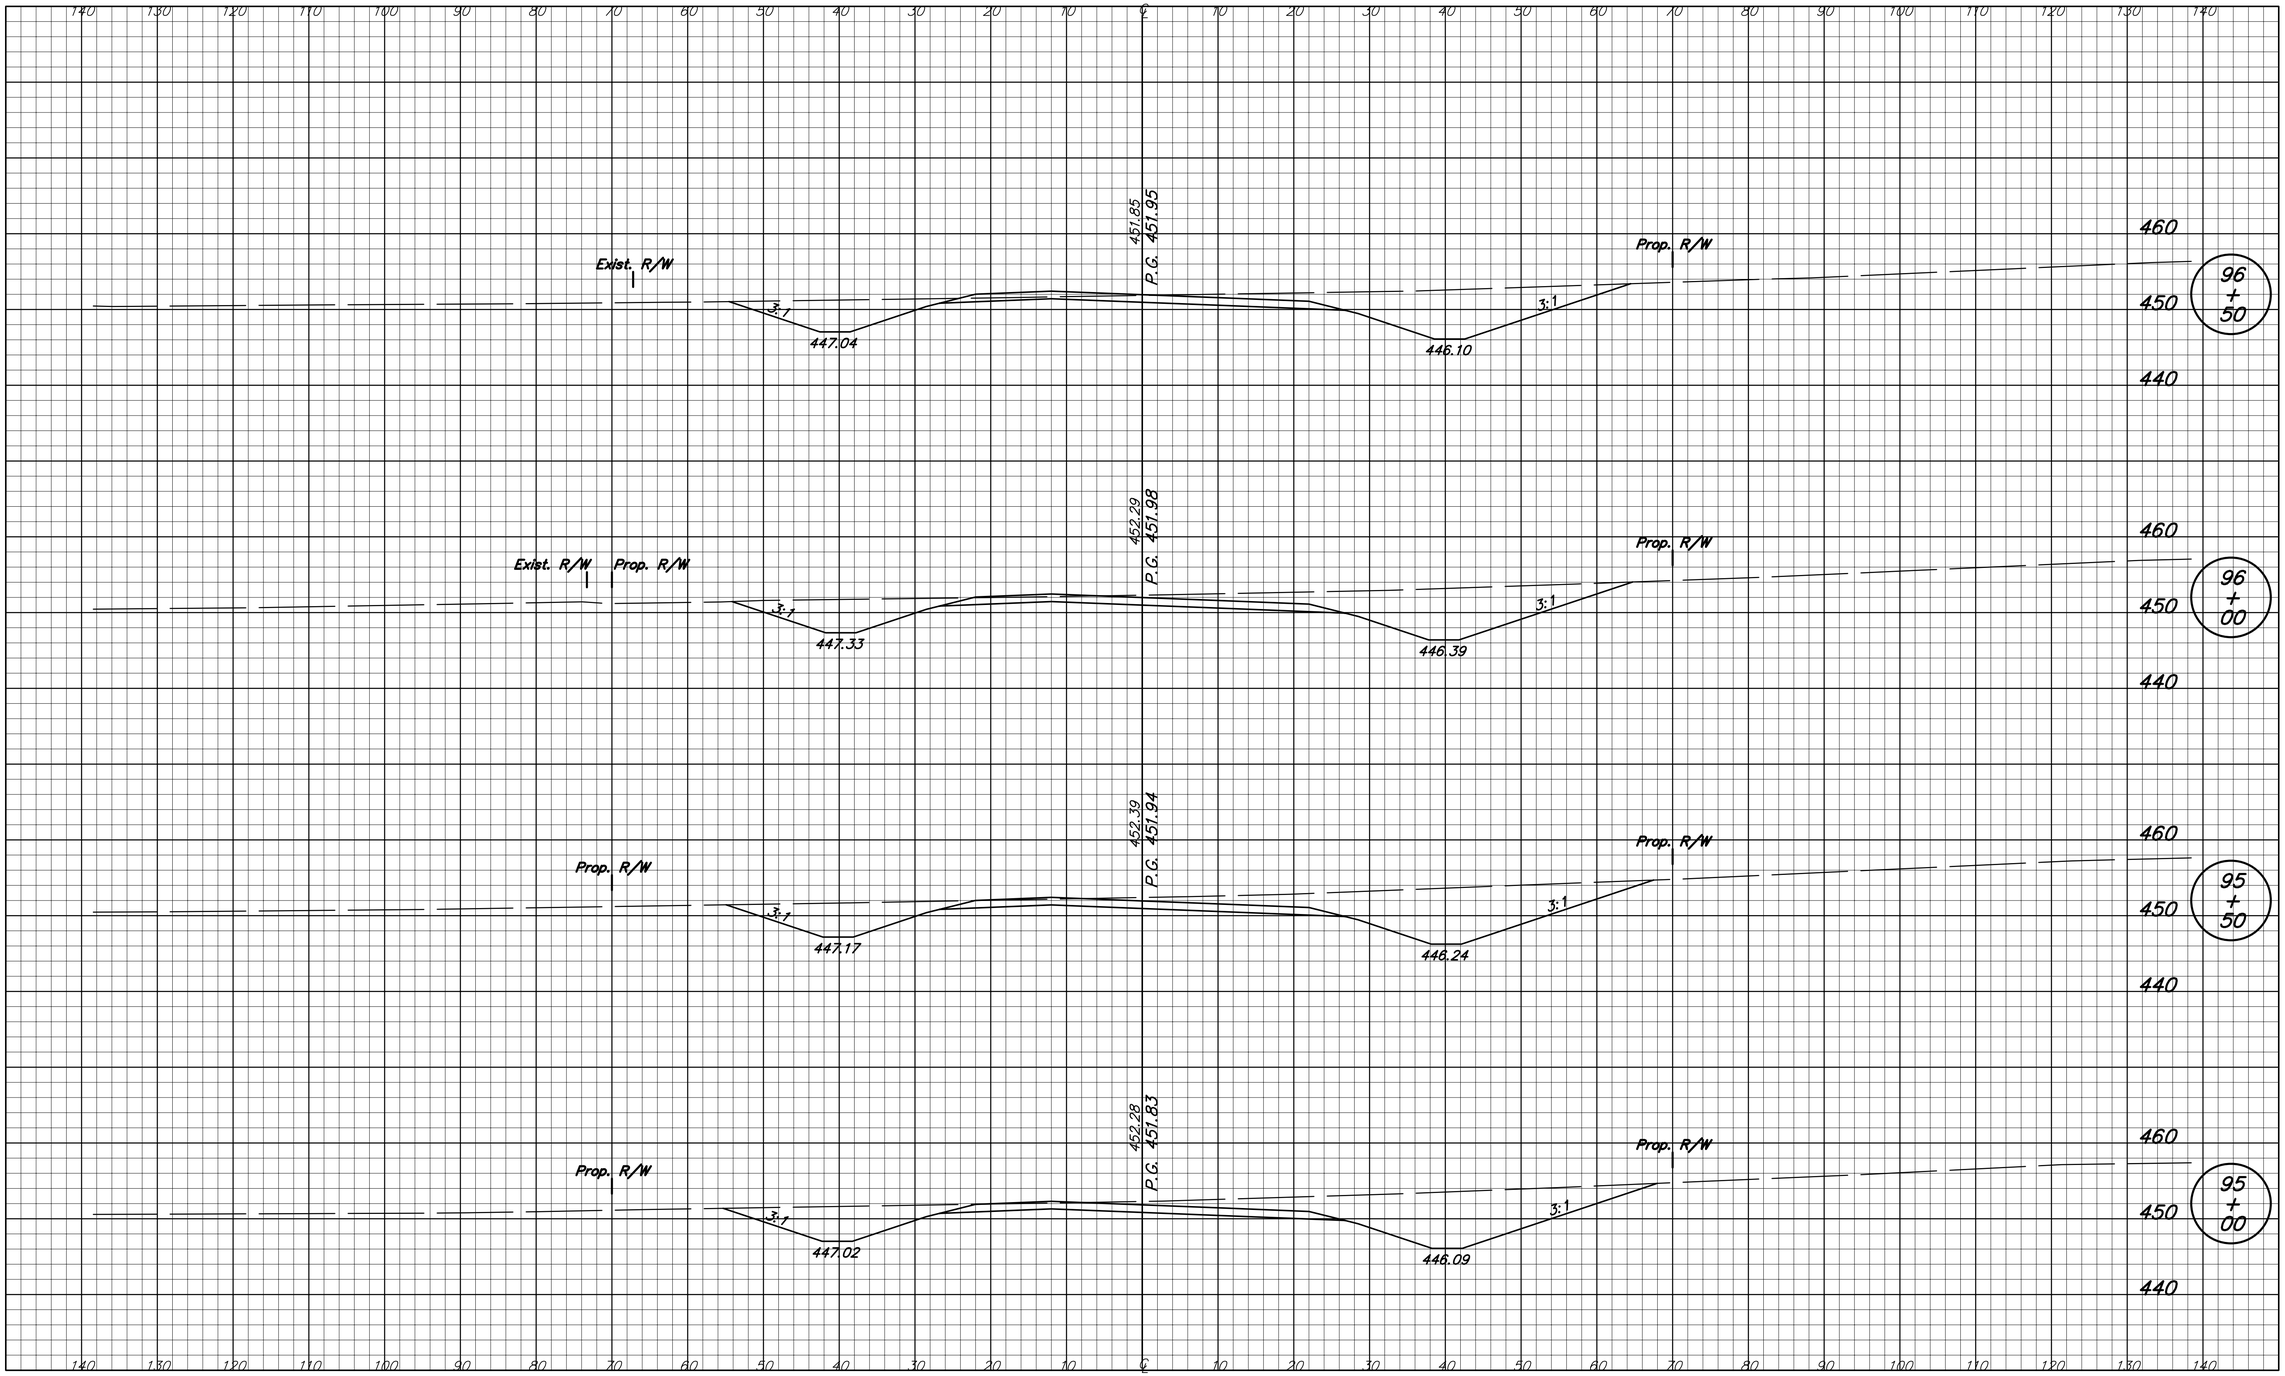


| | | | |
|---|---|---|---|
| DESIGNED: SMD | DRAWN: TEB | INDIANA DEPARTMENT OF TRANSPORTATION | HORIZONTAL SCALE 1" = 10' / BRIDGE FILE I-69-26-8862 to 8866 |
| CHECKED: BCP | CHECKED: SMD | CROSS SECTIONS S.R. 57 (RELOCATED) LINE "C-PR" | VERTICAL SCALE 1" = 10' / DESIGNATION 0500436 |
| | | | SURVEY BOOK PENDING / SHEETS 174 of 228 |
| | | | CONTRACT IR-29023 / PROJECT IM-069-0(004) |

DIRECTORY... F:\2006\06-2374 I-69 Design Build\DESIGN\EAGLE POINT\ LTSCALE...10
FILE..... 57CR0436.dwg DWGSCALE...3
PLOTTED BY: Lehocka
DATE..... Nov 30,2007 - 3:29pm

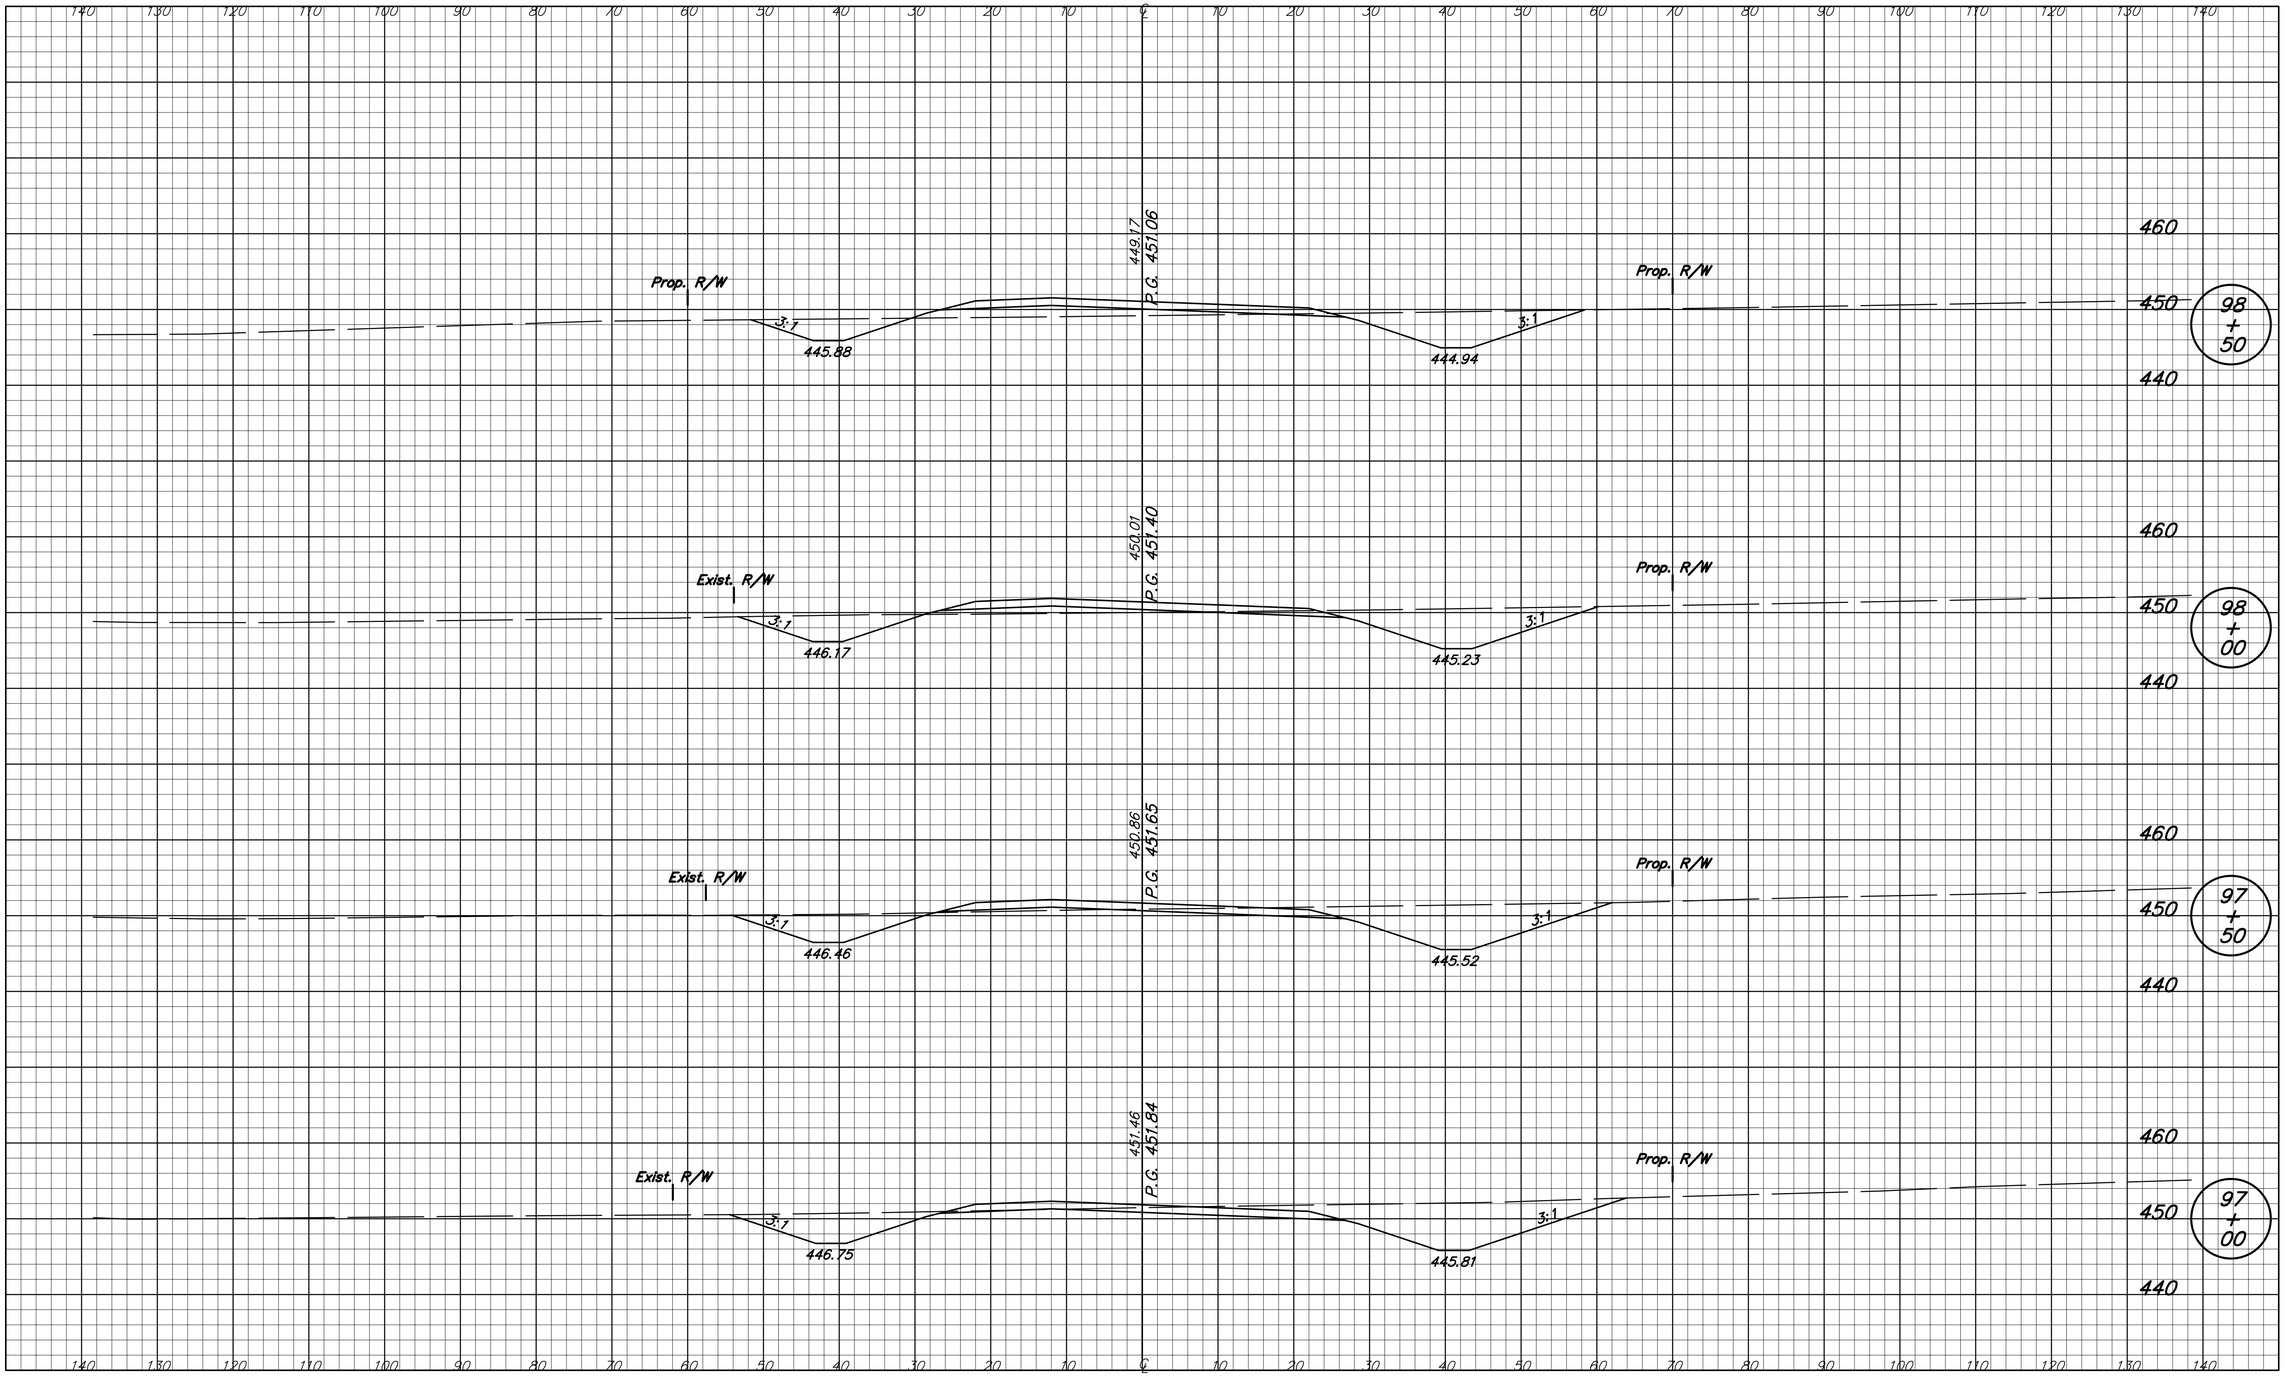


| | | | |
|---|---|---|---|
| DESIGNED: SMD | DRAWN: TEB | INDIANA DEPARTMENT OF TRANSPORTATION | HORIZONTAL SCALE 1" = 10' / BRIDGE FILE I-69-26-8862 to 8866 |
| CHECKED: BCP | CHECKED: SMD | CROSS SECTIONS S.R. 57 (RELOCATED) LINE "C-PR" | VERTICAL SCALE 1" = 10' / DESIGNATION 0500436 |
| | | | SURVEY BOOK PENDING / SHEETS 175 of 228 |
| | | | CONTRACT IR-29023 / PROJECT IM-069-0(004) |

DIRECTORY... F:\2006\06-2374 I-69 Design Build\DESIGN\EAGLE POINT\ LTSCALE...10
FILE..... 57RC.dwg PSCALE...1
PLOTTED BY: Lehocka DWGSCALE...3
DATE..... Nov 30,2007 - 3:29pm

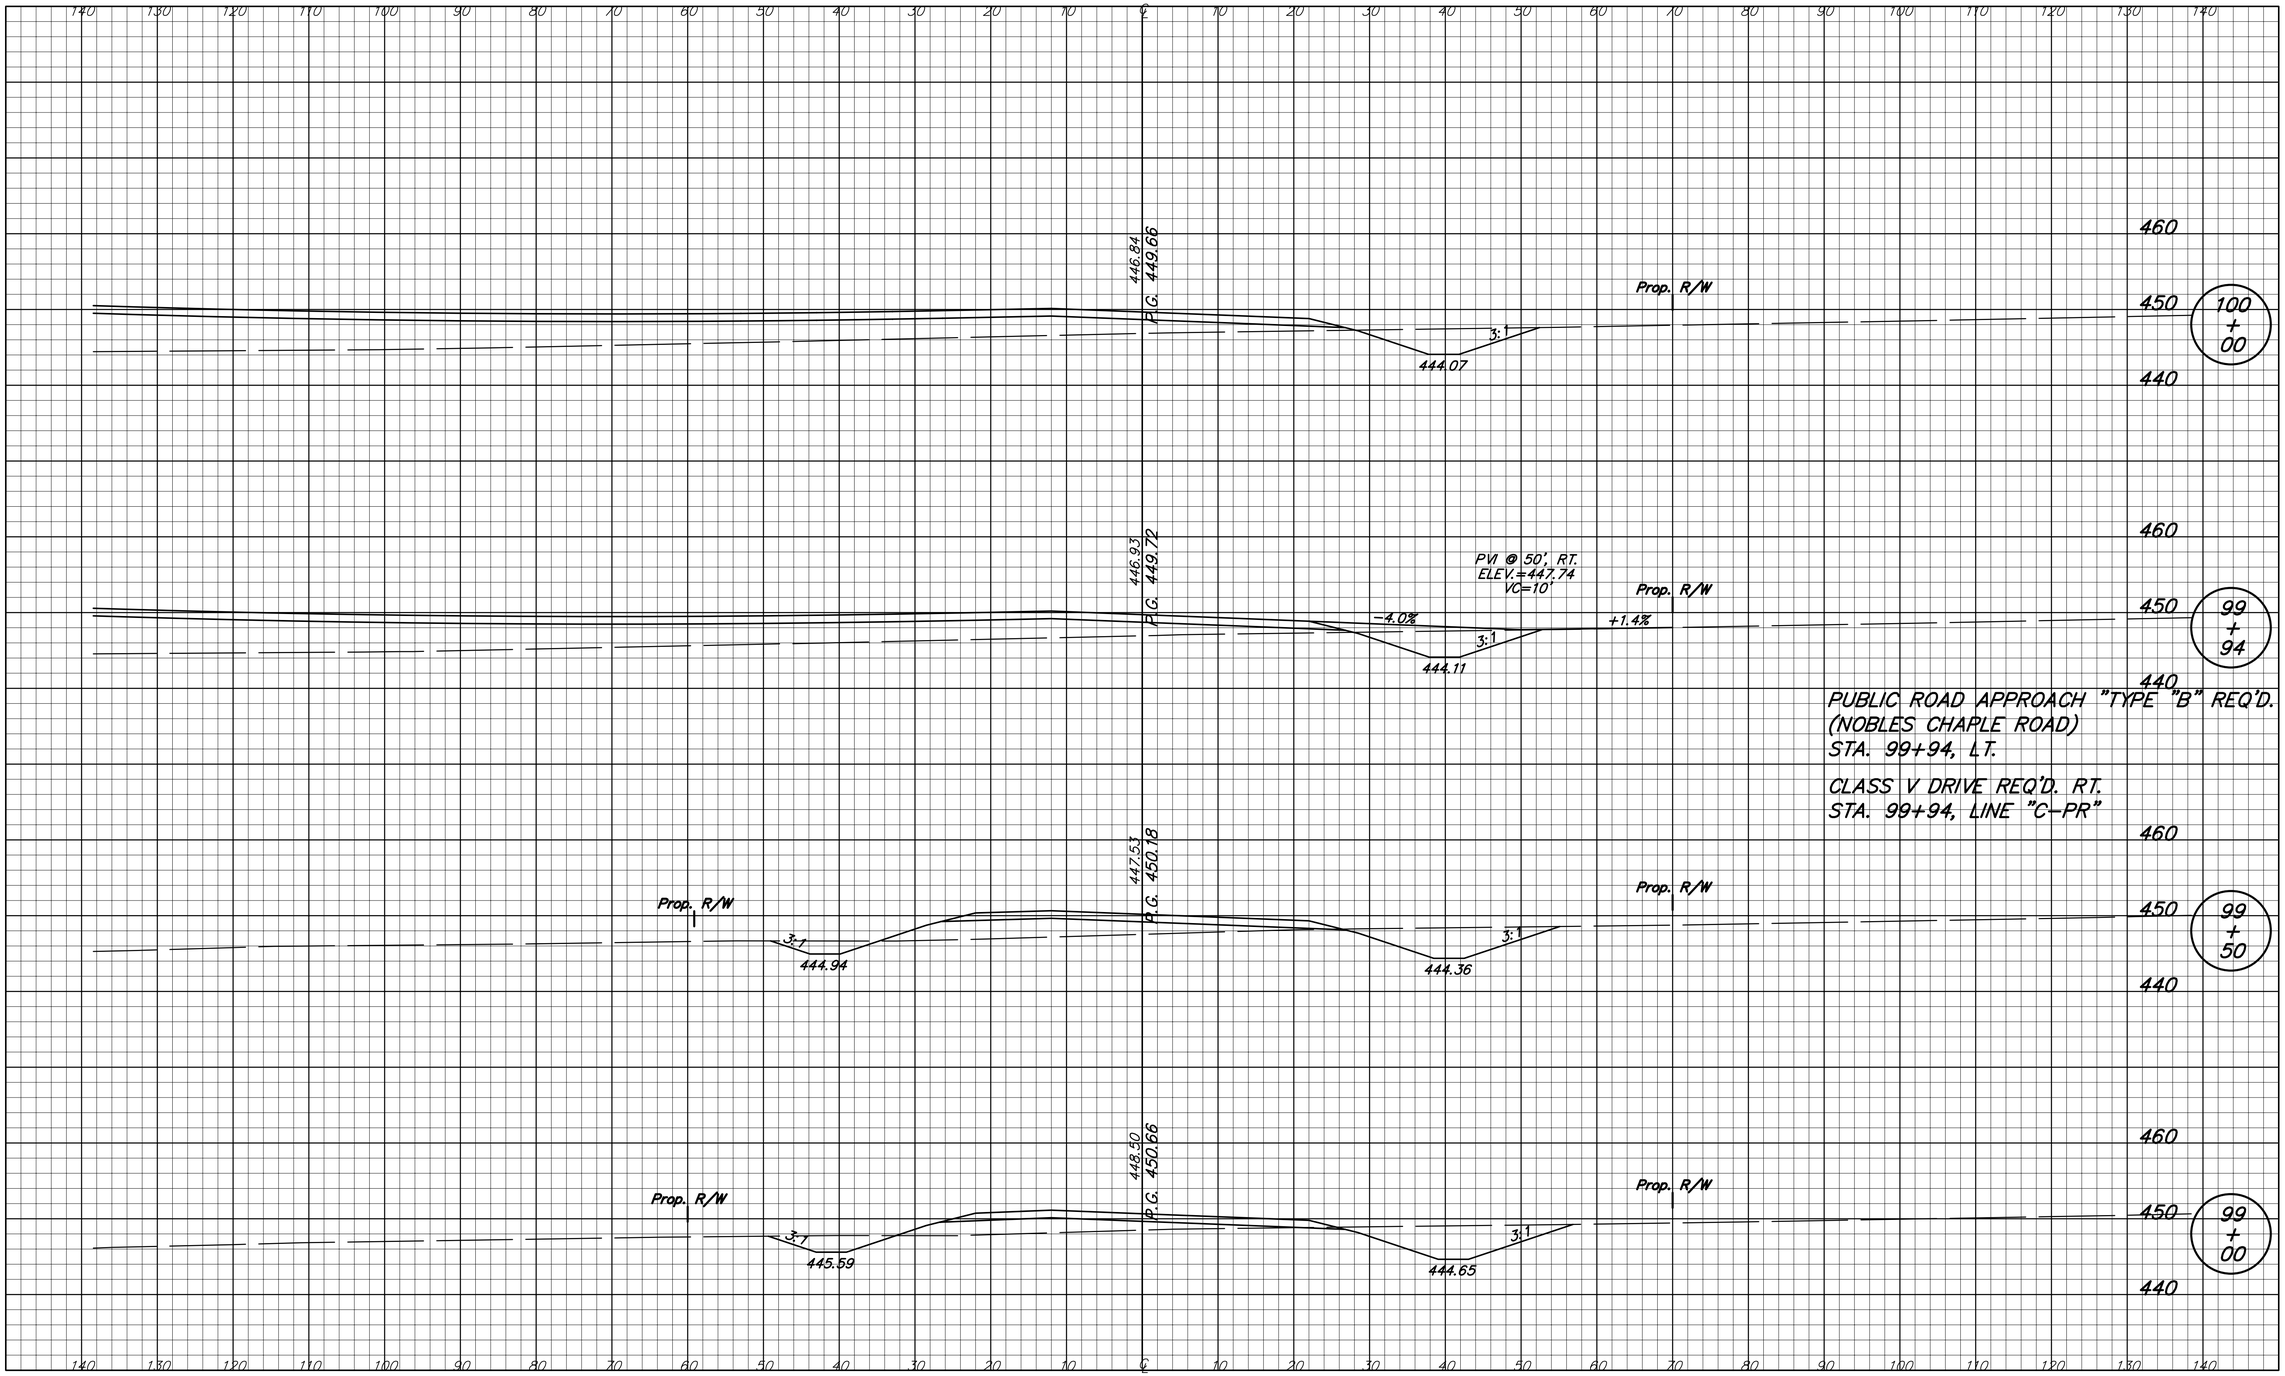


| | | |
|---|---|---|
| DESIGNED: SMD | DRAWN: TEB | |
| CHECKED: BCP | CHECKED: SMD | |

INDIANA
DEPARTMENT OF TRANSPORTATION

CROSS SECTIONS
S.R. 57 (RELOCATED) LINE "C-PR"

| HORIZONTAL SCALE | BRIDGE FILE |
|---|---|
| 1" = 10' | I-69-26-8862 to 8866 |
| VERTICAL SCALE | DESIGNATION |
| 1" = 10' | 0500436 |
| SURVEY BOOK | SHEETS |
| PENDING | 176 of 228 |
| CONTRACT | PROJECT |
| IR-29023 | IM-069-0(004) |

DIRECTORY... F:\2006\06-2374 I-69 Design Build\DESIGN\EAGLE POINT\ LTSCALE...10
FILE..... 57CR99.dwg DWGSCALE.1
PLOTTED BY: tetocke
DATE..... Nov 30,2007 - 3:29pm

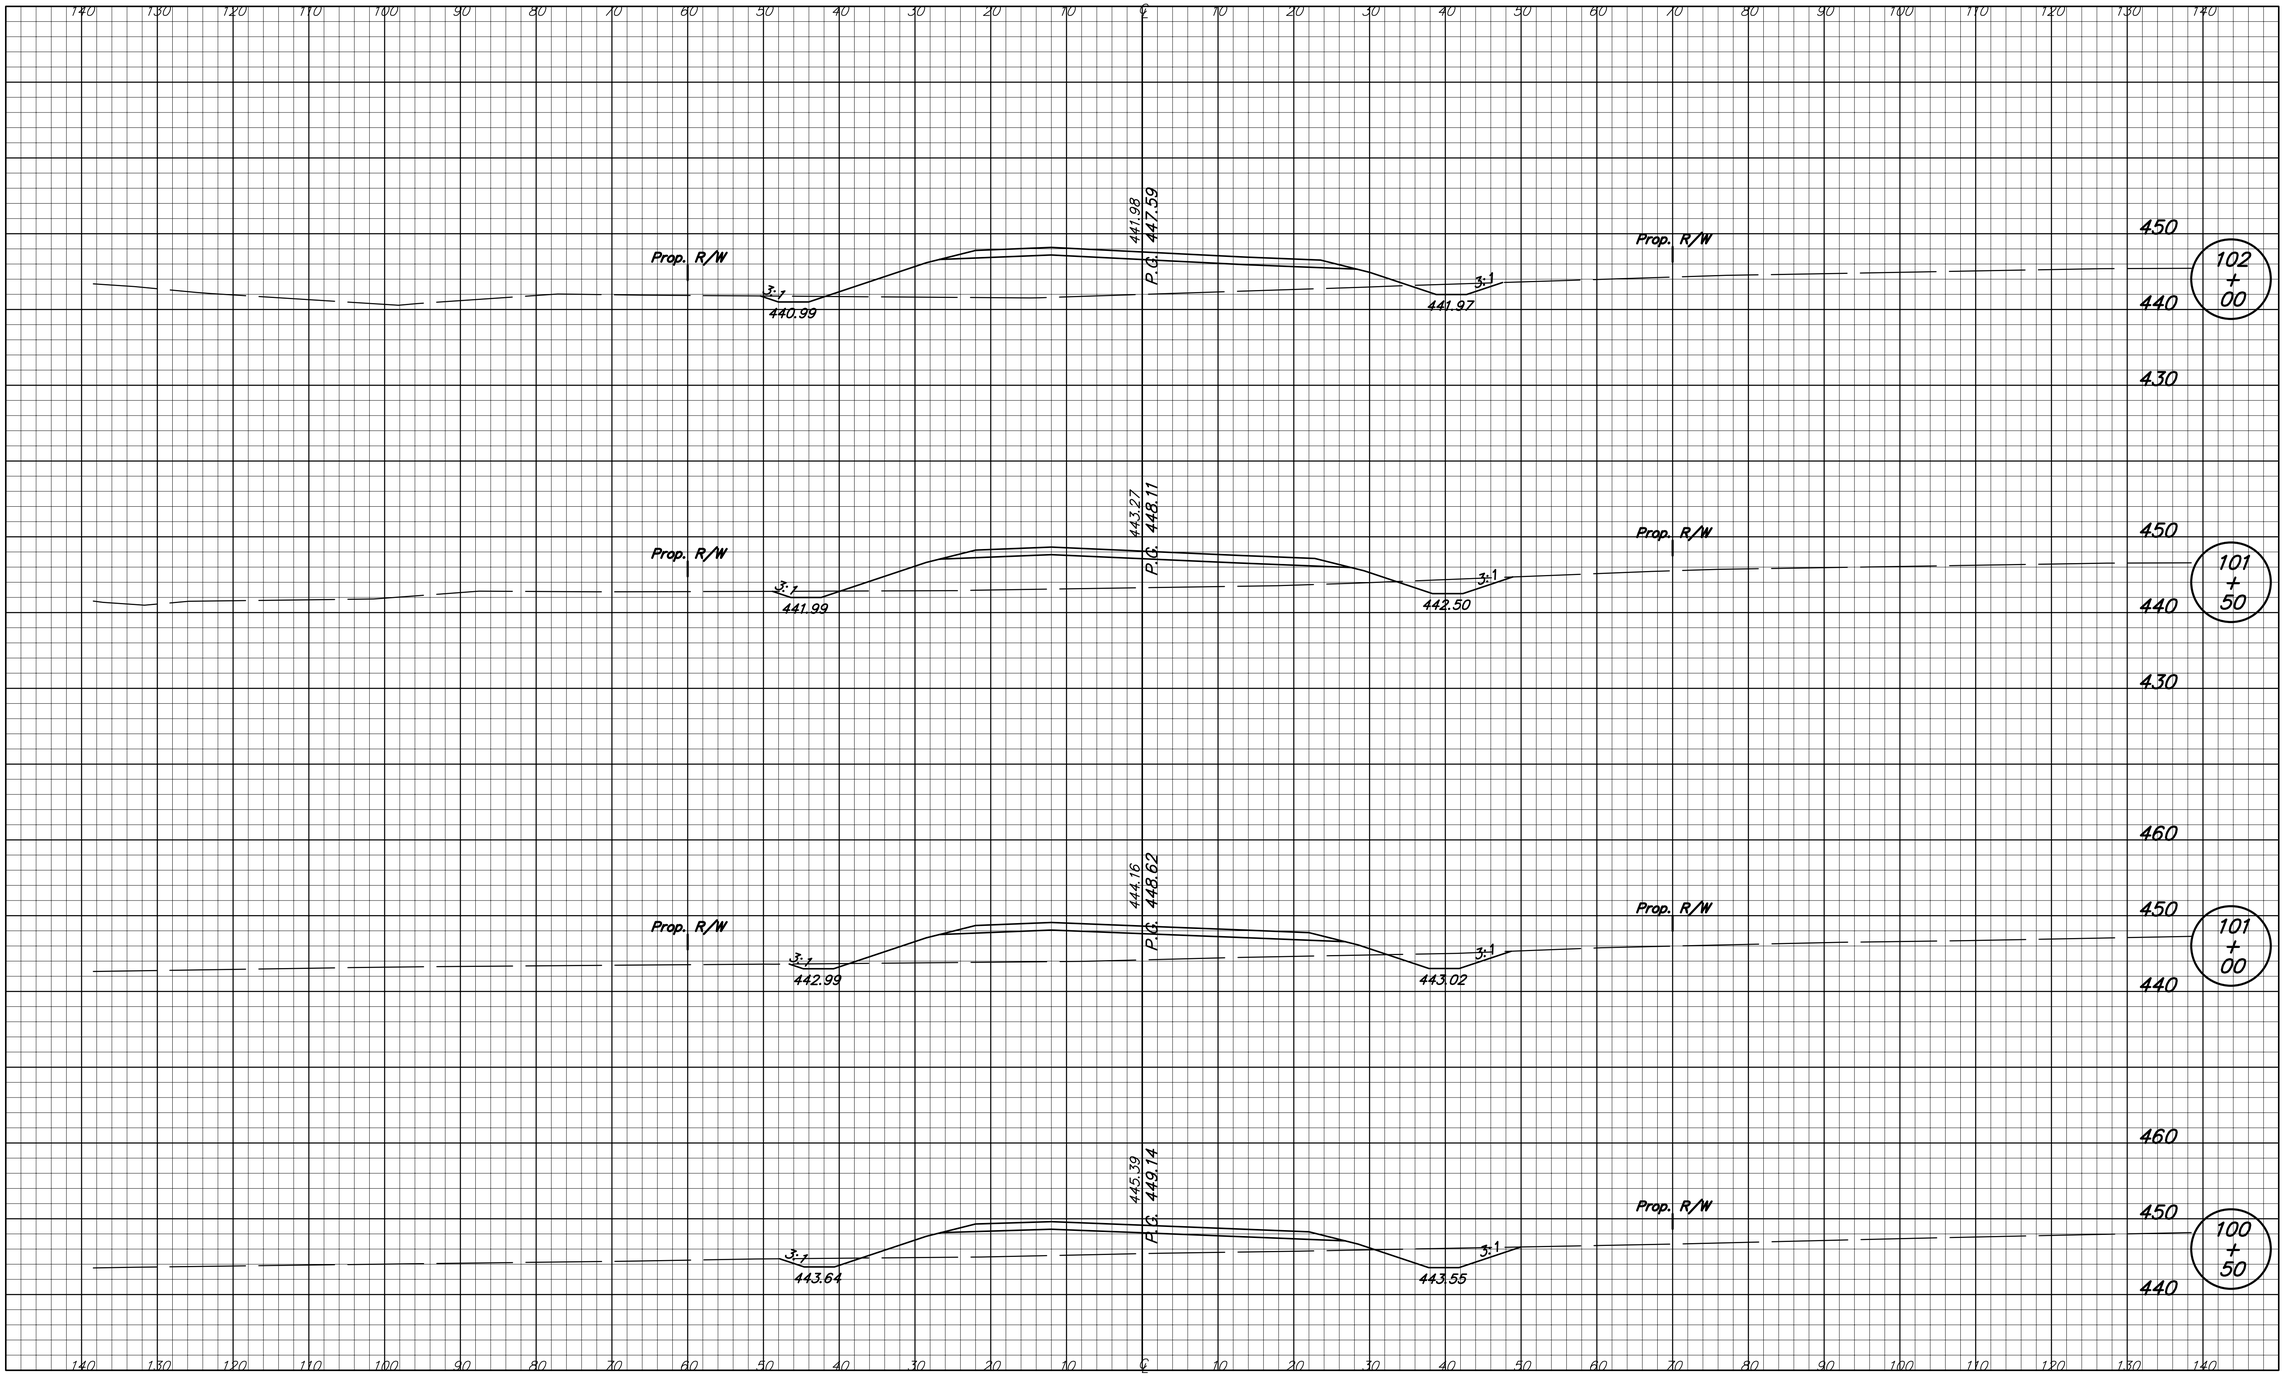


| | | | |
|---|---|---|---|
| DESIGNED: SMD | DRAWN: TEB | INDIANA DEPARTMENT OF TRANSPORTATION | HORIZONTAL SCALE 1" = 10' / BRIDGE FILE I-69-26-8862 to 8866 |
| CHECKED: BCP | CHECKED: SMD | CROSS SECTIONS S.R. 57 (RELOCATED) LINE "C-PR" | VERTICAL SCALE 1" = 10' / DESIGNATION 0500436 |
| | | | SURVEY BOOK PENDING / SHEETS 177 of 228 |
| | | | CONTRACT IR-29023 / PROJECT IM-069-0(004) |

DIRECTORY... F:\2006\06-2374 I-69 Design Build\DESIGN\EAGLE POINT\ LTSCALE...10
FILE..... CS-R-449 DWGSCALE...3
PLOTTED BY: Lehocka
DATE..... Nov 30,2007 - 3:30pm

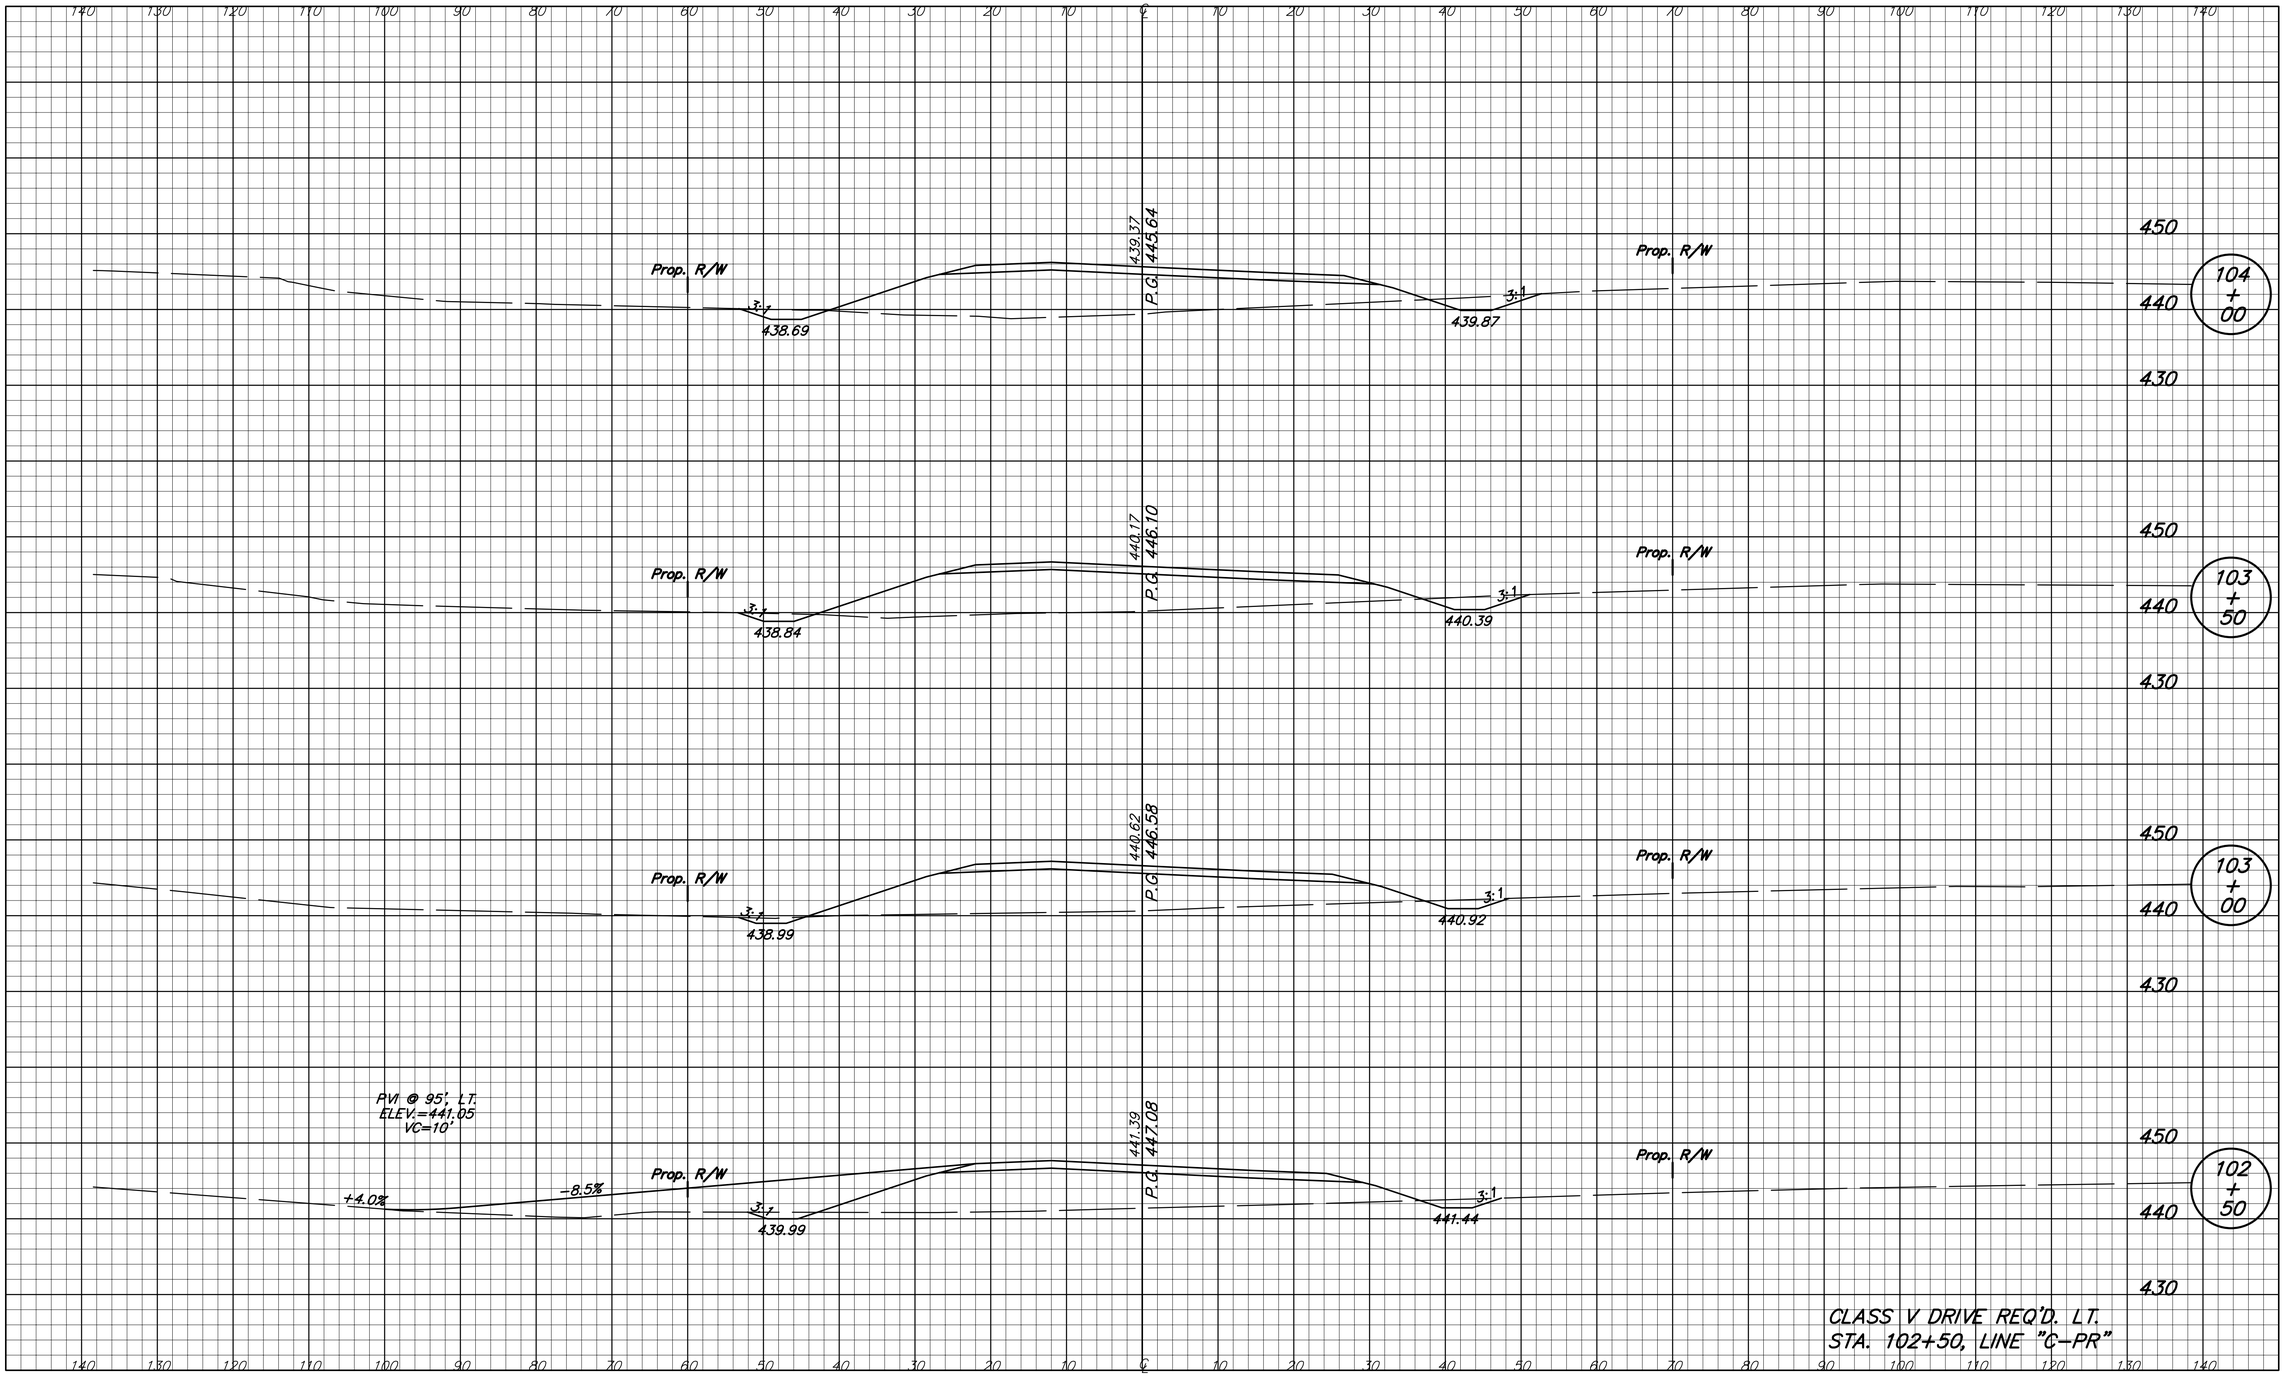


DIRECTORY... F:\2006\06-2374 I-69 Design Build\DESIGN\EAGLE POINT\ LTSCALE...10
FILE..... 0500436.dgn PSCALE...1
PLOTTED BY: tebrock DWGSCALE...3
DATE..... Nov 30,2007 - 3:30pm

| | | |
|---|---|---|
| DESIGNED: SMD | DRAWN: TEB | |
| CHECKED: BCP | CHECKED: SMD | |

INDIANA
DEPARTMENT OF TRANSPORTATION

CROSS SECTIONS
S.R. 57 (RELOCATED) LINE "C-PR"

| HORIZONTAL SCALE | BRIDGE FILE |
|---|---|
| 1" = 10' | I-69-26-8862 to 8866 |
| VERTICAL SCALE | DESIGNATION |
| 1" = 10' | 0500436 |
| SURVEY BOOK | SHEETS |
| PENDING | 178 of 228 |
| CONTRACT | PROJECT |
| IR-29023 | IM-069-0(004) |

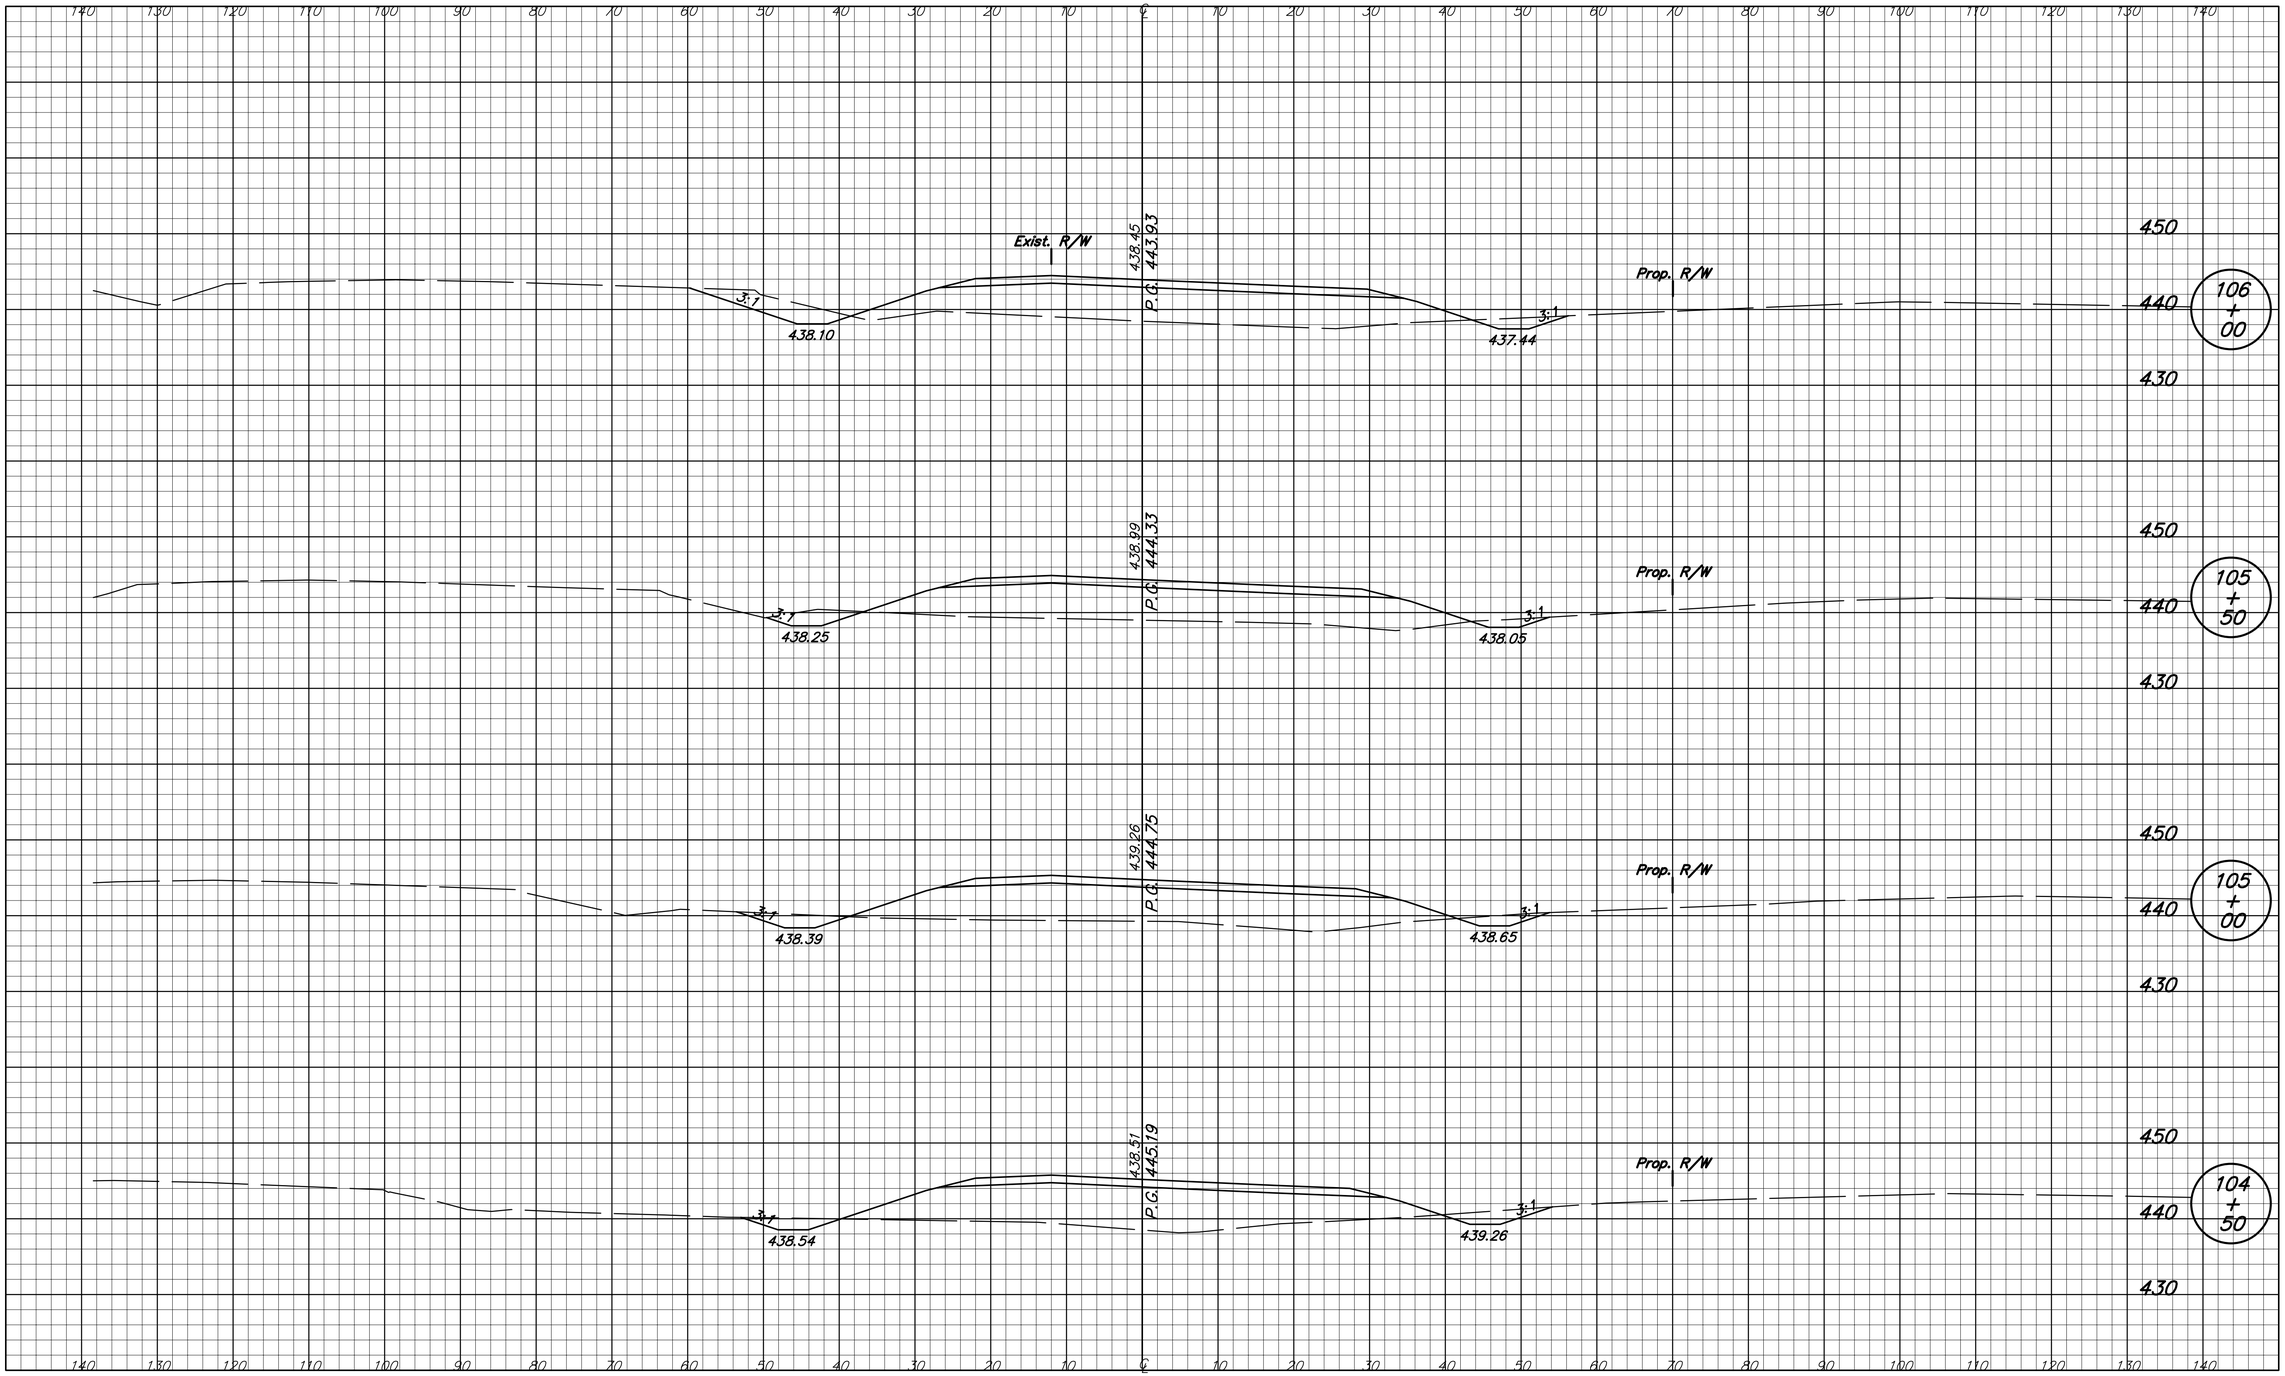


DIRECTORY... F:\2006\06-2374 I-69 Design Build\DESIGN\EAGLE POINT\ LTSCALE...10
FILE..... 57-01.dwg DMSCALE..3
PLOTTED BY: Lehocka
DATE..... Nov 30,2007 - 3:30pm

| | | | |
|---|---|---|---|
| DESIGNED: SMD | DRAWN: TEB | INDIANA DEPARTMENT OF TRANSPORTATION | HORIZONTAL SCALE 1" = 10' / BRIDGE FILE I-69-26-8862 to 8866 |
| CHECKED: BCP | CHECKED: SMD | CROSS SECTIONS S.R. 57 (RELOCATED) LINE "C-PR" | VERTICAL SCALE 1" = 10' / DESIGNATION 0500436 |
| | | | SURVEY BOOK PENDING / SHEETS 179 of 228 |
| | | | CONTRACT IR-29023 / PROJECT IM-069-0(004) |

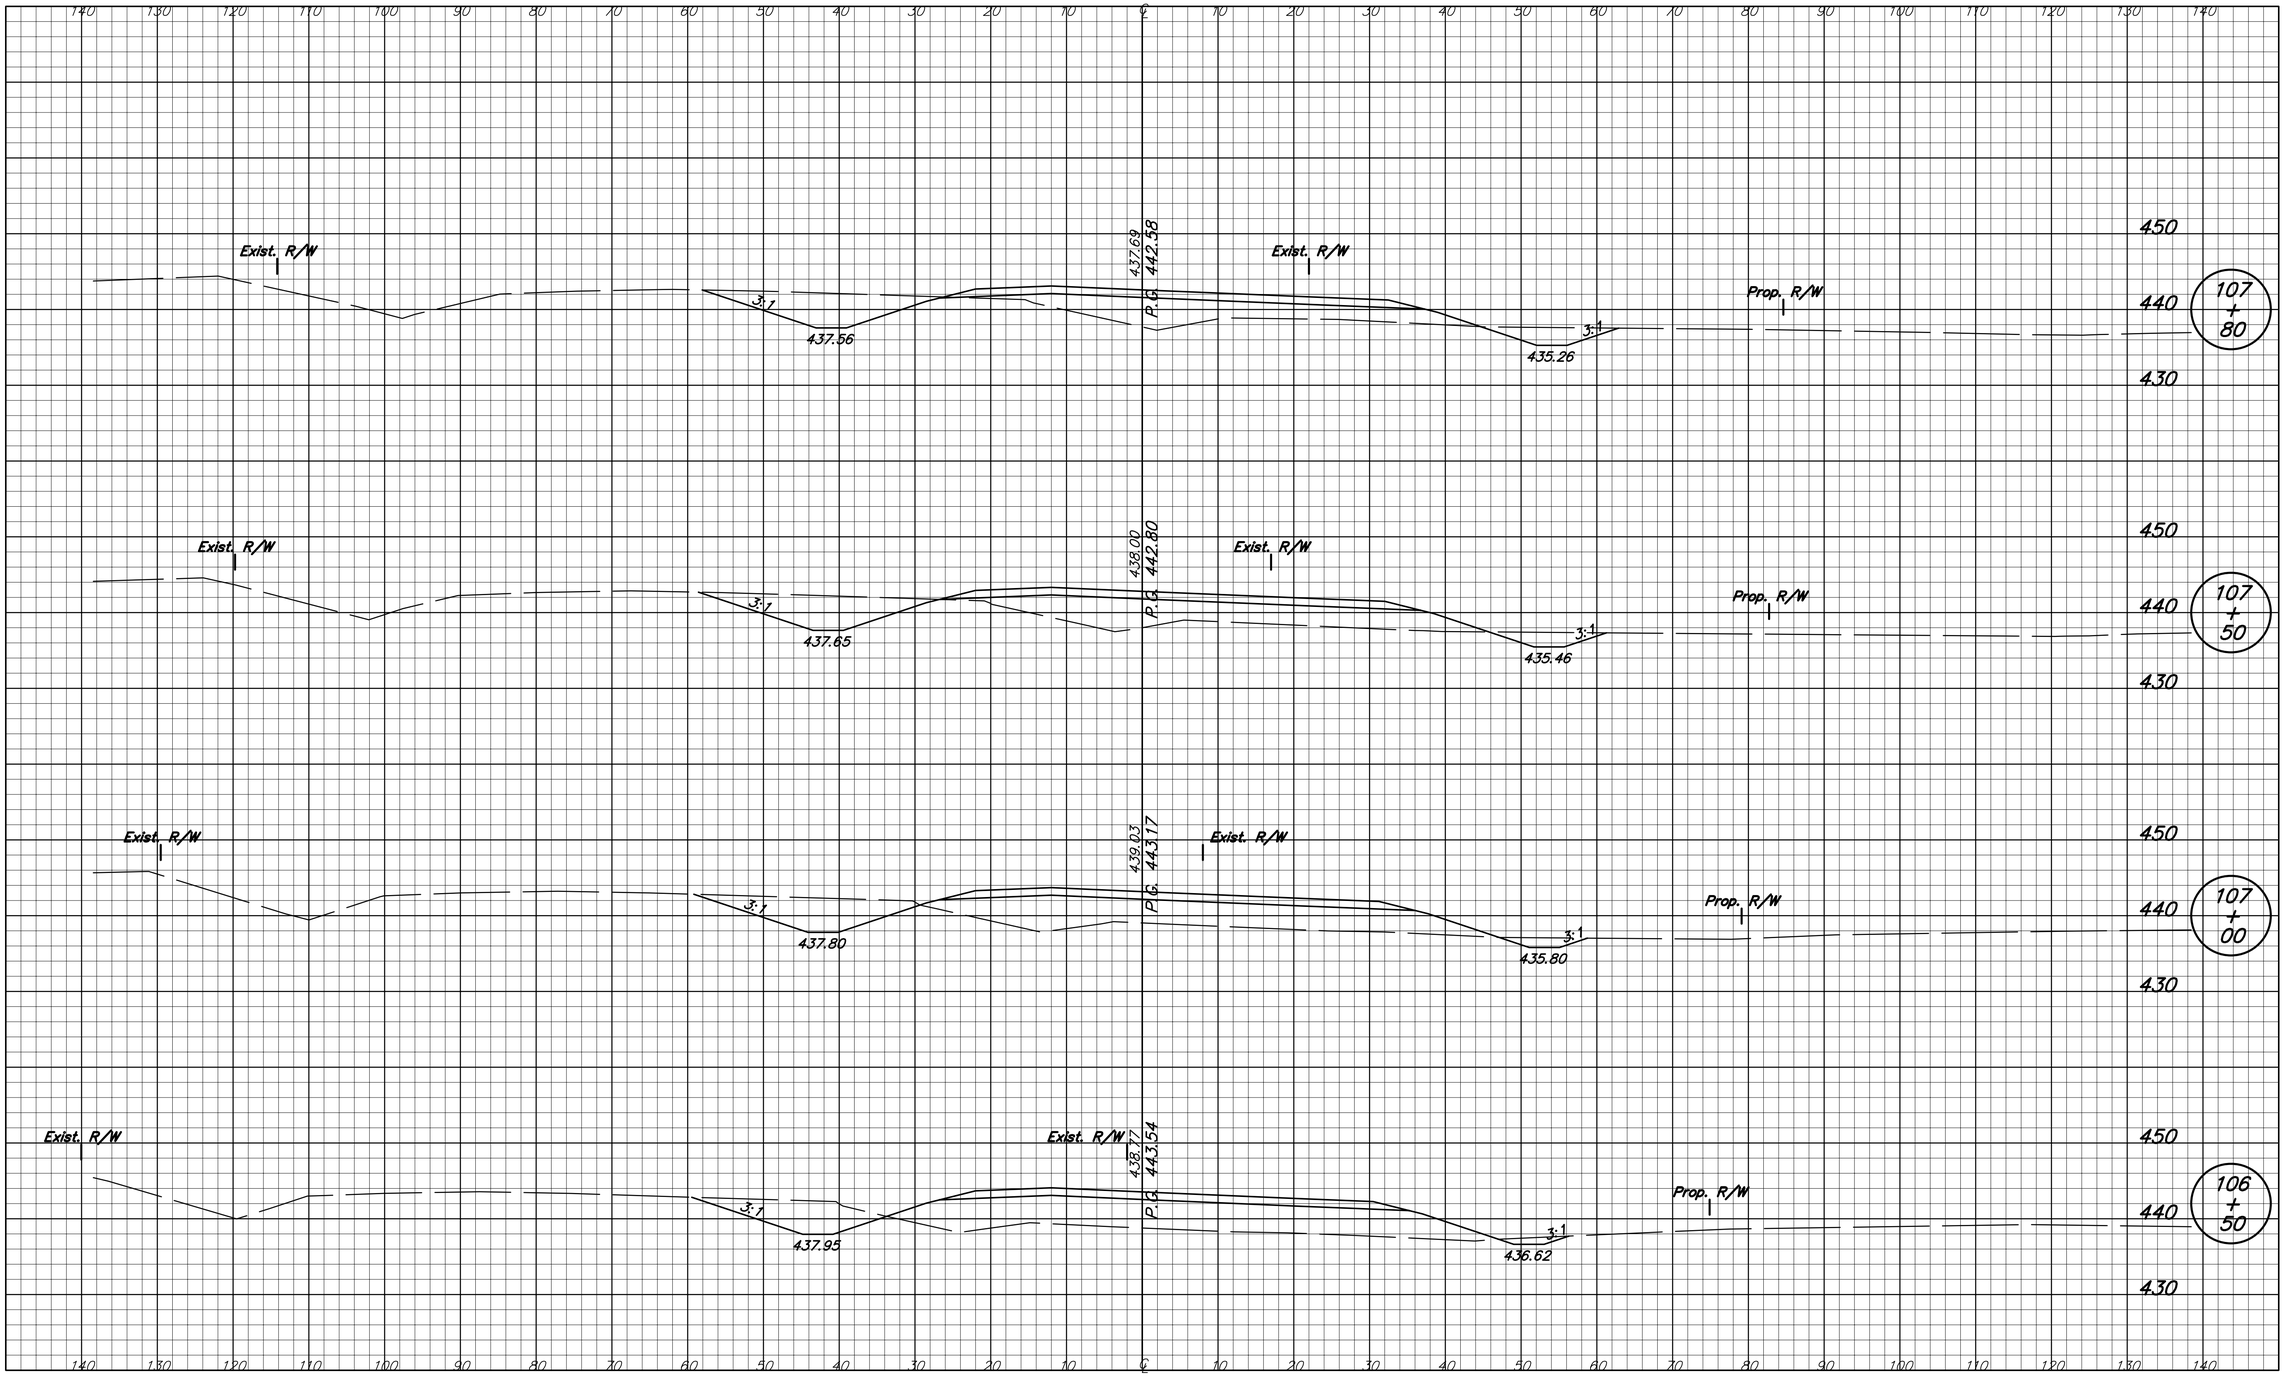


DIRECTORY... F:\2006\06-2374 I-69 Design Build\DESIGN\EAGLE POINT\ LTSCALE...10
FILE..... 57-C-PR.dwg DMSCALE..1
PLOTTED BY: Letocka
DATE..... Nov 30,2007 - 3:31pm

| | | | |
|---|---|---|---|
| DESIGNED: SMD | DRAWN: TEB | INDIANA DEPARTMENT OF TRANSPORTATION | HORIZONTAL SCALE: 1" = 10' / BRIDGE FILE: I-69-26-8862 to 8866 |
| CHECKED: BCP | CHECKED: SMD | CROSS SECTIONS S.R. 57 (RELOCATED) LINE "C-PR" | VERTICAL SCALE: 1" = 10' / DESIGNATION: 0500436 |
| | | | SURVEY BOOK: PENDING / SHEETS: 180 of 228 |
| | | | CONTRACT: IR-29023 / PROJECT: IM-069-0(004) |

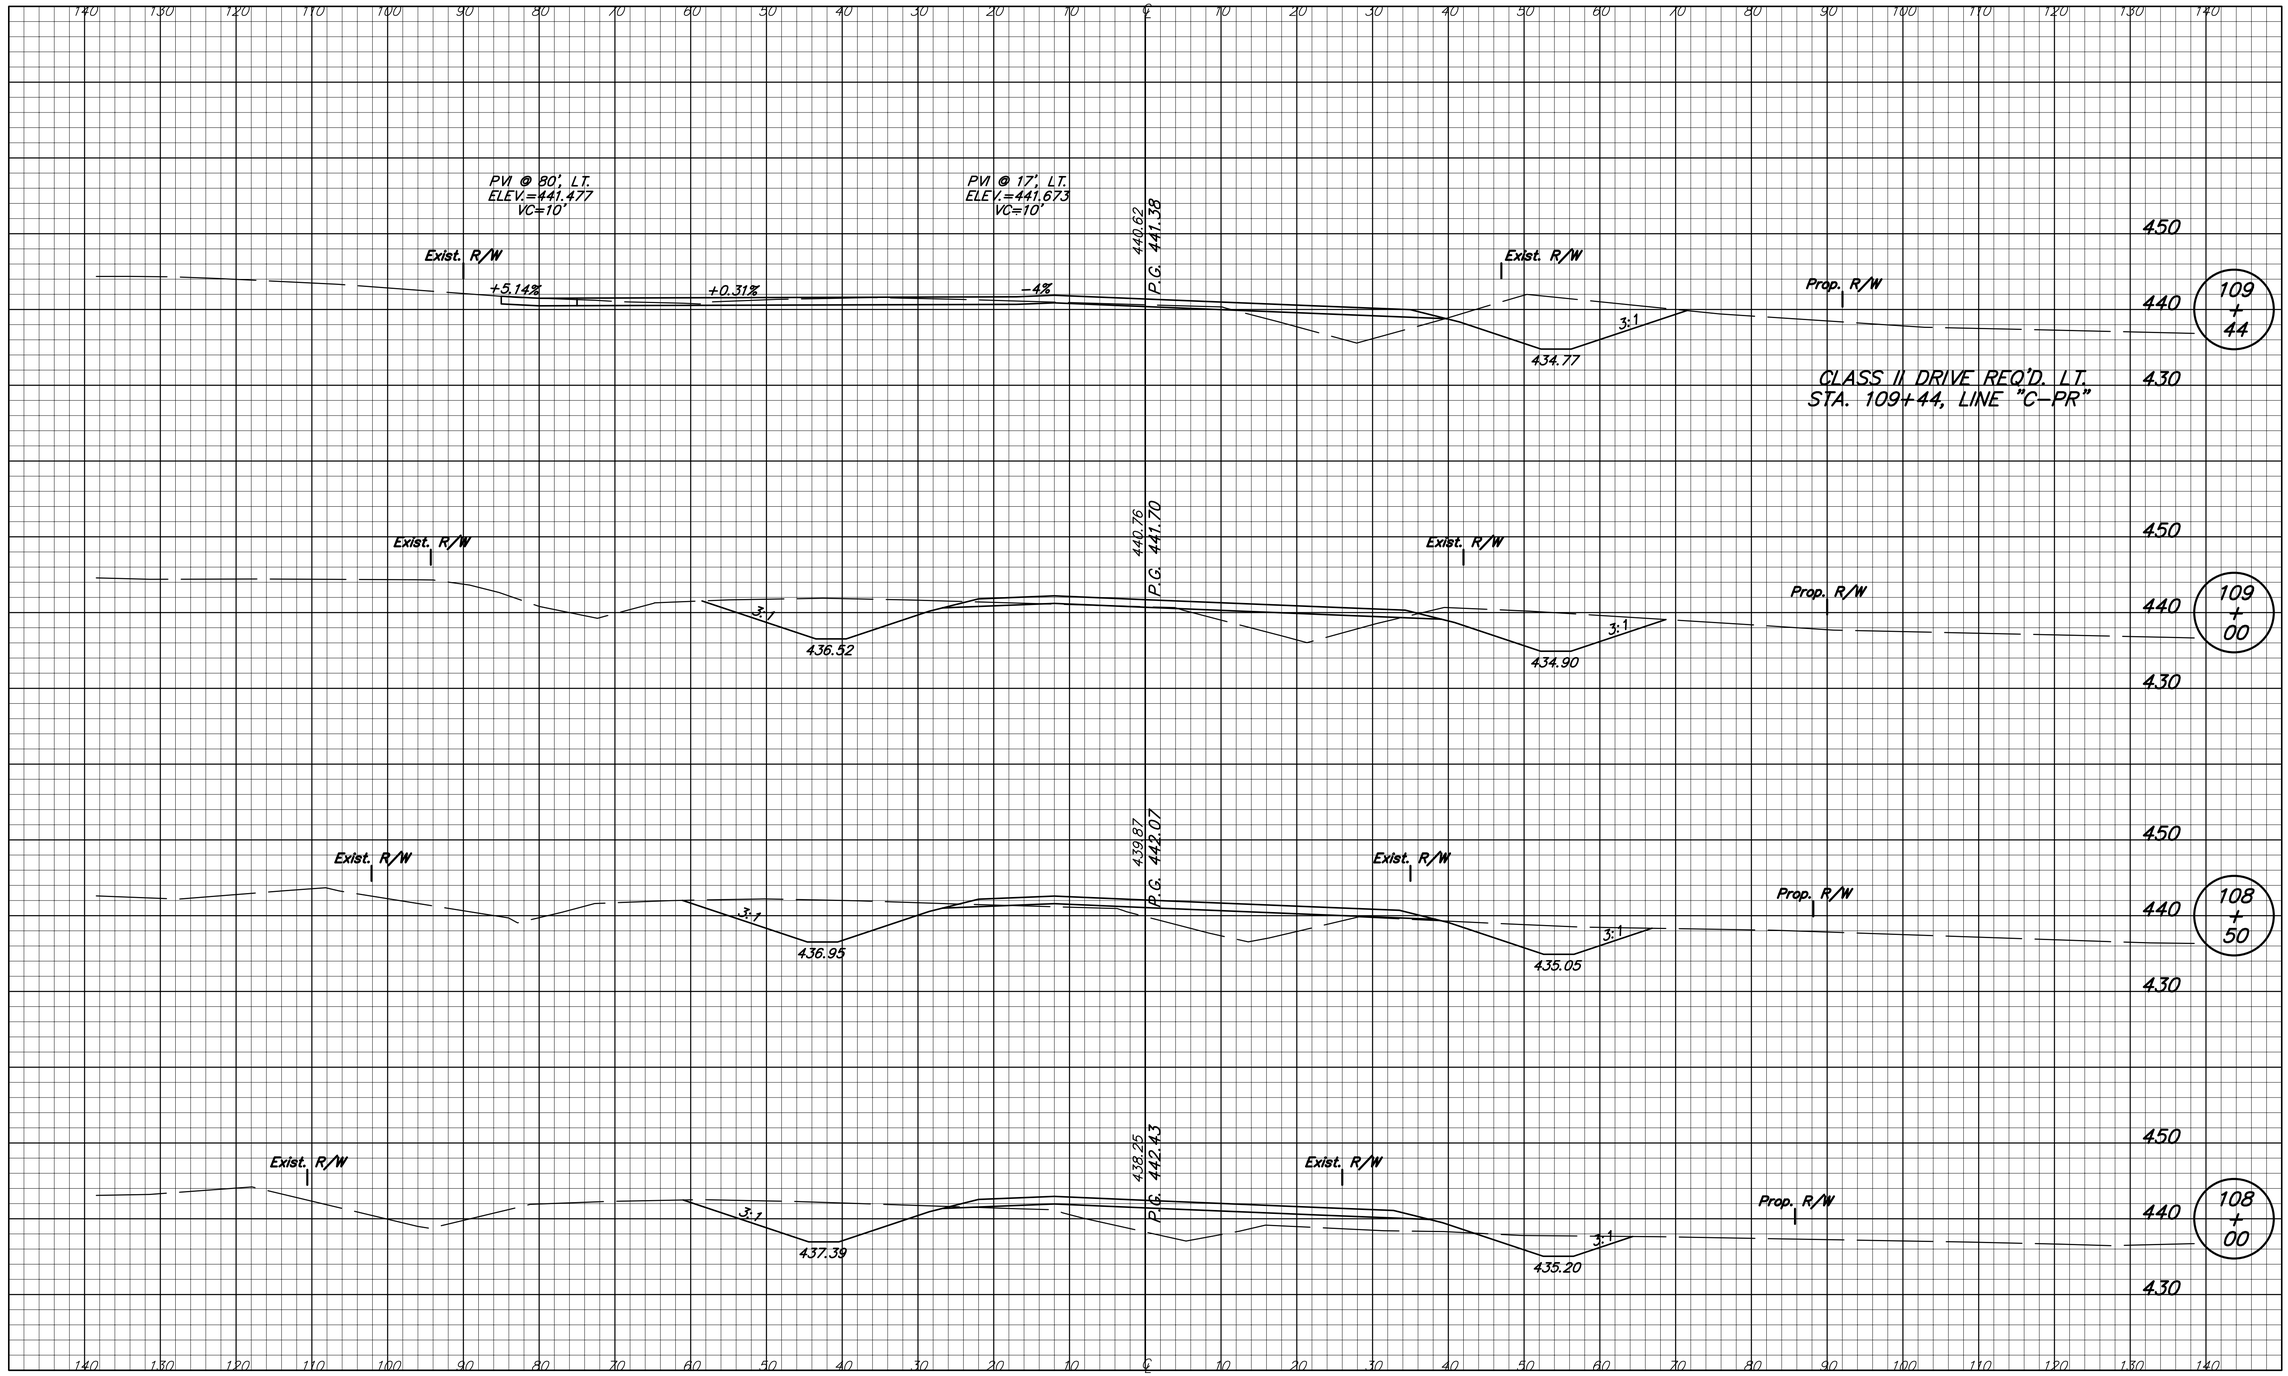


| | | | |
|---|---|---|---|
| DESIGNED: SMD | DRAWN: TEB | INDIANA DEPARTMENT OF TRANSPORTATION | HORIZONTAL SCALE 1" = 10' / BRIDGE FILE I-69-26-8862 to 8866 |
| CHECKED: BCP | CHECKED: SMD | CROSS SECTIONS S.R. 57 (RELOCATED) LINE "C-PR" | VERTICAL SCALE 1" = 10' / DESIGNATION 0500436 |
| | | | SURVEY BOOK PENDING / SHEETS 181 of 228 |
| | | | CONTRACT IR-29023 / PROJECT IM-069-0(004) |

DIRECTORY... F:\2006\06-2374 I-69 Design Build\DESIGN\EAGLE POINT\ LTSCALE...10
FILE..... 57CT-C-PR.dwg DMSCALE..3
PLOTTED BY: Leacock
DATE..... Nov 30,2007 - 3:31pm

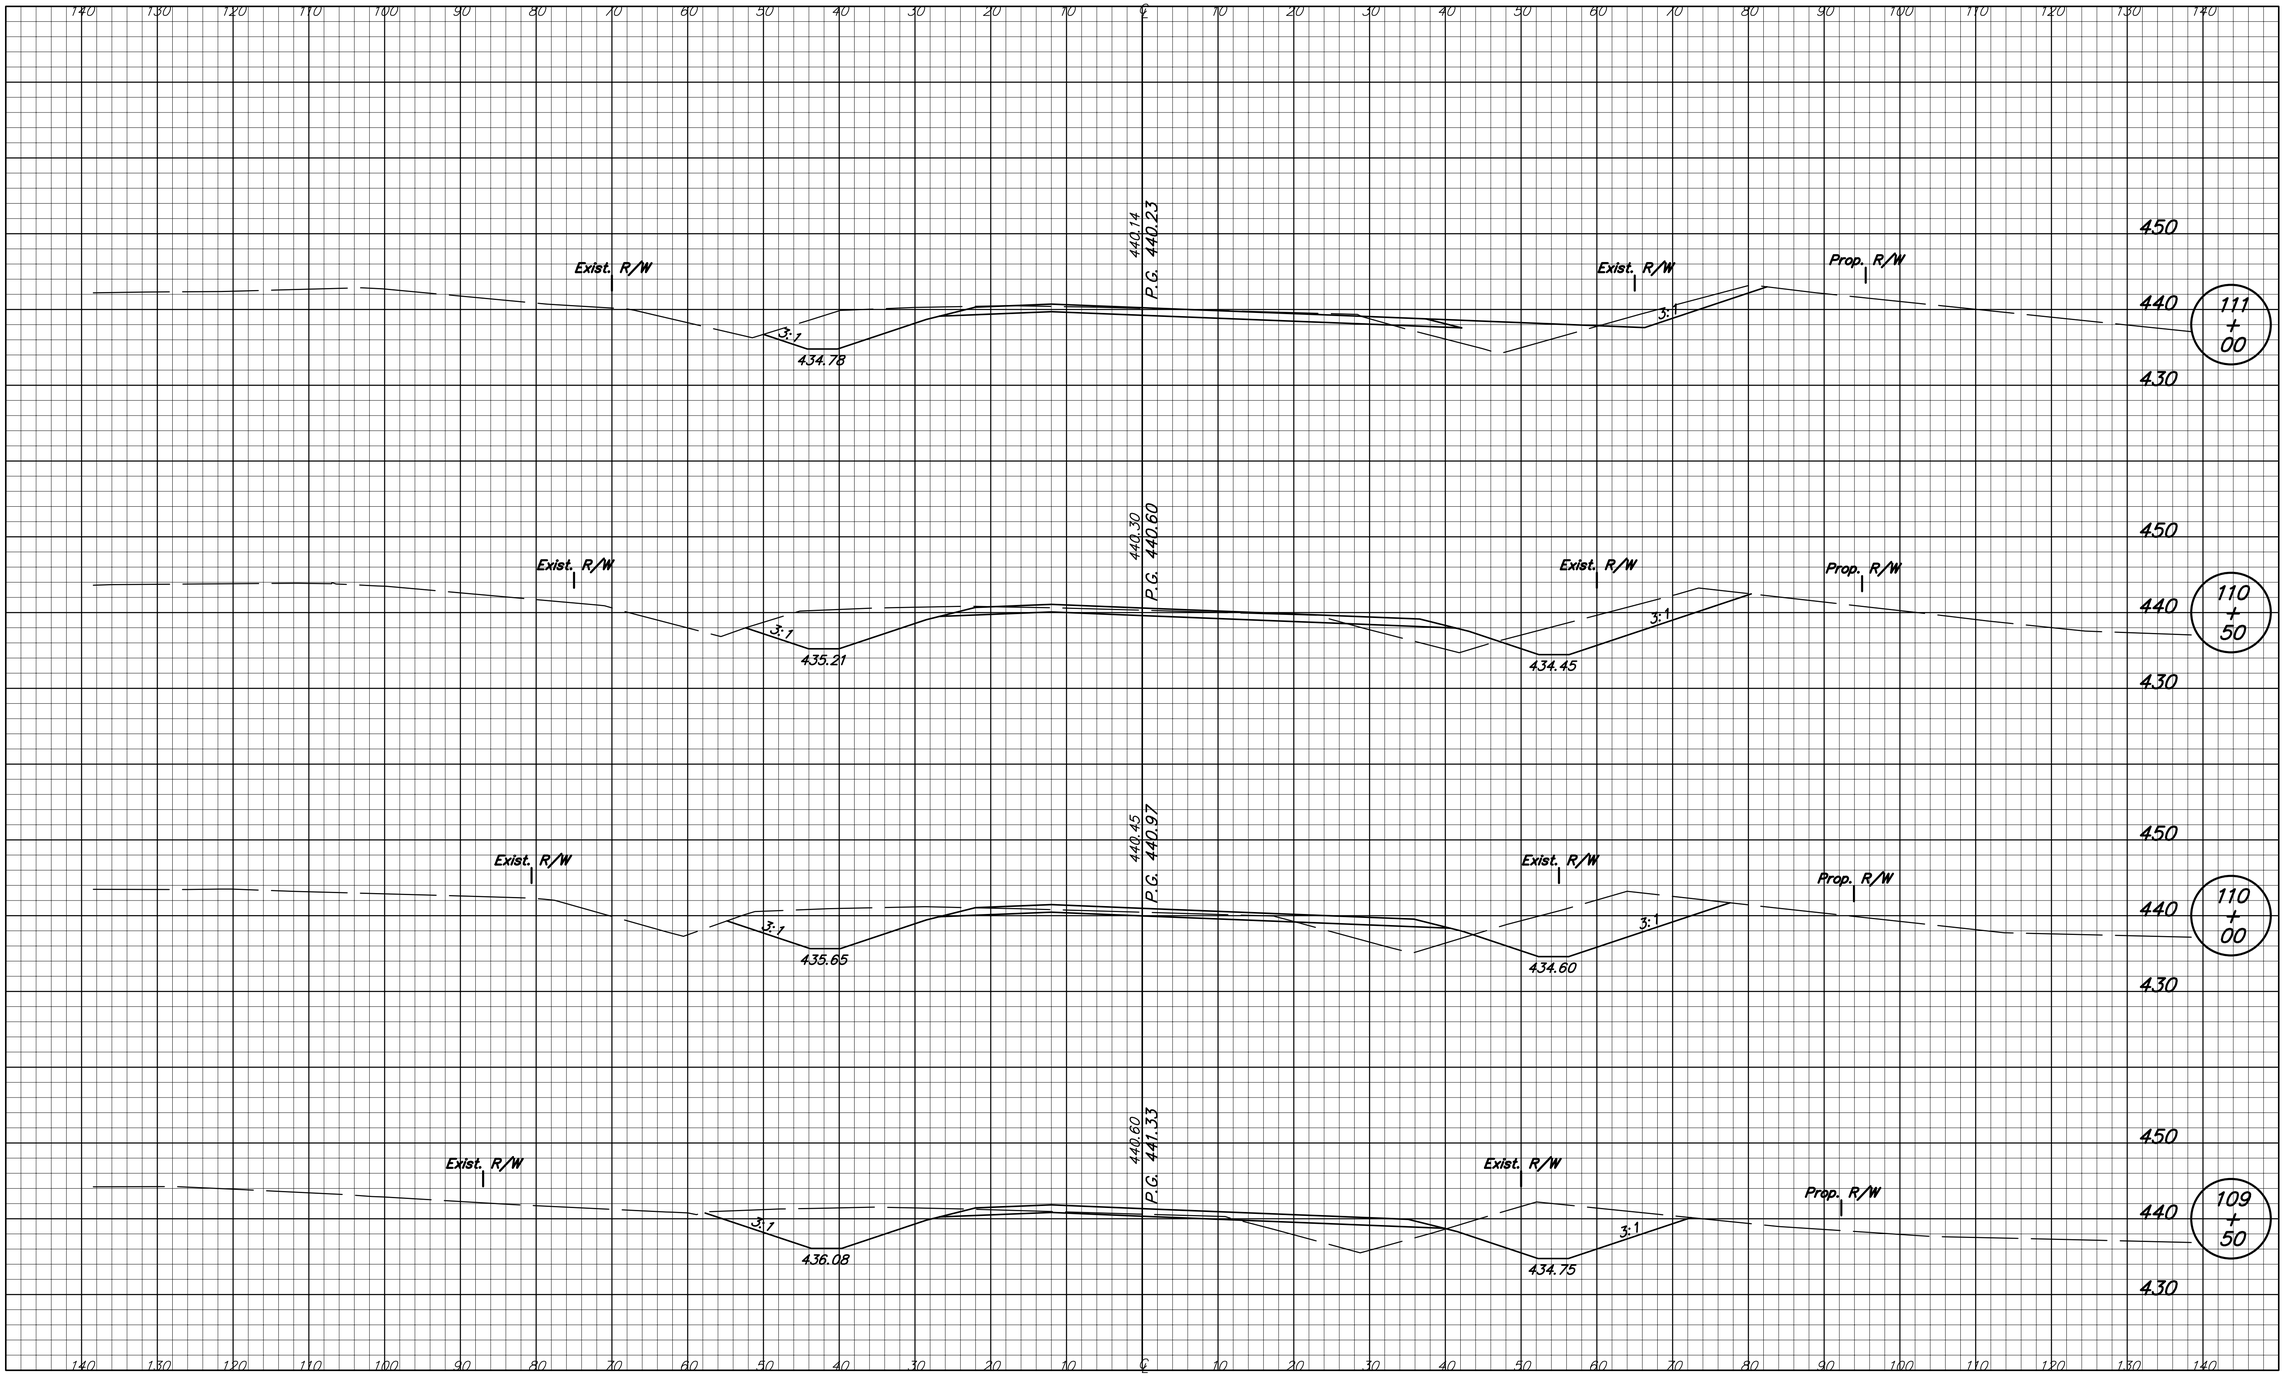


DIRECTORY... F:\2006\06-2374 I-69 Design Build\DESIGN\EAGLE POINT\ LTSCALE...10
FILE..... 0500436.dwg DWSCALE..3
PLOTTED BY: tebrock
DATE..... Nov 30,2007 - 3:12pm

| | | | |
|---|---|---|---|
| DESIGNED: SMD | DRAWN: TEB | INDIANA DEPARTMENT OF TRANSPORTATION | HORIZONTAL SCALE: 1" = 10' / BRIDGE FILE: I-69-26-8862 to 8866 |
| CHECKED: BCP | CHECKED: SMD | CROSS SECTIONS S.R. 57 (RELOCATED) LINE "C-PR" | VERTICAL SCALE: 1" = 10' / DESIGNATION: 0500436 |
| | | | SURVEY BOOK: PENDING / SHEETS: 182 of 228 |
| | | | CONTRACT: IR-29023 / PROJECT: IM-069-0(004) |

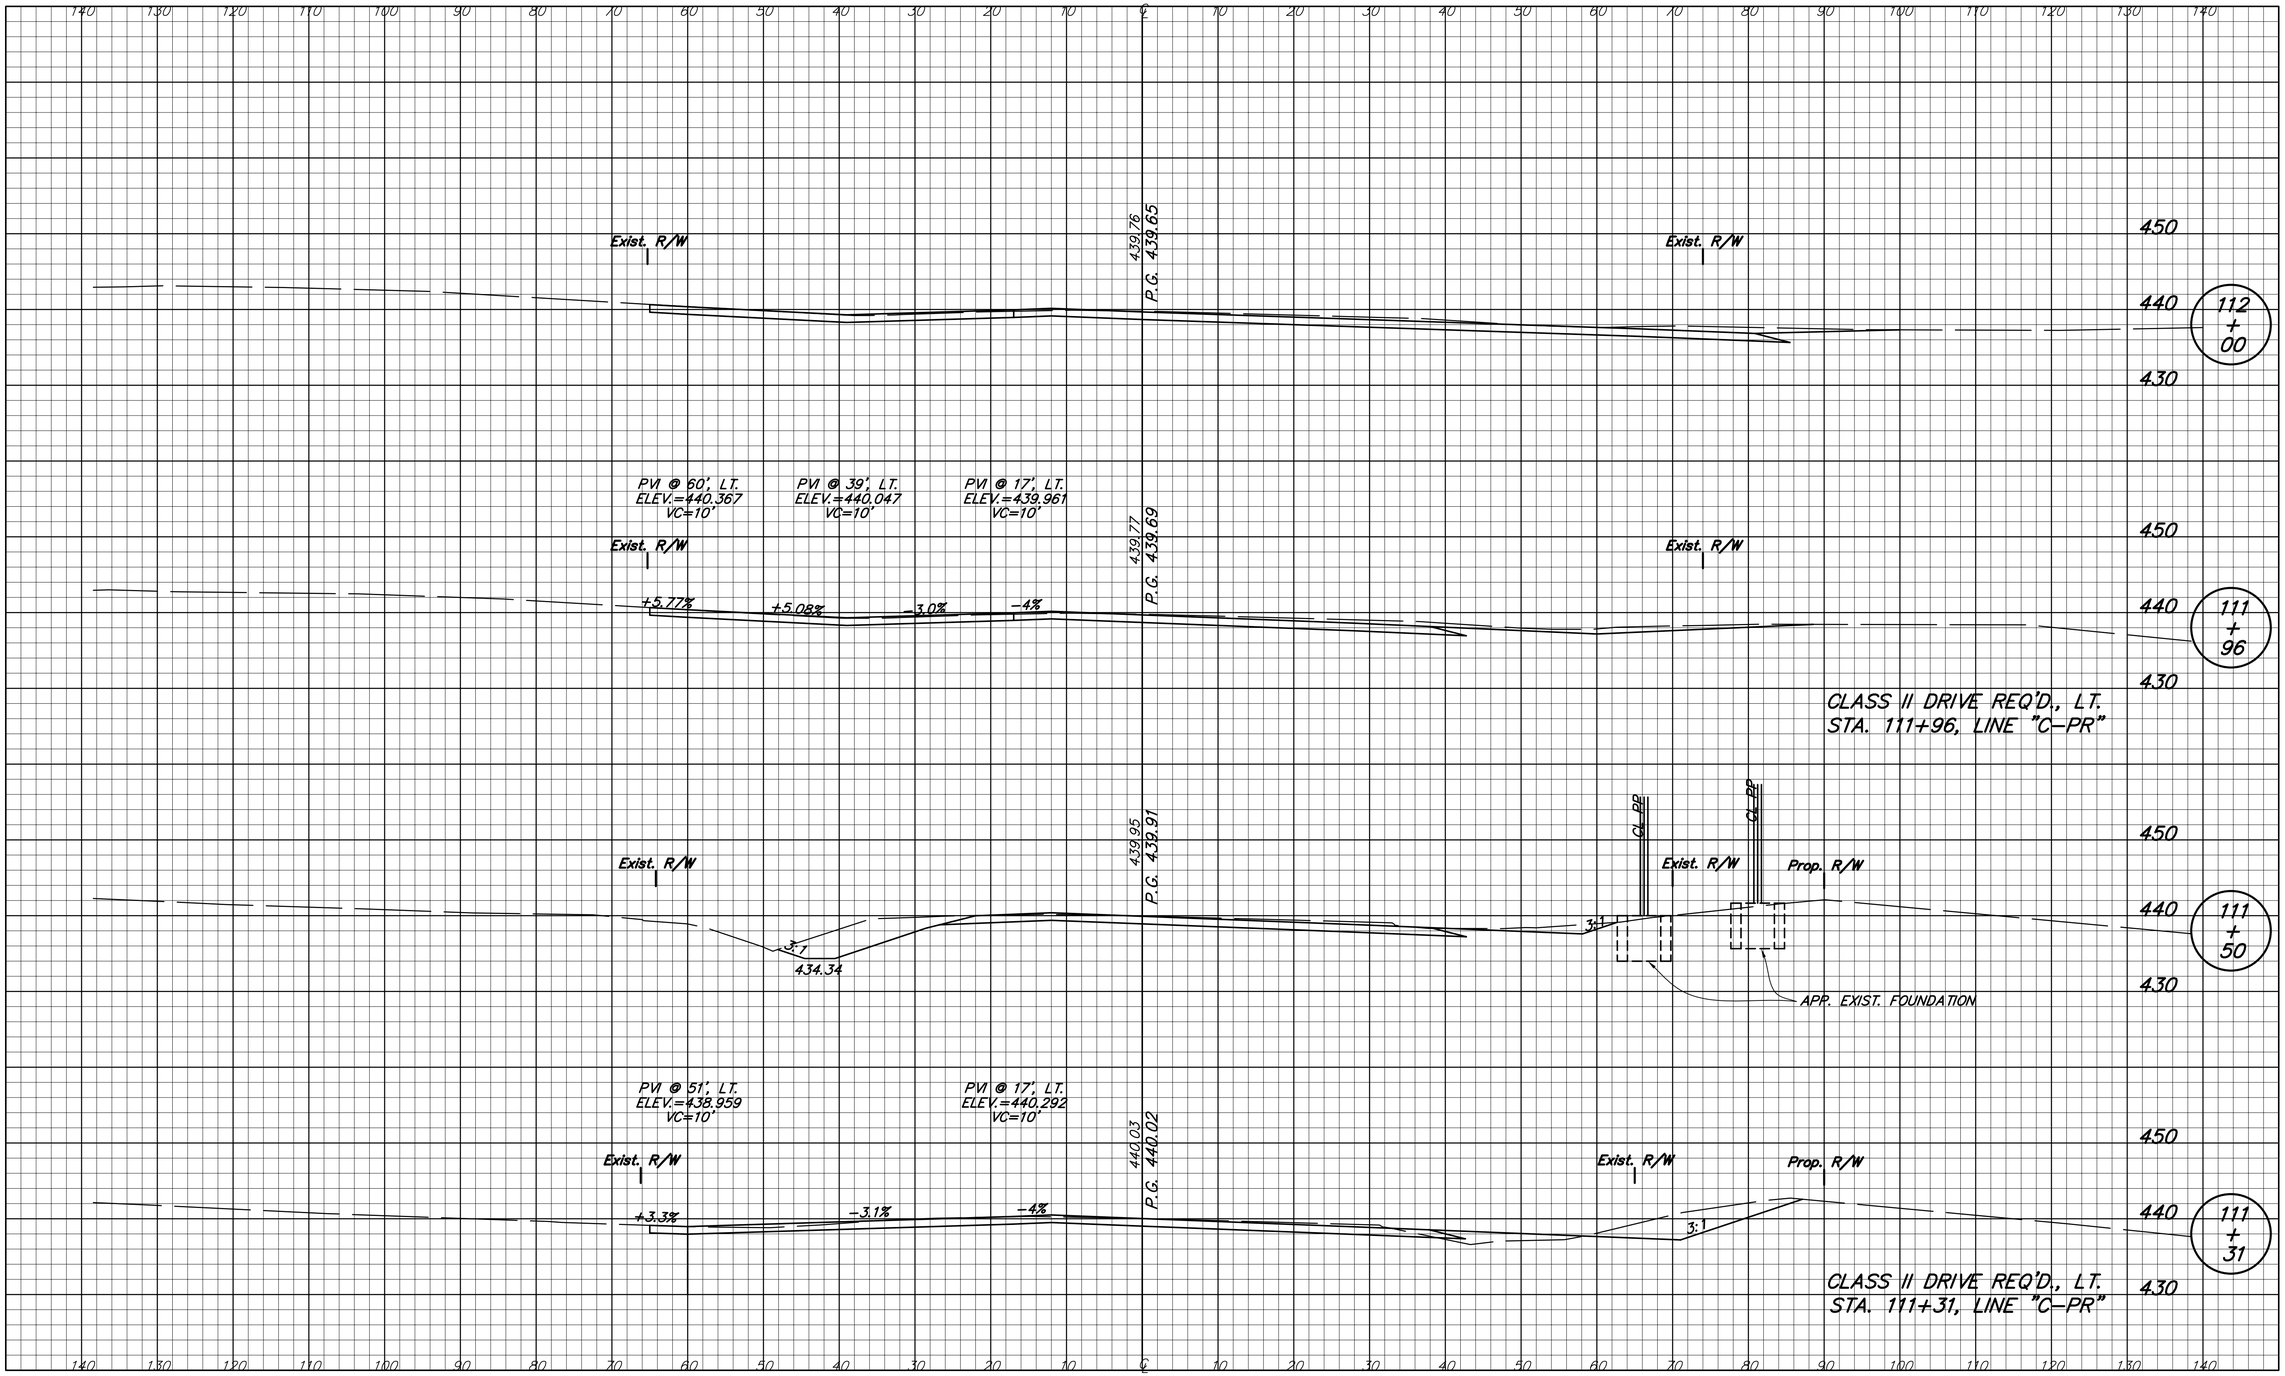


DIRECTORY... F:\2006\06-2374 I-69 Design Build\DESIGN\EAGLE POINT\ LTSCALE...10
FILE..... 2374_XS14.dwg DMSCALE.1
PLOTTED BY: Lehicka
DATE..... Nov 30,2007 - 3:12pm

| | | | |
|---|---|---|---|
| DESIGNED: SMD | DRAWN: TEB | INDIANA DEPARTMENT OF TRANSPORTATION | HORIZONTAL SCALE 1" = 10' / BRIDGE FILE I-69-26-8862 to 8866 |
| CHECKED: BCP | CHECKED: SMD | CROSS SECTIONS S.R. 57 (RELOCATED) LINE "C-PR" | VERTICAL SCALE 1" = 10' / DESIGNATION 0500436 |
| | | | SURVEY BOOK PENDING / SHEETS 183 of 228 |
| | | | CONTRACT IR-29023 / PROJECT IM-069-0(004) |

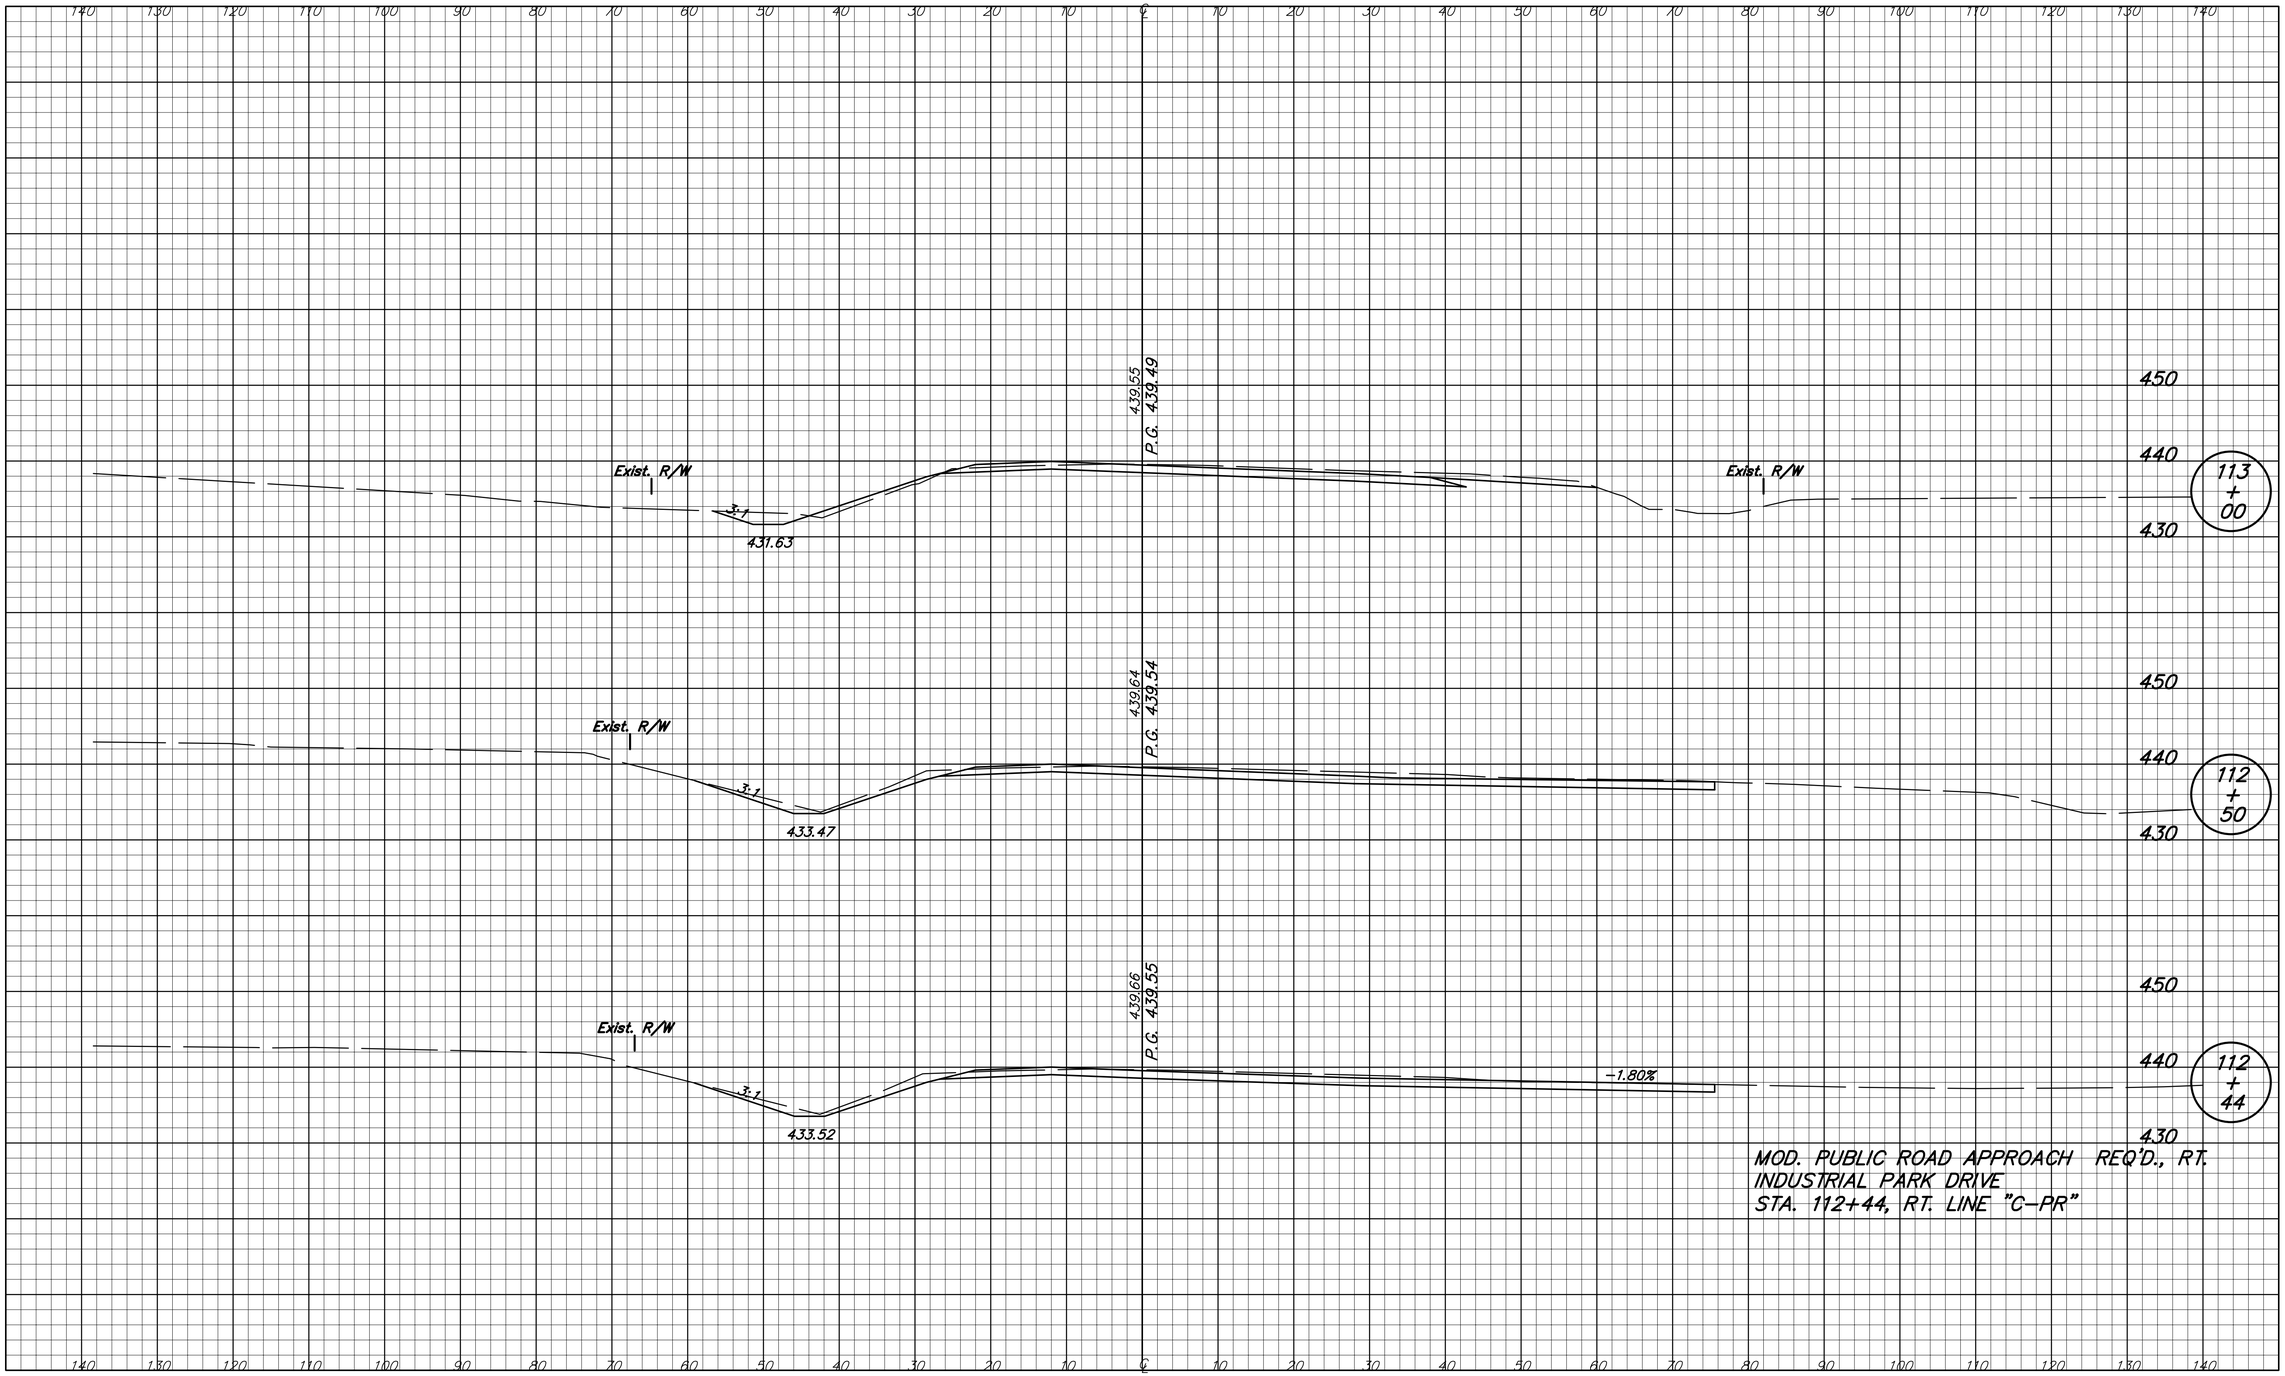


DIRECTORY... F:\2006\06-2374 I-69 Design Build\VESCON\EAGLE POINT\ LTSCALE...10
FILE..... CS-57-RL.dwg DWGSCALE.1
PLOTTED BY: tebrock
DATE..... Nov 30,2007 - 3:32pm

| | | |
|---|---|---|
| DESIGNED: SMD | DRAWN: TEB | |
| CHECKED: BCP | CHECKED: SMD | |

INDIANA
DEPARTMENT OF TRANSPORTATION

CROSS SECTIONS
S.R. 57 (RELOCATED) LINE "C-PR"

| HORIZONTAL SCALE | BRIDGE FILE |
|---|---|
| 1" = 10' | I-69-26-8862 to 8866 |
| VERTICAL SCALE | DESIGNATION |
| 1" = 10' | 0500436 |
| SURVEY BOOK | SHEETS |
| PENDING | 184 of 228 |
| CONTRACT | PROJECT |
| IR-29023 | IM-069-0(004) |

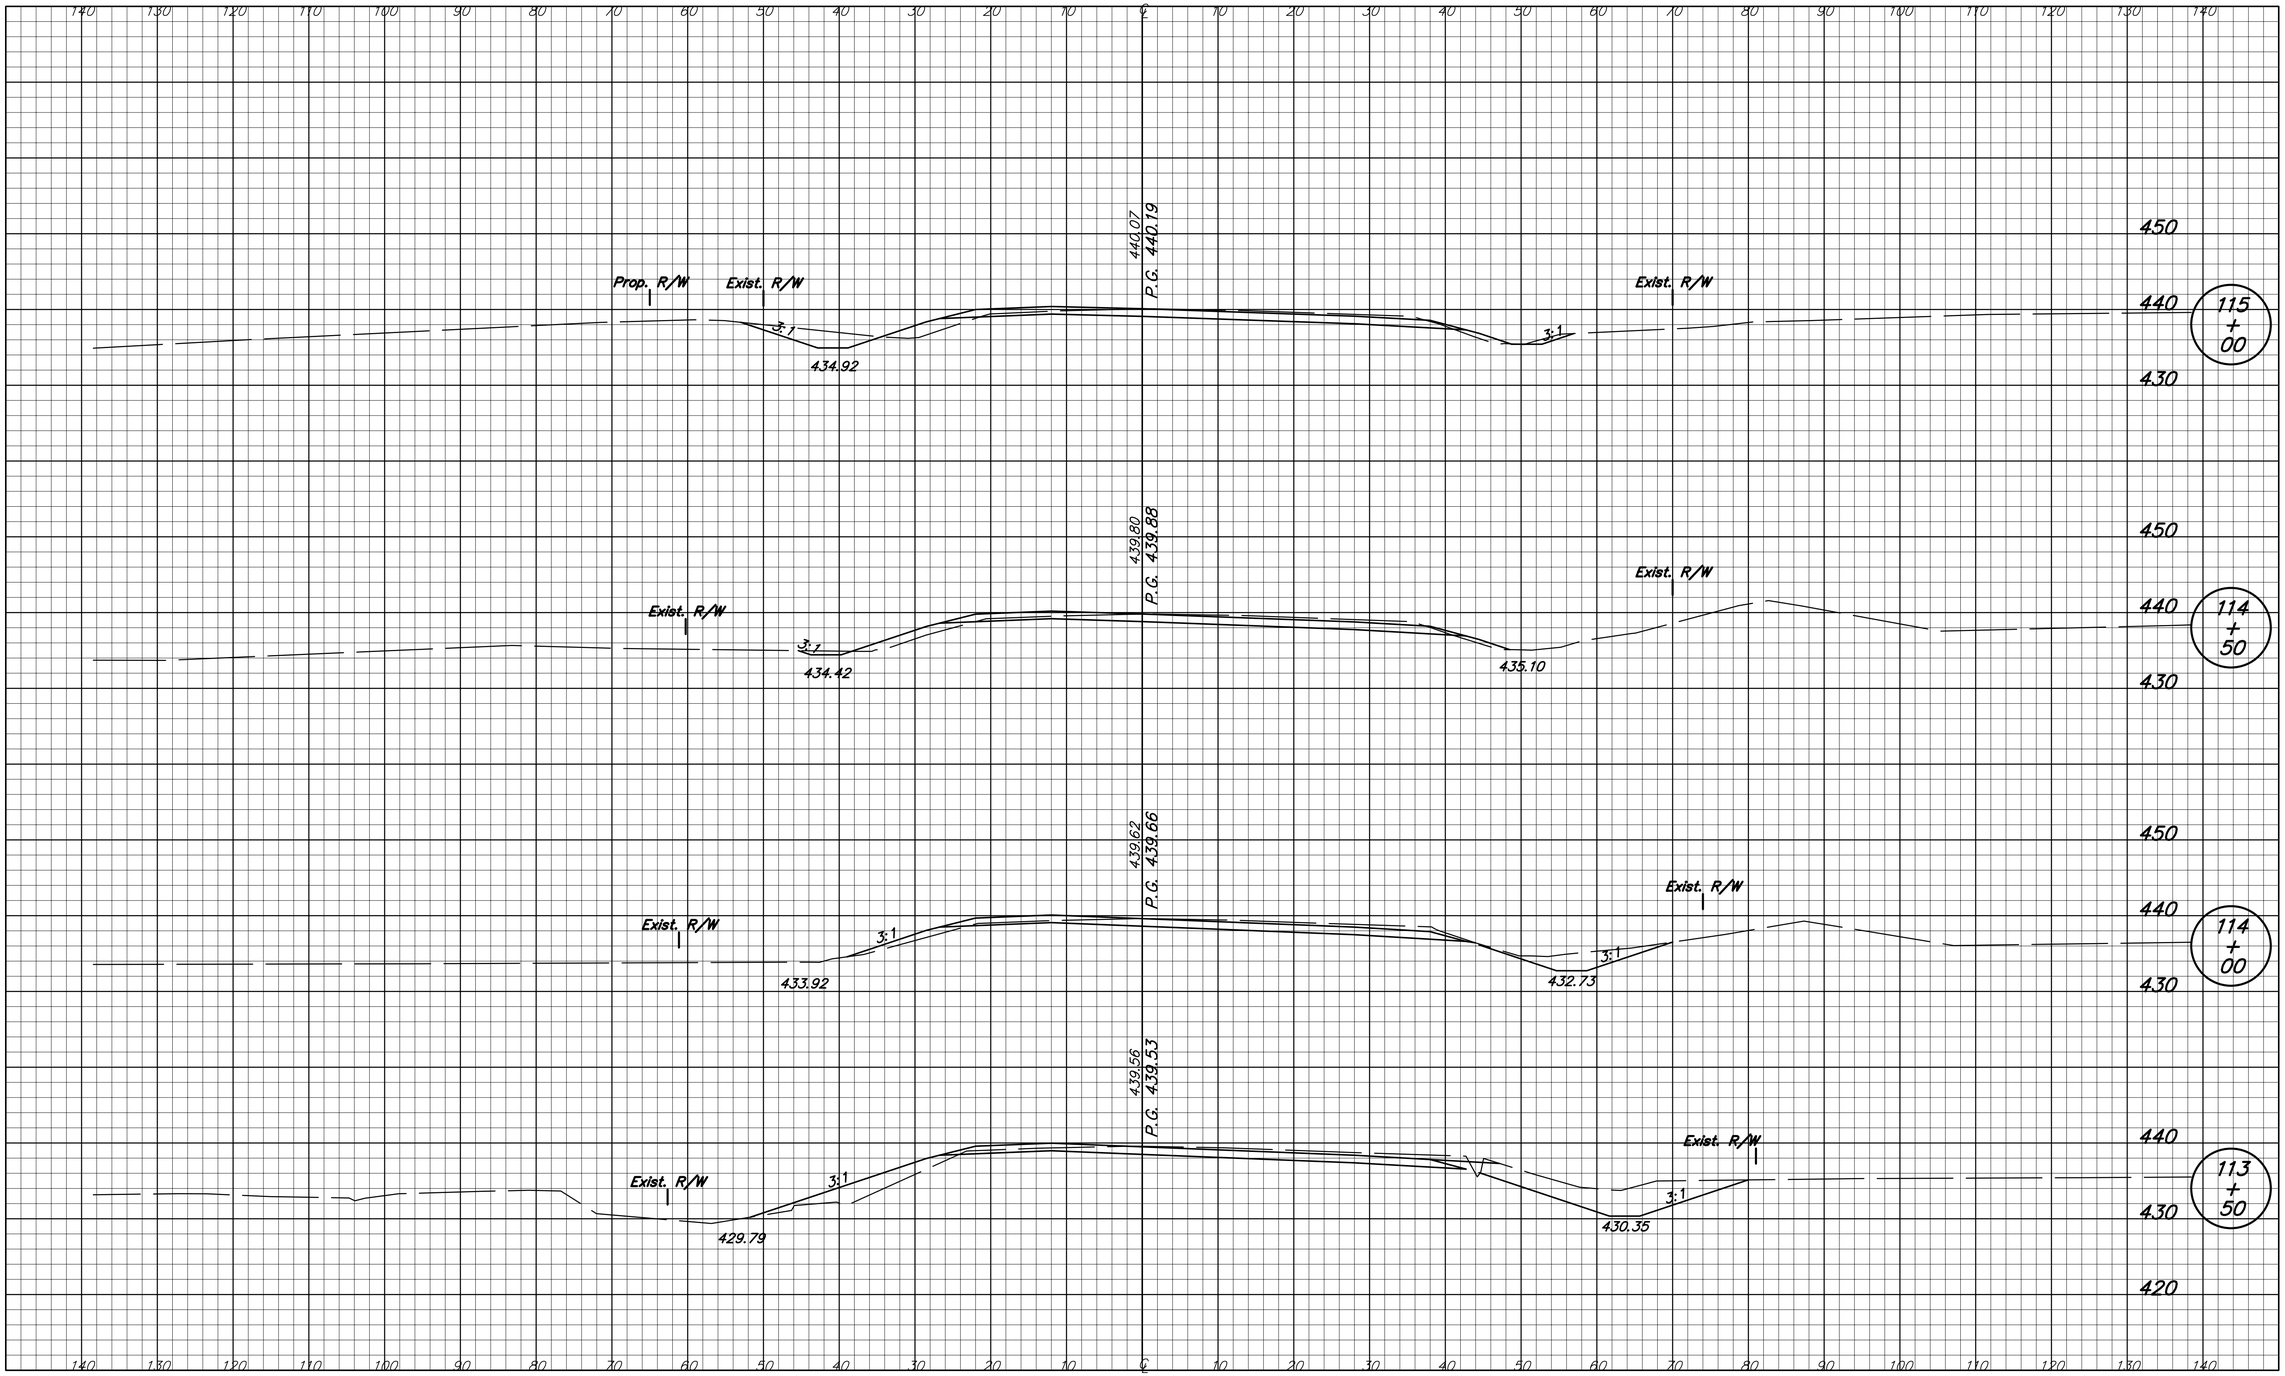


DIRECTORY... F:\2006\06-2374 I-69 Design Build\DESIGN\EAGLE POINT\ LTSCALE...10
FILE..... 0500436.dwg DWSCALE..3
PLOTTED BY: tebrock
DATE..... Nov 30,2007 - 3:33pm

| | | | |
|---|---|---|---|
| DESIGNED: SMD | DRAWN: TEB | INDIANA DEPARTMENT OF TRANSPORTATION | HORIZONTAL SCALE: 1" = 10' / BRIDGE FILE: I-69-26-8862 to 8866 |
| CHECKED: BCP | CHECKED: SMD | CROSS SECTIONS S.R. 57 (RELOCATED) LINE "C-PR" | VERTICAL SCALE: 1" = 10' / DESIGNATION: 0500436 |
| | | | SURVEY BOOK: PENDING / SHEETS: 185 of 228 |
| | | | CONTRACT: IR-29023 / PROJECT: IM-069-0(004) |

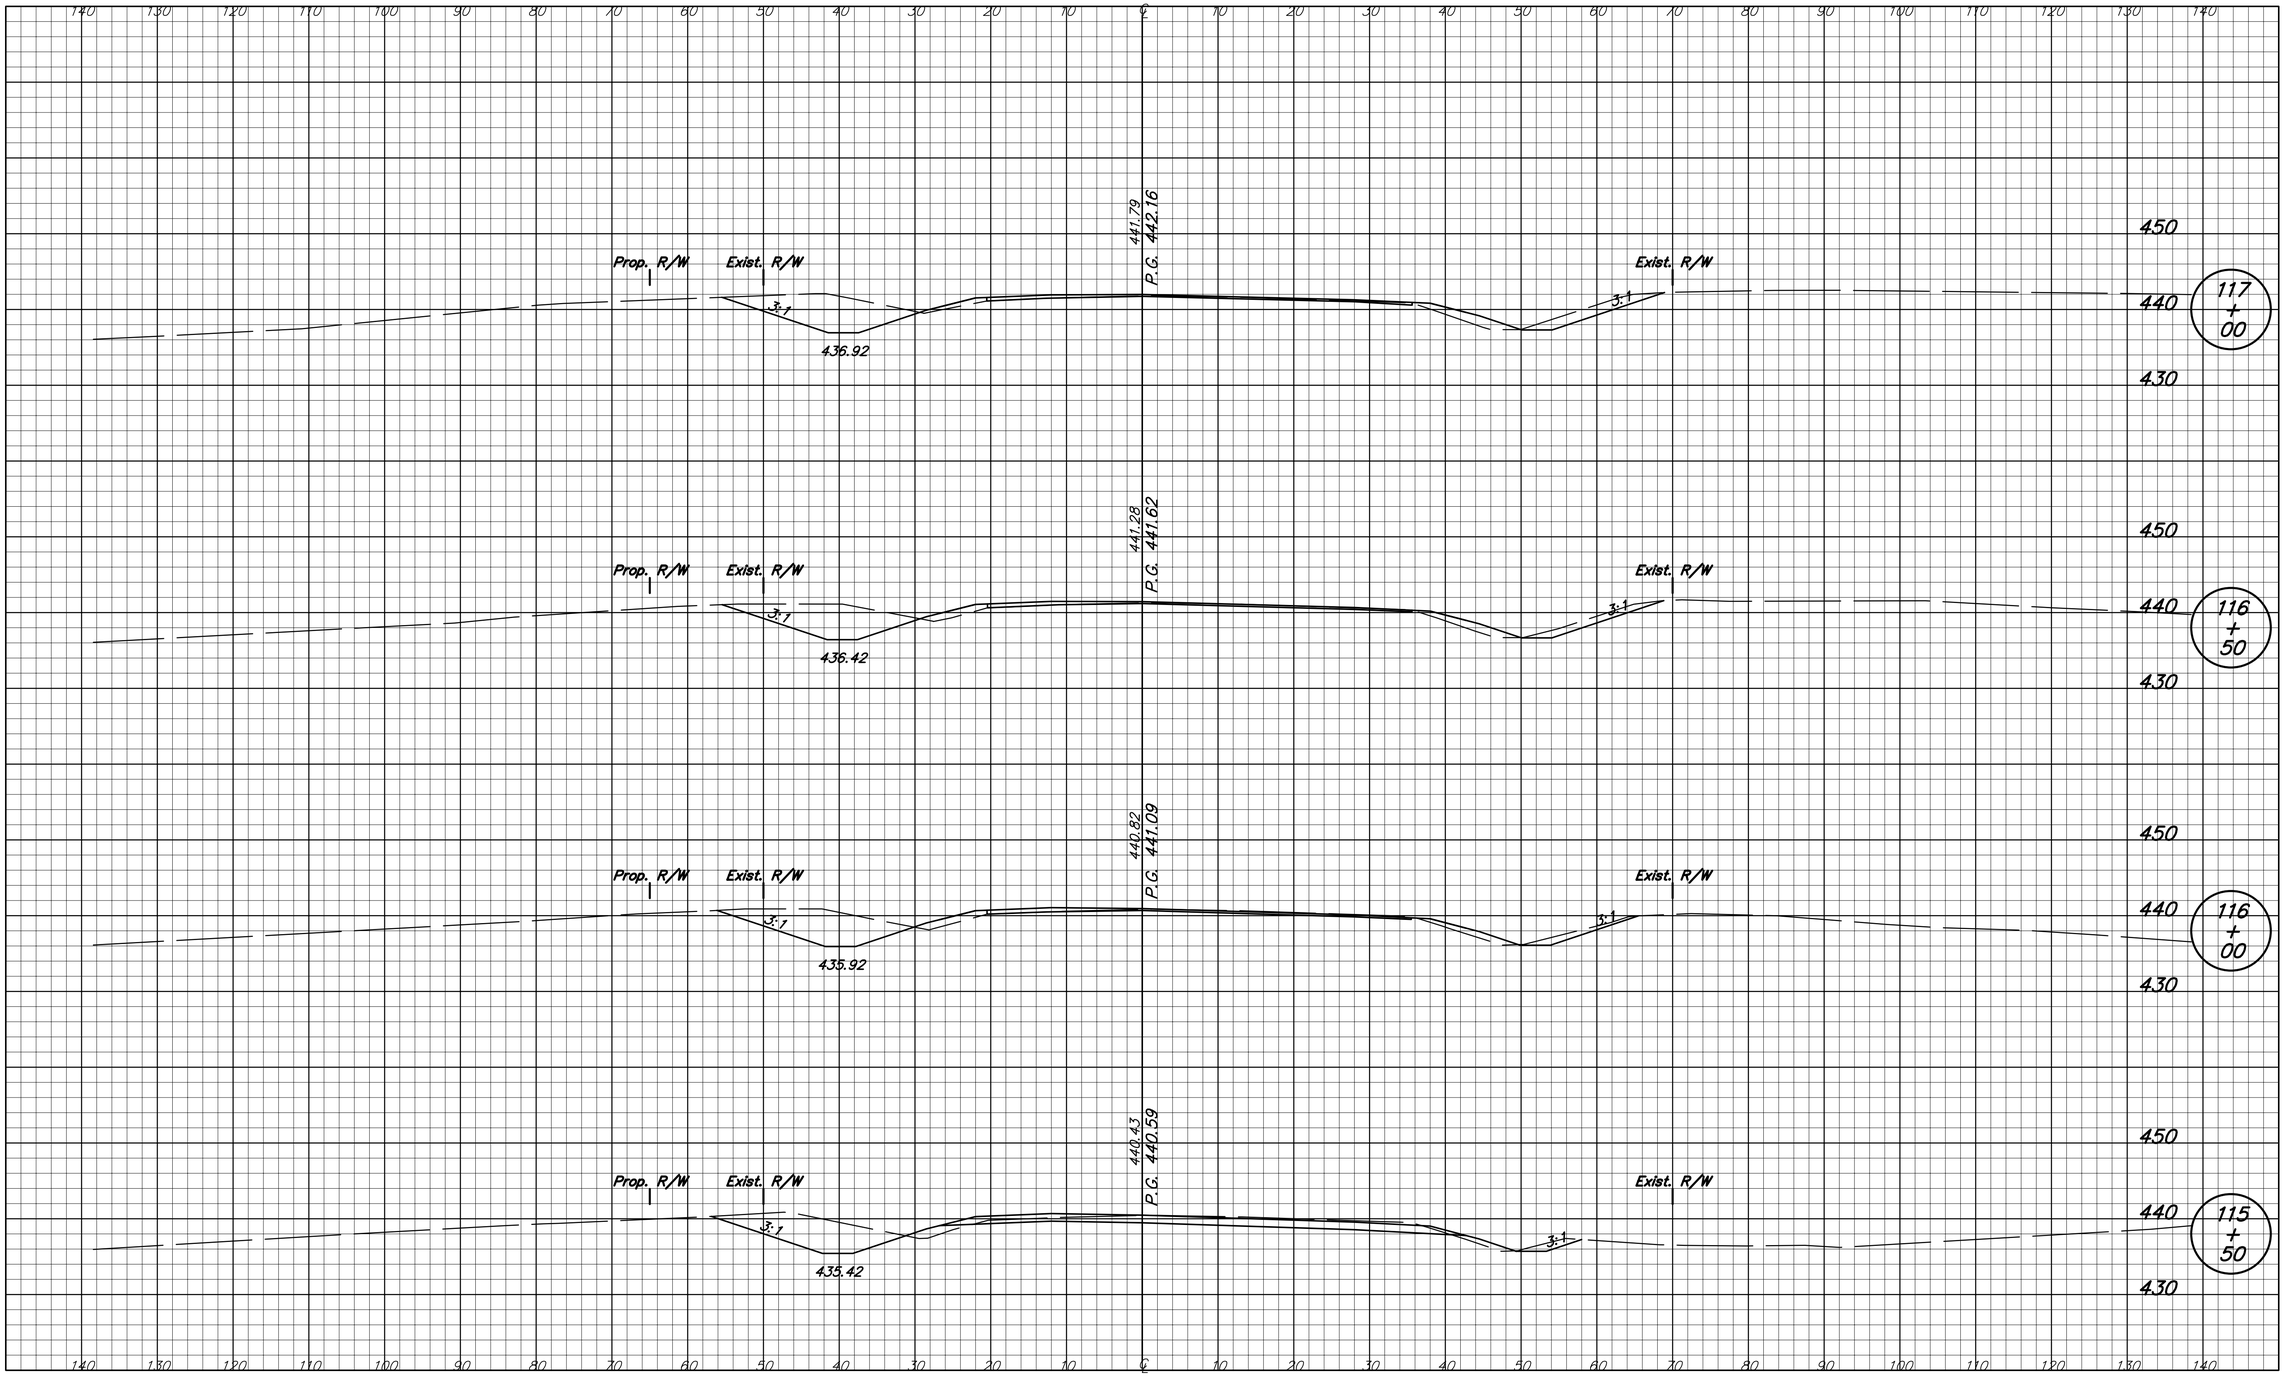


DIRECTORY... F:\2006\06-2374 I-69 Design Build\DESIGN\EAGLE POINT\ LTSCALE...10
FILE..... 0500436.dwg DWGSCALE.3
PLOTTED BY: tebrock
DATE..... Nov 30,2007 - 3:33pm

| | | | |
|---|---|---|---|
| DESIGNED: SMD | DRAWN: TEB | INDIANA DEPARTMENT OF TRANSPORTATION | HORIZONTAL SCALE: 1" = 10' / BRIDGE FILE: I-69-26-8862 to 8866 |
| CHECKED: BCP | CHECKED: SMD | CROSS SECTIONS S.R. 57 (RELOCATED) LINE "C-PR" | VERTICAL SCALE: 1" = 10' / DESIGNATION: 0500436 |
| | | | SURVEY BOOK: PENDING / SHEETS: 186 of 228 |
| | | | CONTRACT: IR-29023 / PROJECT: IM-069-0(004) |

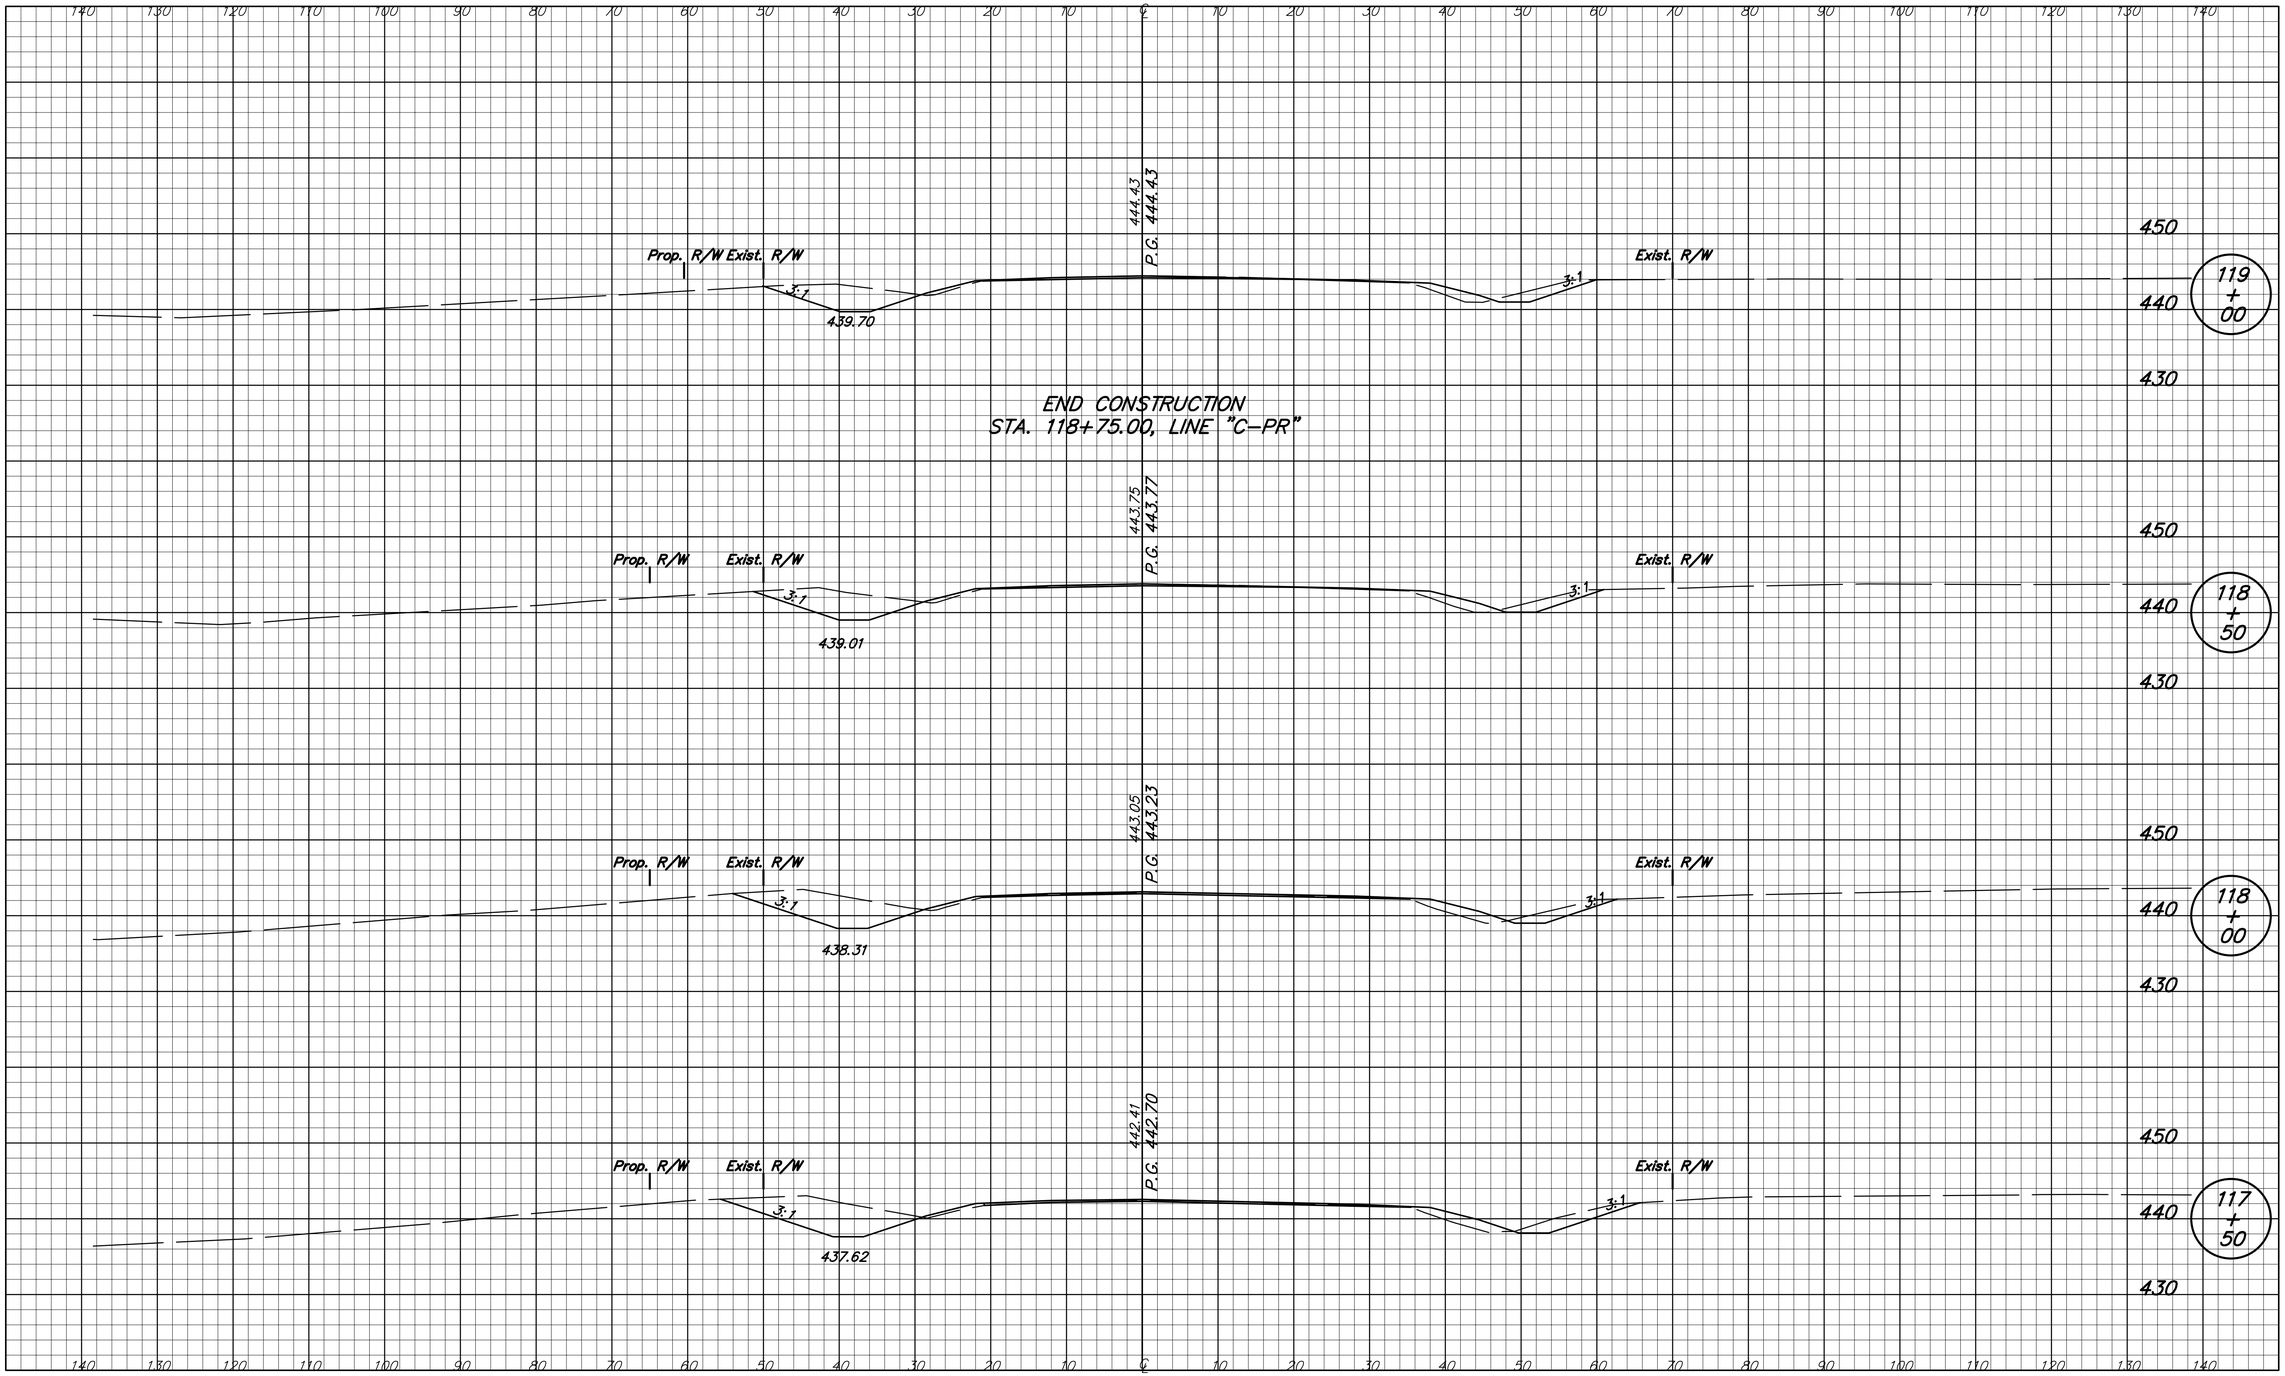


DIRECTORY... F:\2006\06-2374 I-69 Design Build\DESIGN\EAGLE POINT\ LTSCALE...10
FILE..... 0500436.dwg DWSCALE...3
PLOTTED BY: tebrock
DATE..... Nov 30,2007 - 3:33pm

| | | | |
|---|---|---|---|
| DESIGNED: SMD | DRAWN: TEB | INDIANA DEPARTMENT OF TRANSPORTATION | HORIZONTAL SCALE: 1" = 10' / BRIDGE FILE: I-69-26-8862 to 8866 |
| CHECKED: BCP | CHECKED: SMD | CROSS SECTIONS S.R. 57 (RELOCATED) LINE "C-PR" | VERTICAL SCALE: 1" = 10' / DESIGNATION: 0500436 |
| | | | SURVEY BOOK: PENDING / SHEETS: 187 of 228 |
| | | | CONTRACT: IR-29023 / PROJECT: IM-069-0(004) |

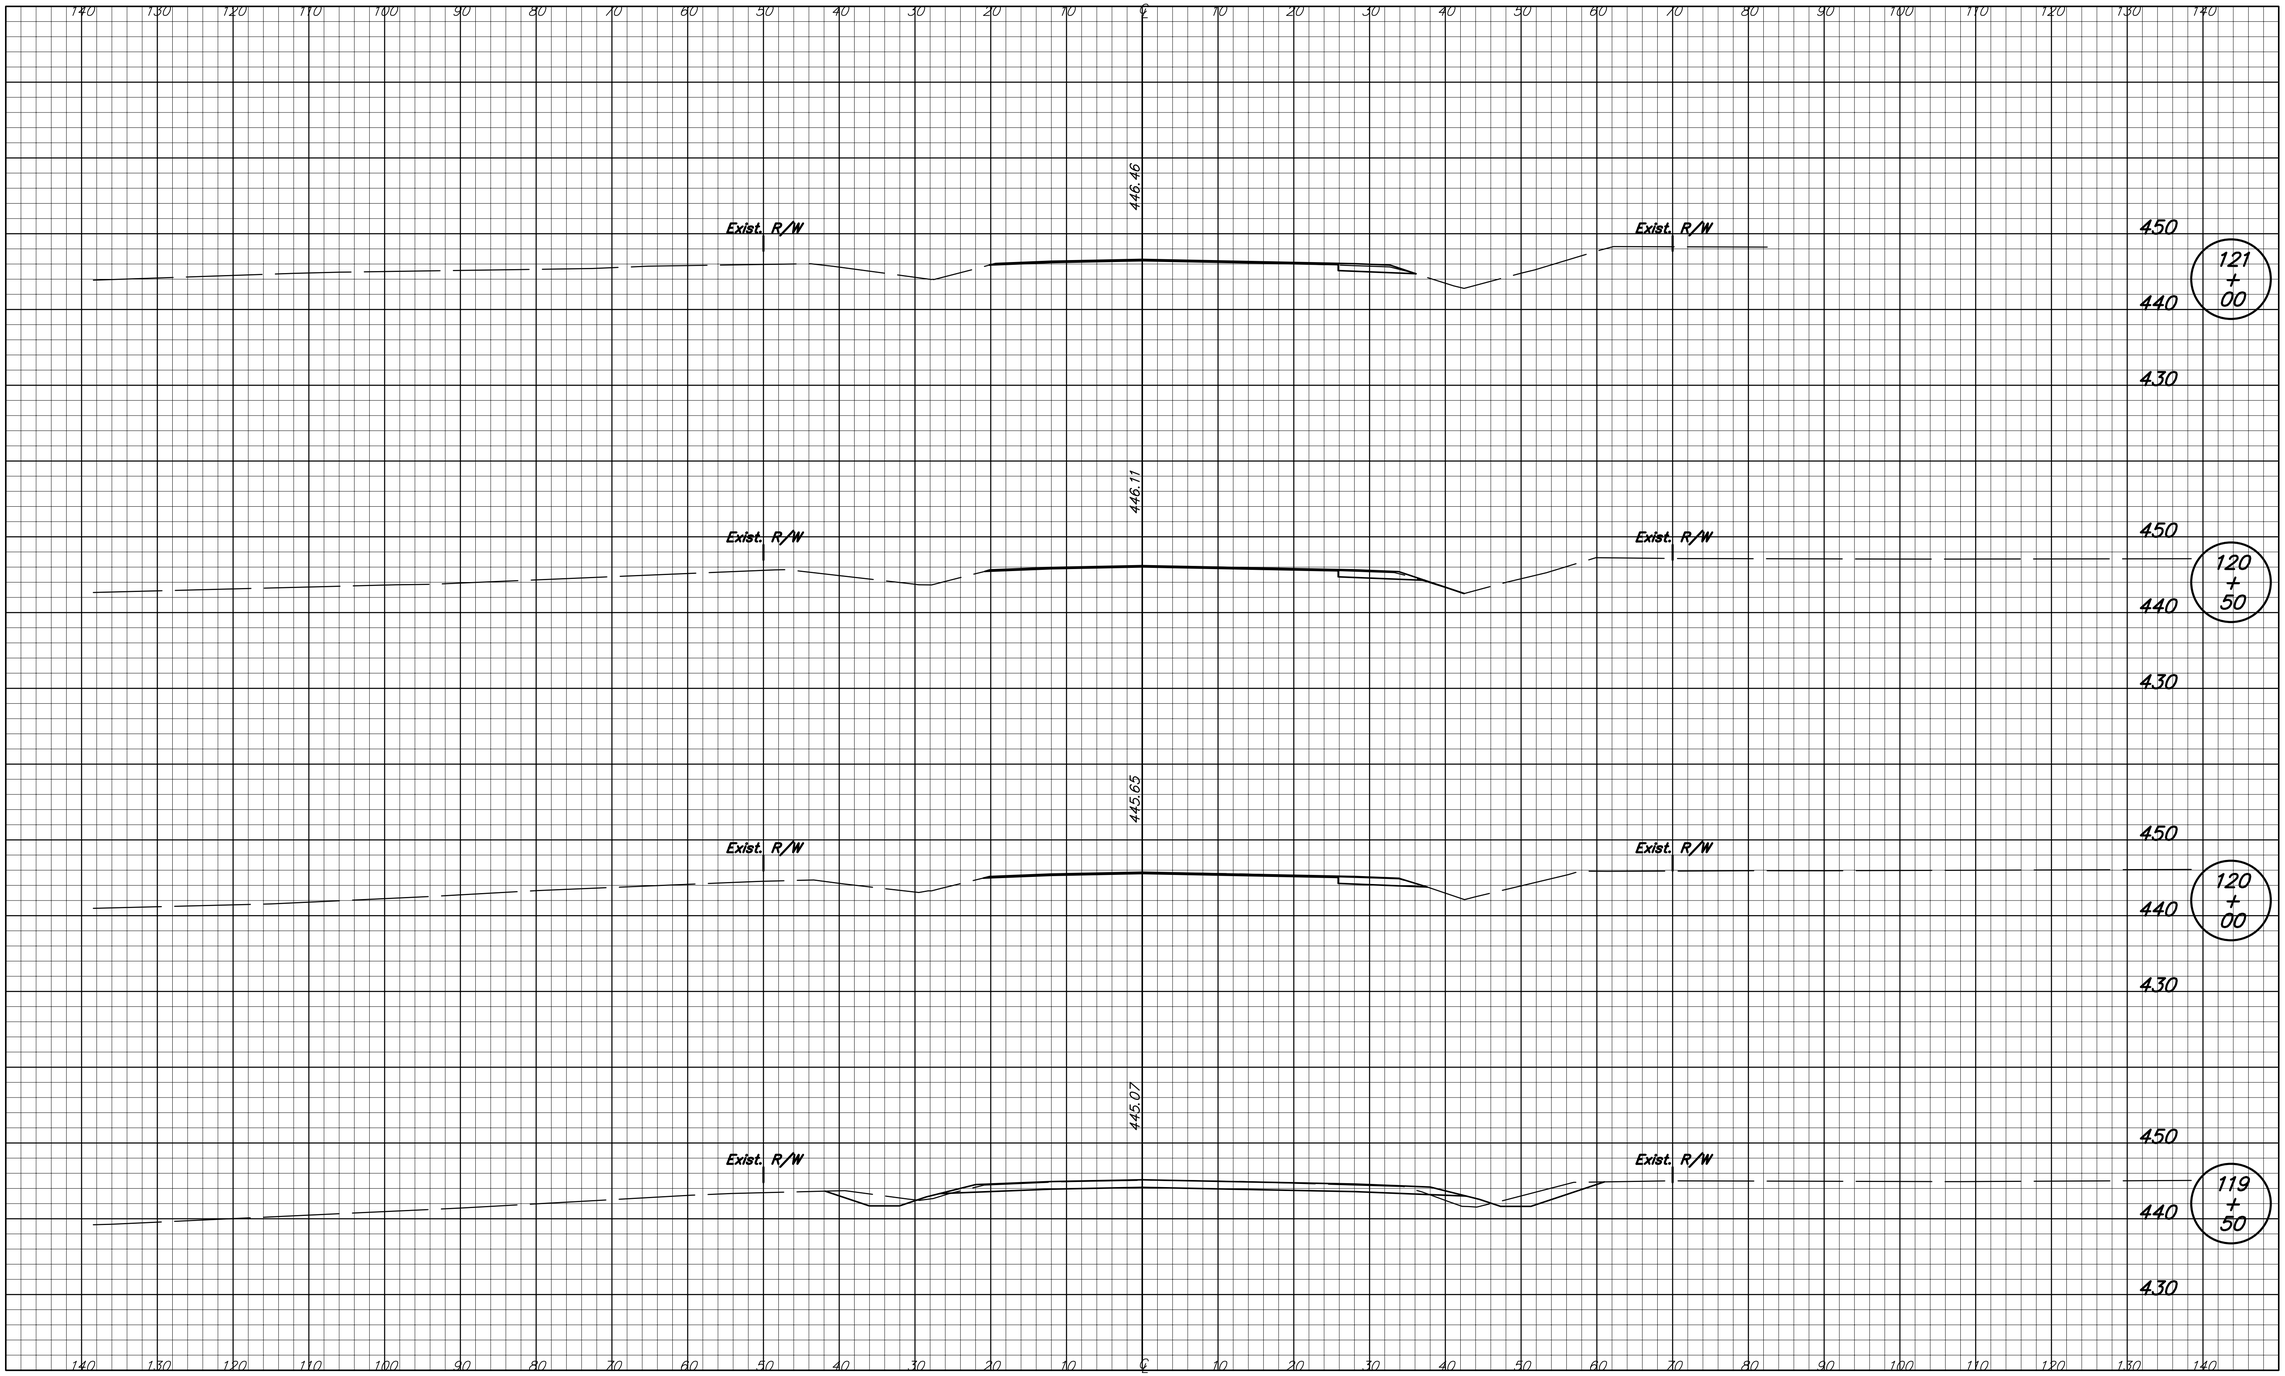


| | | | |
|---|---|---|---|
| DESIGNED: SMD | DRAWN: TEB | INDIANA DEPARTMENT OF TRANSPORTATION | HORIZONTAL SCALE 1" = 10' / VERTICAL SCALE 1" = 10' |
| CHECKED: BCP | CHECKED: SMD | CROSS SECTIONS S.R. 57 (RELOCATED) LINE "C-PR" | BRIDGE FILE I-69-26-8862 to 8866 / DESIGNATION 0500436 |
| | | | SURVEY BOOK PENDING / SHEETS 188 of 228 |
| | | | CONTRACT IR-29023 / PROJECT IM-069-0(004) |

DIRECTORY... F:\2006\06-2374 I-69 Design Build\DESIGN\EAGLE POINT\ LTSCALE...10
FILE..... 57cr8.dwg DWSCALE..3
PLOTTED BY: tebrock
DATE..... Nov 30,2007 - 3:44pm

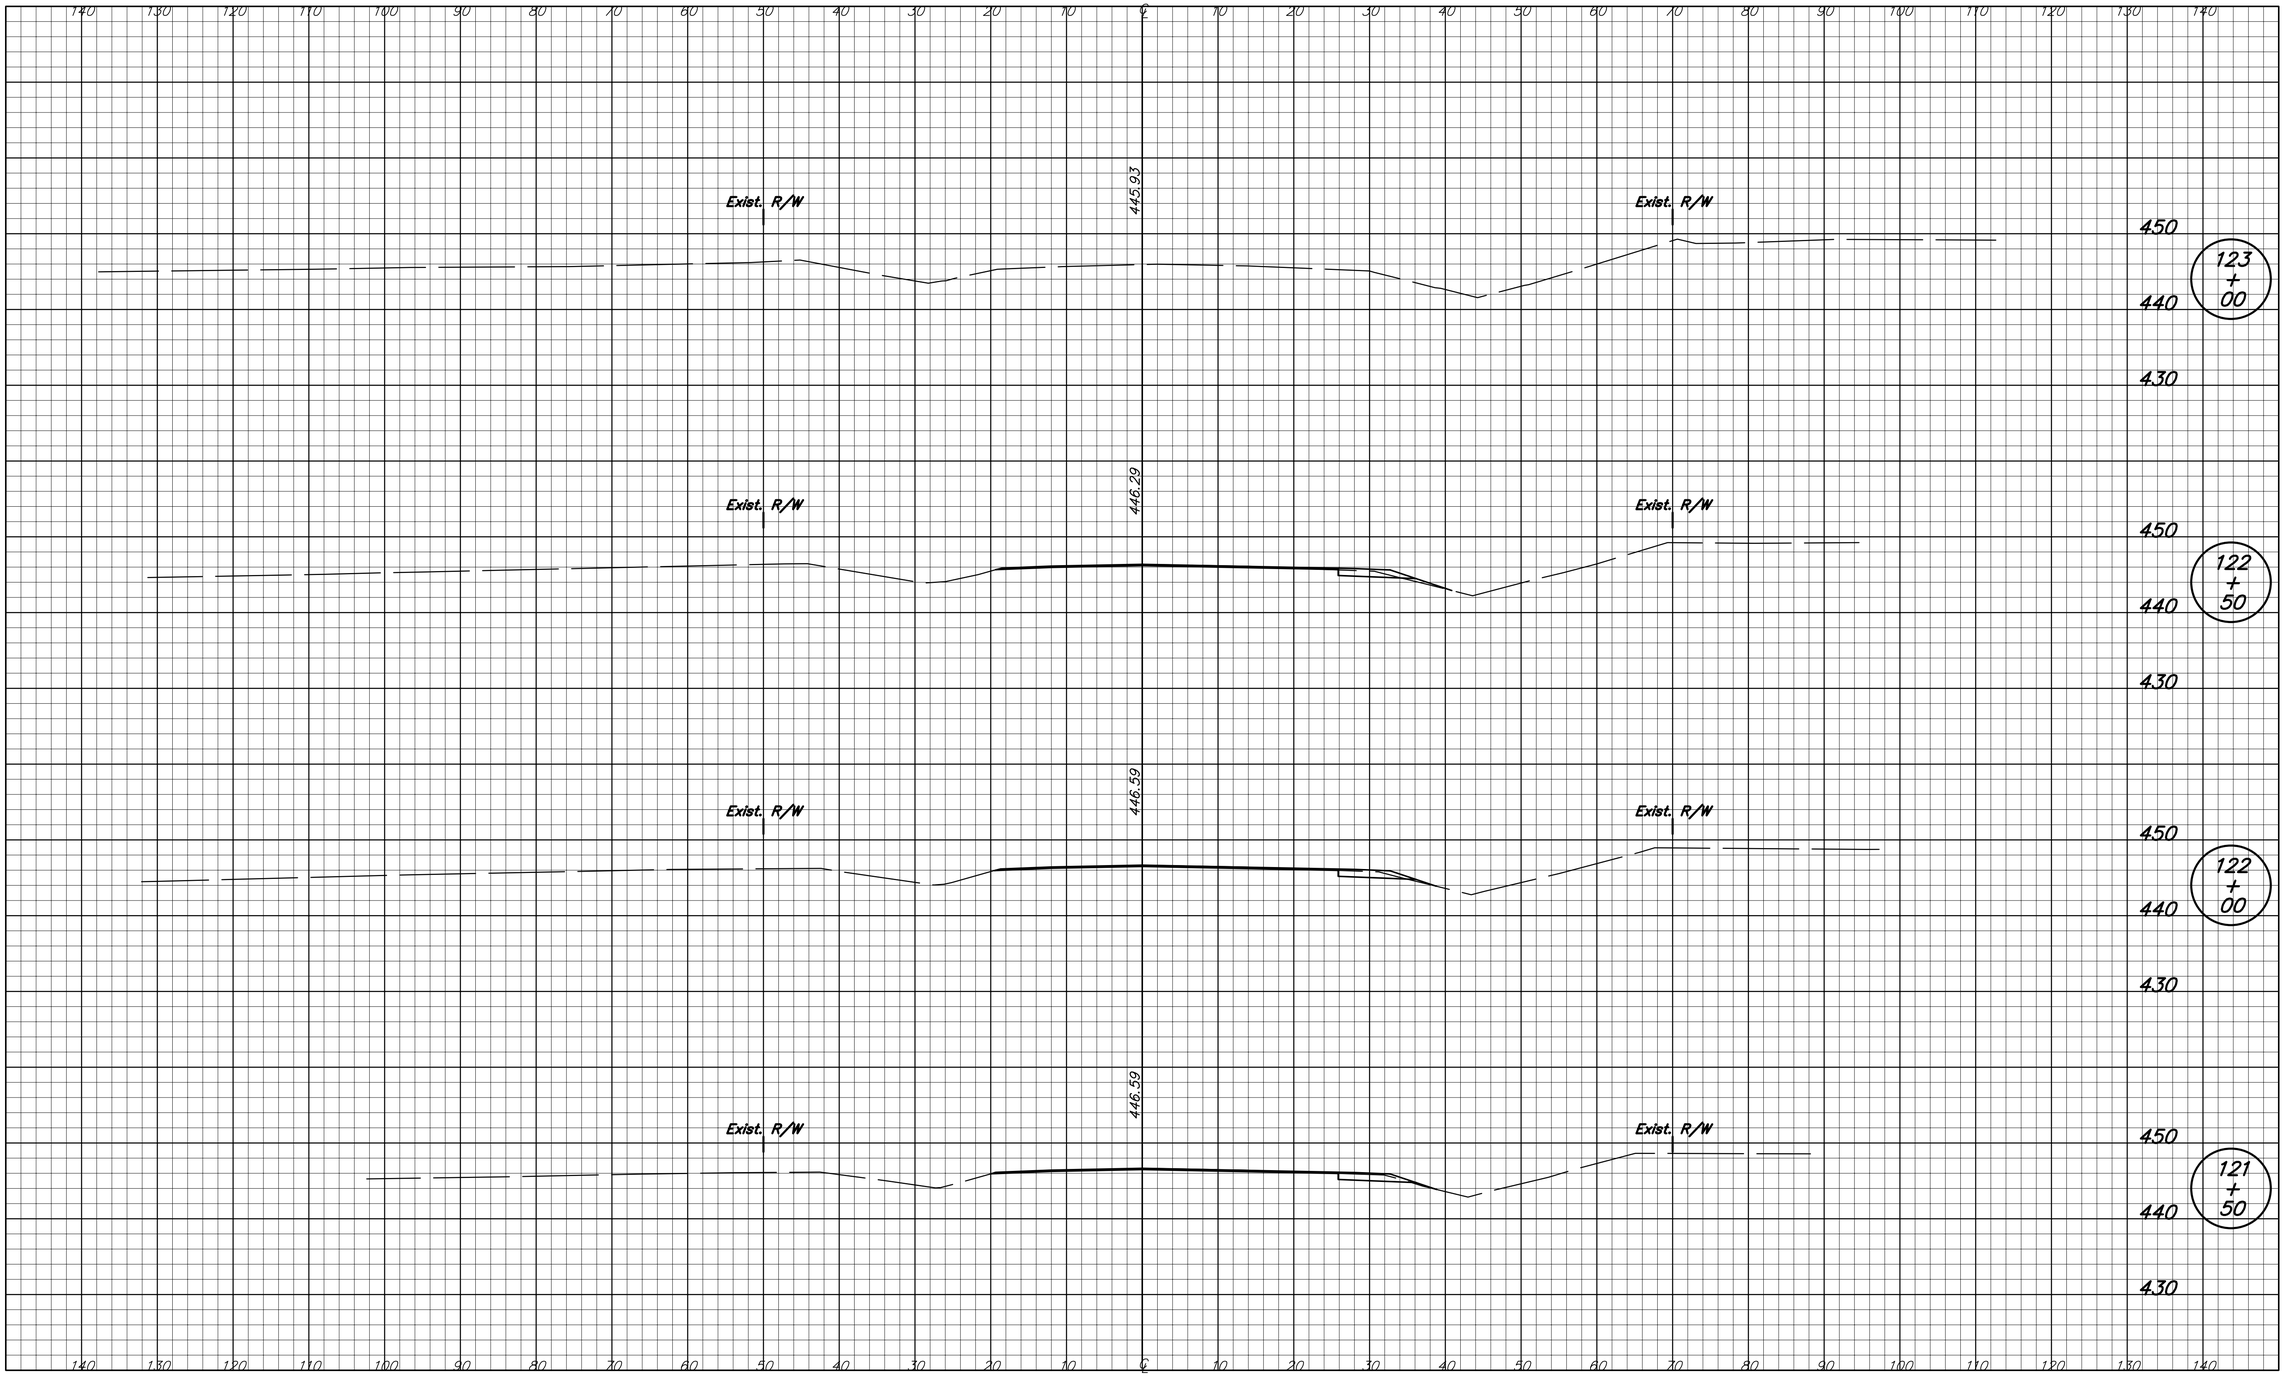


| | | | |
|---|---|---|---|
| DESIGNED: SMD | DRAWN: TEB | INDIANA DEPARTMENT OF TRANSPORTATION | HORIZONTAL SCALE 1" = 10' / BRIDGE FILE I-69-26-8862 to 8866 |
| CHECKED: BCP | CHECKED: SMD | CROSS SECTIONS S.R. 57 (RELOCATED) LINE "C-PR" | VERTICAL SCALE 1" = 10' / DESIGNATION 0500436 |
| | | | SURVEY BOOK PENDING / SHEETS 189 of 228 |
| | | | CONTRACT IR-29023 / PROJECT IM-069-0(004) |

DIRECTORY... F:\2006\06-2374 I-69 Design Build\DESIGN\EAGLE POINT\ LTSCALE...10
FILE..... 57CR2.dwg DWSCALE...3
PLOTTED BY: Leticia
DATE..... Nov 30,2007 - 3:48pm

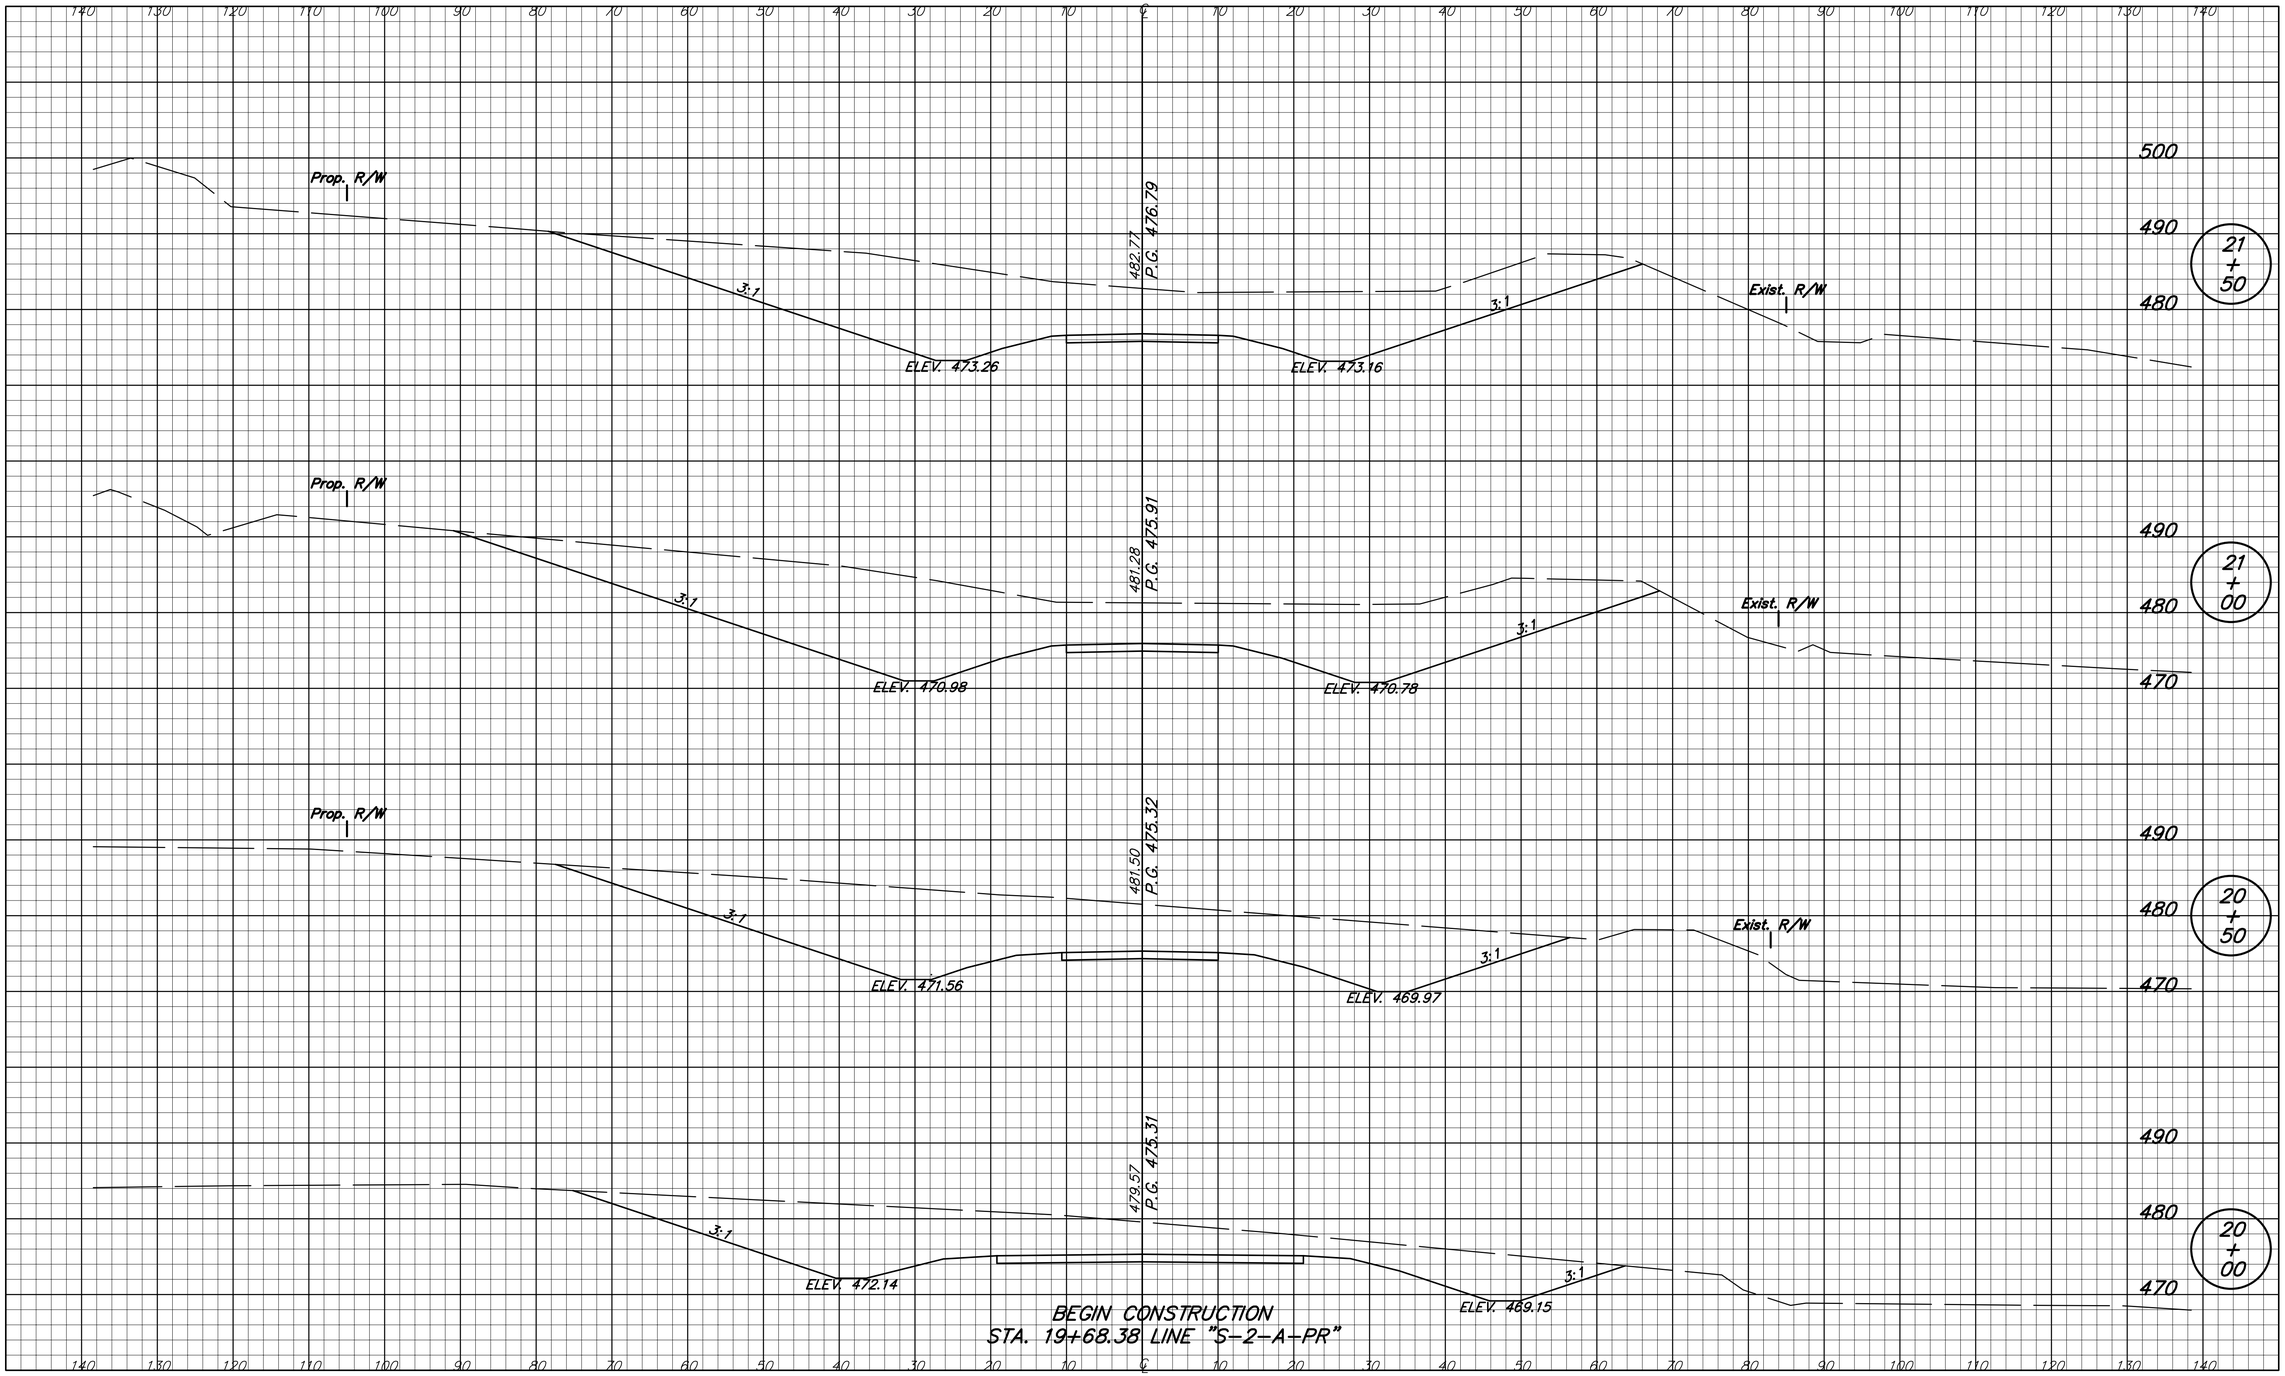


| | | | |
|---|---|---|---|
| DESIGNED: SMD | DRAWN: TEB | | |
| CHECKED: BCP | CHECKED: SMD | | |

INDIANA
DEPARTMENT OF TRANSPORTATION

CROSS SECTIONS
NOBLES CHAPEL LINE "S-2-A-PR"

| HORIZONTAL SCALE | BRIDGE FILE |
|---|---|
| 1" = 10' | I-69-26-8862 to 8866 |
| VERTICAL SCALE | DESIGNATION |
| 1" = 10' | 0500436 |
| SURVEY BOOK | SHEETS |
| PENDING | 190 of 228 |
| CONTRACT | PROJECT |
| IR-29023 | IM-069-0(004) |

DIRECTORY... F:\2006\06-2374 I-69 Design Build\DESIGN\EAGLE POINT\ LTSCALE...10
FILE..... 0500436.dwg DWGSCALE.10
PLOTTED BY: tebrock
DATE..... Nov 30,2007 - 4:01pm

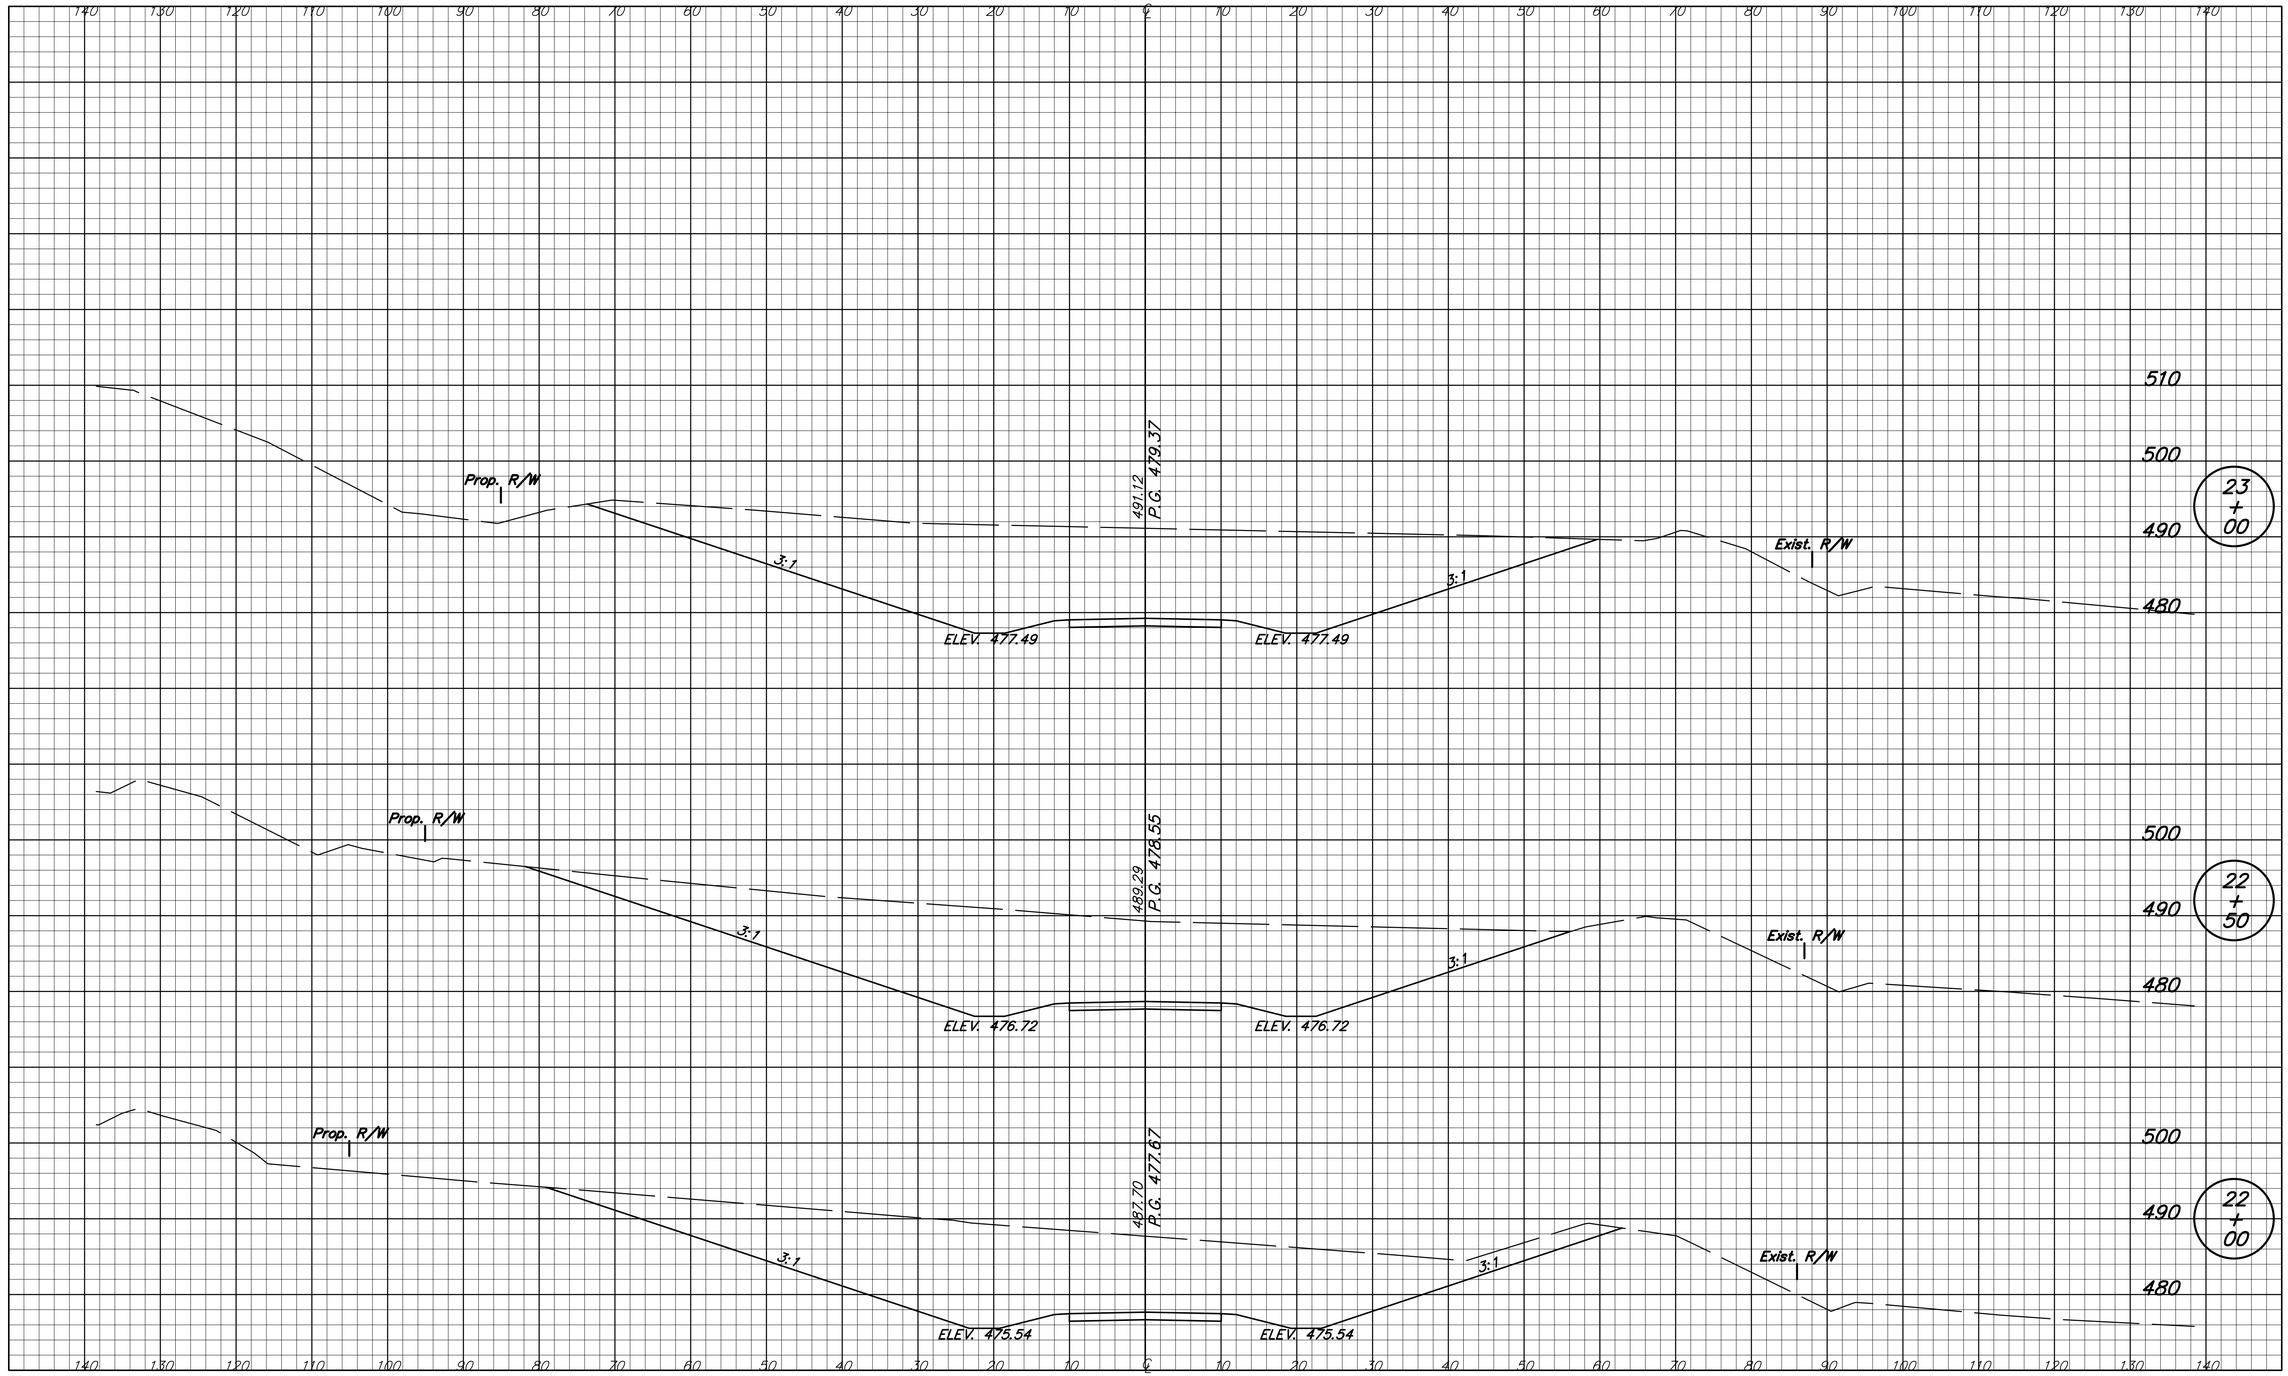


INDIANA
DEPARTMENT OF TRANSPORTATION

CROSS SECTIONS
NOBLES CHAPEL LINE "S-2-A-PR"

| | |
|---|---|
| DESIGNED: SMD | DRAWN: TEB |
| CHECKED: BCP | CHECKED: SMD |

| | |
|---|---|
| HORIZONTAL SCALE | BRIDGE FILE |
| 1" = 10' | I-69-26-8862 to 8866 |
| VERTICAL SCALE | DESIGNATION |
| 1" = 10' | 0500436 |
| SURVEY BOOK | SHEETS |
| PENDING | 191 of 228 |
| CONTRACT | PROJECT |
| IR-29023 | IM-069-0(004) |

DIRECTORY... F:\2006\06-2374 I-69 Design Build\DESIGN\EAGLE POINT\ LTSCALE...10
FILE..... 0500436.dwg DWGSCALE..3
PLOTTED BY: tebricks
DATE..... Nov 30,2007 - 4:01pm

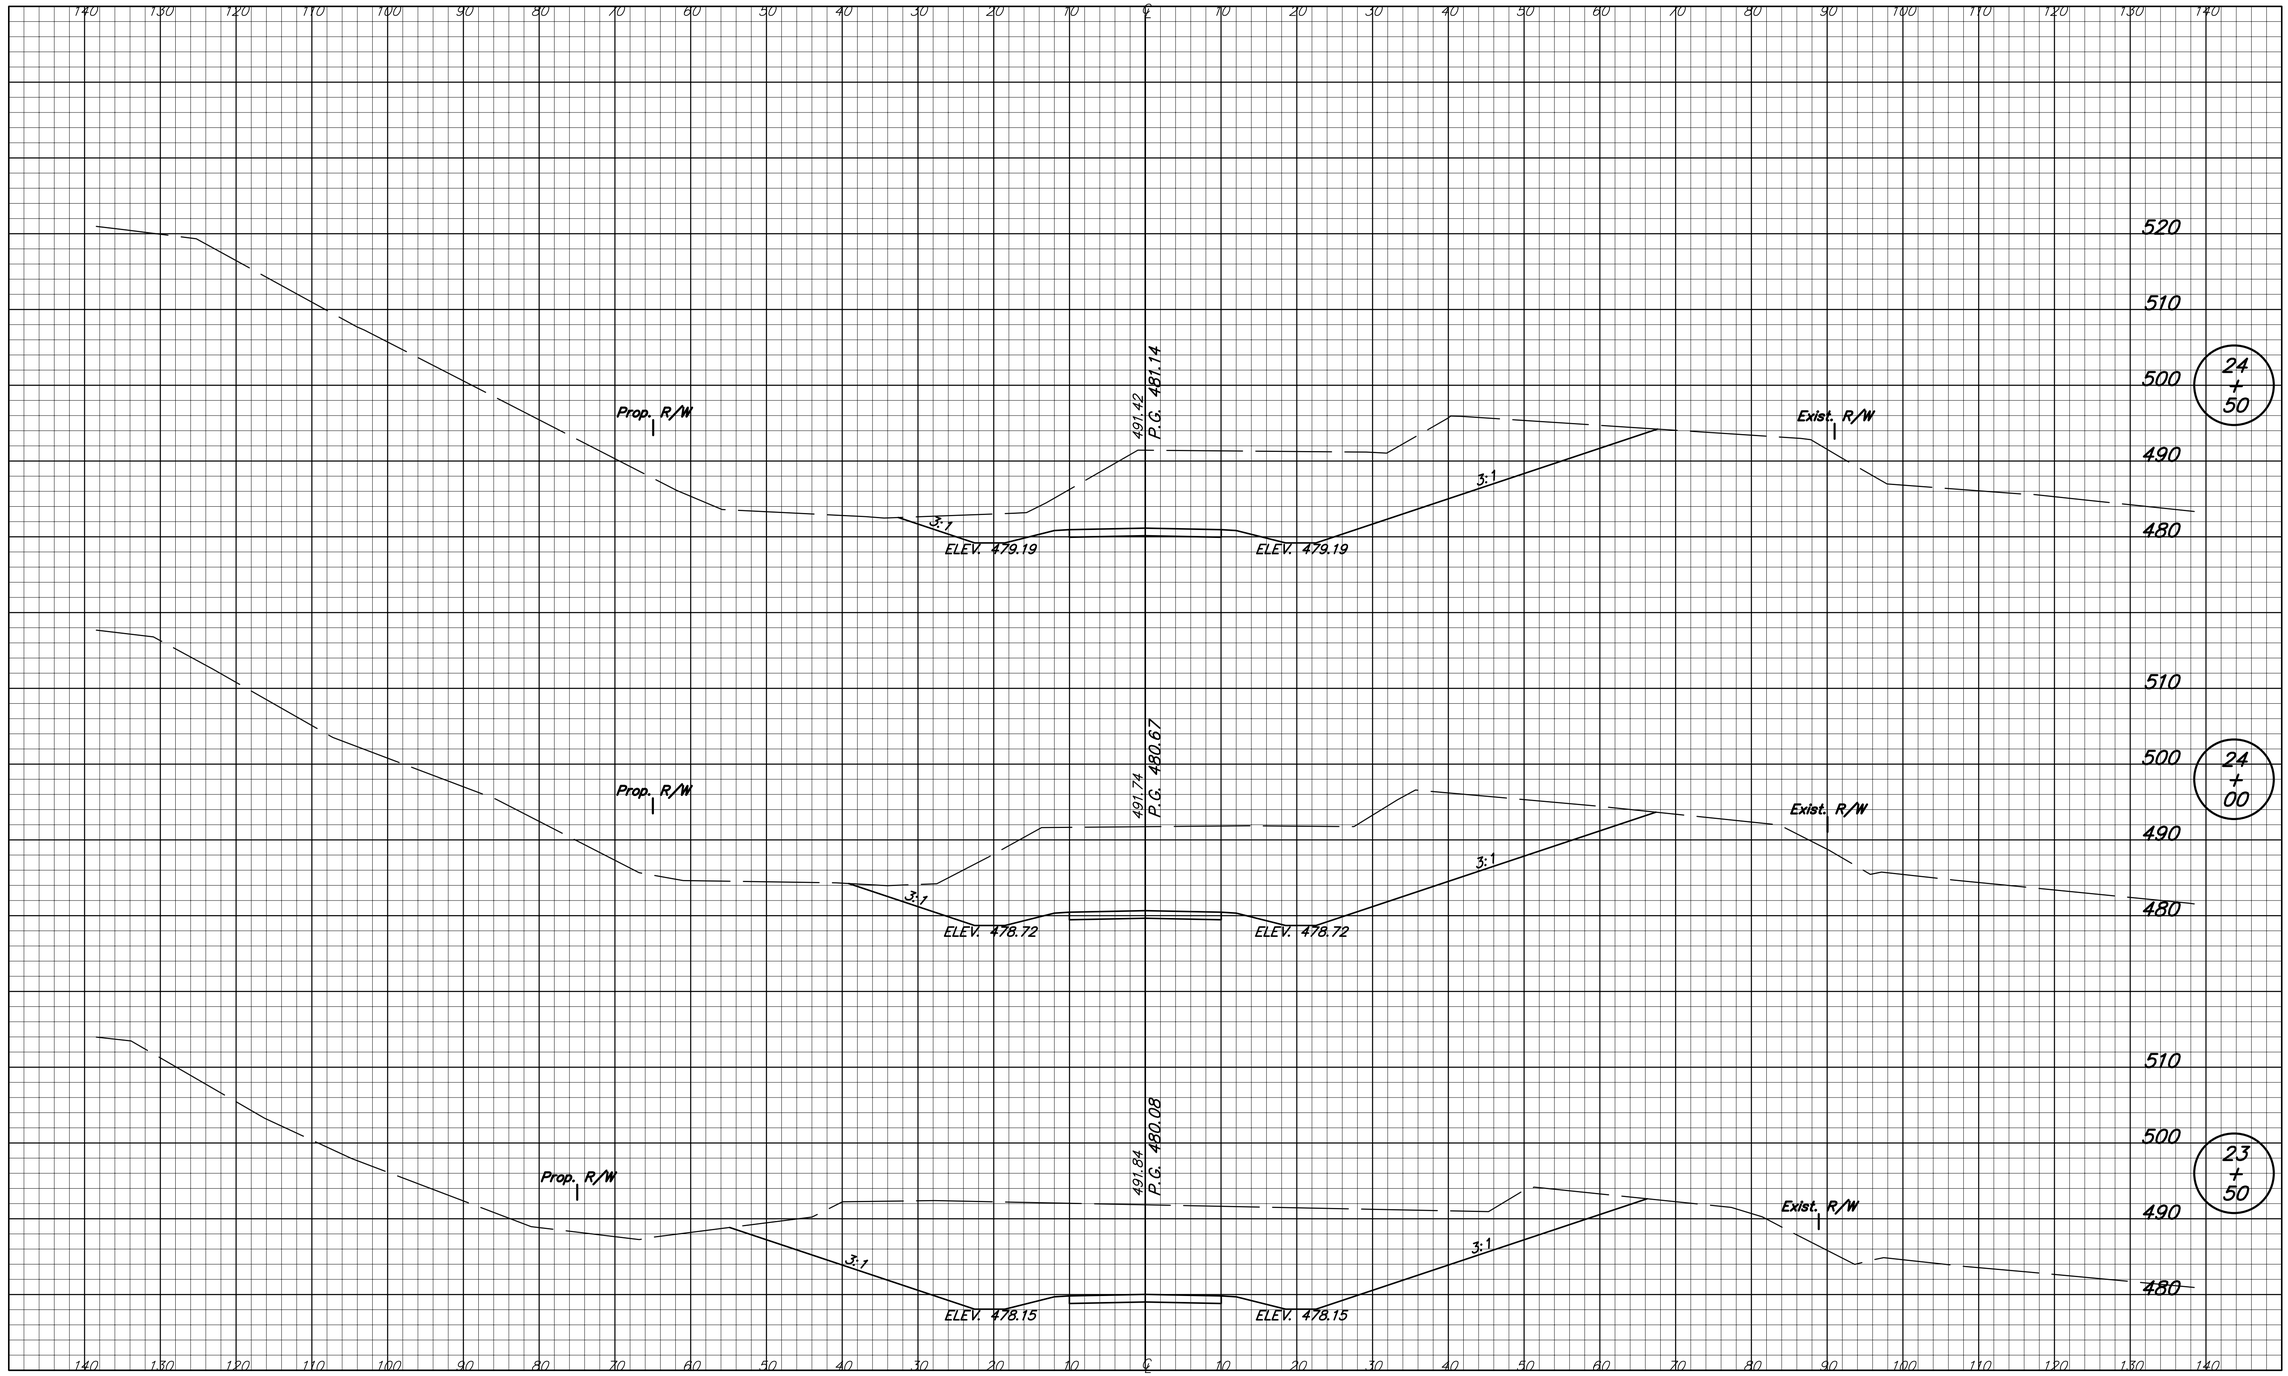


| | | | |
|---|---|---|---|
| DESIGNED: SMD | DRAWN: TEB | INDIANA DEPARTMENT OF TRANSPORTATION | HORIZONTAL SCALE 1" = 10' / BRIDGE FILE I-69-26-8862 to 8866 |
| CHECKED: BCP | CHECKED: SMD | CROSS SECTIONS NOBLES CHAPEL LINE "S-2-A-PR" | VERTICAL SCALE 1" = 10' / DESIGNATION 0500436 |
| | | | SURVEY BOOK PENDING / SHEETS 192 of 228 |
| | | | CONTRACT IR-29023 / PROJECT IM-069-0(004) |

DIRECTORY... F:\2006\06-2374 I-69 Design Build\DESIGN\EAGLE POINT\ LTSCALE...10
FILE..... 0500436.dwg DWGSCALE 3
PLOTTED BY: tebrooks
DATE..... Nov 30,2007 - 4:05pm

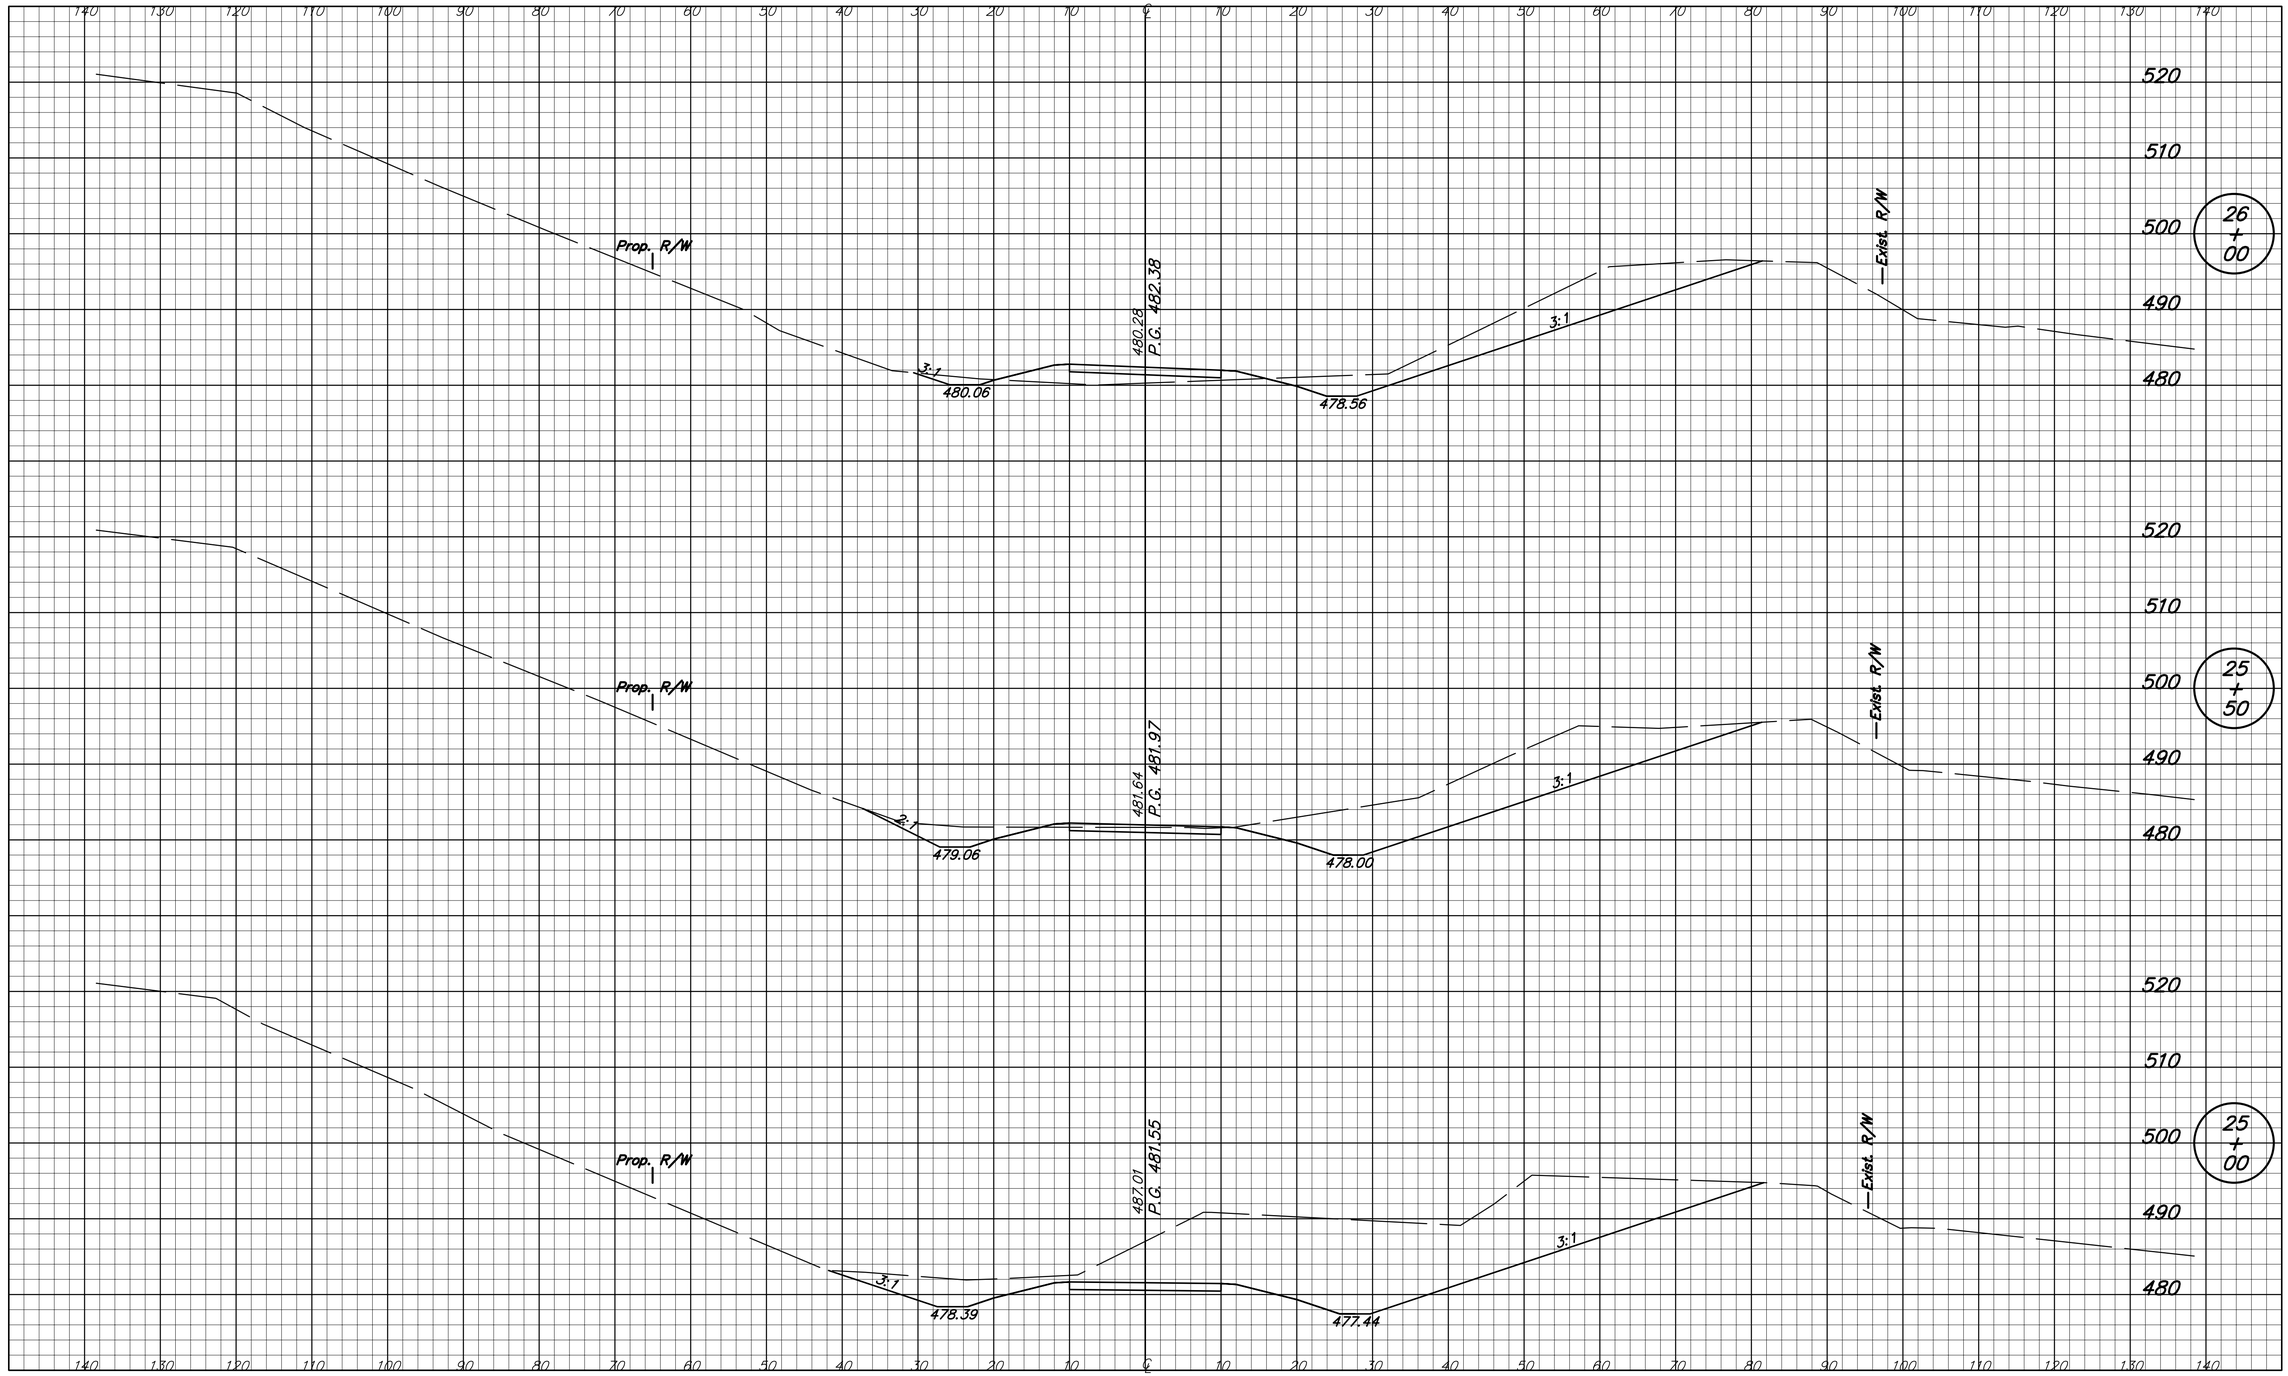


| | | | |
|---|---|---|---|
| DESIGNED: SMD | DRAWN: TEB | INDIANA DEPARTMENT OF TRANSPORTATION | HORIZONTAL SCALE 1" = 10' / BRIDGE FILE I-69-26-8862 to 8866 |
| CHECKED: BCP | CHECKED: SMD | CROSS SECTIONS NOBLES CHAPEL LINE "S-2-A-PR" | VERTICAL SCALE 1" = 10' / DESIGNATION 0500436 |
| | | | SURVEY BOOK PENDING / SHEETS 193 of 228 |
| | | | CONTRACT IR-29023 / PROJECT IM-069-0(004) |

DIRECTORY... F:\JOBS\06-2374 I-69 Design Build\DESIGN\EAGLE POINT\ LTSCALE...10
FILENAME... NOBLES.dgn DMSCALE...3
PLOTTED BY: tebbeck
DATE..... Nov 30,2007 - 4:09pm

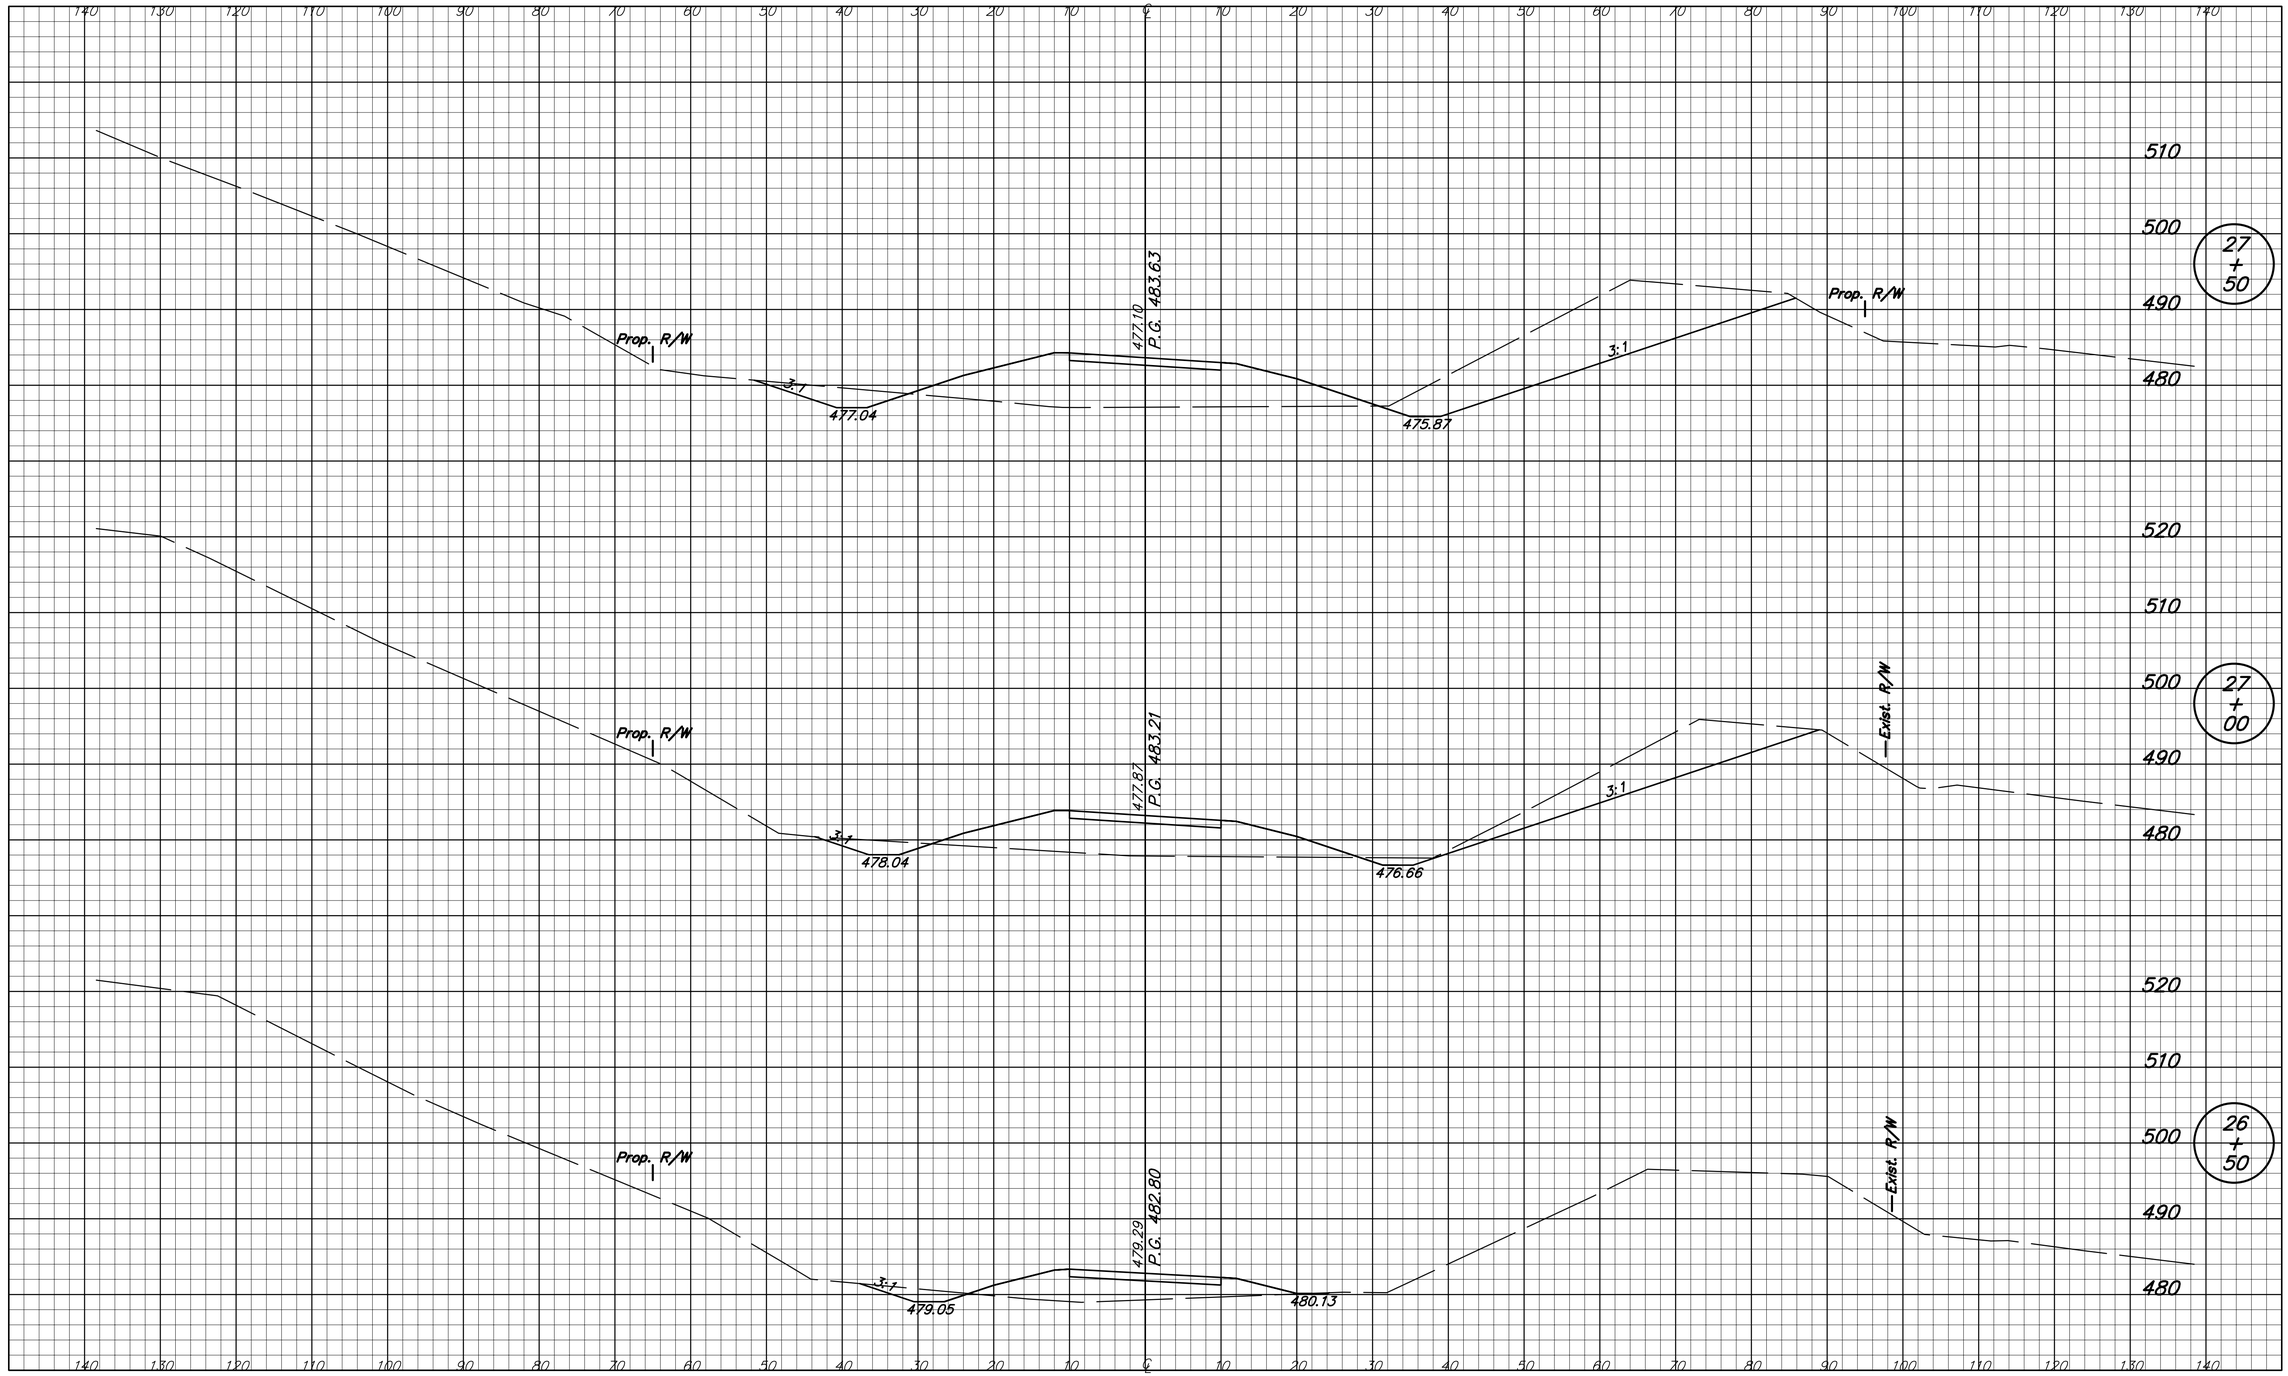


| | | | |
|---|---|---|---|
| DESIGNED: SMD | DRAWN: TEB | INDIANA DEPARTMENT OF TRANSPORTATION | HORIZONTAL SCALE 1" = 10' / VERTICAL SCALE 1" = 10' / BRIDGE FILE I-69-26-8862 to 8866 / DESIGNATION 0500436 |
| CHECKED: BCP | CHECKED: SMD | CROSS SECTIONS NOBLES CHAPEL LINE "S-2-A-PR" | SURVEY BOOK PENDING / SHEETS 194 of 228 / CONTRACT IR-29023 / PROJECT IM-069-0(004) |

DIRECTORY... F:\JOBS\06-2374 I-69 Design Build\DESIGN\EAGLE POINT\ LTSCALE...10
FILE NAME... \X0500436.dgn DMSCALE...3
PLOTTED BY: tebbock
DATE..... Nov 30,2007 - 4:09pm

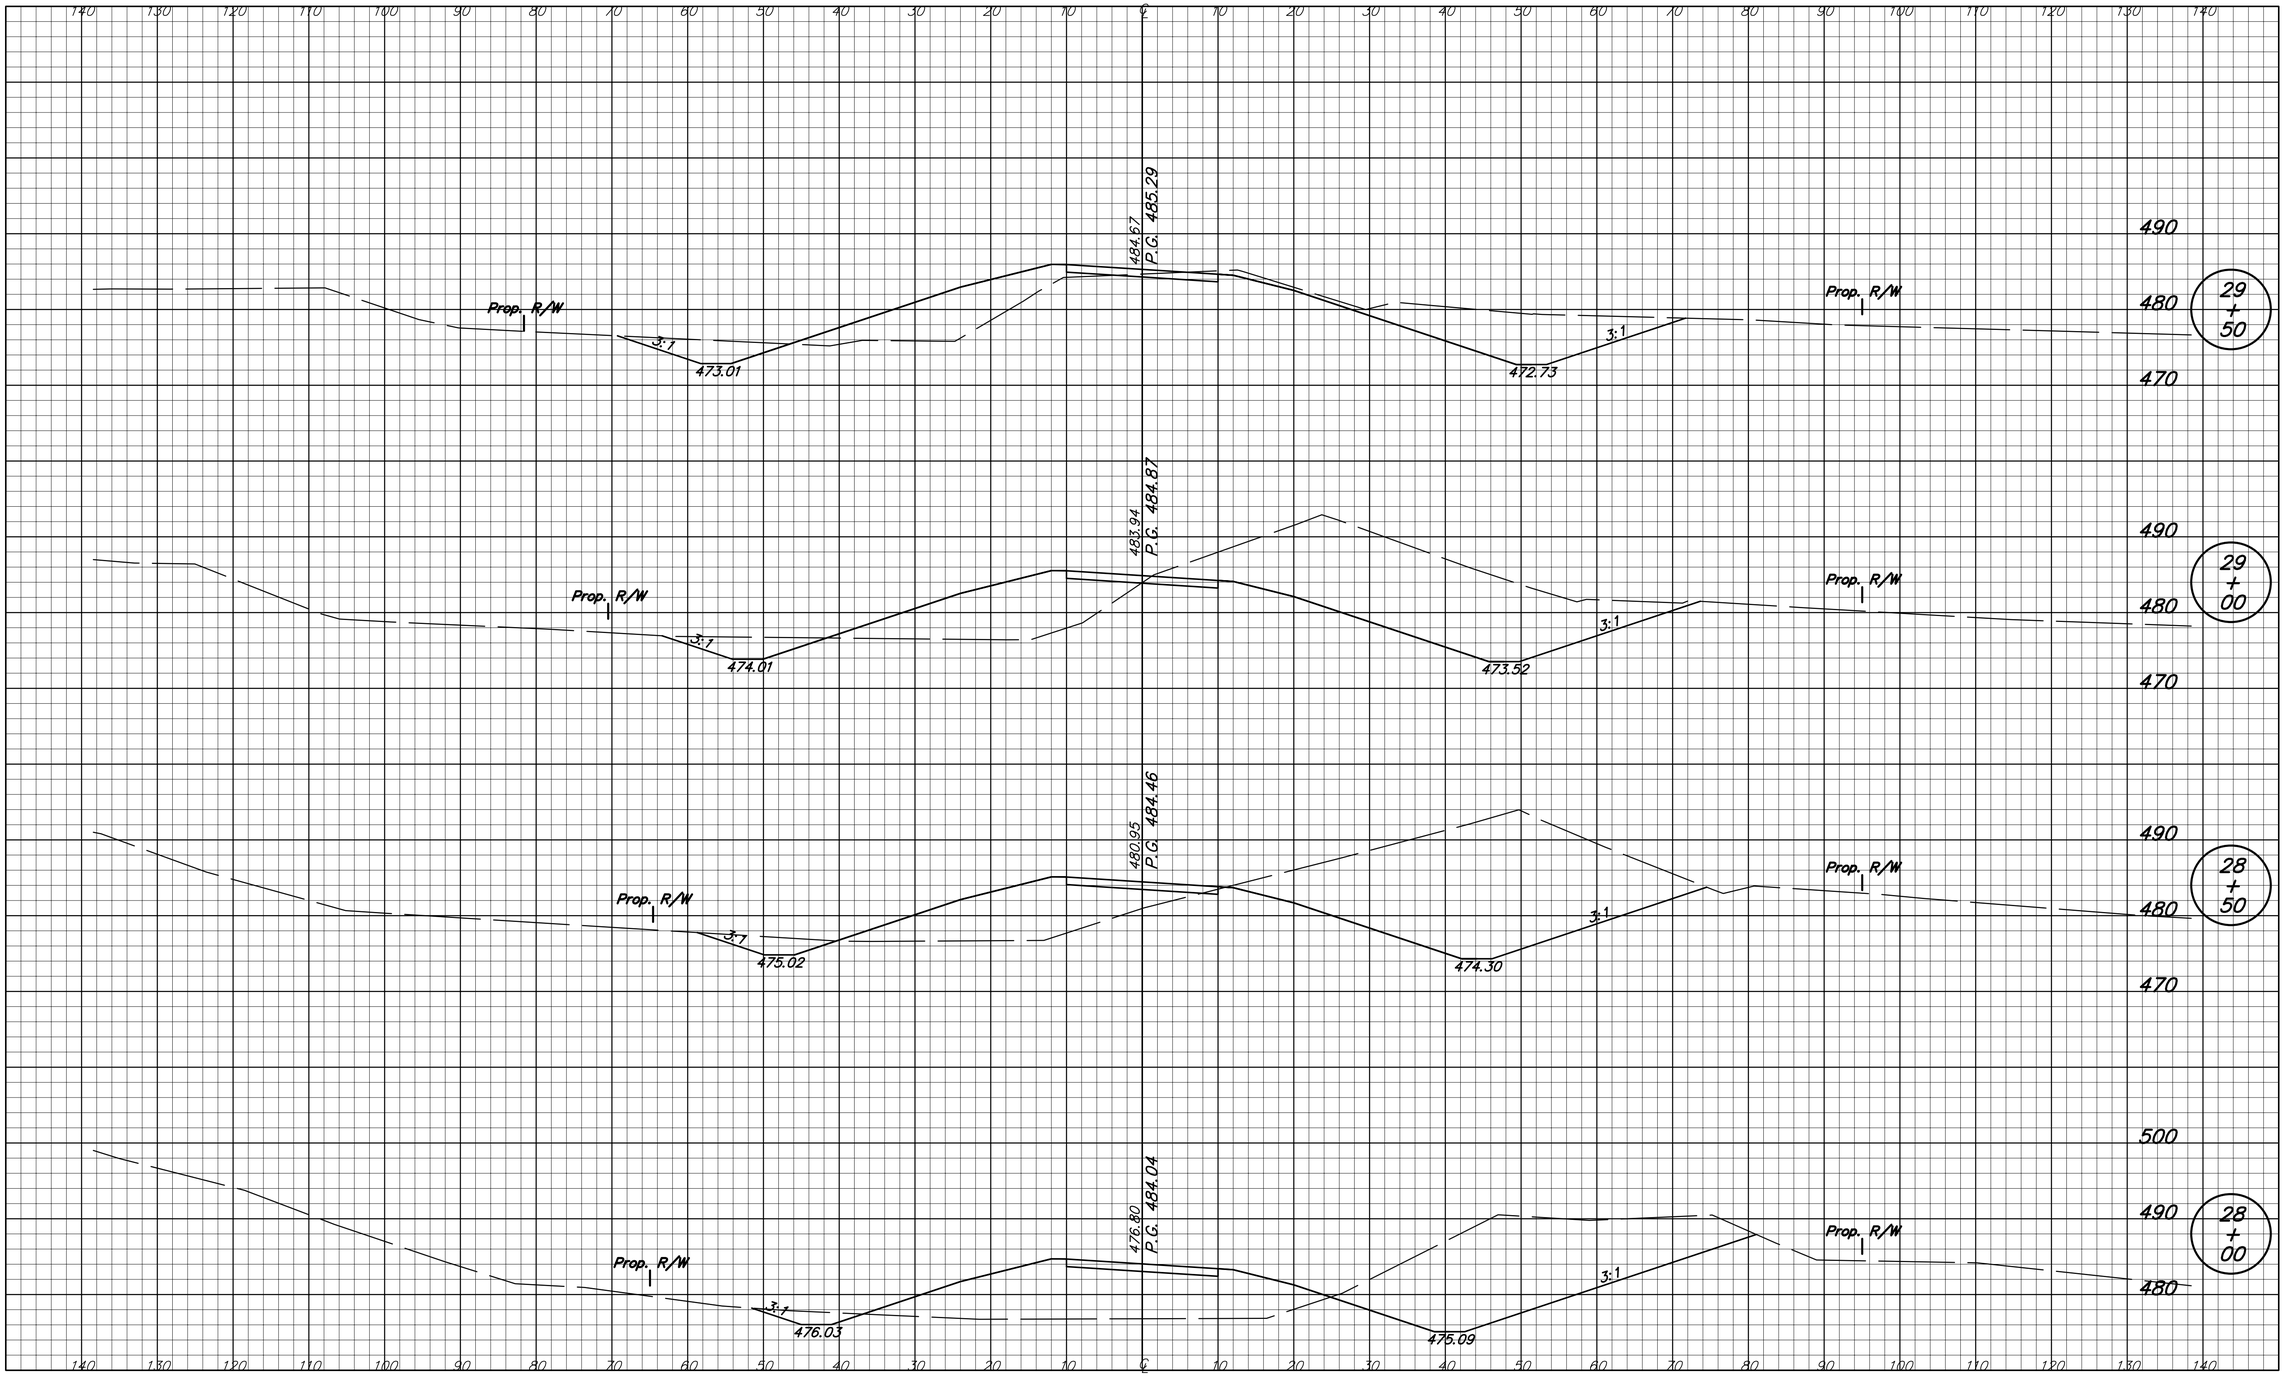


| | | | |
|---|---|---|---|
| DESIGNED: SMD | DRAWN: TEB | INDIANA DEPARTMENT OF TRANSPORTATION | HORIZONTAL SCALE 1" = 10' / BRIDGE FILE I-69-26-8862 to 8866 |
| CHECKED: BCP | CHECKED: SMD | CROSS SECTIONS NOBLES CHAPEL LINE "S-2-A-PR" | VERTICAL SCALE 1" = 10' / DESIGNATION 0500436 |
| | | | SURVEY BOOK PENDING / SHEETS 195 of 228 |
| | | | CONTRACT IR-29023 / PROJECT IM-069-0(004) |

DIRECTORY... F:\2006\06-2374 I-69 Design Build\DESIGN\EAGLE POINT\ LTSCALE...10
FILE..... 0500436.dwg DWGSCALE..3
PLOTTED BY: tebrocks
DATE..... Nov 30,2007 - 3:59pm

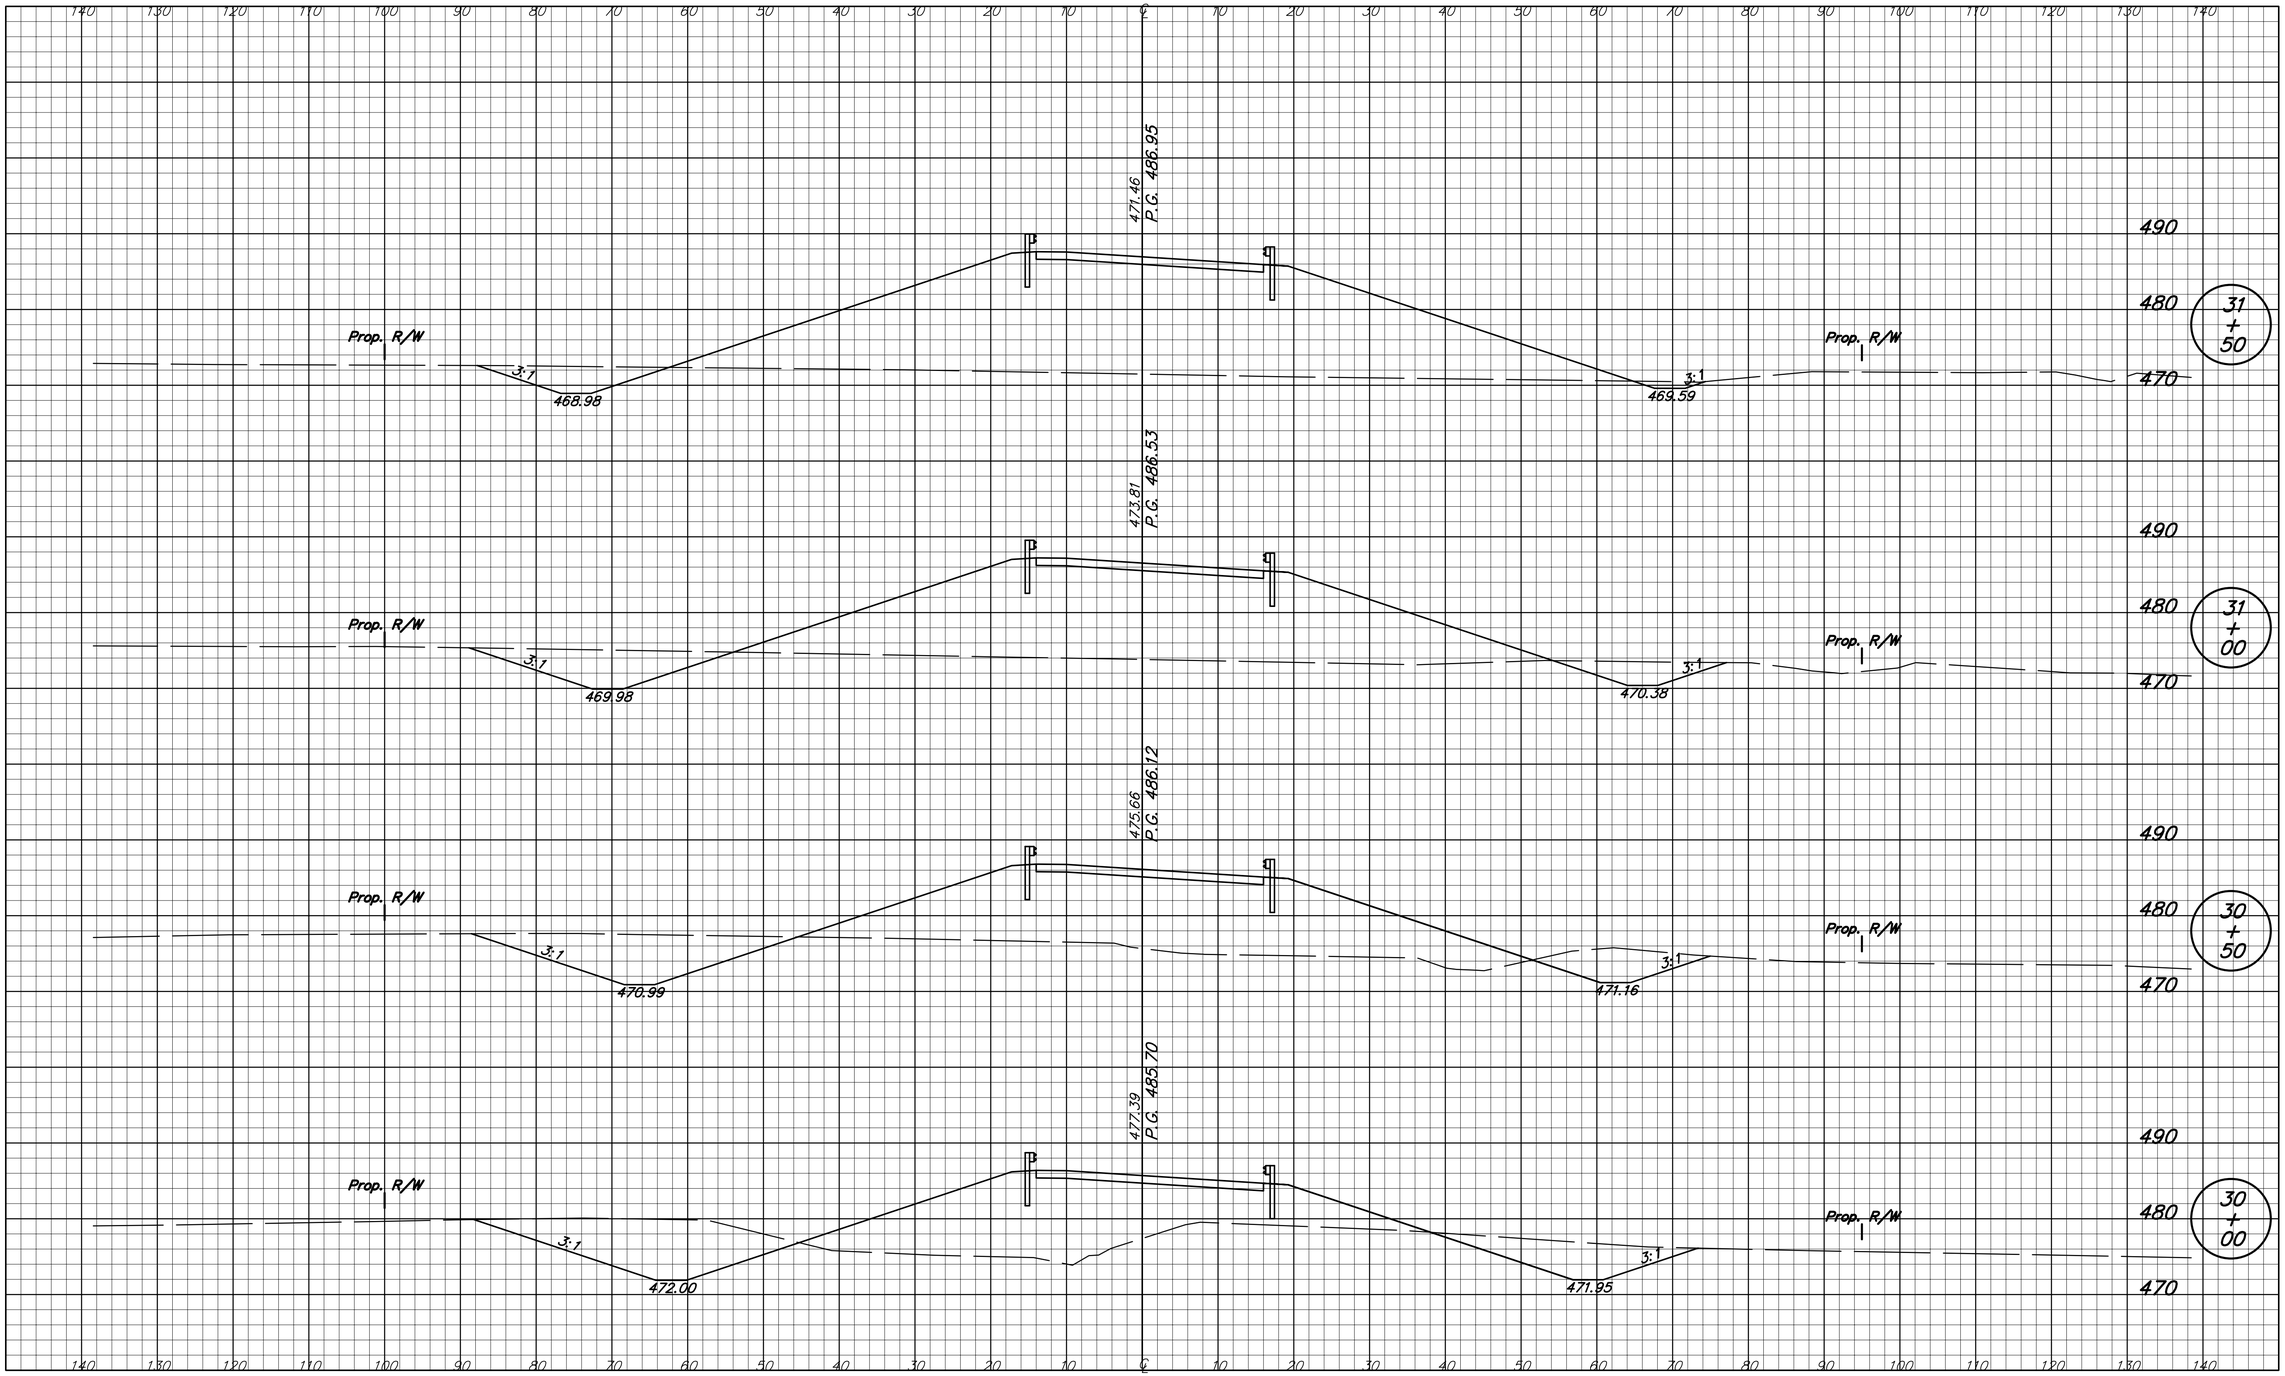


DIRECTORY... F:\2006\06-2374 I-69 Design Build\DESIGN\EAGLE POINT\ LTSCALE...10
FILE..... 0500436.dwg DWGSCALE..3
PLOTTED BY: tebrock
DATE..... Nov 30,2007 - 3:59pm

| | | |
|---|---|---|
| DESIGNED: SMD | DRAWN: TEB | |
| CHECKED: BCP | CHECKED: SMD | |

INDIANA
DEPARTMENT OF TRANSPORTATION

CROSS SECTIONS
NOBLES CHAPEL LINE "S-2-A-PR"

| HORIZONTAL SCALE | BRIDGE FILE |
|---|---|
| 1" = 10' | I-69-26-8862 to 8866 |
| VERTICAL SCALE | DESIGNATION |
| 1" = 10' | 0500436 |
| SURVEY BOOK | SHEETS |
| PENDING | 196 of 228 |
| CONTRACT | PROJECT |
| IR-29023 | IM-069-0(004) |

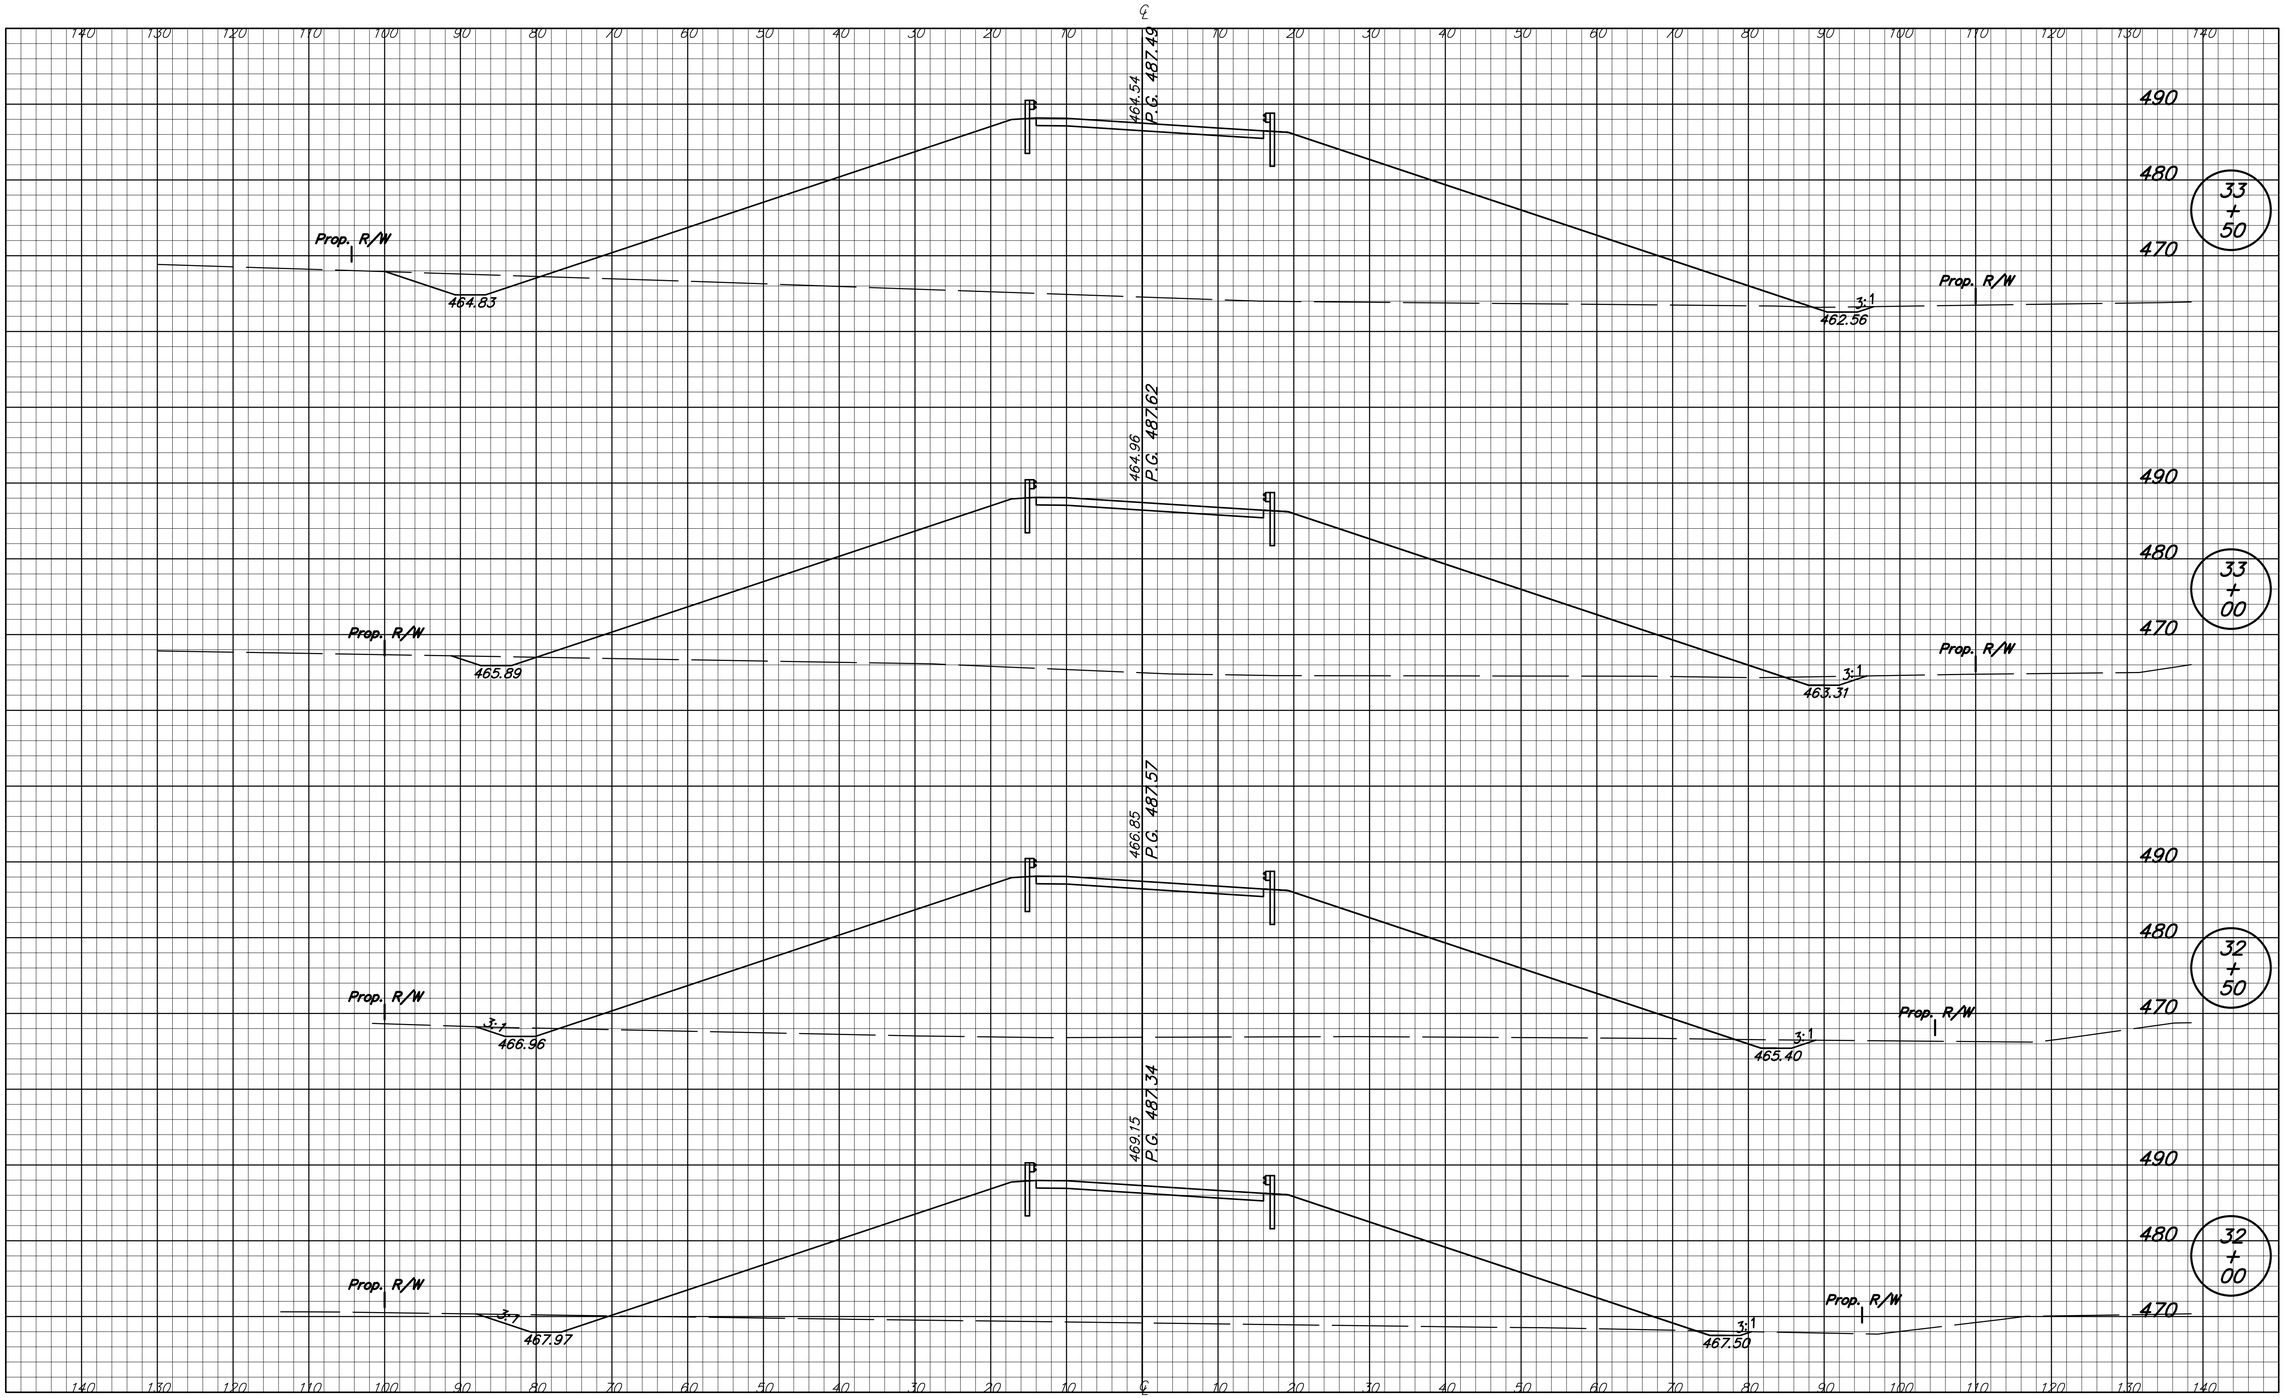


| | | | |
|---|---|---|---|
| DESIGNED: SMD | DRAWN: TEB | INDIANA DEPARTMENT OF TRANSPORTATION | HORIZONTAL SCALE 1" = 10' / BRIDGE FILE I-69-26-8862 to 8866 |
| CHECKED: BCP | CHECKED: SMD | CROSS SECTIONS NOBLES CHAPEL LINE "S-2-A-PR" | VERTICAL SCALE 1" = 10' / DESIGNATION 0500436 |
| | | | SURVEY BOOK PENDING / SHEETS 197 of 228 |
| | | | CONTRACT IR-29023 / PROJECT IM-069-0(004) |

DIRECTORY... F:\2006\06-2374 I-69 Design Build\DESIGN\EAGLE POINT\ LTSCALE...10
FILE..... XS04.dwg DWGSCALE..3
PLOTTED BY: tebricks
DATE..... Nov 30,2007 - 3:59pm

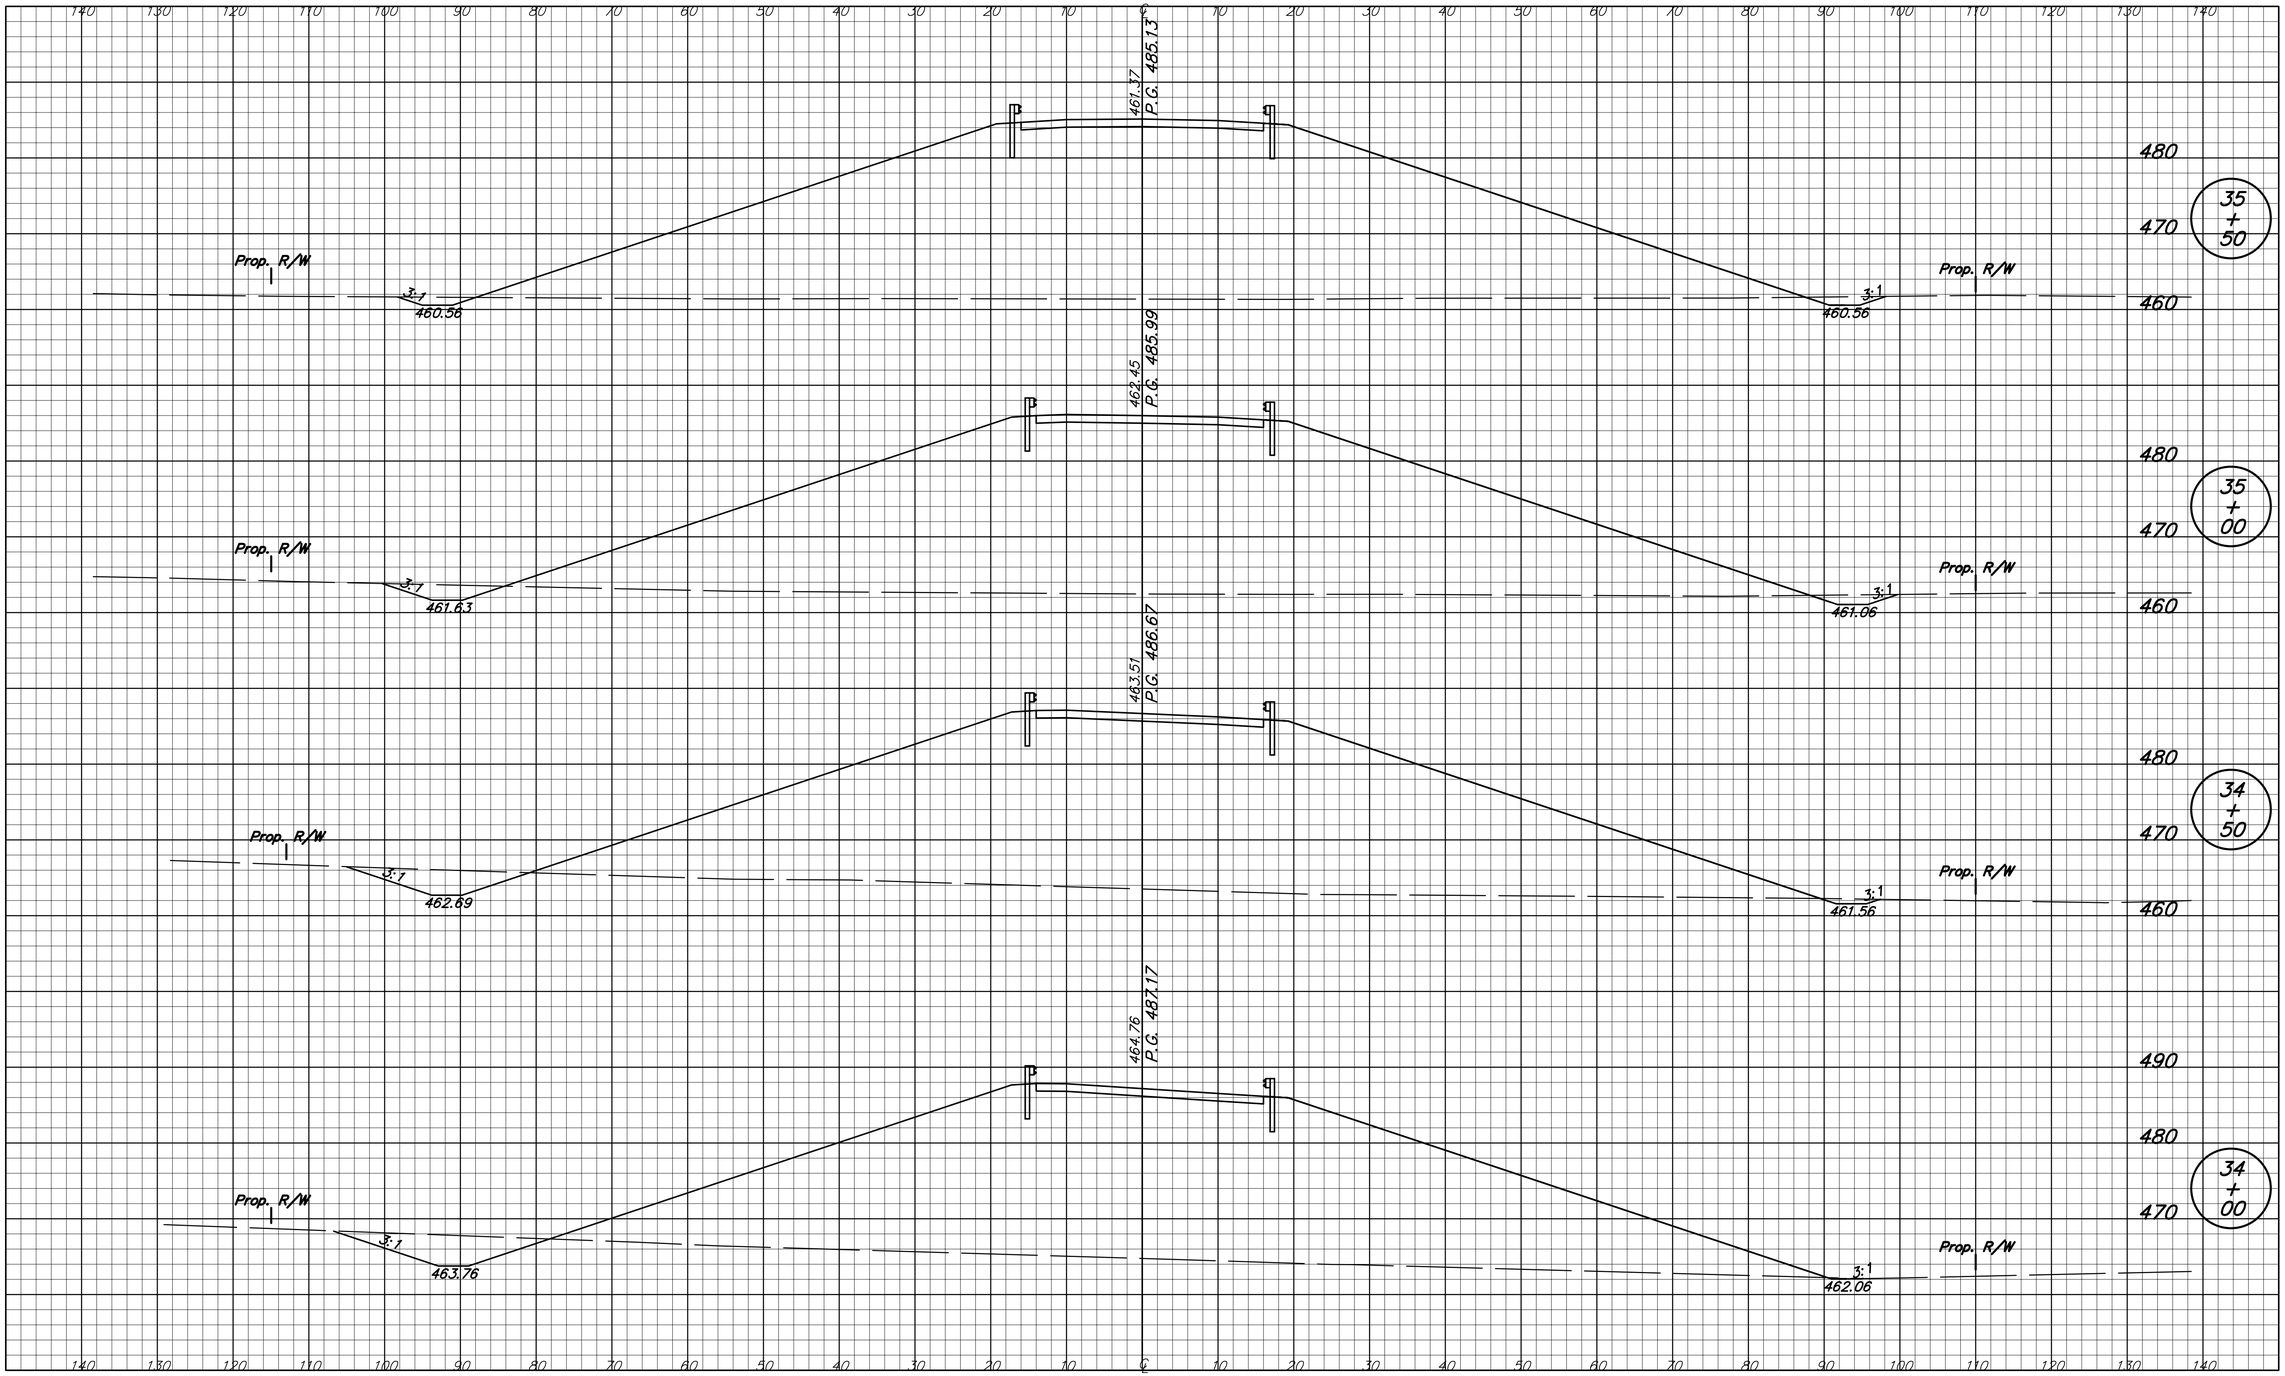


DIRECTORY... F:\JOBS\06-2374 I-69 Design Build\DESIGN\EAGLE POINT\ LTSCALE...10
FILE NAME... NOBLES.dgn DMSCALE...3
PLOTTED BY: tebbeck
DATE..... Nov 30,2007 - 3:59pm

| | |
|---|---|
| DESIGNED: SMD | DRAWN: TEB |
| CHECKED: BCP | CHECKED: SMD |

INDIANA
DEPARTMENT OF TRANSPORTATION

CROSS SECTIONS
NOBLES CHAPEL LINE "S-2-A-PR"

| HORIZONTAL SCALE | BRIDGE FILE |
|---|---|
| 1" = 10' | I-69-26-8862 to 8866 |
| VERTICAL SCALE | DESIGNATION |
| 1" = 10' | 0500436 |
| SURVEY BOOK | SHEETS |
| PENDING | 198 of 228 |
| CONTRACT | PROJECT |
| IR-29023 | IM-069-0(004) |

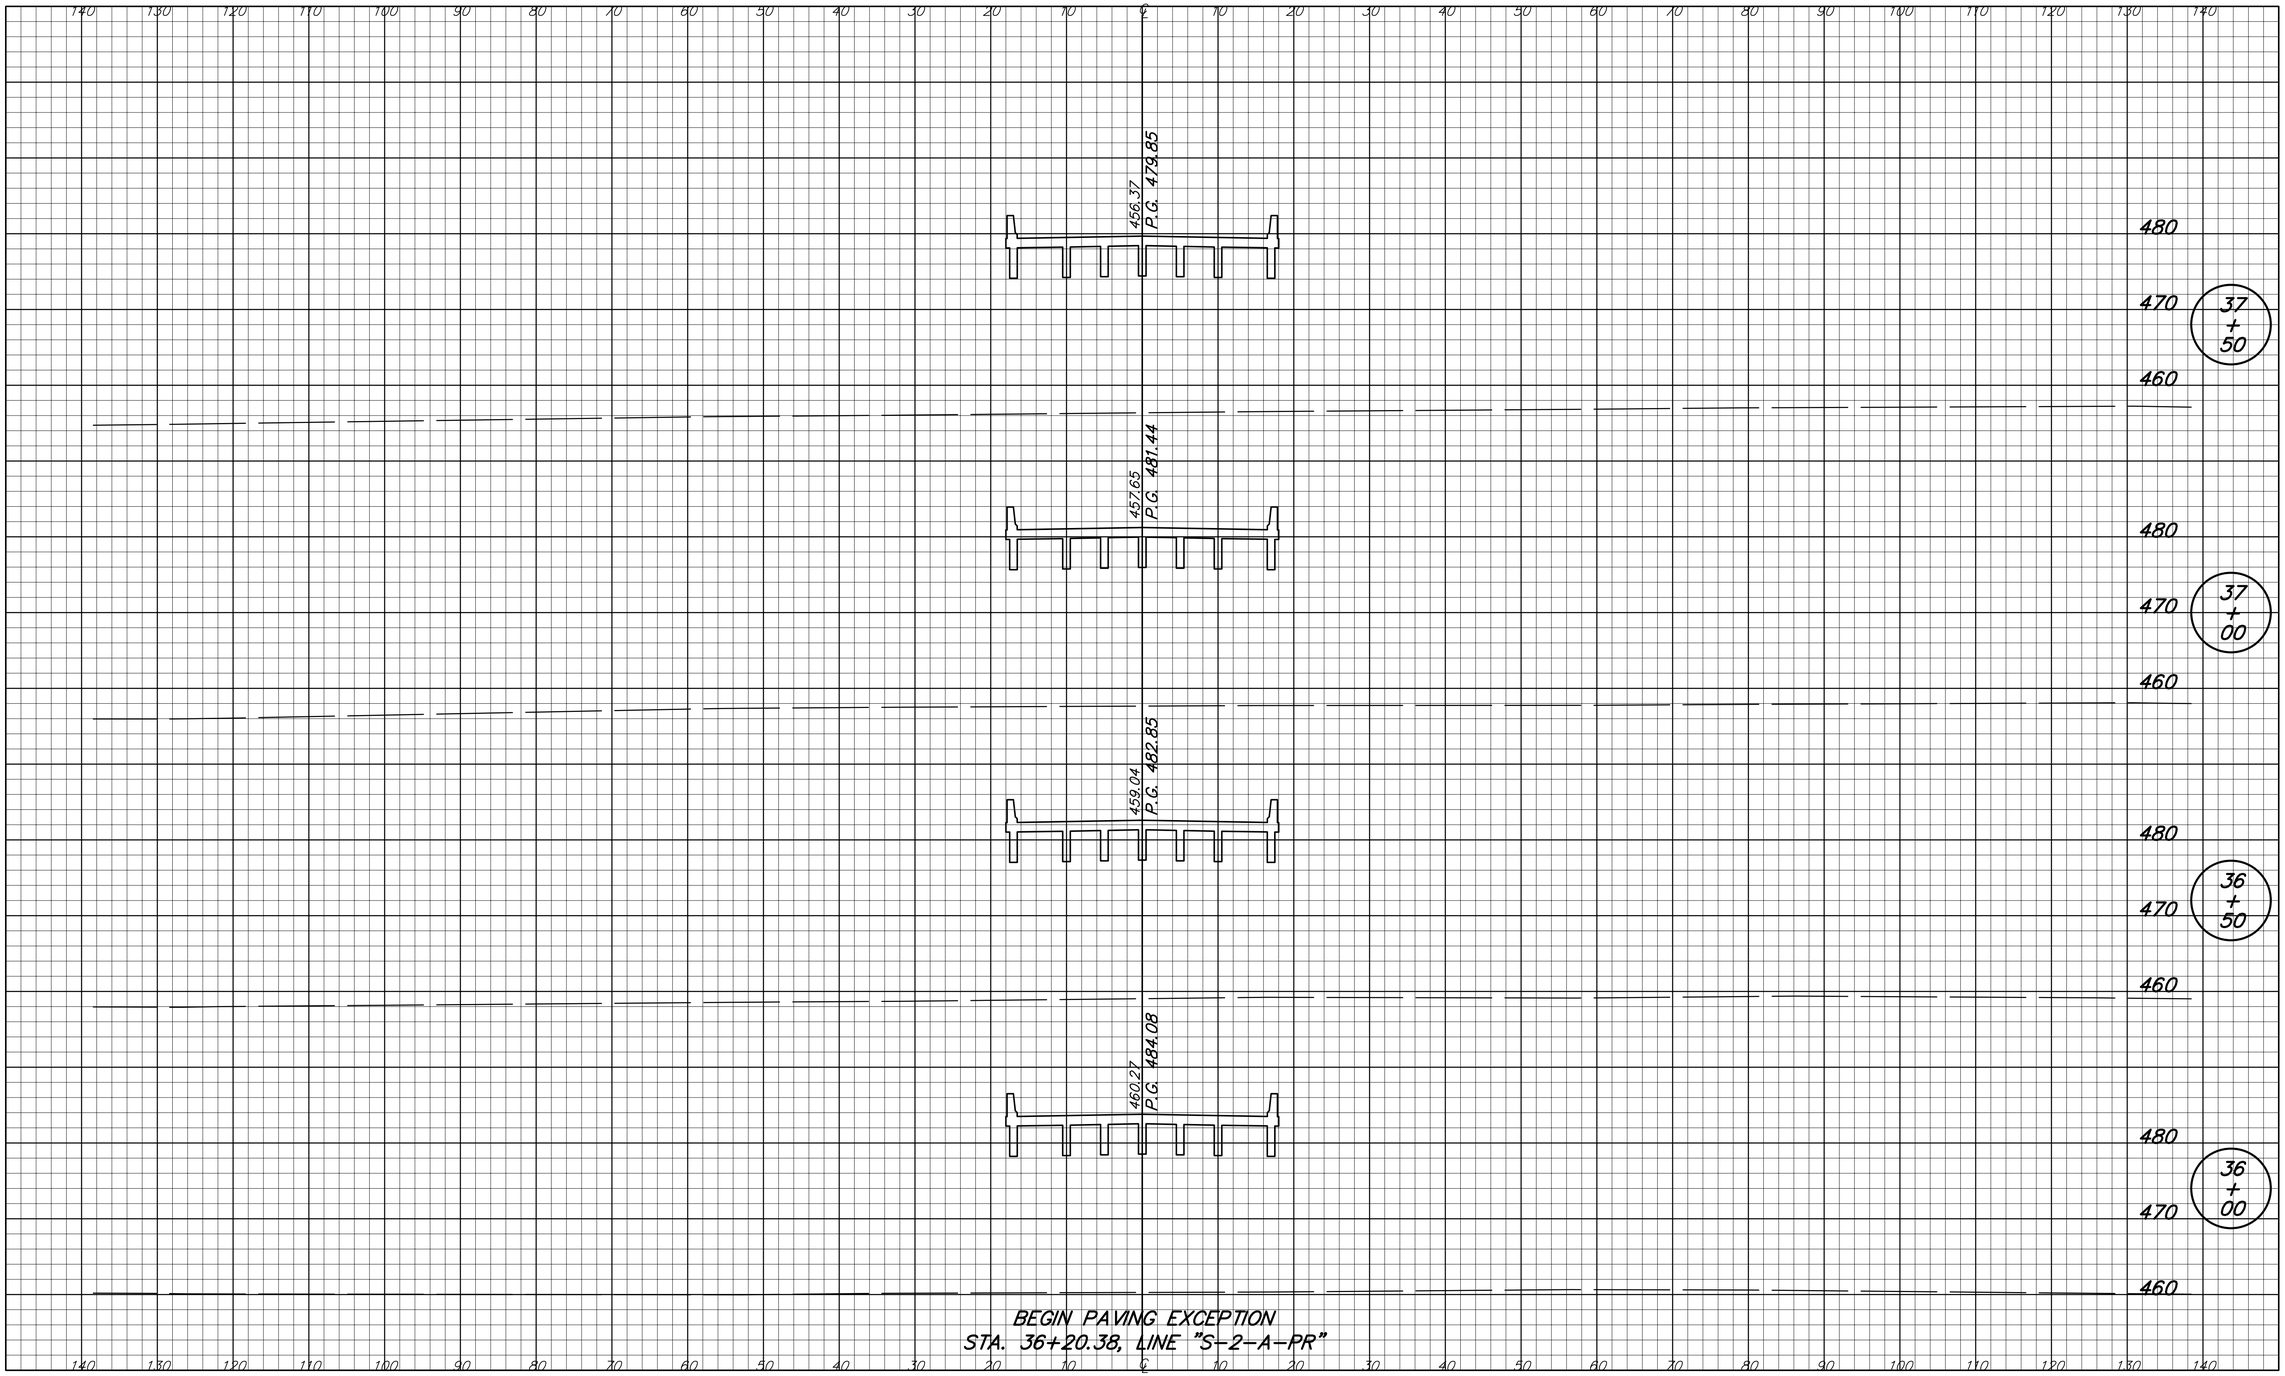


| | | | |
|---|---|---|---|
| DESIGNED: SMD | DRAWN: TEB | INDIANA DEPARTMENT OF TRANSPORTATION | HORIZONTAL SCALE 1" = 10' / BRIDGE FILE I-69-26-8862 to 8866 |
| CHECKED: BCP | CHECKED: SMD | CROSS SECTIONS NOBLES CHAPEL LINE "S-2-A-PR" | VERTICAL SCALE 1" = 10' / DESIGNATION 0500436 |
| | | | SURVEY BOOK PENDING / SHEETS 199 of 228 |
| | | | CONTRACT IR-29023 / PROJECT IM-069-0(004) |

DIRECTORY... F:\2006\06-2374 I-69 Design Build\DESIGN\EAGLE POINT\ LTSCALE...10
FILE..... 0500436.dwg PSCALE...1
PLOTTED BY: tebrock DWGSCALE.3
DATE..... Nov 30,2007 - 3:58pm

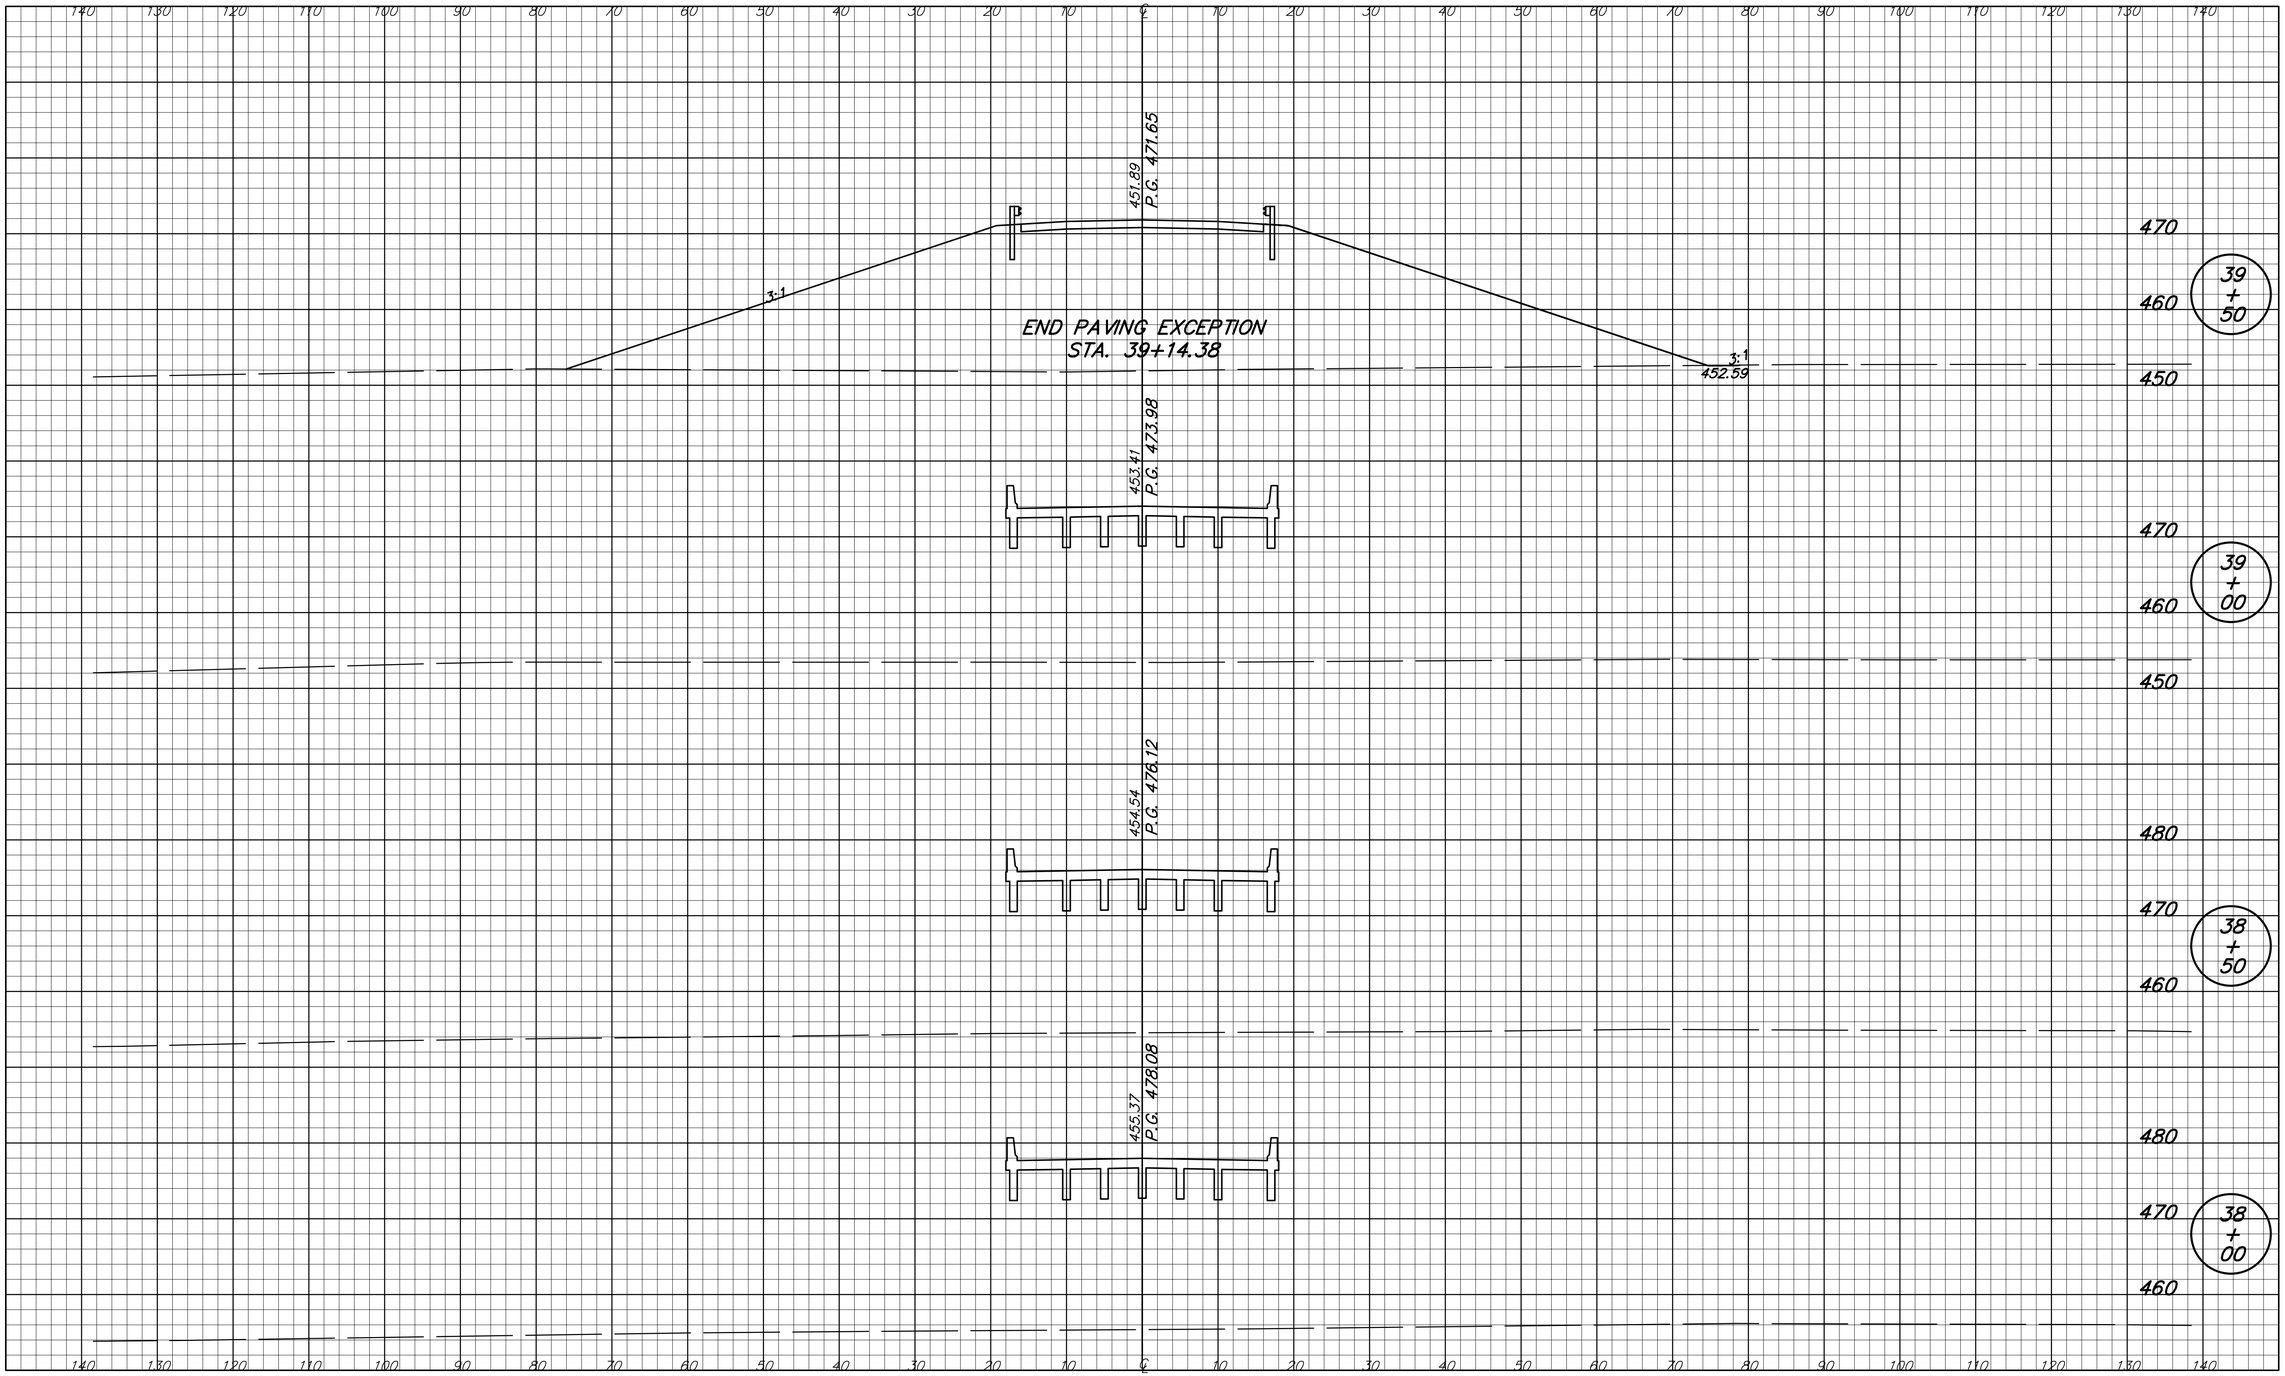


| | | | |
|---|---|---|---|
| DESIGNED: SMD | DRAWN: TEB | INDIANA DEPARTMENT OF TRANSPORTATION | HORIZONTAL SCALE 1" = 10' / BRIDGE FILE I-69-26-8862 to 8866 |
| CHECKED: BCP | CHECKED: SMD | CROSS SECTIONS NOBLES CHAPEL LINE "S-2-A-PR" | VERTICAL SCALE 1" = 10' / DESIGNATION 0500436 |
| | | | SURVEY BOOK PENDING / SHEETS 200 of 228 |
| | | | CONTRACT IR-29023 / PROJECT IM-069-0(004) |

DIRECTORY... F:\2006\06-2374 I-69 Design Build\DESIGN\EAGLE POINT\ LTSCALE...10
FILE..... 0500436.dwg DWSCALE..3
PLOTTED BY: tebick
DATE..... Nov 30,2007 - 3:57pm

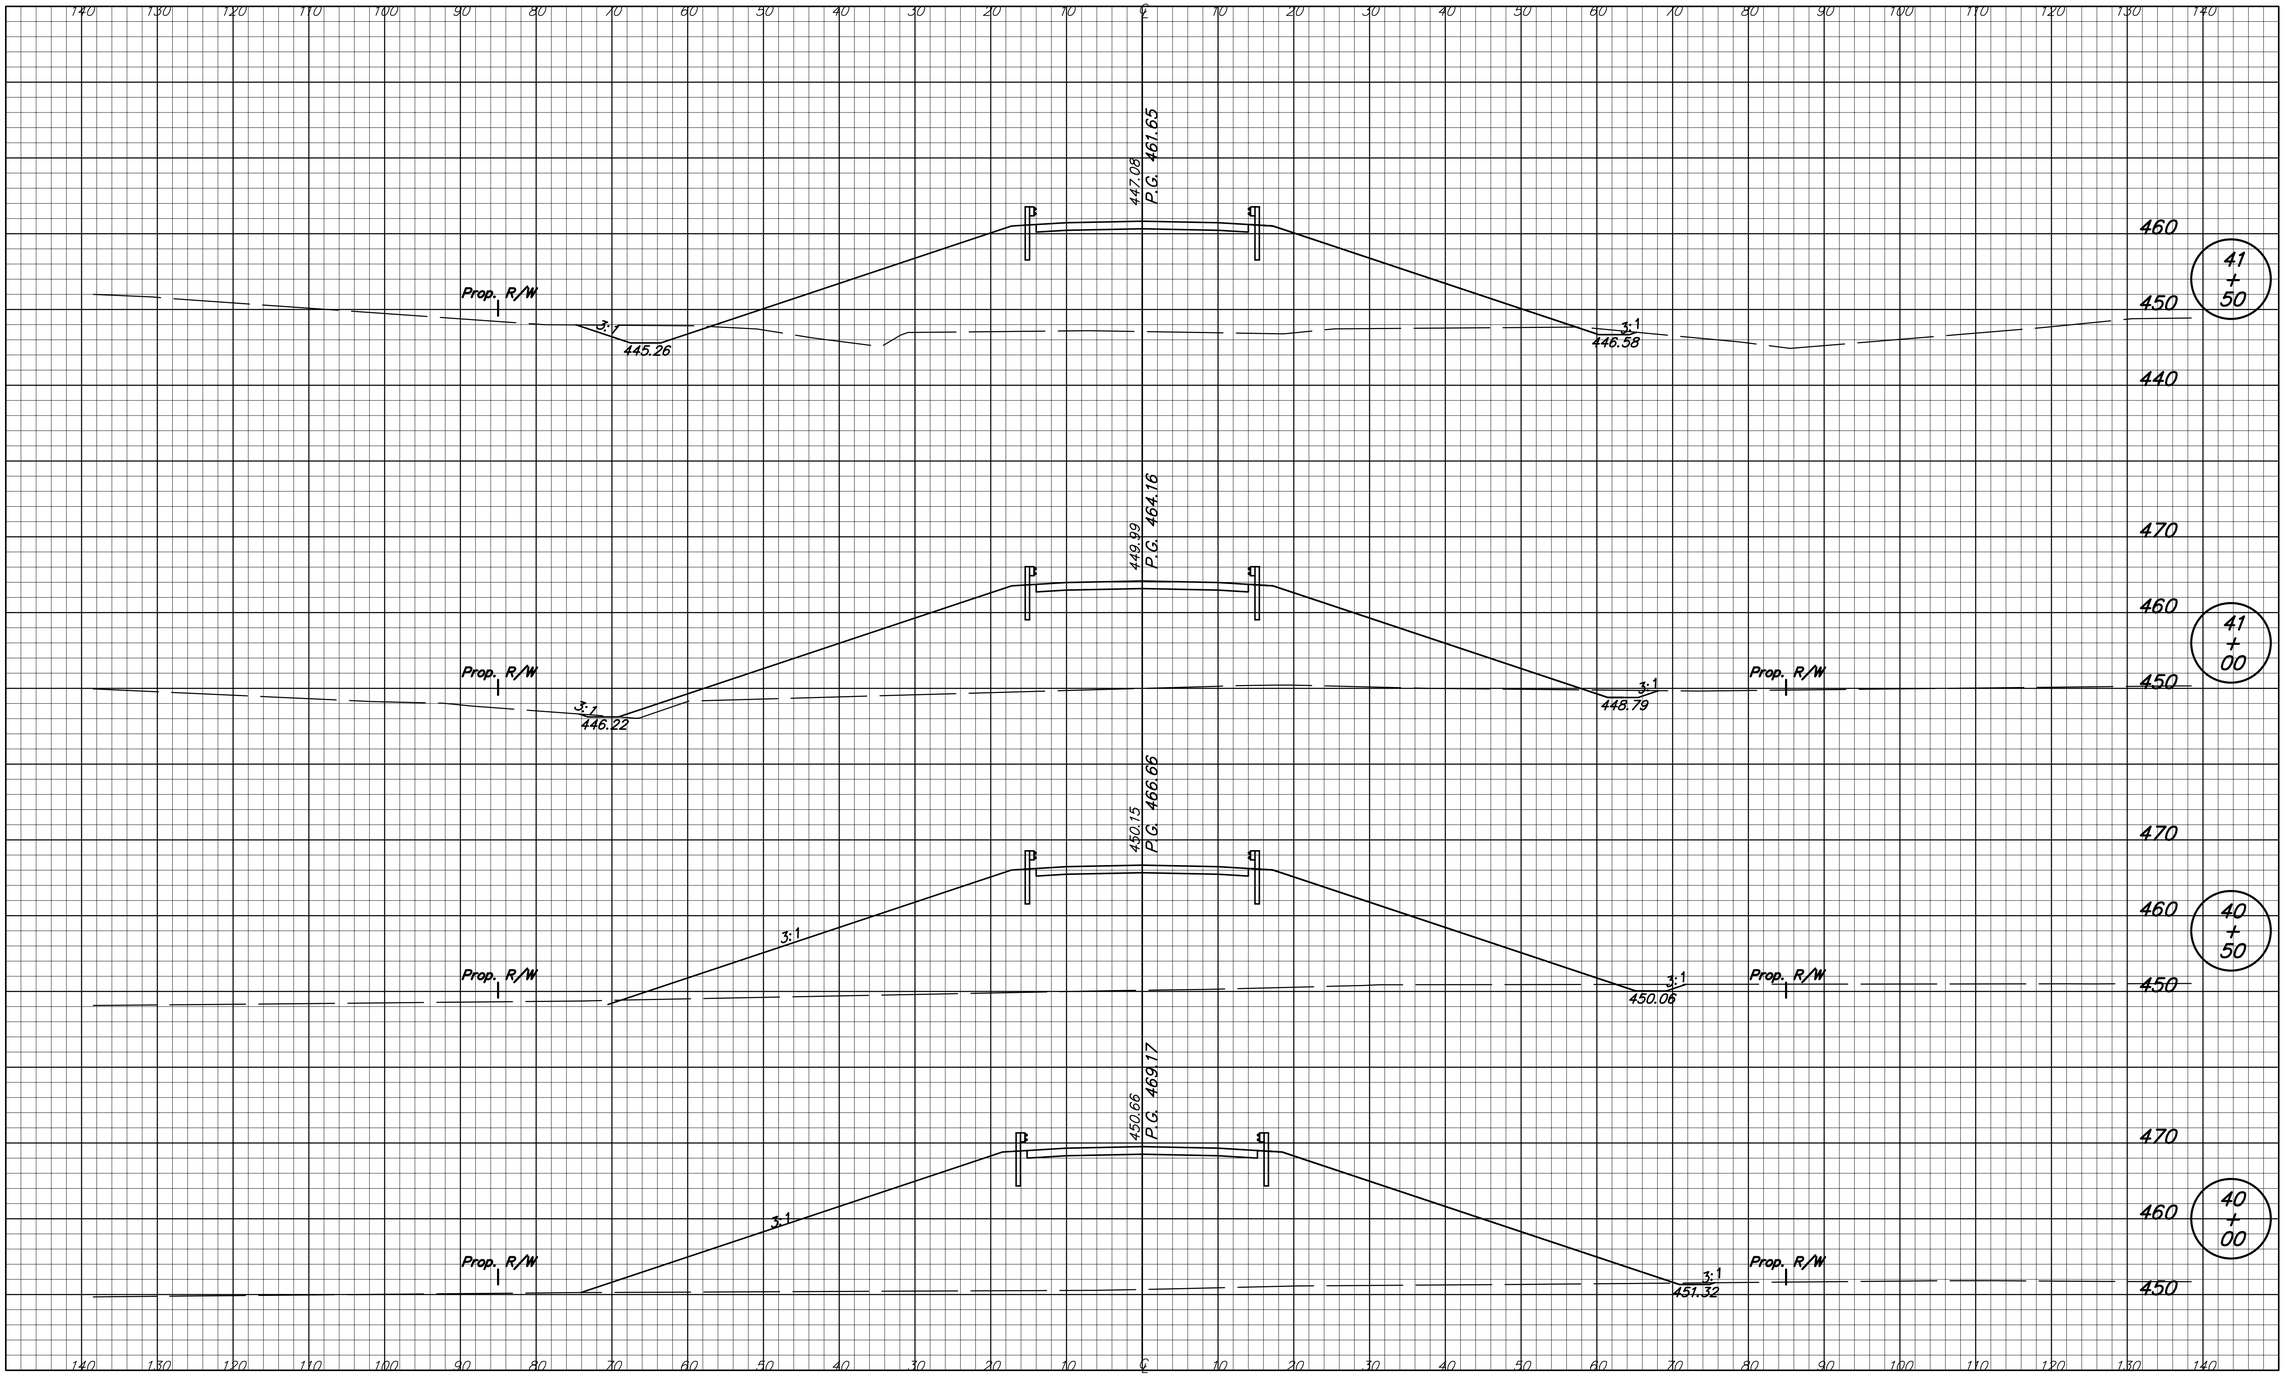


| | | | |
|---|---|---|---|
| DESIGNED: SMD | DRAWN: TEB | INDIANA DEPARTMENT OF TRANSPORTATION | HORIZONTAL SCALE 1" = 10' / BRIDGE FILE I-69-26-8862 to 8866 |
| CHECKED: BCP | CHECKED: SMD | CROSS SECTIONS NOBLES CHAPEL LINE "S-2-A-PR" | VERTICAL SCALE 1" = 10' / DESIGNATION 0500436 |
| | | | SURVEY BOOK PENDING / SHEETS 201 of 228 |
| | | | CONTRACT IR-29023 / PROJECT IM-069-0(004) |

DIRECTORY... F:\2006\06-2374 I-69 Design Build\DESIGN\EAGLE POINT\ LTSCALE...10
FILE..... XS2A.dwg DMSCALE.3
PLOTTED BY: tebicka
DATE..... Nov 30,2007 - 3:57pm

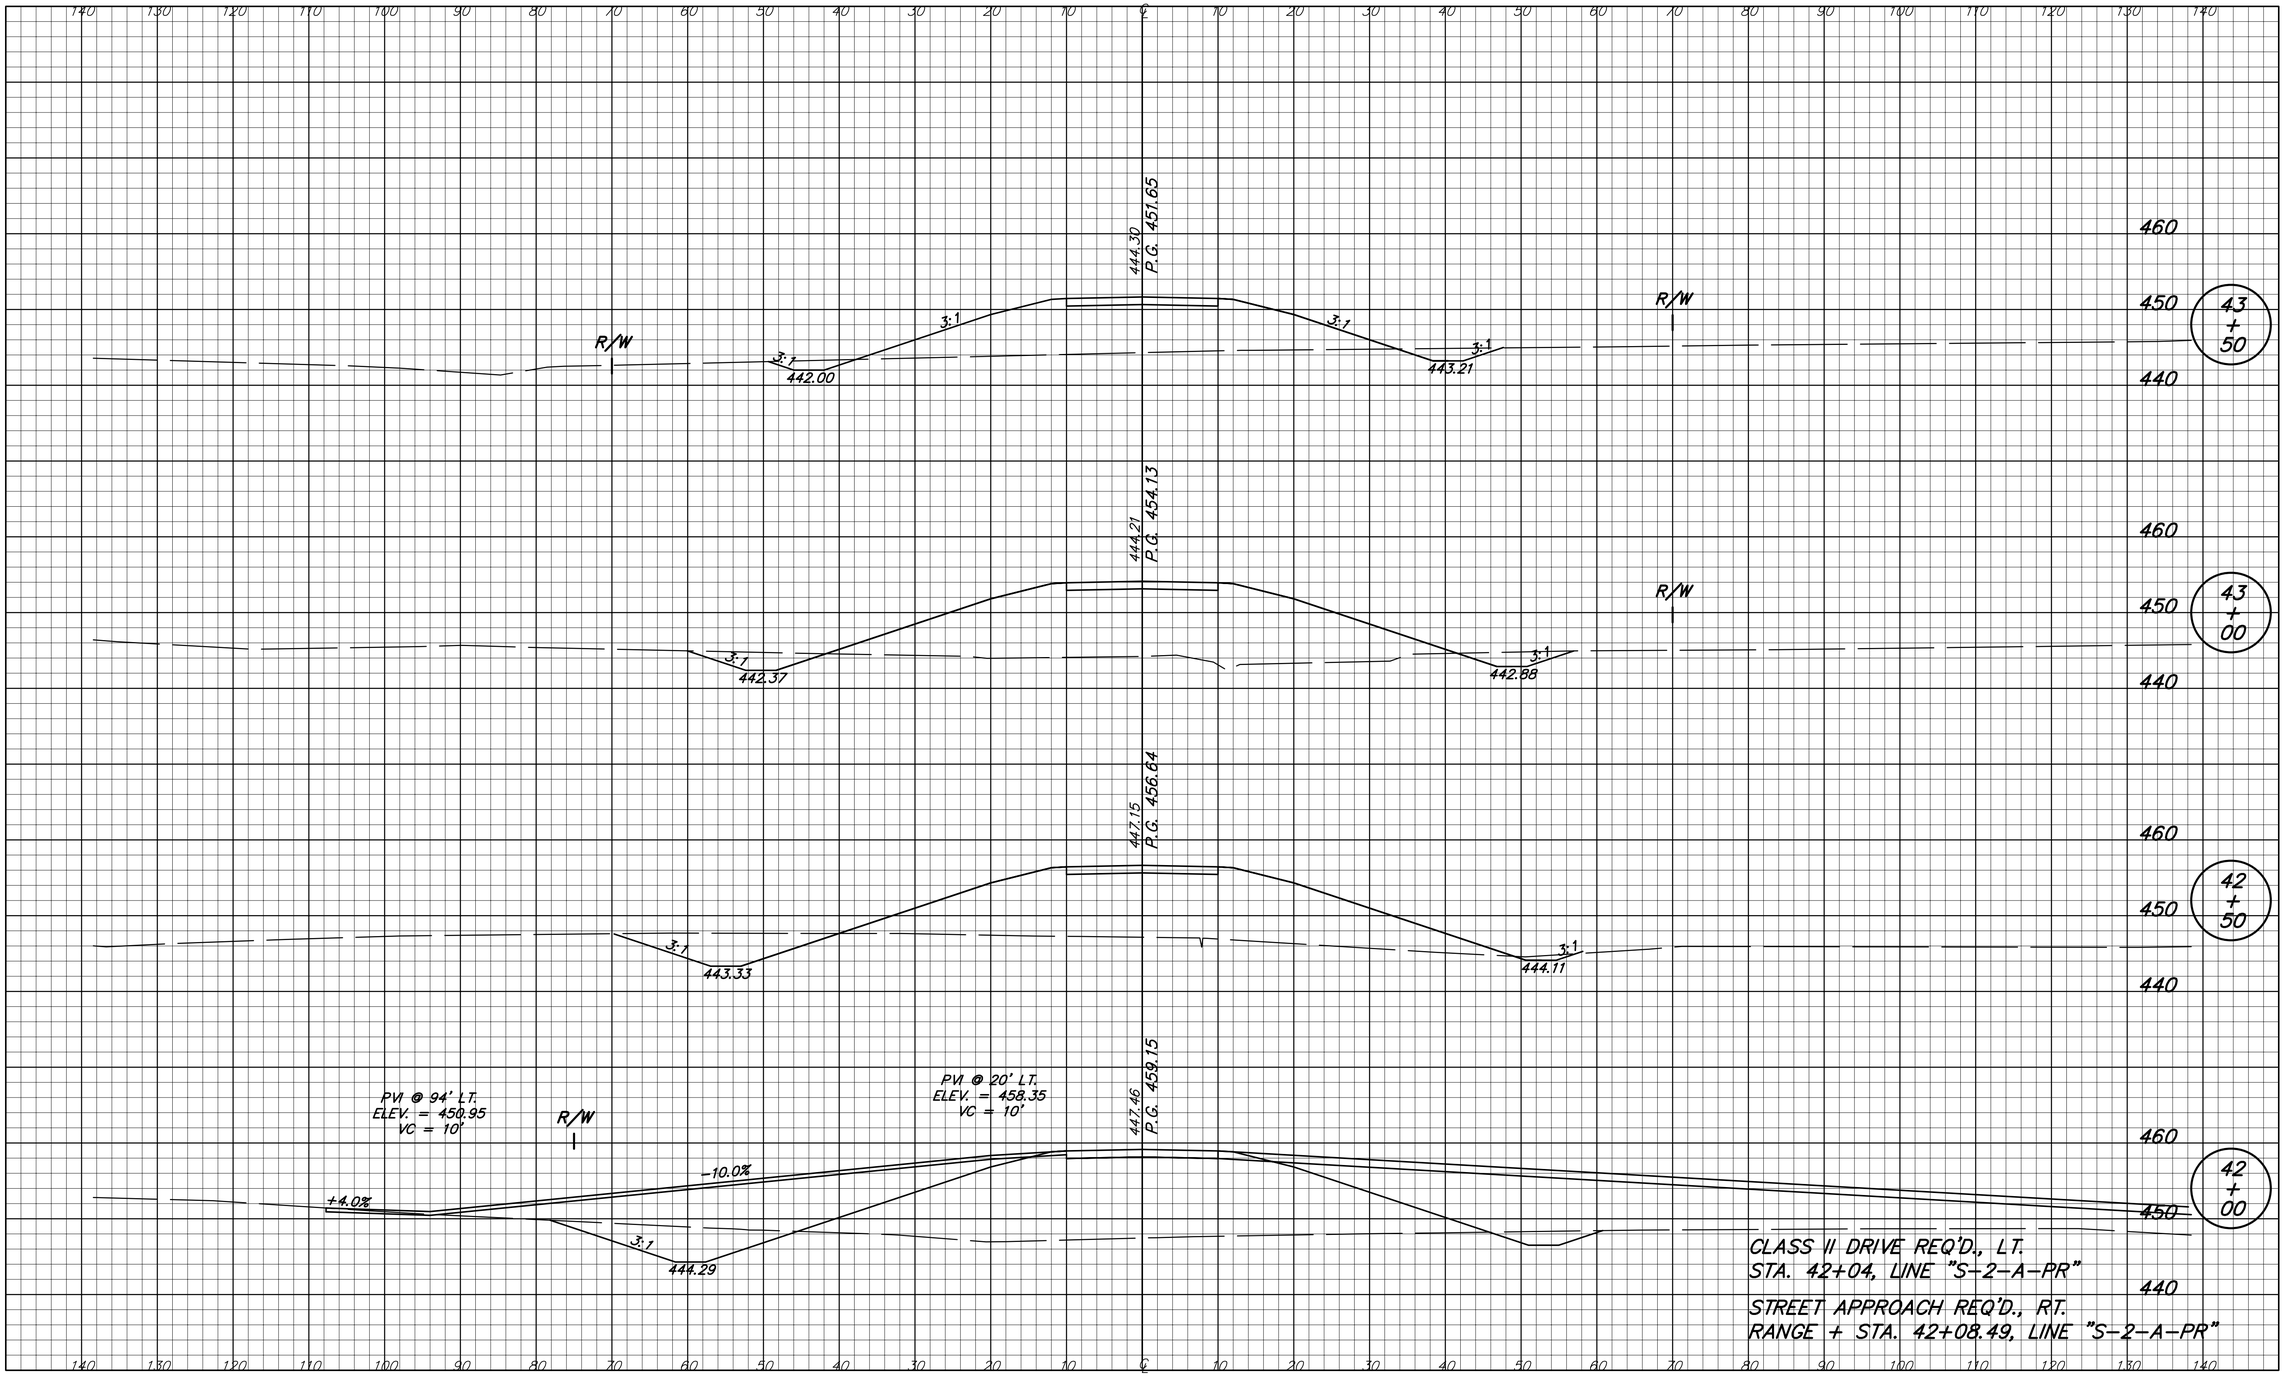


DIRECTORY....F:\2006\06-2374 I-69 Design Build\DESIGN\EAGLE POINT\
FILENAME....NOBLES.dgn
DWGSCALE....10 LTSCALE....10
PLOTTED BY..teblock
DATE.....Dec 14,2007 - 1:28pm

INDIANA
DEPARTMENT OF TRANSPORTATION

CROSS SECTIONS
NOBLES CHAPEL LINE "S-2-A-PR"

| | |
|---|---|
| DESIGNED: SMD | DRAWN: TEB |
| CHECKED: BCP | CHECKED: SMD |

| HORIZONTAL SCALE | BRIDGE FILE |
|---|---|
| 1" = 10' | I-69-26-8862 to 8866 |
| VERTICAL SCALE | DESIGNATION |
| 1" = 10' | 0500436 |
| SURVEY BOOK | SHEETS |
| PENDING | 202 of 228 |
| CONTRACT | PROJECT |
| IR-29023 | IM-069-0(004) |

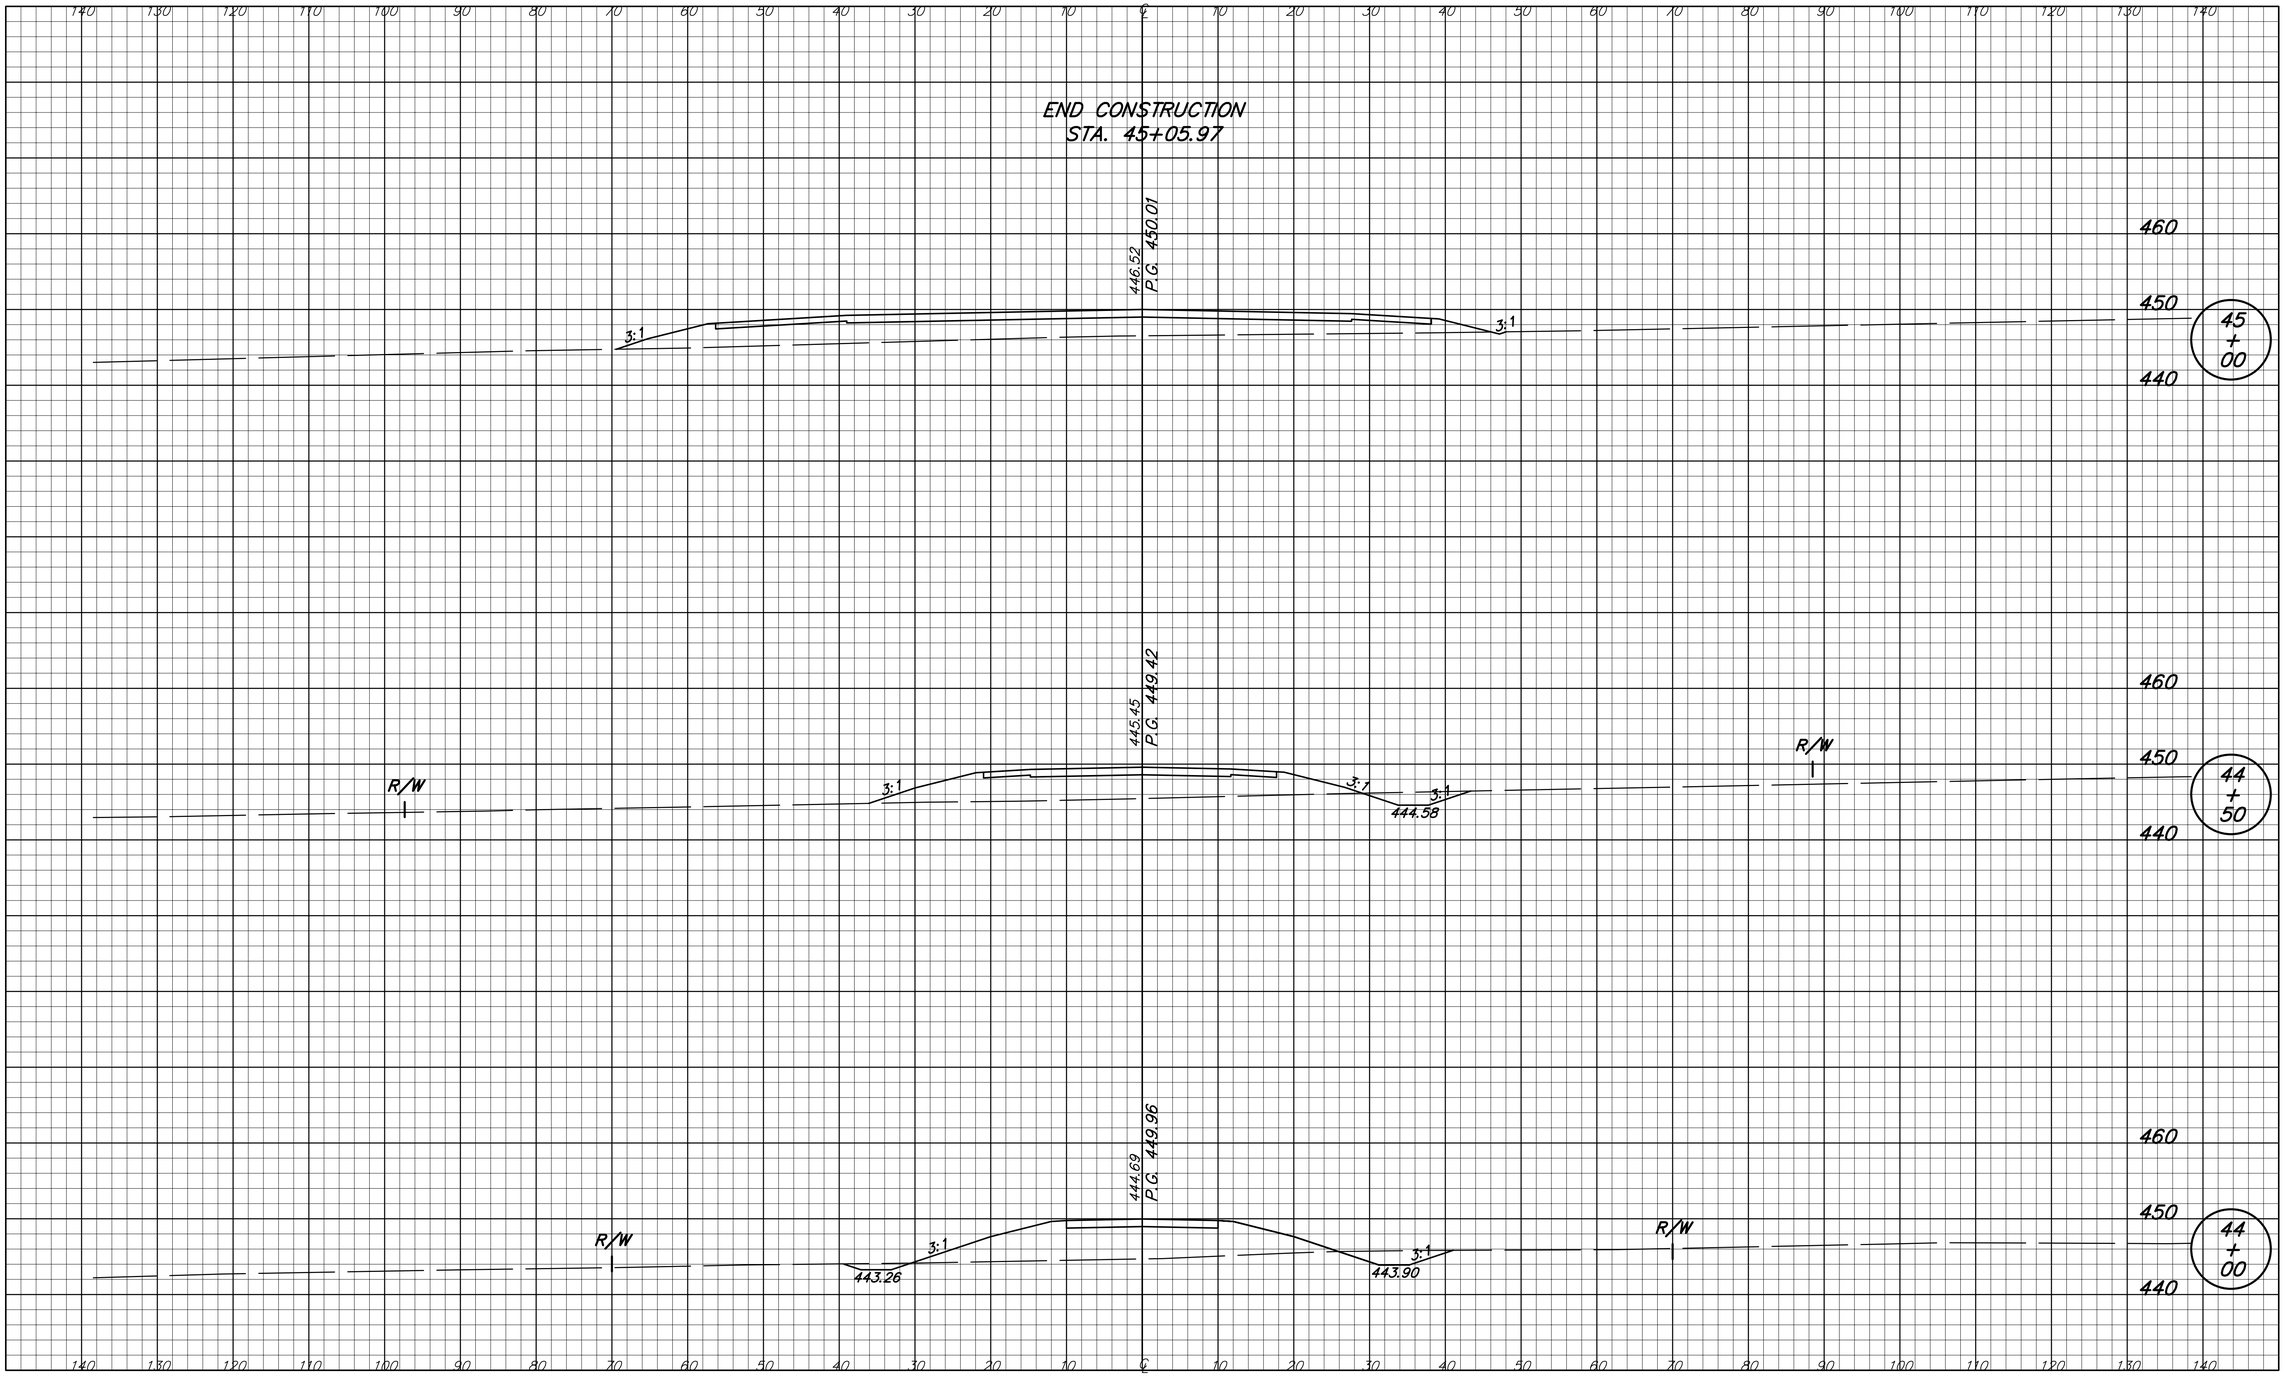


| | | | |
|---|---|---|---|
| DESIGNED: SMD | DRAWN: TEB | INDIANA DEPARTMENT OF TRANSPORTATION | HORIZONTAL SCALE 1" = 10' / BRIDGE FILE I-69-26-8862 to 8866 |
| CHECKED: BCP | CHECKED: SMD | CROSS SECTIONS NOBLES CHAPEL LINE "S-2-A-PR" | VERTICAL SCALE 1" = 10' / DESIGNATION 0500436 |
| | | | SURVEY BOOK PENDING / SHEETS 203 of 228 |
| | | | CONTRACT IR-29023 / PROJECT IM-069-0(004) |

DIRECTORY: F:\2006\06-2374 I-69 Design Build\DESIGN\EAGLE POINT\ LTSCALE: 10
FILE NAME: xs0444.dgn DIMSCALE: 10
PLOTTED BY: tebbock
DATE: Nov 30,2007 - 4:02pm

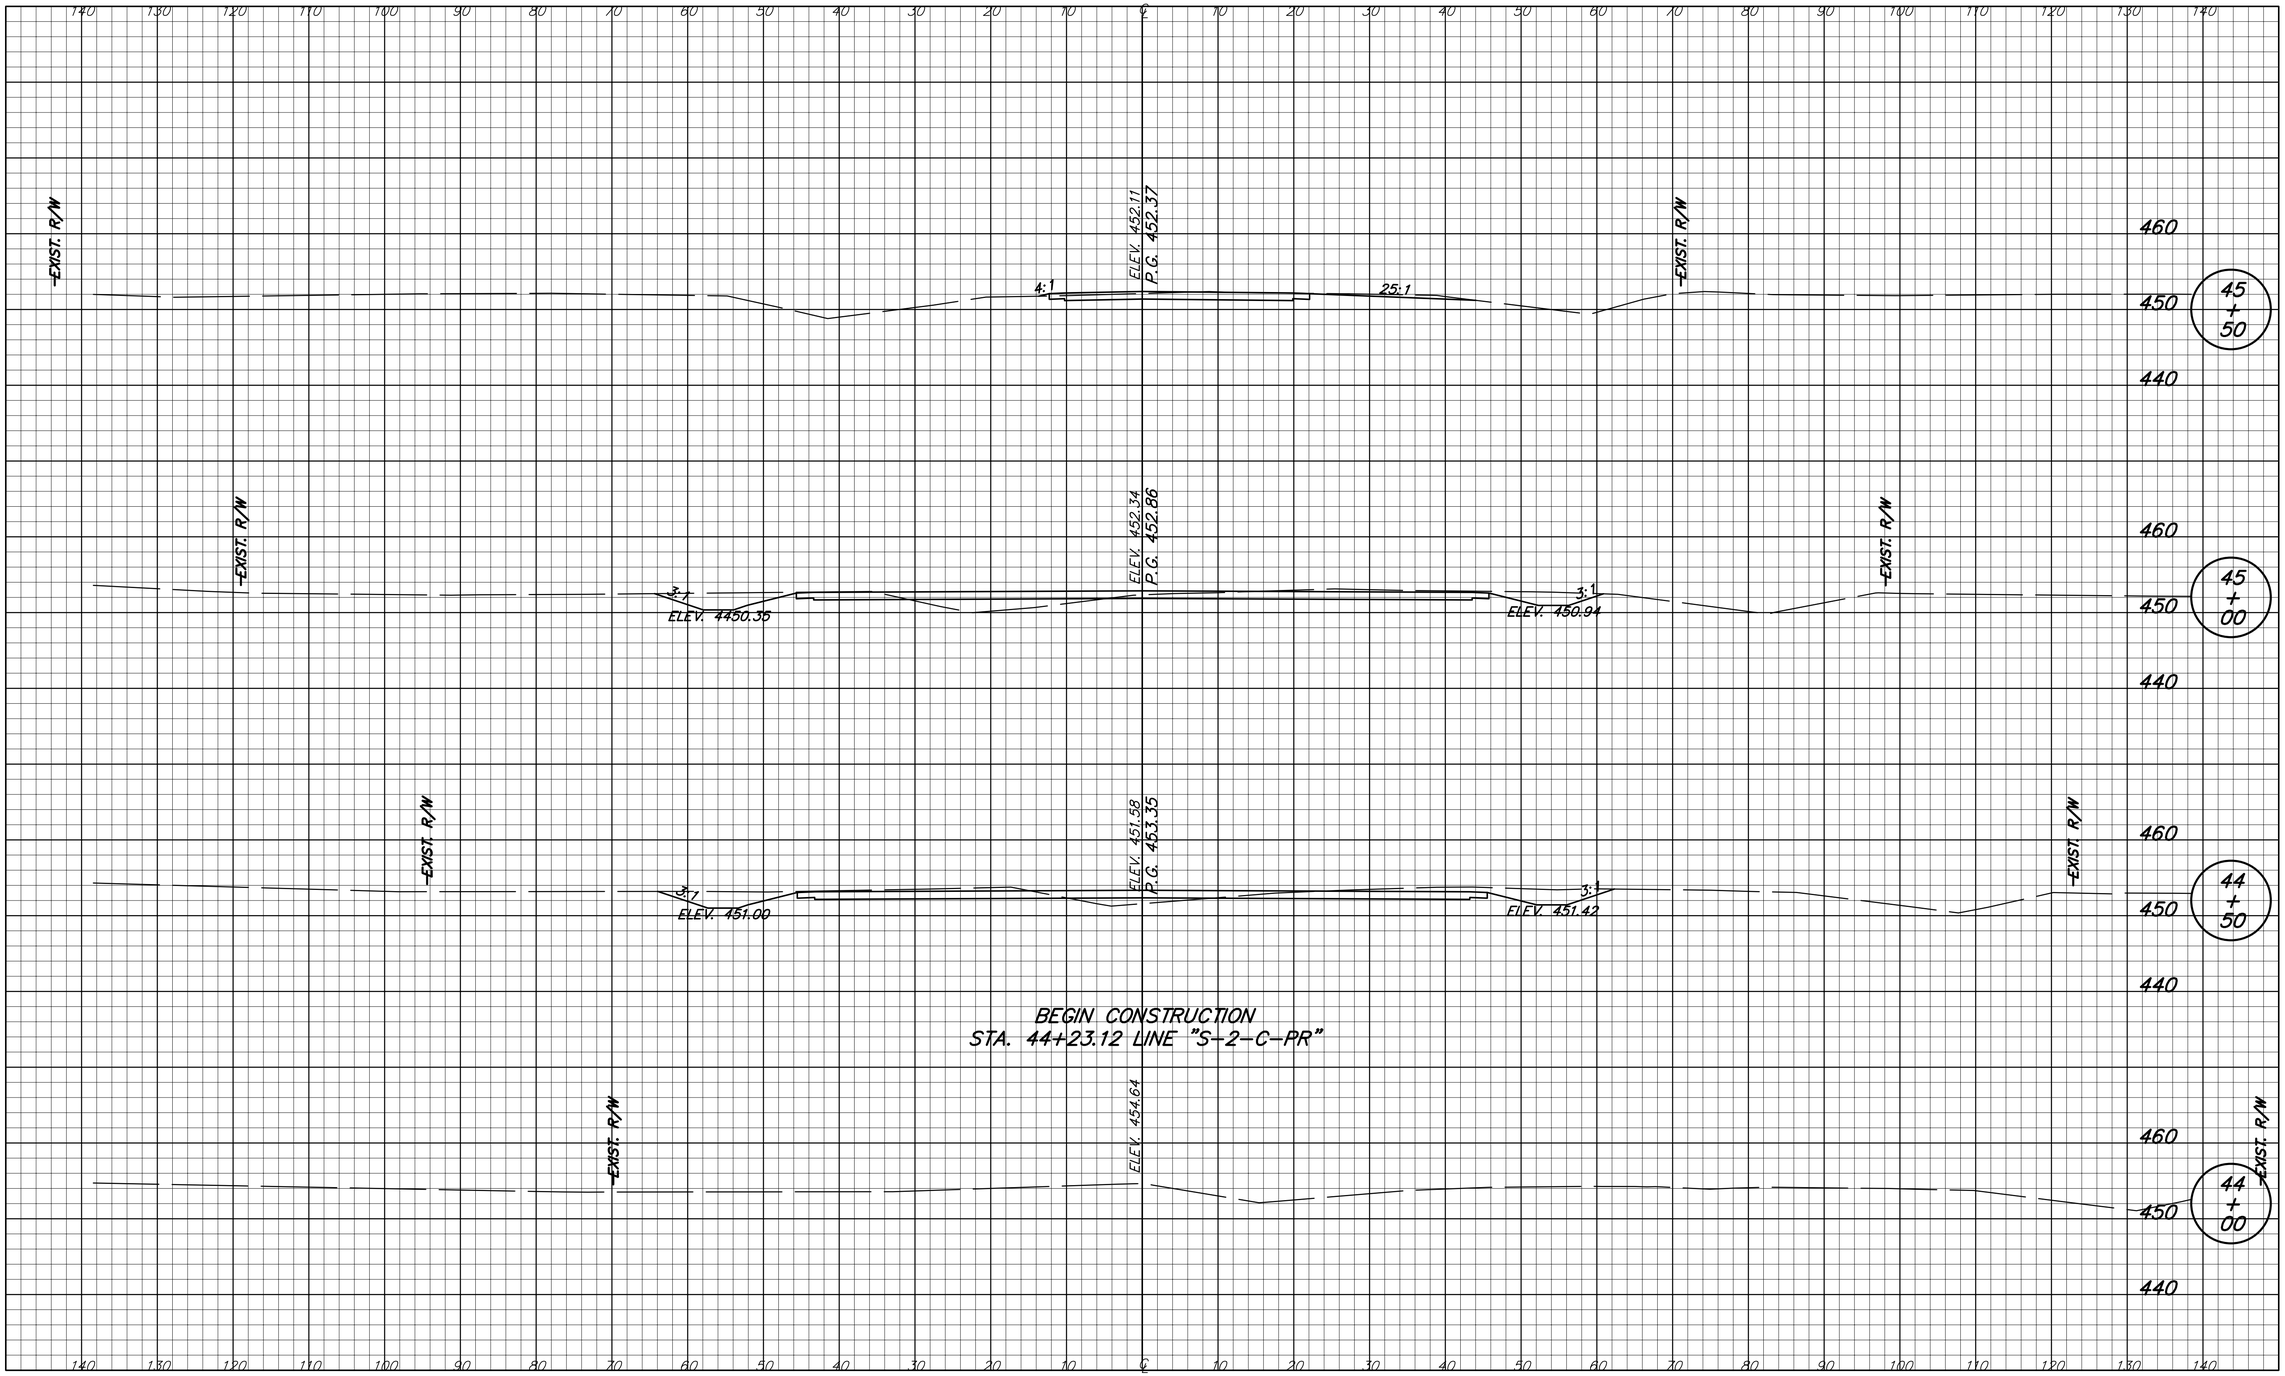


| | | | |
|---|---|---|---|
| DESIGNED: SMD | DRAWN: TEB | INDIANA DEPARTMENT OF TRANSPORTATION | HORIZONTAL SCALE 1" = 10' / VERTICAL SCALE 1" = 10' |
| CHECKED: BCP | CHECKED: SMD | CROSS SECTIONS OLD S.R. 57 LINE "S-2-C-PR" | BRIDGE FILE I-69-26-8862 to 8866 / DESIGNATION 0500436 |
| | | | SURVEY BOOK PENDING / SHEETS 204 of 228 |
| | | | CONTRACT IR-29023 / PROJECT IM-069-0(004) |

DIRECTORY... F:\0006\06-2374 I-69 Design Build\DESIGN\EAGLE POINT\ LTSCALE...10
FILE..... CS1_57_01.dwg DWGSCALE.3
PLOTTED BY: Hendrick
DATE..... Nov 30,2007 - 4:04pm

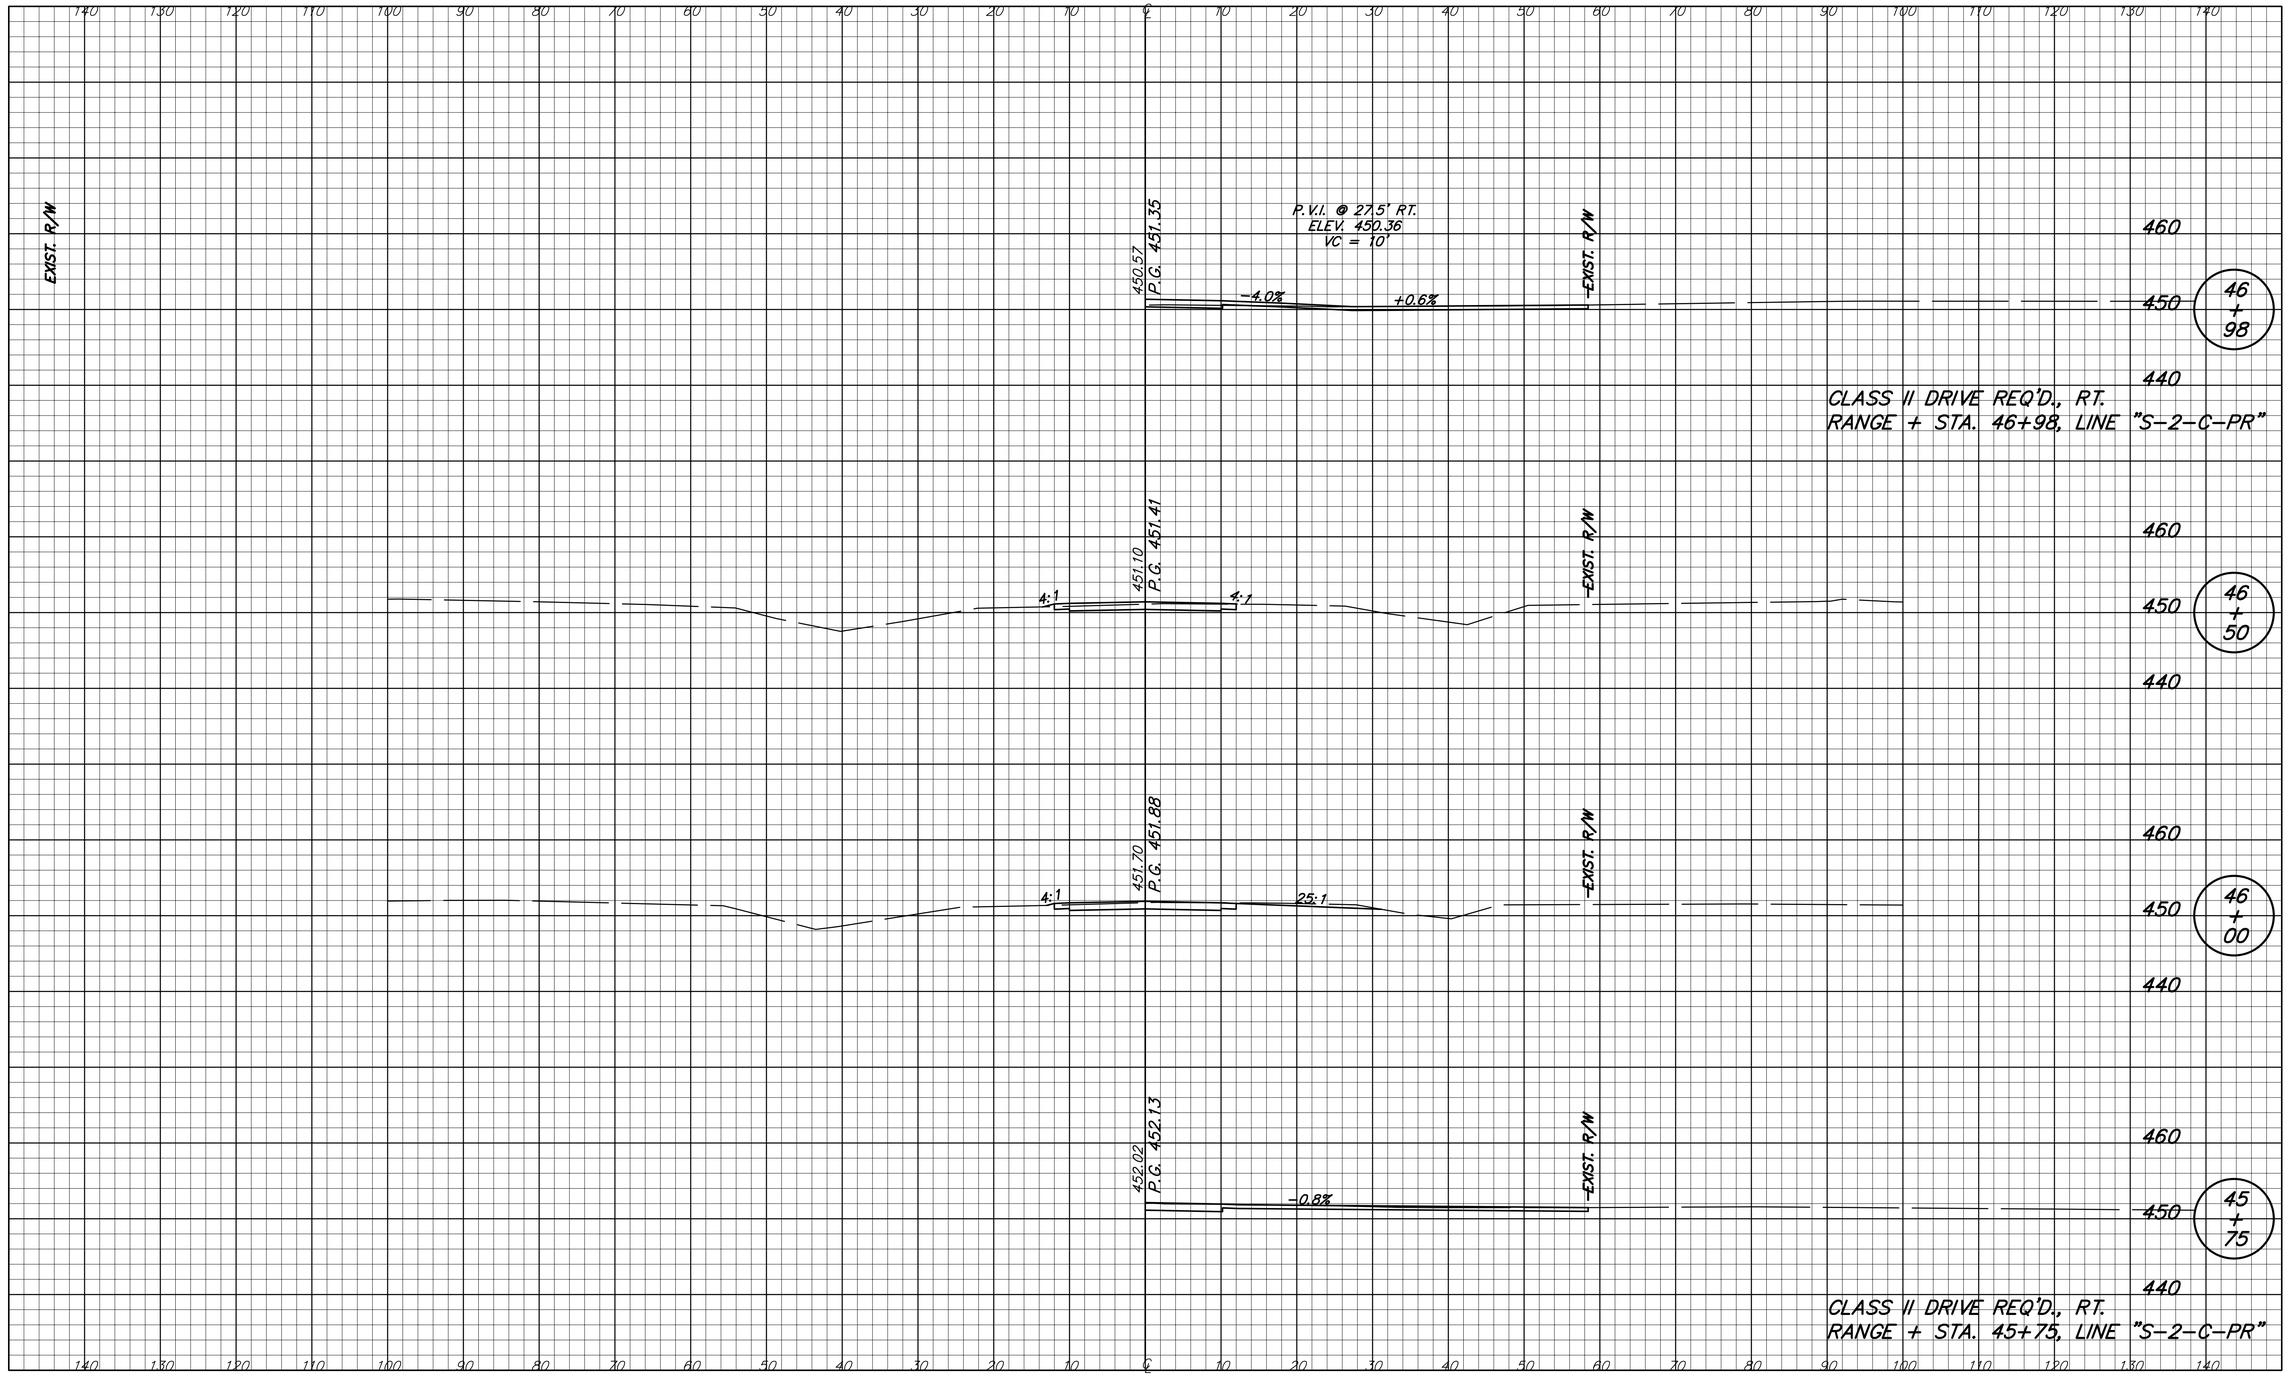


| | | | |
|---|---|---|---|
| DESIGNED: SMD | DRAWN: TEB | INDIANA DEPARTMENT OF TRANSPORTATION | HORIZONTAL SCALE 1" = 10' / BRIDGE FILE I-69-26-8862 to 8866 |
| CHECKED: BCP | CHECKED: SMD | CROSS SECTIONS OLD S.R. 57 LINE "S-2-C-PR" | VERTICAL SCALE 1" = 10' / DESIGNATION 0500436 |
| | | | SURVEY BOOK PENDING / SHEETS 205 of 228 |
| | | | CONTRACT IR-29023 / PROJECT IM-069-0(004) |

DIRECTORY... C:\JOBS\06-2374 I-69 Design Build\DESIGN\EAGLE POINT\ LTSCALE...10
FILE..... OLD 57 CS.dwg DWGSCALE...10
PLOTTED BY: hebrock
DATE..... Nov 30,2007 - 4:06pm

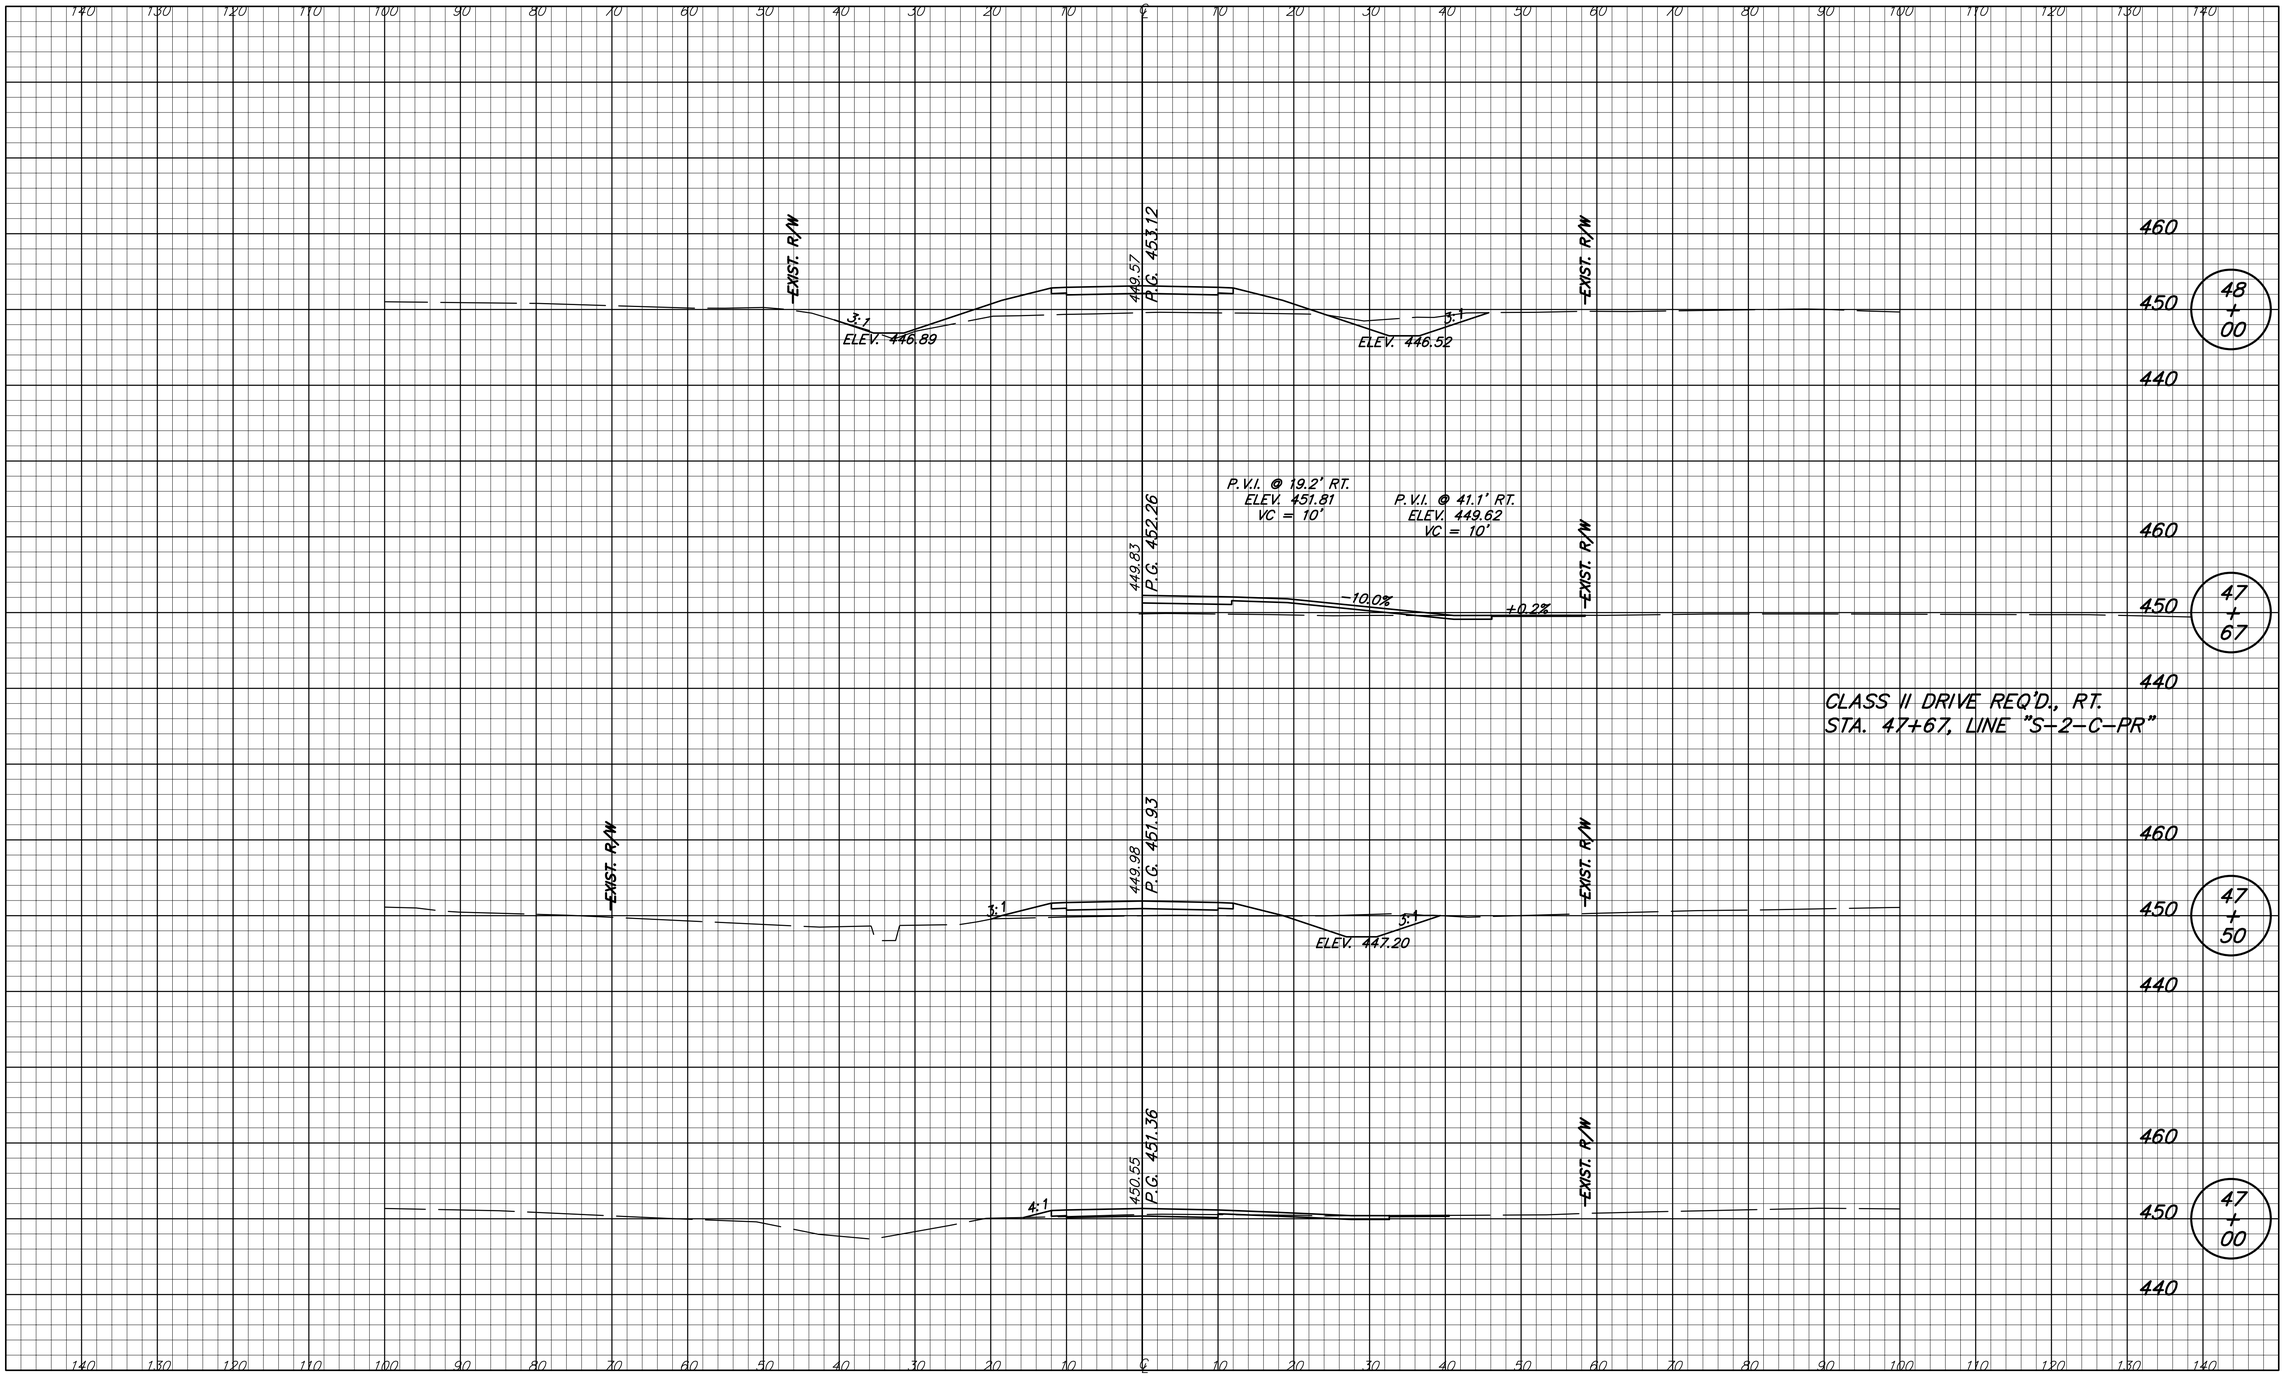


| | |
|---|---|
| DESIGNED: SMD | DRAWN: TEB |
| CHECKED: BCP | CHECKED: SMD |

INDIANA
DEPARTMENT OF TRANSPORTATION

CROSS SECTIONS
OLD S.R. 57 LINE "S-2-C-PR"

| HORIZONTAL SCALE | BRIDGE FILE |
|---|---|
| 1" = 10' | I-69-26-8862 to 8866 |
| VERTICAL SCALE | DESIGNATION |
| 1" = 10' | 0500436 |
| SURVEY BOOK | SHEETS |
| PENDING | 206 of 228 |
| CONTRACT | PROJECT |
| IR-29023 | IM-069-0(004) |

DIRECTORY... C:\JOBS\06-2374 I-69 Design Build\DESIGN\EAGLE POINT\ L:PSCALE...10
FILE..... OLD 57 CS.dwg DWGSCALE...10
PLOTTED BY: hehock
DATE..... Nov 30,2007 - 4:03am

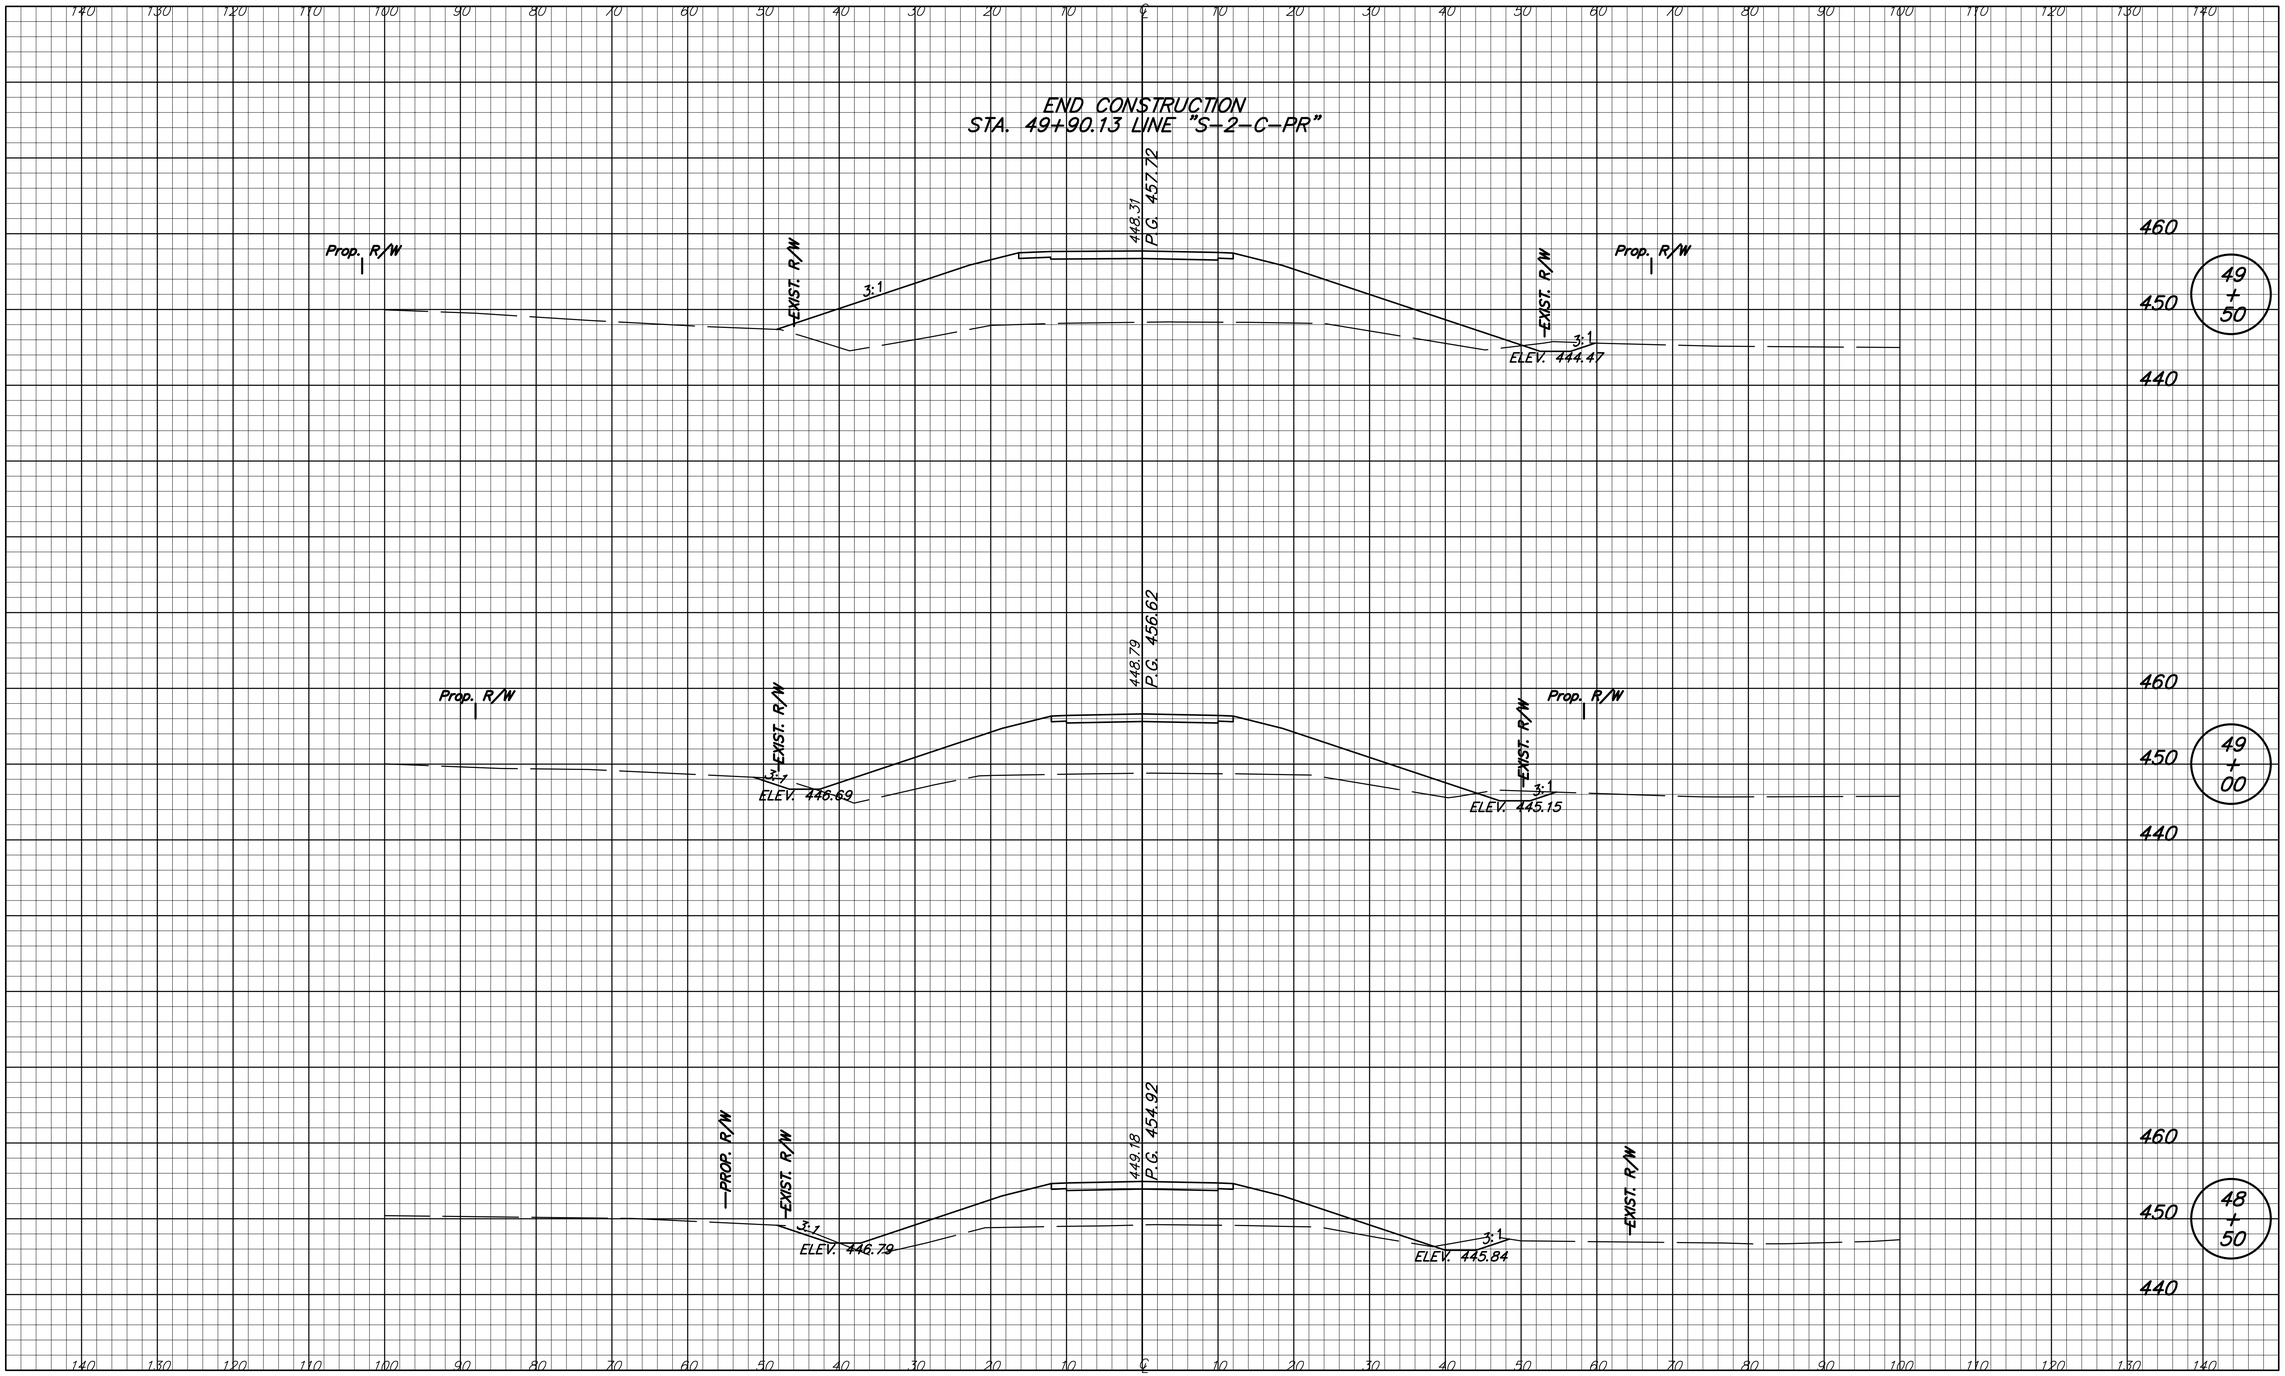


| | | | |
|---|---|---|---|
| DESIGNED: SMD | DRAWN: TEB | INDIANA DEPARTMENT OF TRANSPORTATION | HORIZONTAL SCALE 1" = 10' / BRIDGE FILE I-69-26-8862 to 8866 |
| CHECKED: BCP | CHECKED: SMD | CROSS SECTIONS OLD S.R. 57 LINE "S-2-C-PR" | VERTICAL SCALE 1" = 10' / DESIGNATION 0500436 |
| | | | SURVEY BOOK PENDING / SHEETS 207 of 228 |
| | | | CONTRACT IR-29023 / PROJECT IM-069-0(004) |

DIRECTORY... F:\2006\06-2374 I-69 Design Build\DESIGN\EAGLE POINT\ LTSCALE...10
FILENAME... 0500436-44.dwg TXTSCALE.10
PLOTTED BY: hebsck DWGSCALE.10
DATE..... Nov 30,2007 - 4:03pm

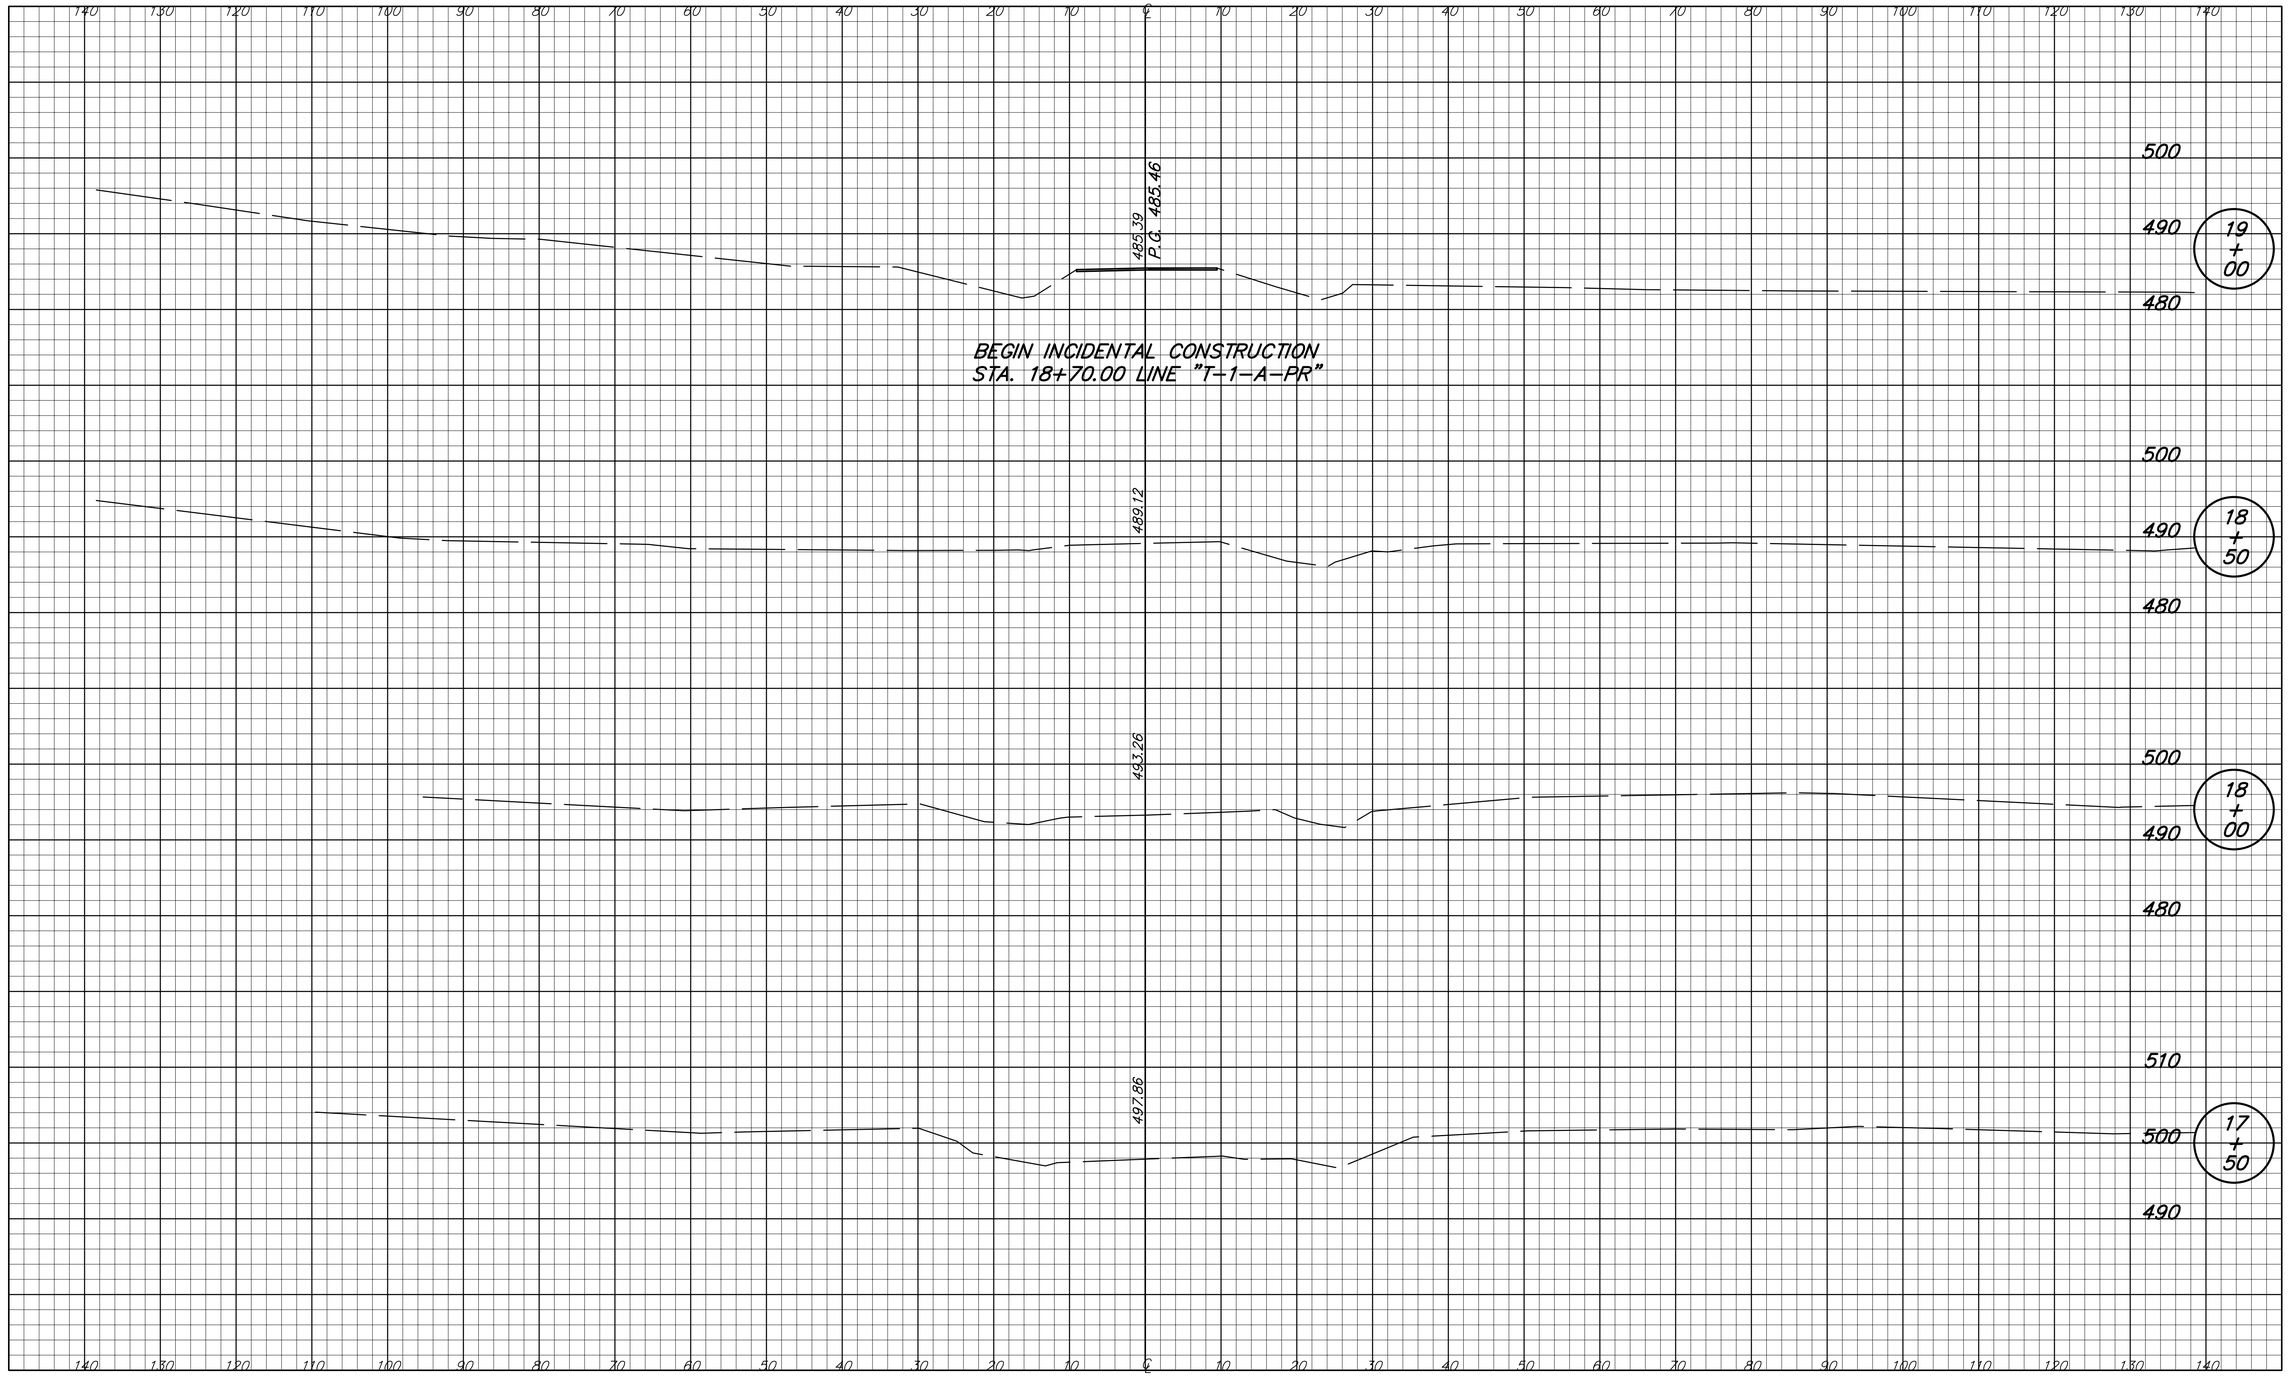


| | | | |
|---|---|---|---|
| DESIGNED: SMD | DRAWN: TEB | | |
| CHECKED: BCP | CHECKED: SMD | | |

INDIANA
DEPARTMENT OF TRANSPORTATION

CROSS SECTIONS
C.R. 1250 S. LINE "T-1-A-PR"

| HORIZONTAL SCALE | BRIDGE FILE |
|---|---|
| 1" = 10' | I-69-26-8862 to 8866 |
| VERTICAL SCALE | DESIGNATION |
| 1" = 10' | 0500436 |
| SURVEY BOOK | SHEETS |
| PENDING | 208 of 228 |
| CONTRACT | PROJECT |
| IR-29023 | IM-069-0(004) |

DIRECTORY....F:\2006\06-2374 I-69 Design Build\VERSON\EAGLE POINT\ LTSCALE....10
FILE.....1250CRSS.dwg PSCALE....1
PLOTTED BY: tebrock
DATE.....Nov 30,2007 - 4:05pm

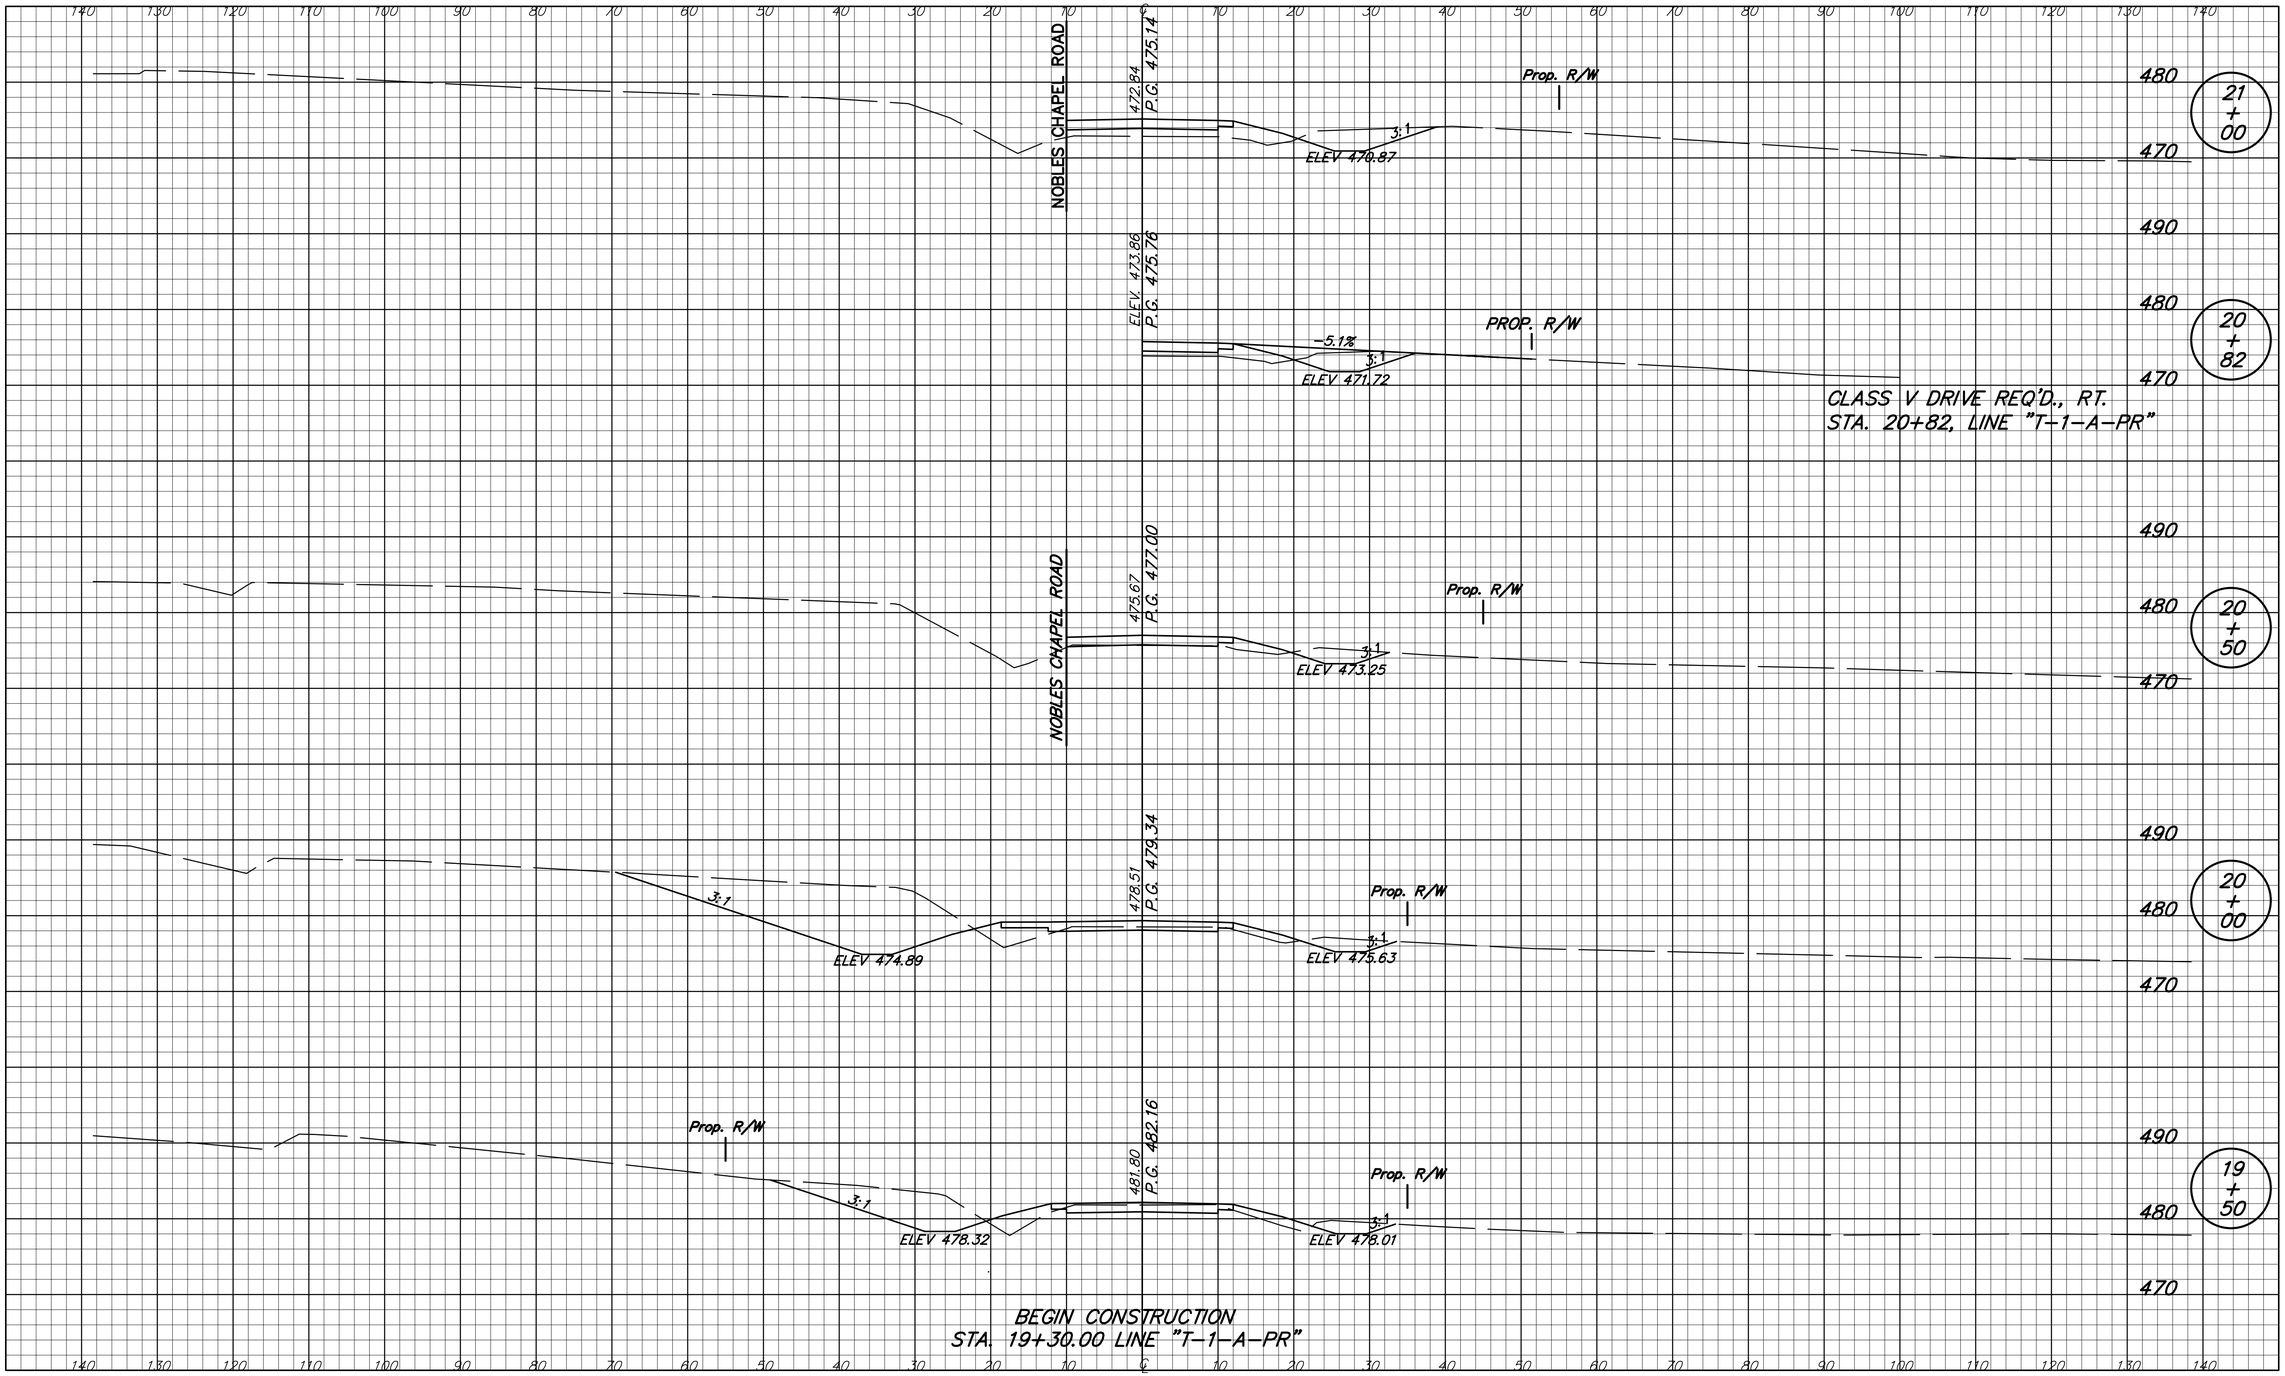


DIRECTORY... F:\2006\06-2374 I-69 Design Build\DESIGN\EAGLE POINT\ LTSCALE...10
FILE..... 2374-0436.dwg PLOTSCALE...1
PLOTTED BY: rehrick DWGSCALE...5
DATE..... Nov 30,2007 - 4:05pm

| | |
|---|---|
| DESIGNED: SMD | DRAWN: TEB |
| CHECKED: BCP | CHECKED: SMD |

INDIANA
DEPARTMENT OF TRANSPORTATION

CROSS SECTIONS
C.R. 1250 S. LINE "T-1-A-PR"

| HORIZONTAL SCALE | BRIDGE FILE |
|---|---|
| 1" = 10' | I-69-26-8862 to 8866 |
| VERTICAL SCALE | DESIGNATION |
| 1" = 10' | 0500436 |
| SURVEY BOOK | SHEETS |
| PENDING | 209 of 228 |
| CONTRACT | PROJECT |
| IR-29023 | IM-069-0(004) |

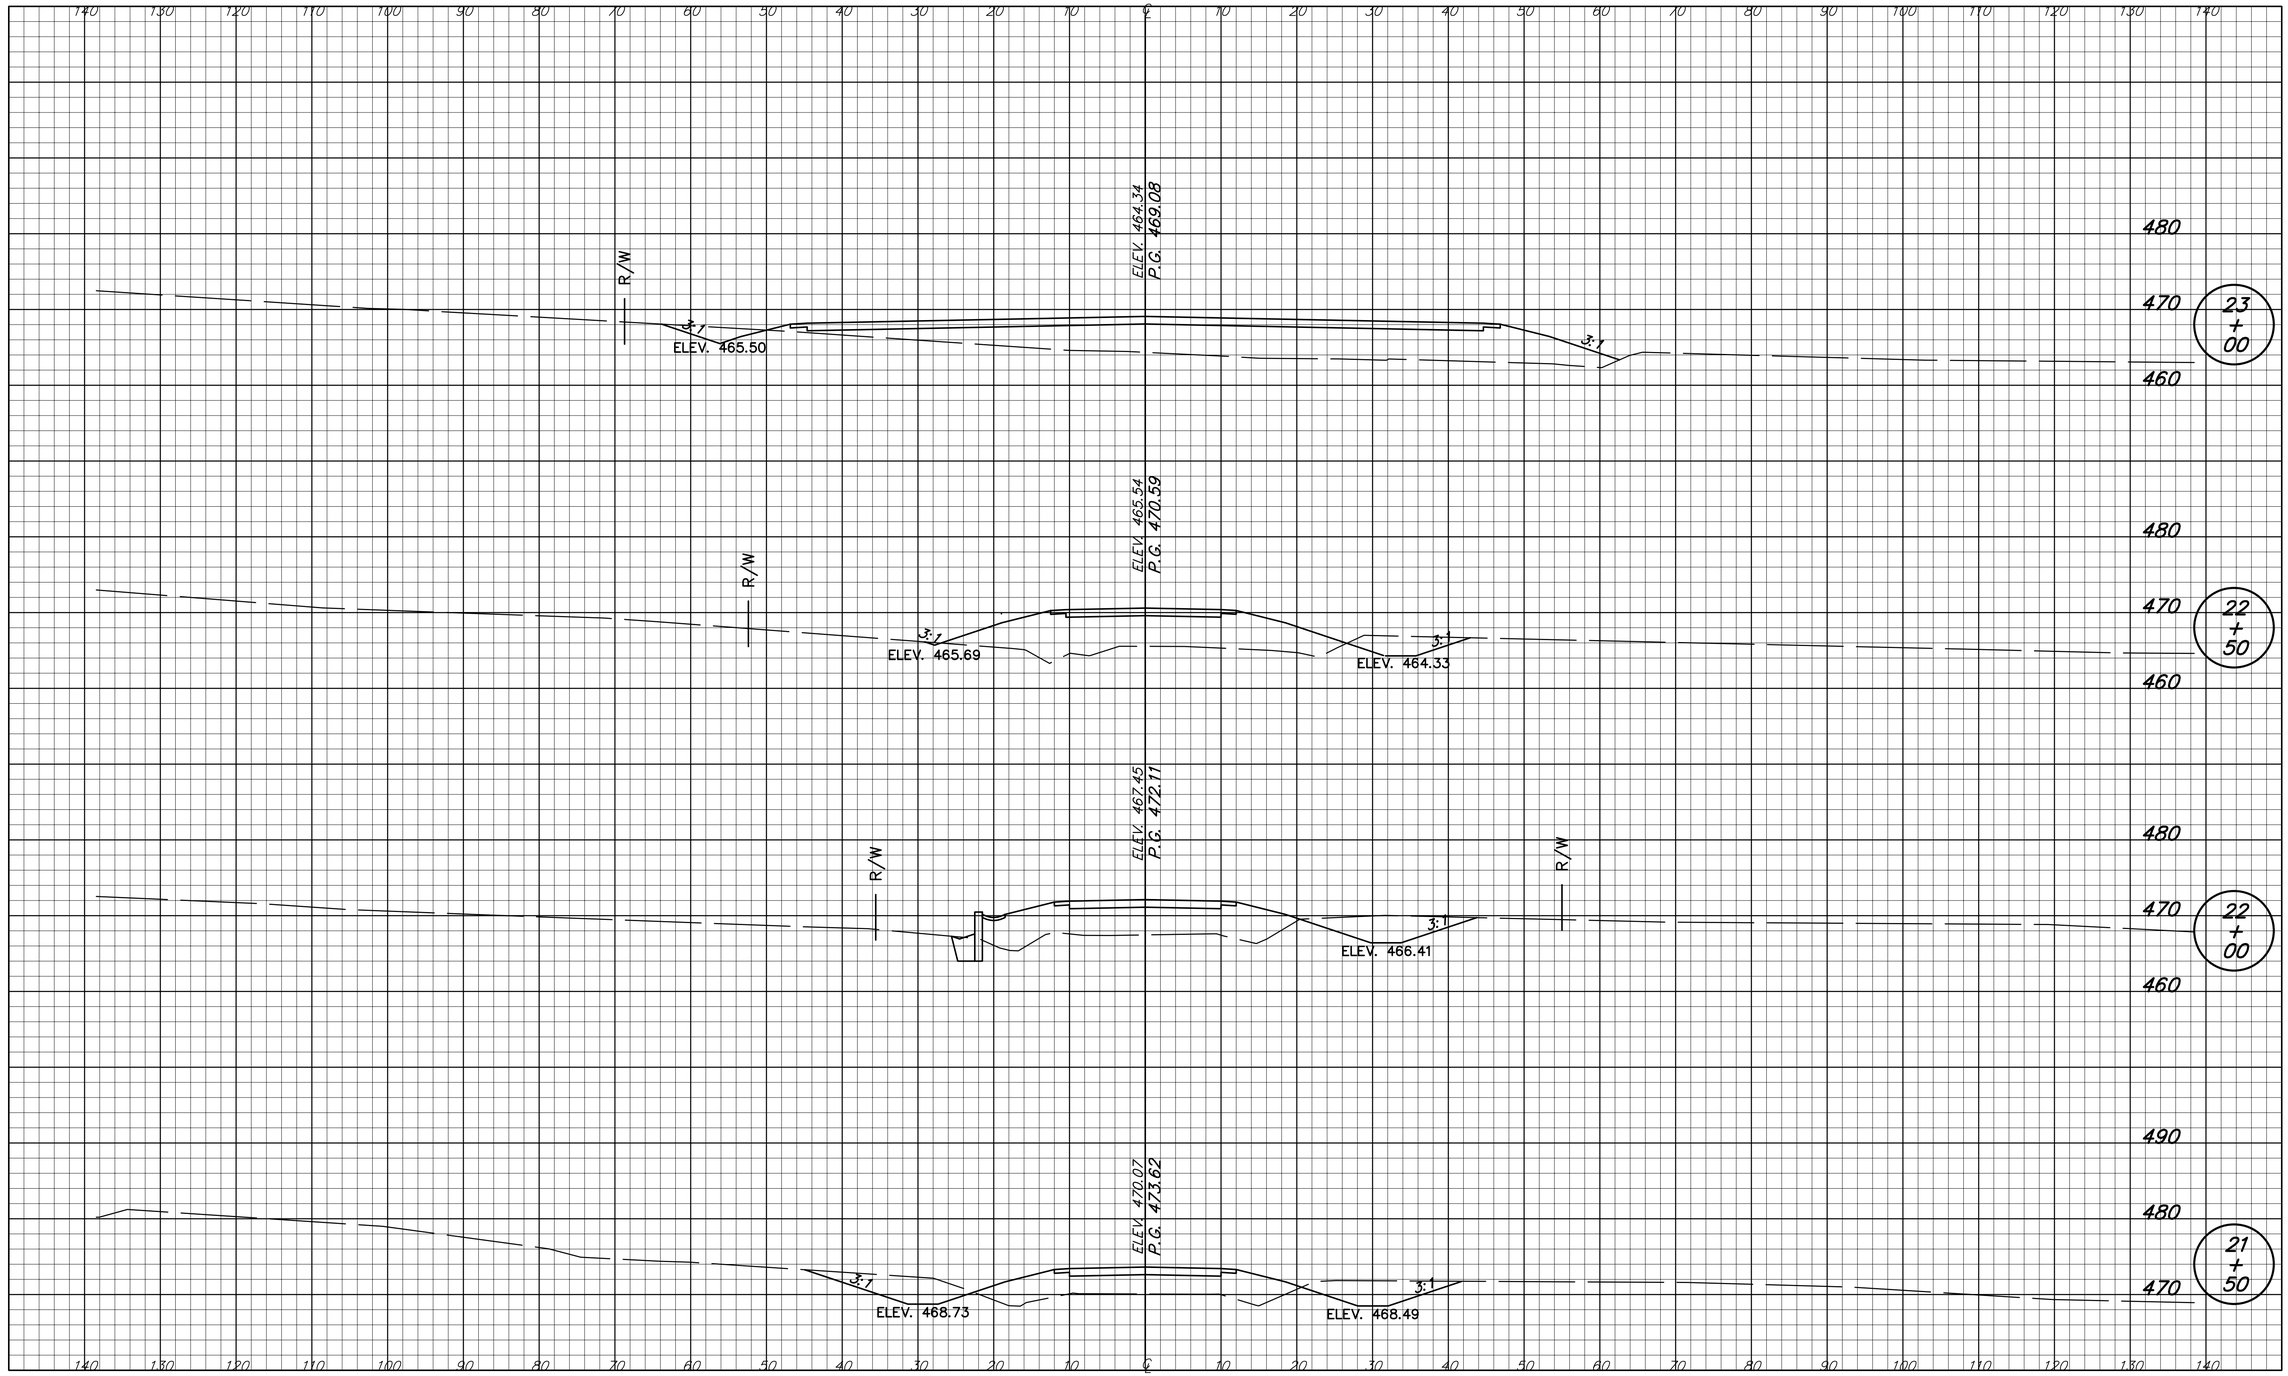


| | | | |
|---|---|---|---|
| DESIGNED: SMD | DRAWN: TEB | INDIANA DEPARTMENT OF TRANSPORTATION | HORIZONTAL SCALE 1" = 10' / BRIDGE FILE I-69-26-8862 to 8866 |
| CHECKED: BCP | CHECKED: SMD | CROSS SECTIONS C.R. 1250 S LINE "T-1-A-PR" | VERTICAL SCALE 1" = 10' / DESIGNATION 0500436 |
| | | | SURVEY BOOK PENDING / SHEETS 210 of 228 |
| | | | CONTRACT IR-29023 / PROJECT IM-069-0(004) |

DIRECTORY... F:\2006\06-2374 I-69 Design Build\DESIGN\EAGLE POINT\ LTSCALE...10
FILE..... 1250SLine.dwg PLOTSCALE..1
PLOTTED BY: tehicks DWGSCALE..5
DATE..... Nov 30,2007 - 4:05pm

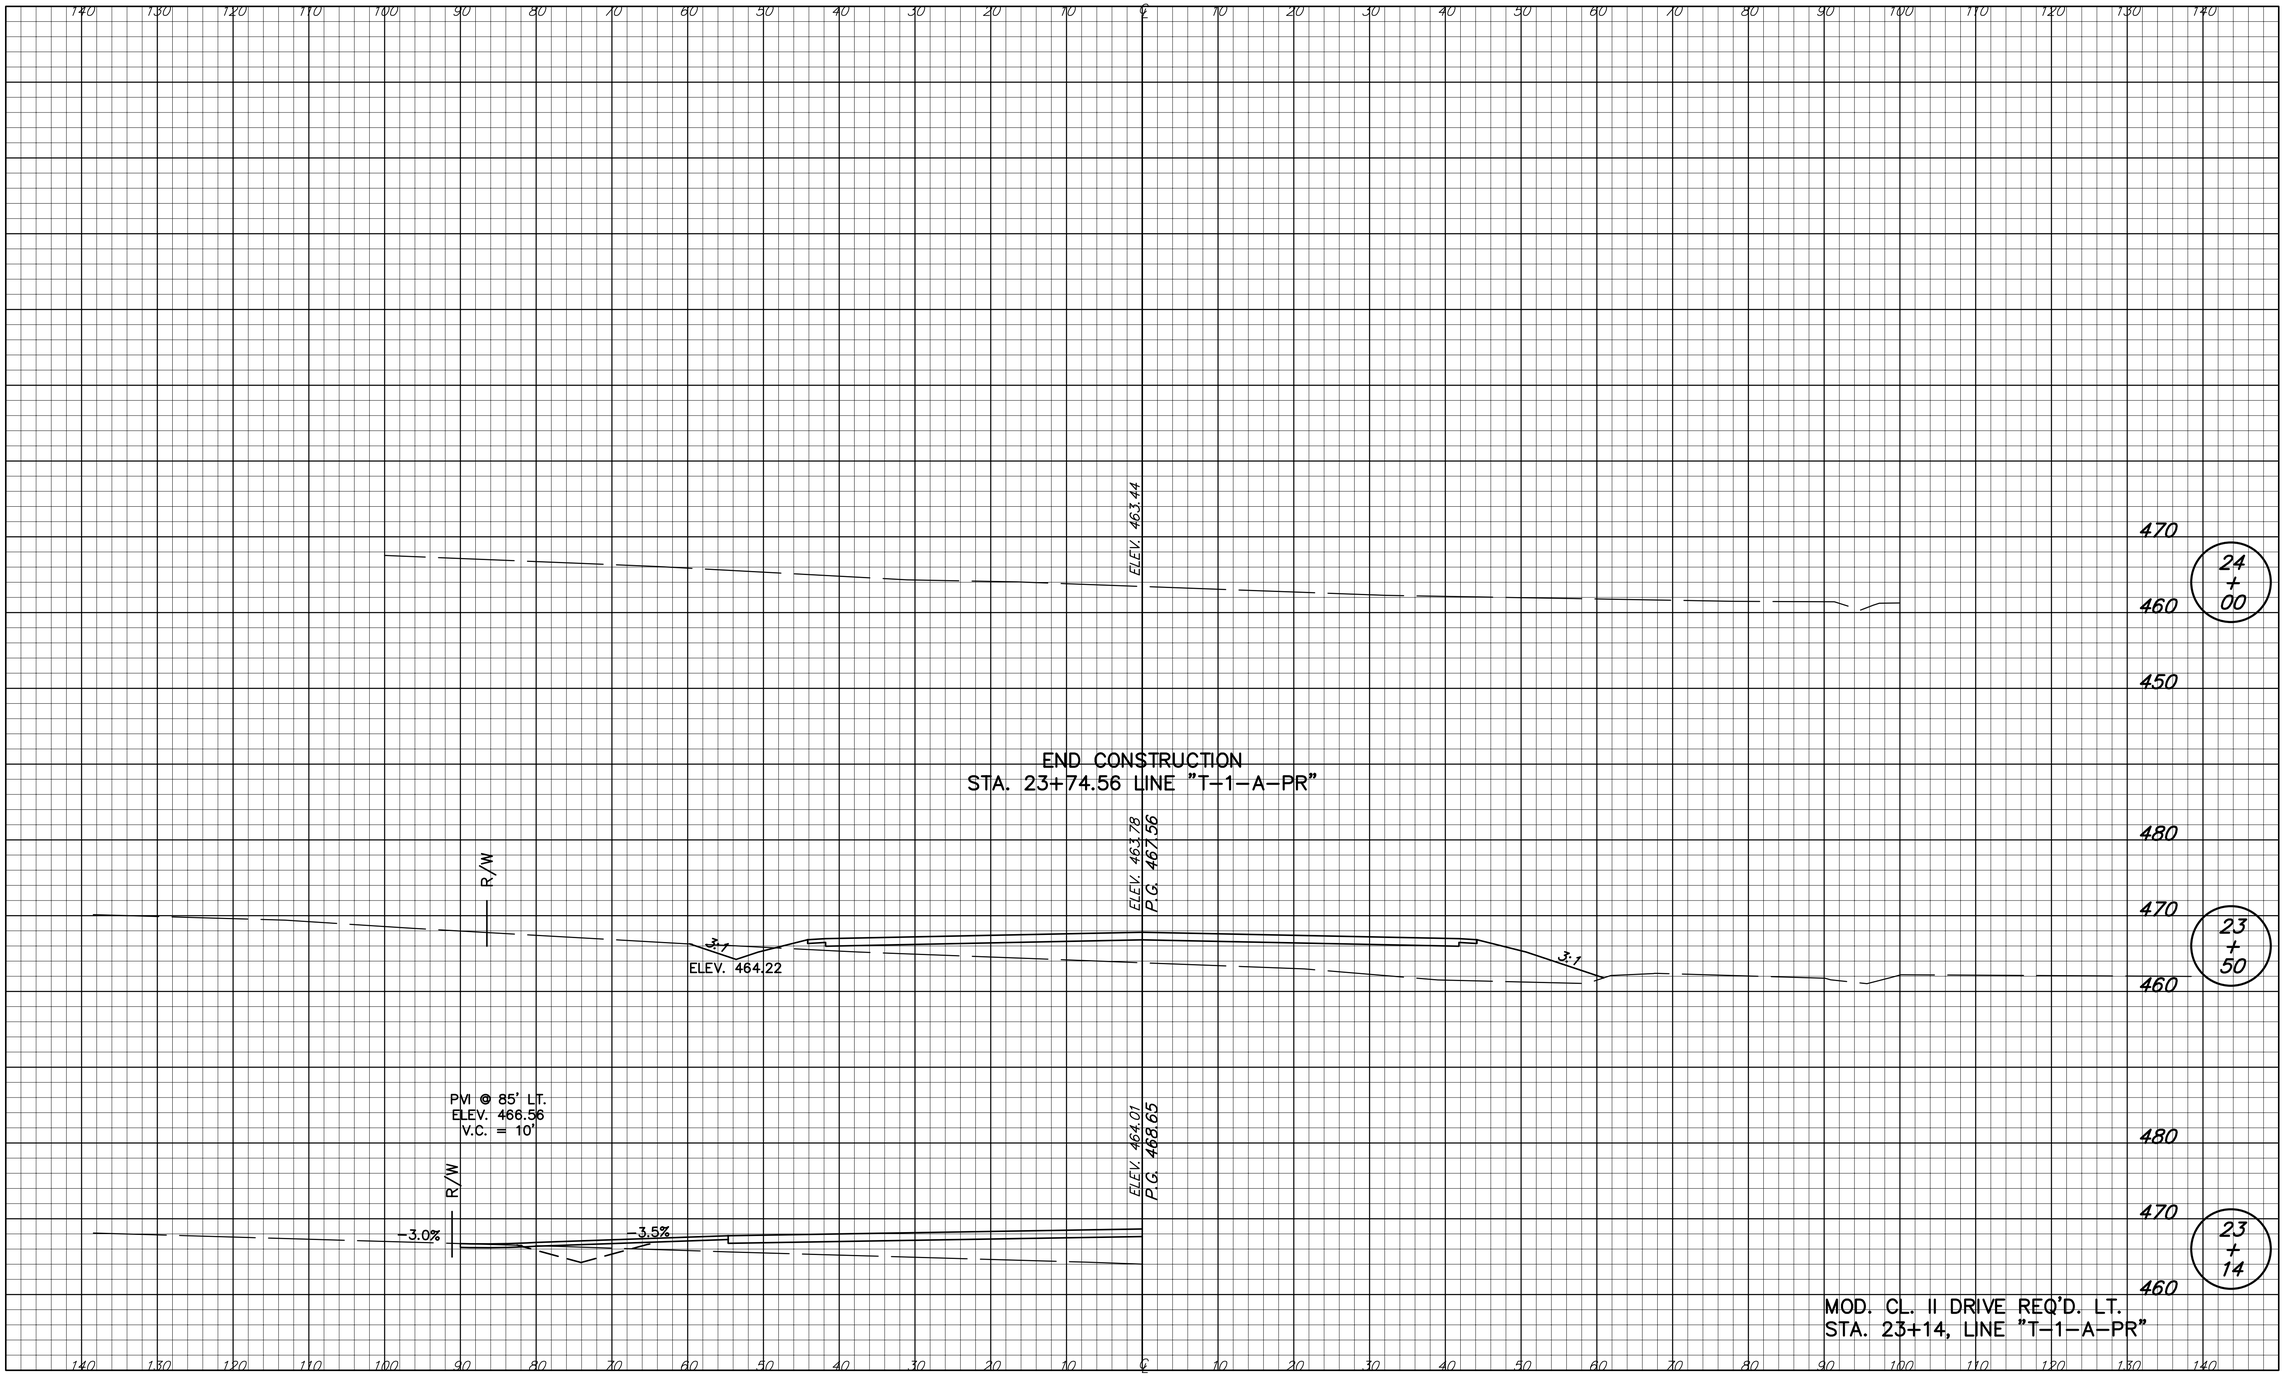


| | | | |
|---|---|---|---|
| DESIGNED: SMD | DRAWN: TEB | INDIANA DEPARTMENT OF TRANSPORTATION | HORIZONTAL SCALE 1" = 10' / BRIDGE FILE I-69-26-8862 to 8866 |
| CHECKED: BCP | CHECKED: SMD | CROSS SECTIONS C.R. 1250 S LINE "T-1-A-PR" | VERTICAL SCALE 1" = 10' / DESIGNATION 0500436 |
| | | | SURVEY BOOK PENDING / SHEETS 211 of 228 |
| | | | CONTRACT IR-29023 / PROJECT IM-069-0(004) |

DIRECTORY....F:\2006\Vol-2374 I-69 Design Build\DESIGN\EAGLE POINT\ LTSCALE...10
FILE.....0500436.dwg DWSCALE..3
PLOTTED BY: tedrick
DATE.....Nov 30,2007 - 4:06pm

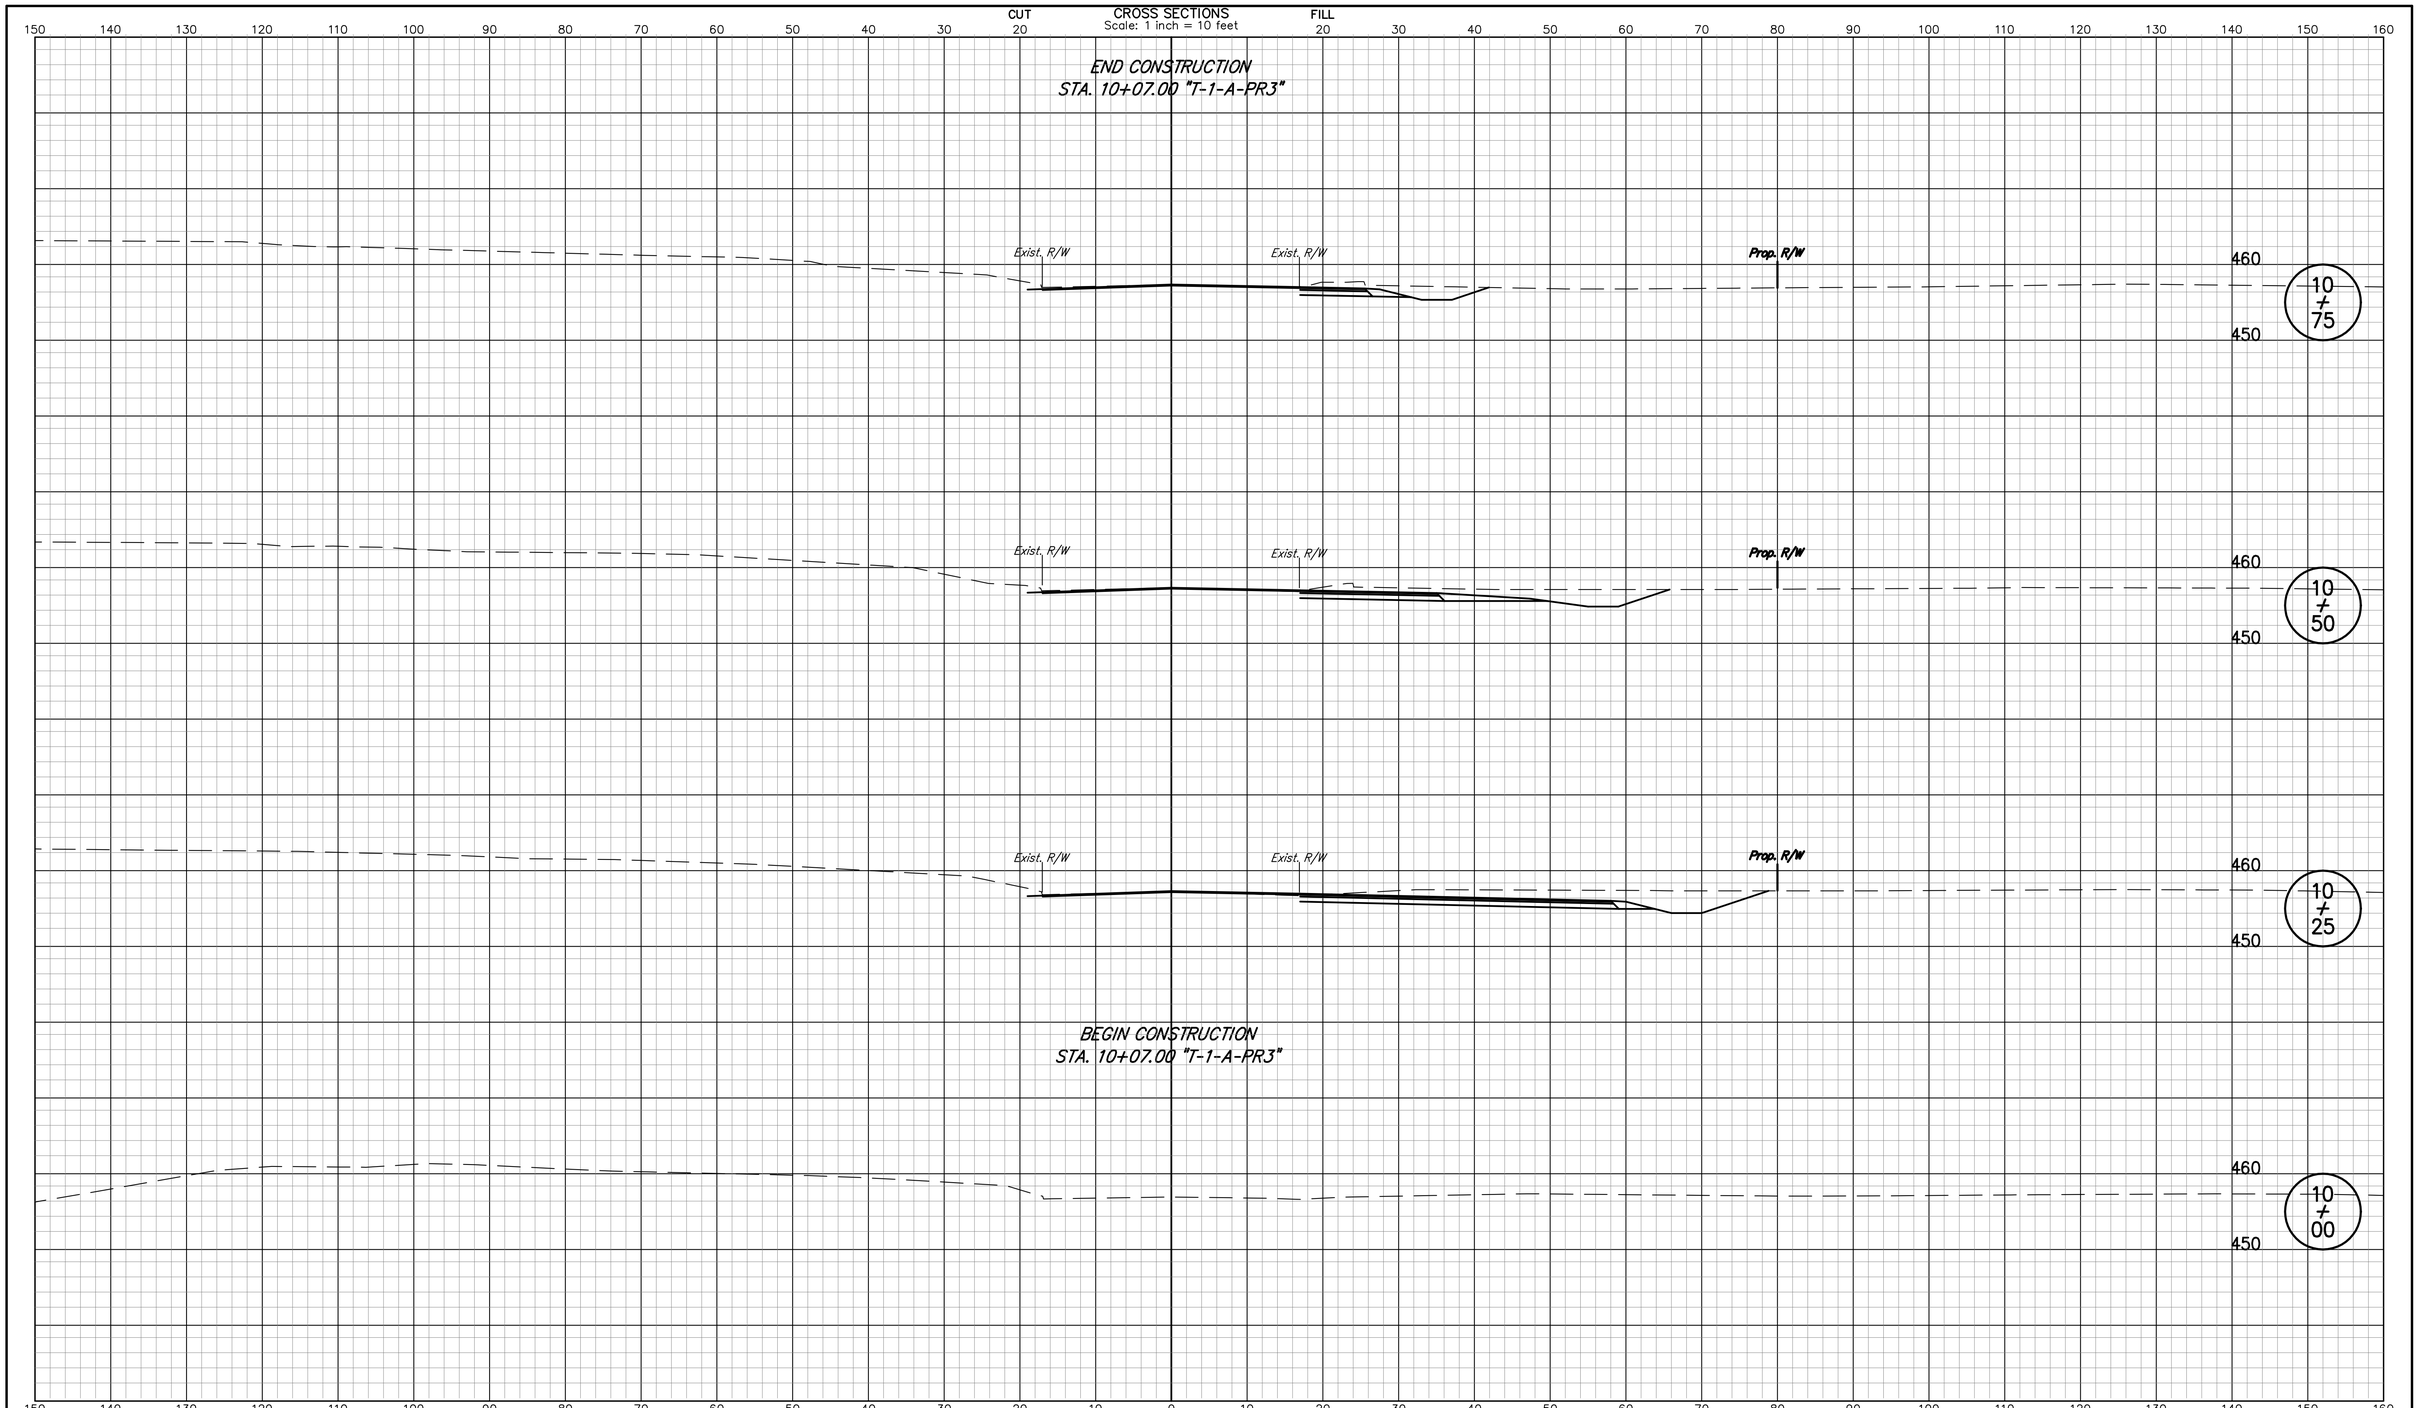


| | | | |
|---|---|---|---|
| RECOMMENDED FOR APPROVAL _____ DESIGN ENGINEER | 12/5/07 DATE | INDIANA DEPARTMENT OF TRANSPORTATION | HORIZONTAL SCALE: 1" = 10' / BRIDGE FILE: I-69-26-8862 to 8866 |
| | | | VERTICAL SCALE: 1" = 10' / DESIGNATION NO.: 0500436 |
| DESIGNED: HMM | DRAWN: ASH | CROSS SECTION | SURVEY BOOK: PENDING / SHEETS: 212 of 228 |
| CHECKED: WHL | CHECKED: WHL | CR 1250 S LINE " T-1-A-PR3" | CONTRACT: IR-29023 / PROJECT NO.: IM-069-0(004) |

jjolnter 12/4/2007 10:36:06 AM P:*IN2006*0599*D. Drawings*IN20060599.RD.CS.CR950H.dgn

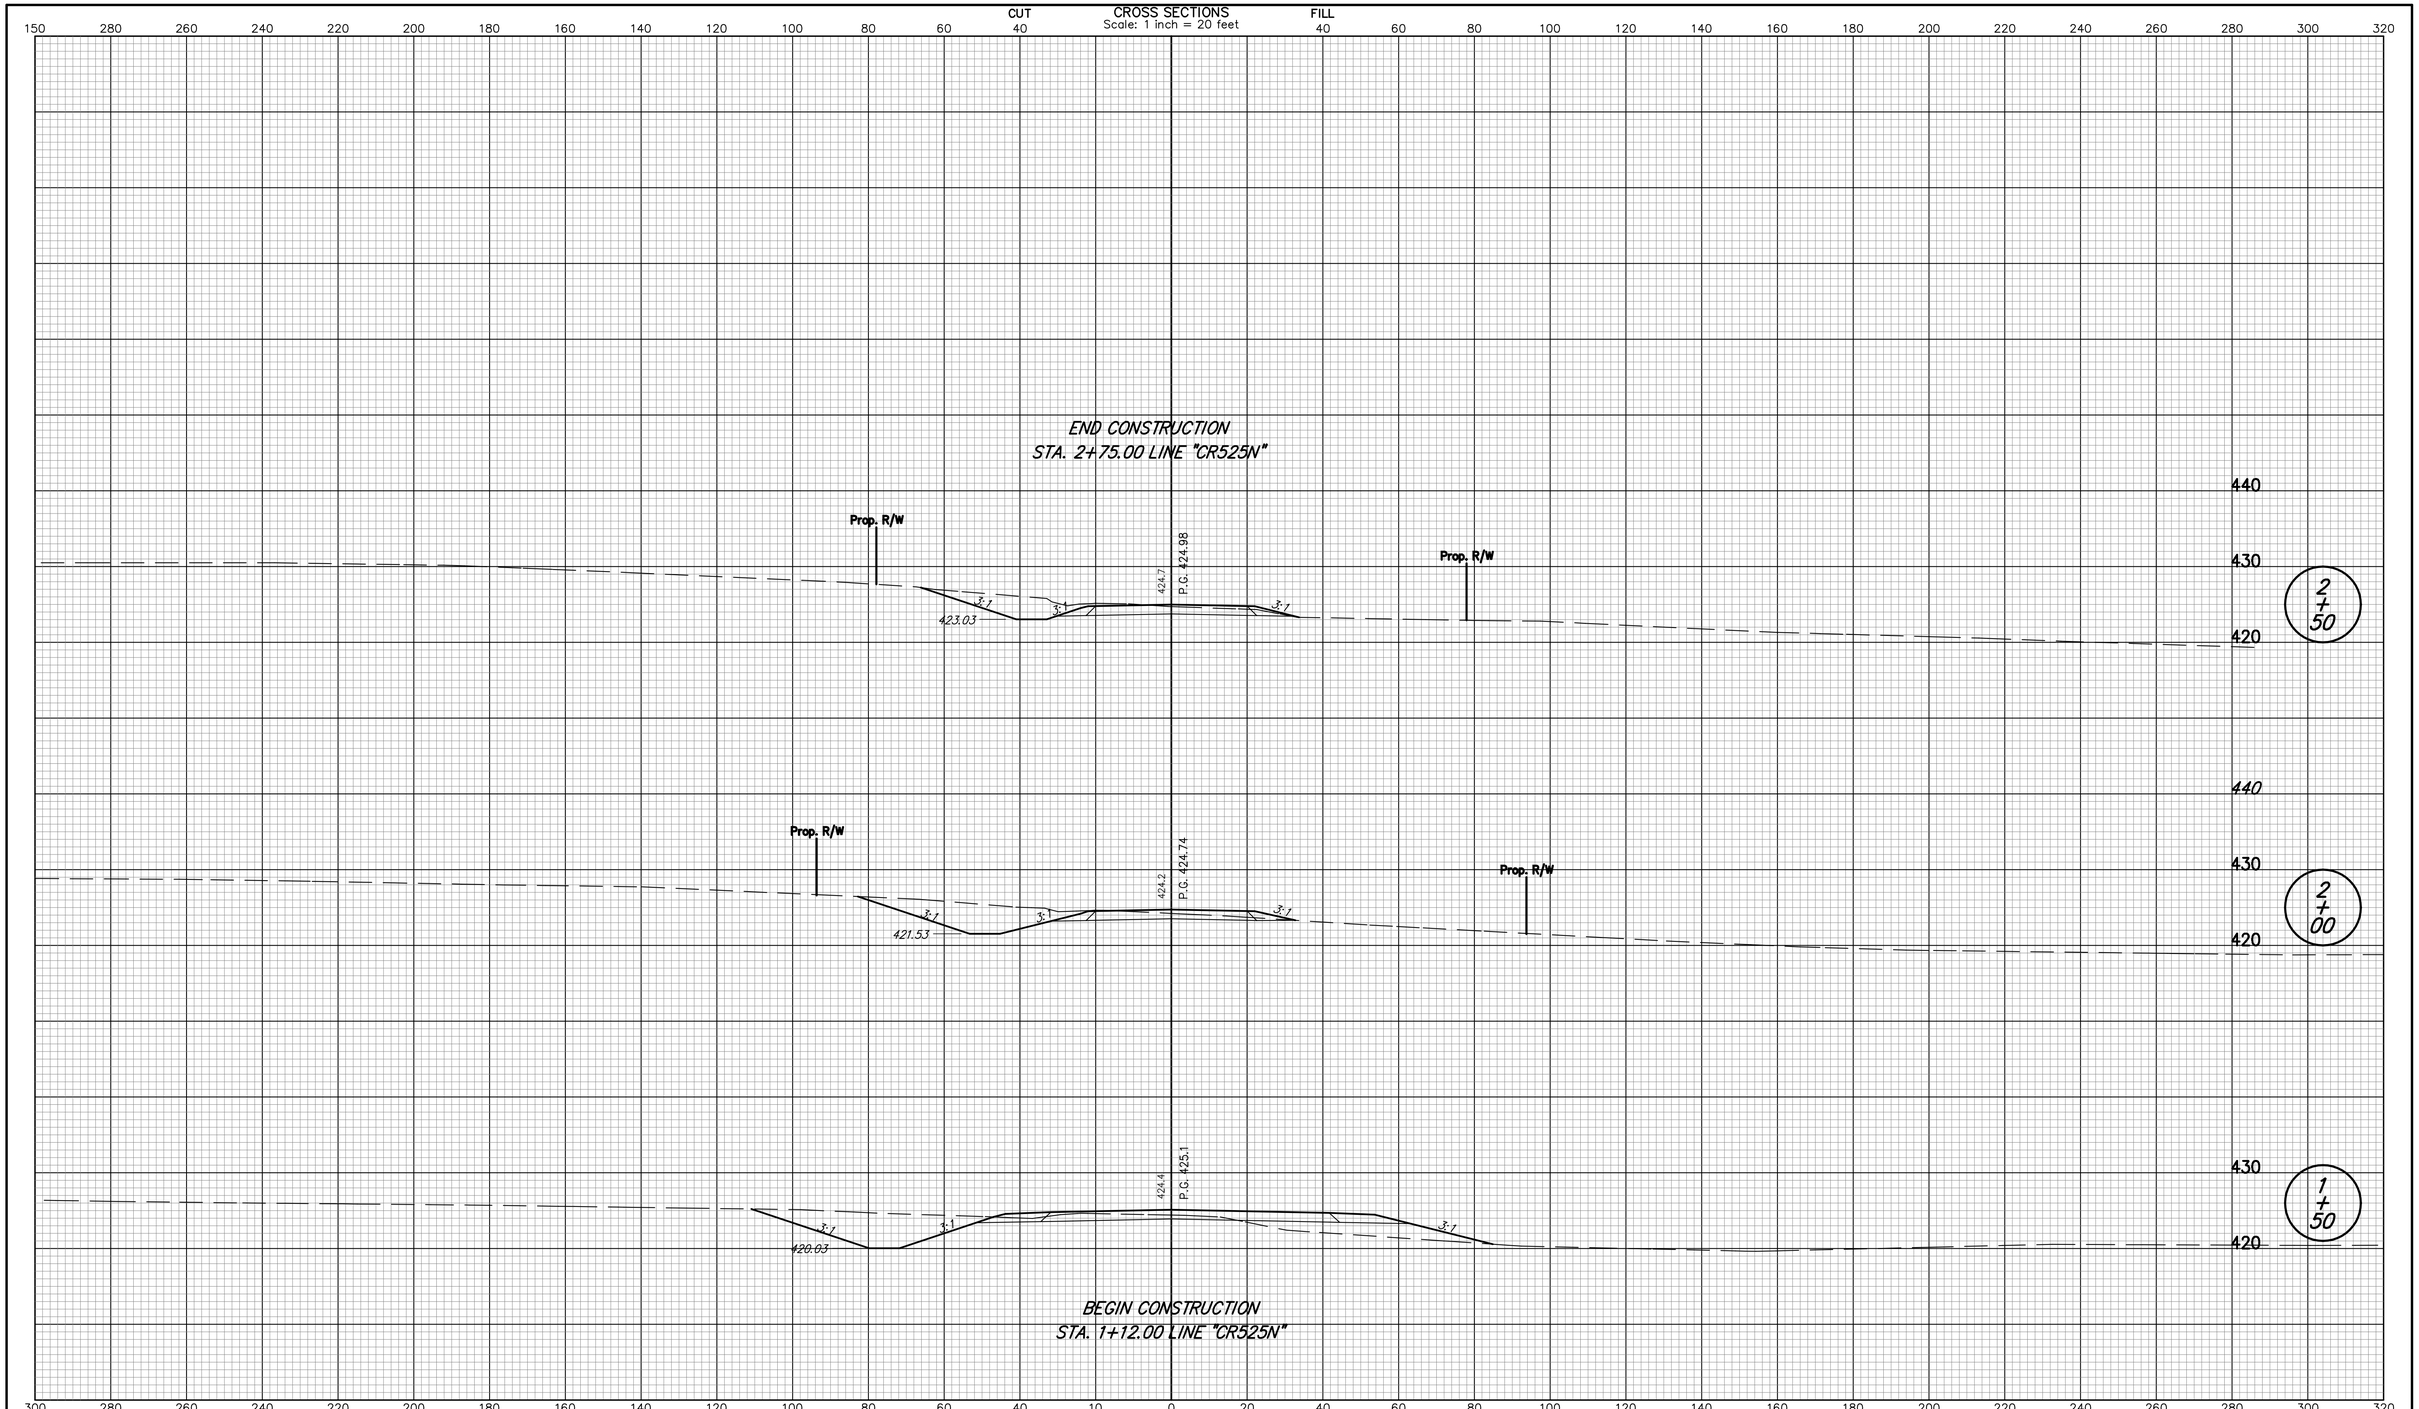


| | | | |
|---|---|---|---|
| RECOMMENDED FOR APPROVAL | DESIGN ENGINEER | DATE 12/5/07 | |
| DESIGNED: JLJ | DRAWN: JLJ | | |
| CHECKED: WHL | CHECKED: WHL | | |

INDIANA
DEPARTMENT OF TRANSPORTATION

CROSS SECTION
COUNTY ROAD 525 EAST
LINE "CR525N"

| HORIZONTAL SCALE | BRIDGE FILE |
|---|---|
| 1" = 20' | I-69-26-8862 to 8866 |
| VERTICAL SCALE | DESIGNATION NO. |
| 1" = 20' | 0500436 |
| SURVEY BOOK | SHEETS |
| PENDING | 213 of 228 |
| CONTRACT | PROJECT NO. |
| IR-29023 | IM-069-0(004) |

jjointer 12/4/2007 10:36:11 AM P:*IN2006*0599*D. Drawings*IN20060599.RD.CS.CR525N.dgn

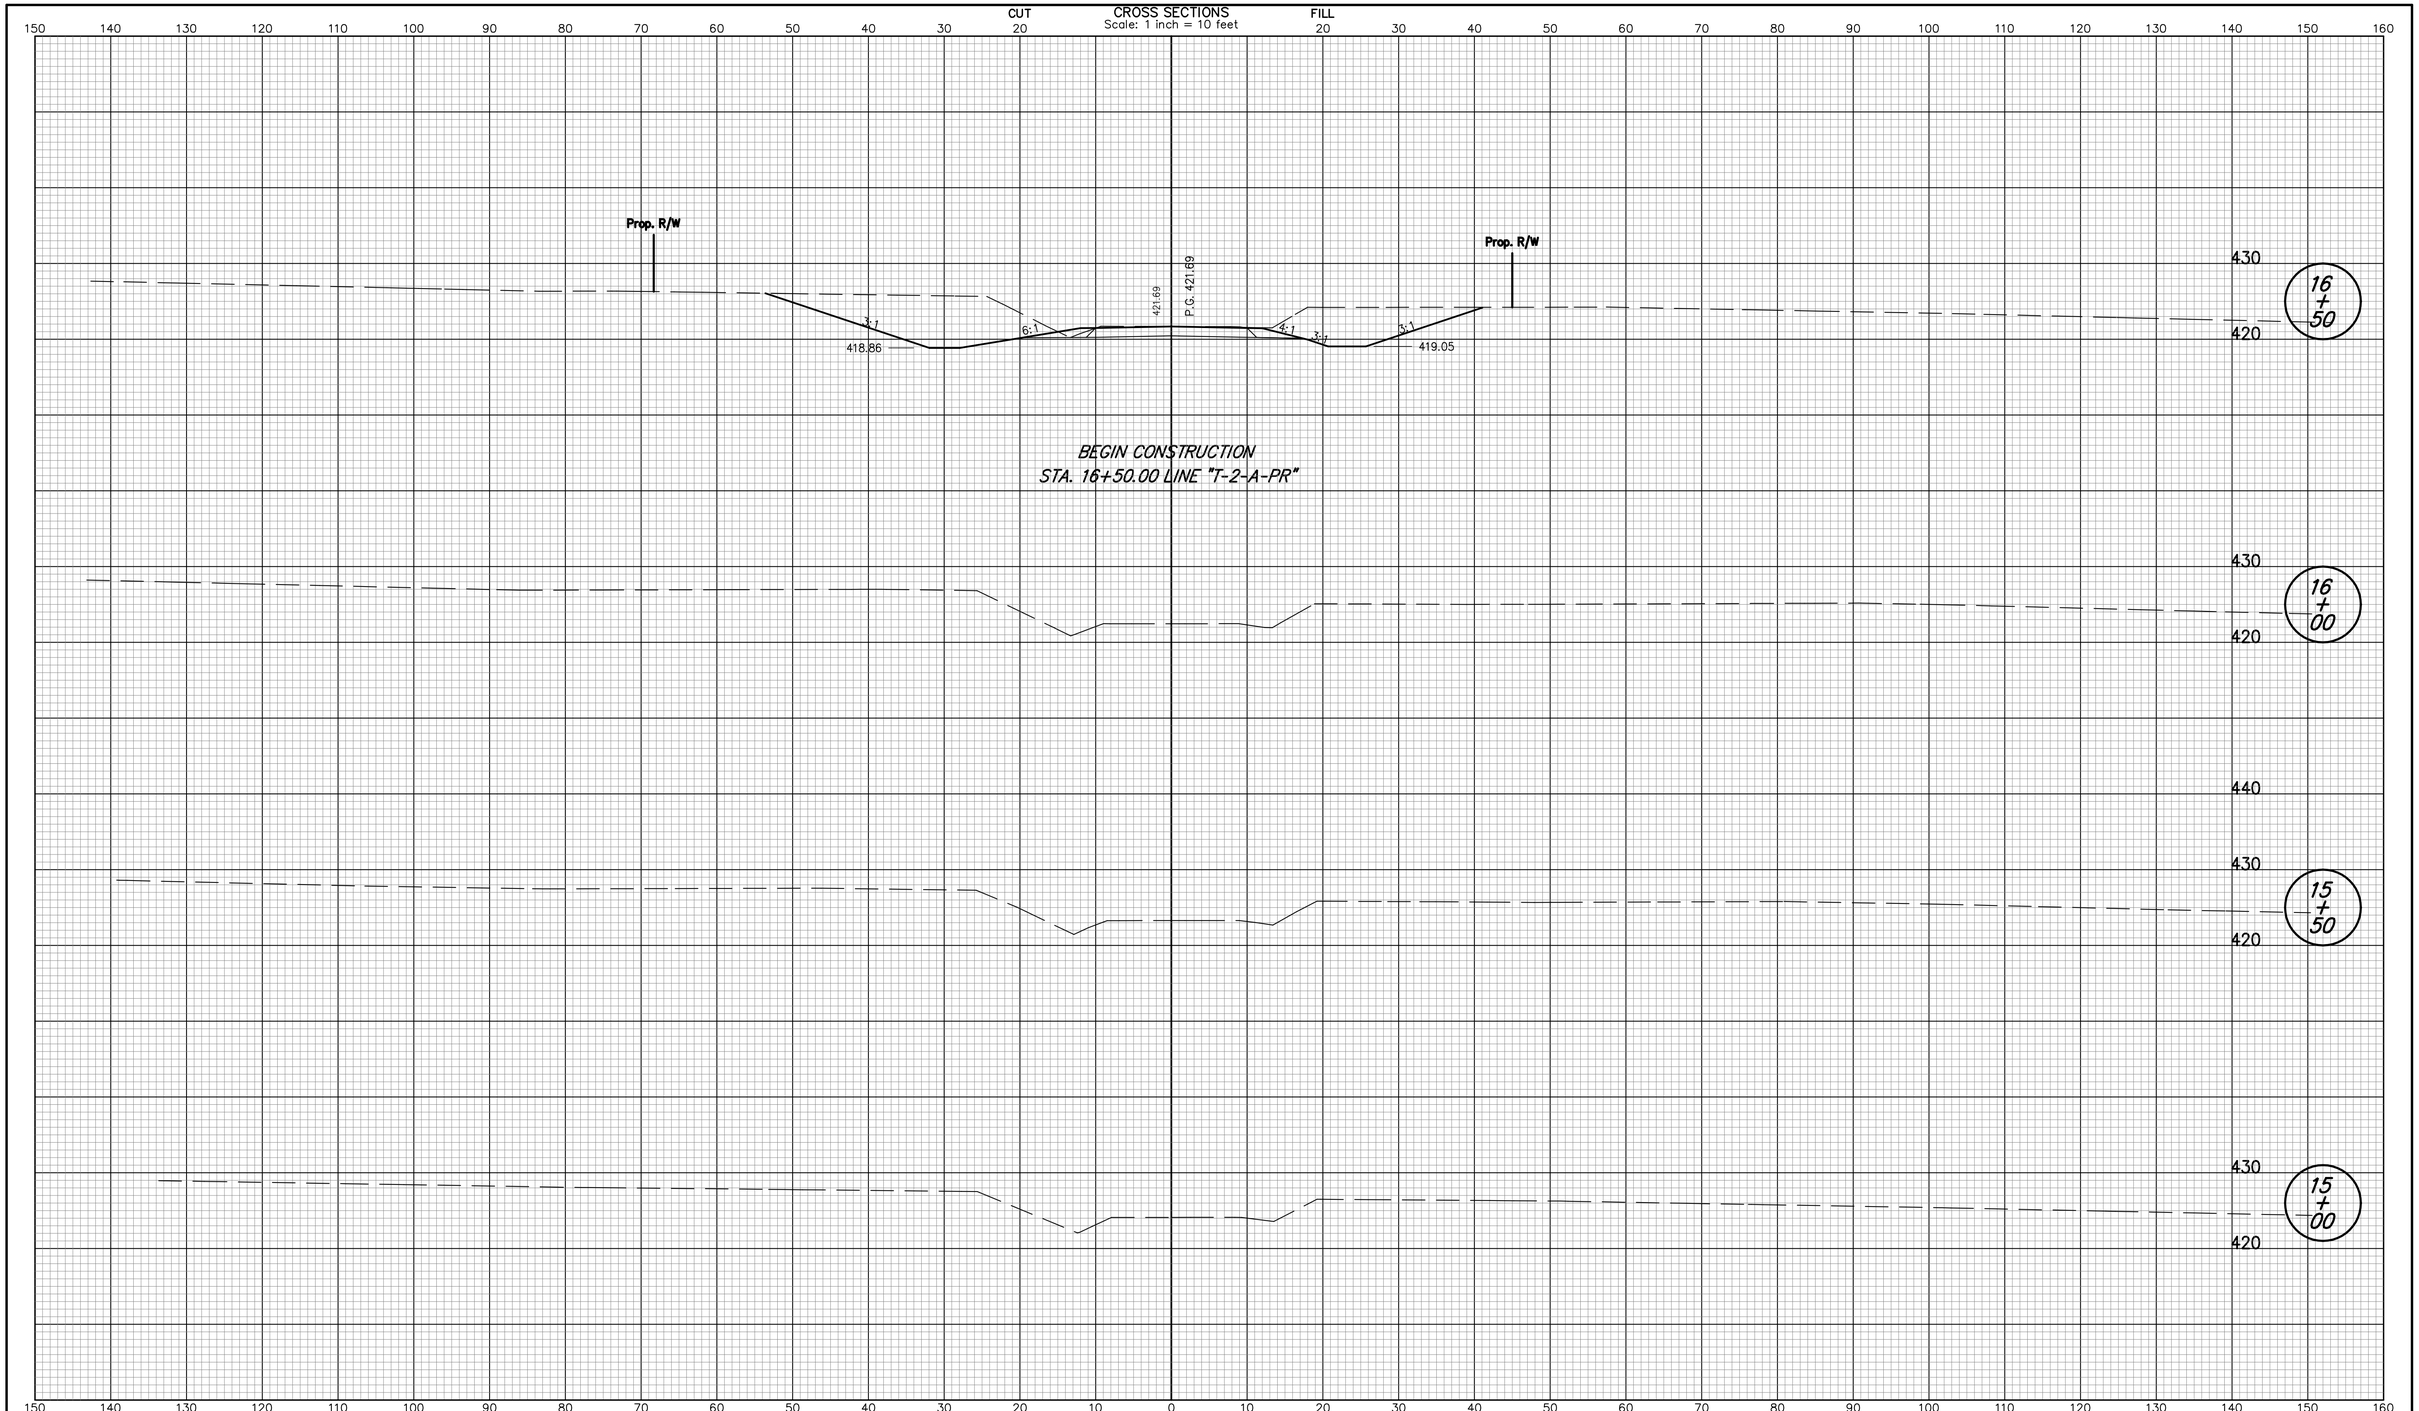


| | | | |
|---|---|---|---|
| RECOMMENDED FOR APPROVAL _____ DESIGN ENGINEER DATE | INDIANA DEPARTMENT OF TRANSPORTATION | HORIZONTAL SCALE 1" = 10' | BRIDGE FILE I-69-26-8862 to 8866 |
| | | VERTICAL SCALE 1" = 10' | DESIGNATION NO. 0500436 |
| DESIGNED: JLJ / DRAWN: JLJ | CROSS SECTION WHEATONVILLE ROAD LINE "T-2-A-PR" | SURVEY BOOK PENDING | SHEETS 214 of 228 |
| CHECKED: WHL / CHECKED: JLJ | | CONTRACT IR-29023 | PROJECT NO. IM-069-0(004) |

jjointer 12/4/2007 10:36:16 AM P:*IN2006*0599*D. Drawings*IN20060599.RD.CS.WHEA_W.dgn

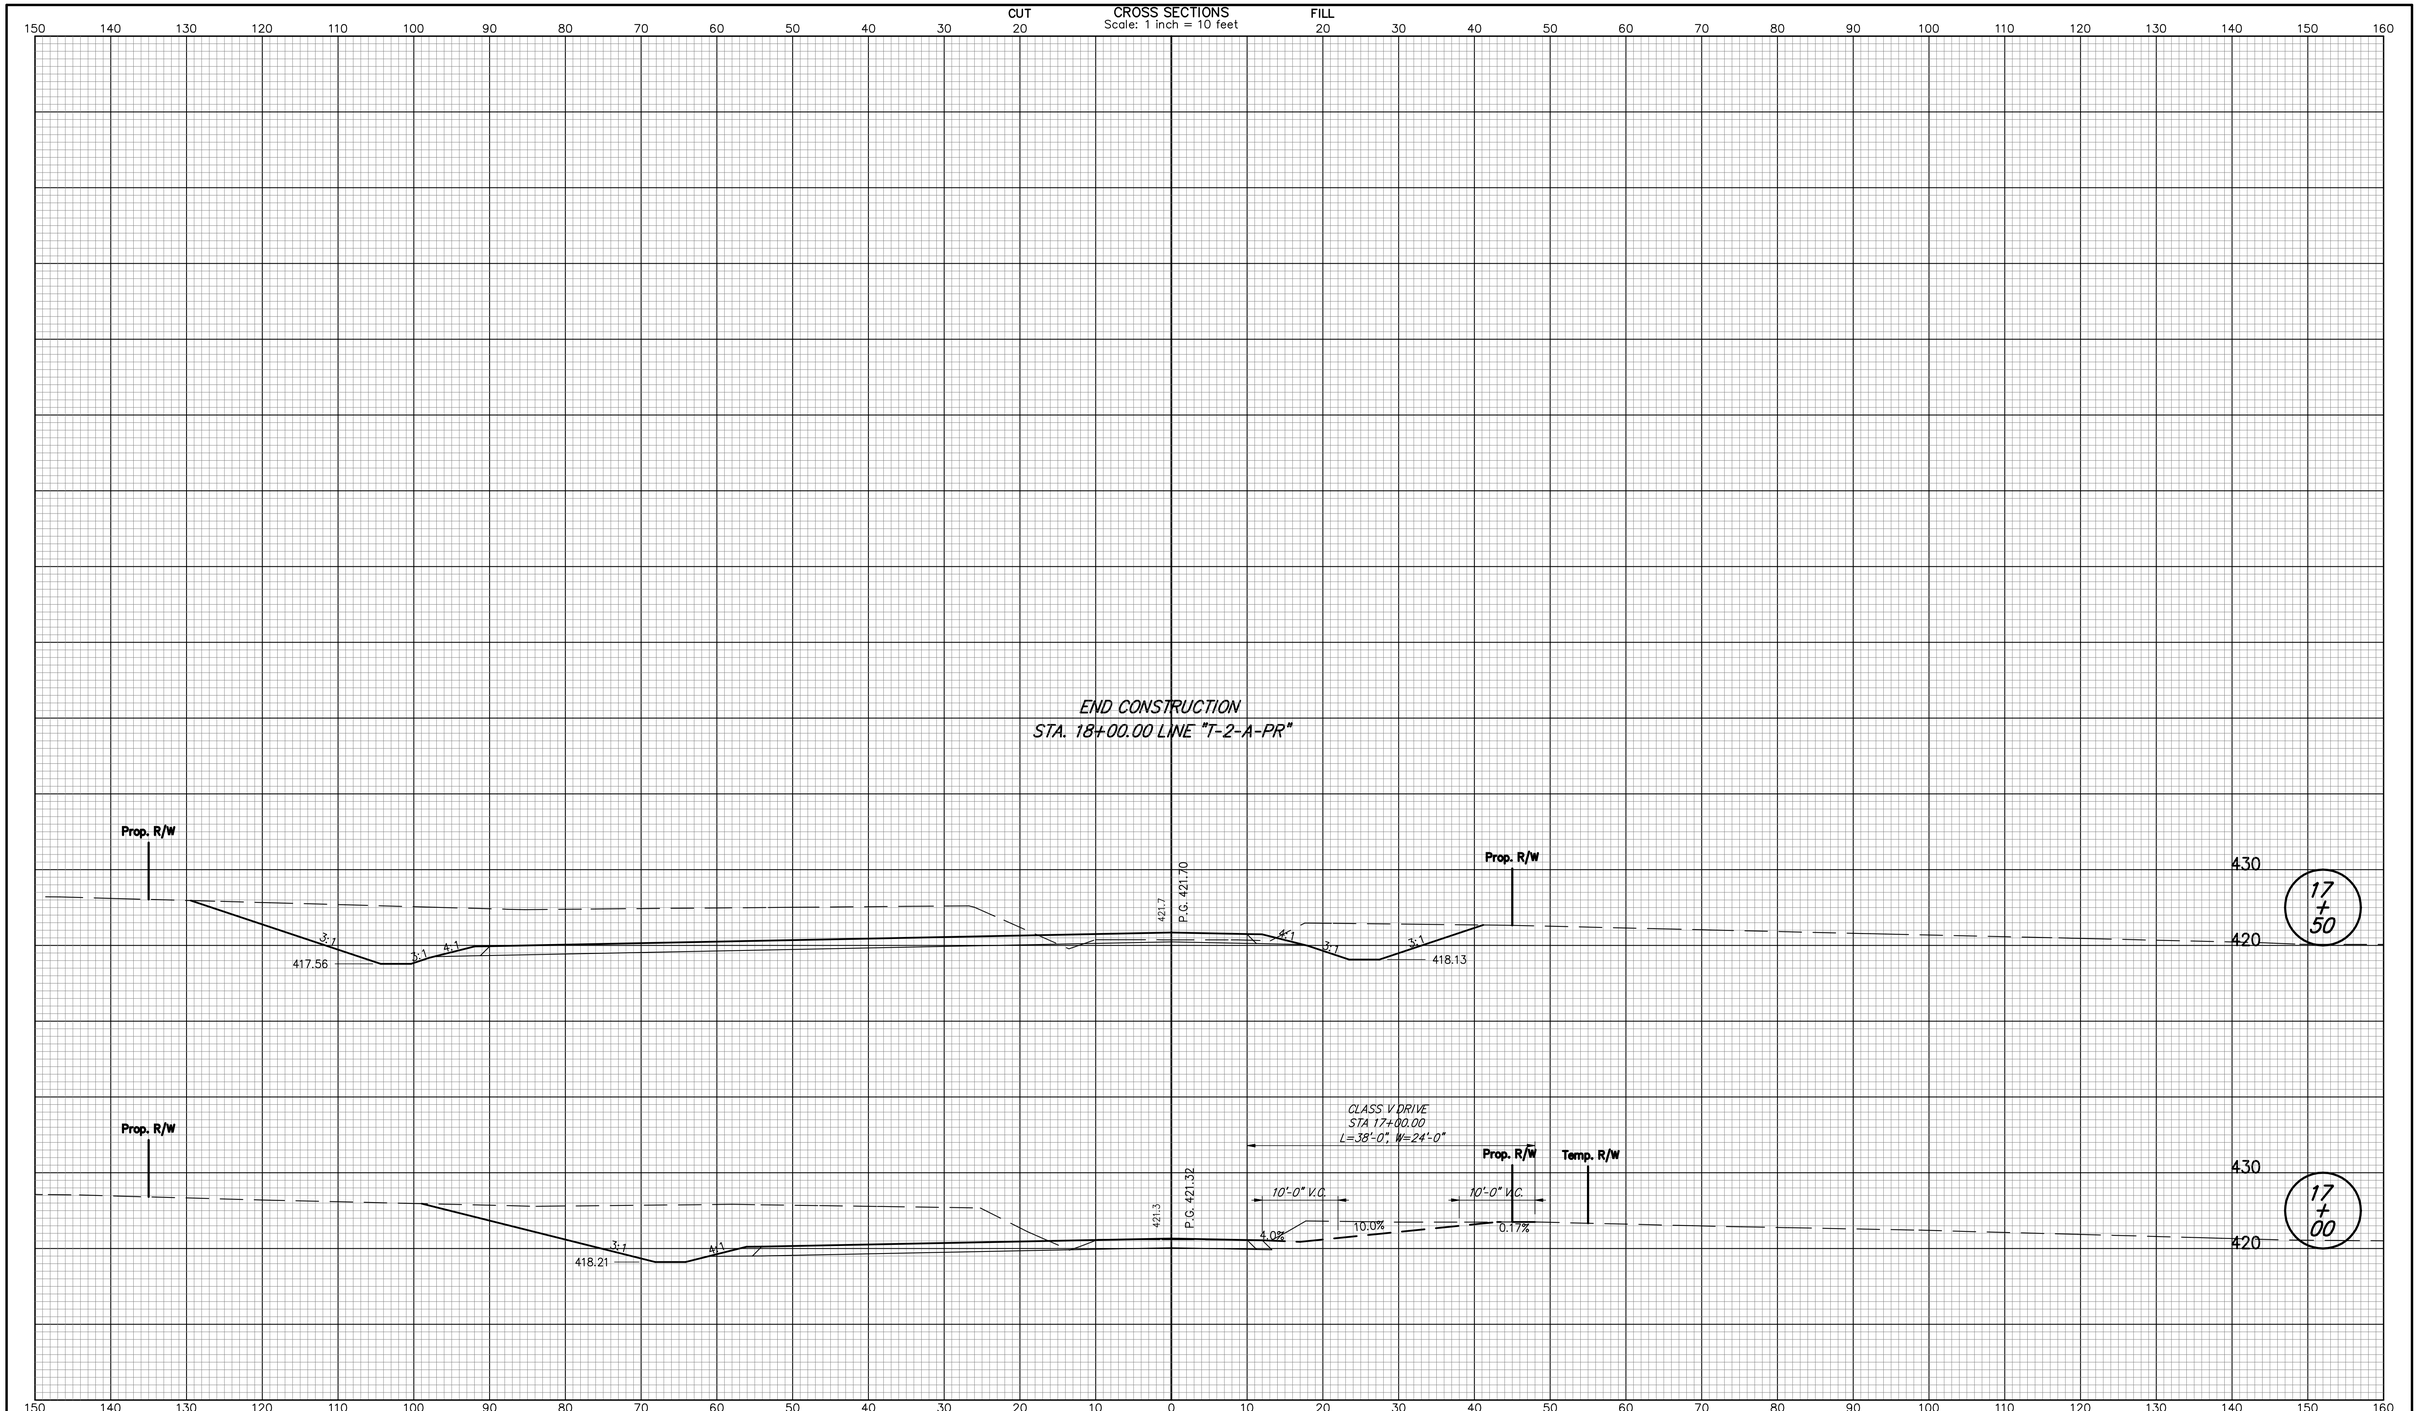


| | | | |
|---|---|---|---|
| RECOMMENDED FOR APPROVAL _____ DESIGN ENGINEER DATE | | INDIANA DEPARTMENT OF TRANSPORTATION | HORIZONTAL SCALE 1" = 10' / BRIDGE FILE I-69-26-8862 to 8866 |
| | | | VERTICAL SCALE 1" = 10' / DESIGNATION NO. 0500436 |
| DESIGNED: JLJ | DRAWN: JLJ | CROSS SECTION WHEATONVILLE ROAD LINE "T-2-A-PR" | SURVEY BOOK PENDING / SHEETS 215 of 228 |
| CHECKED: WHL | CHECKED: JLJ | | CONTRACT IR-29023 / PROJECT NO. IM-069-0(004) |

jjointer 12/4/2007 10:36:16 AM P:*IN2006*0599*D. Drawings*IN20060599.RD.CS.WHEA_W.dgn

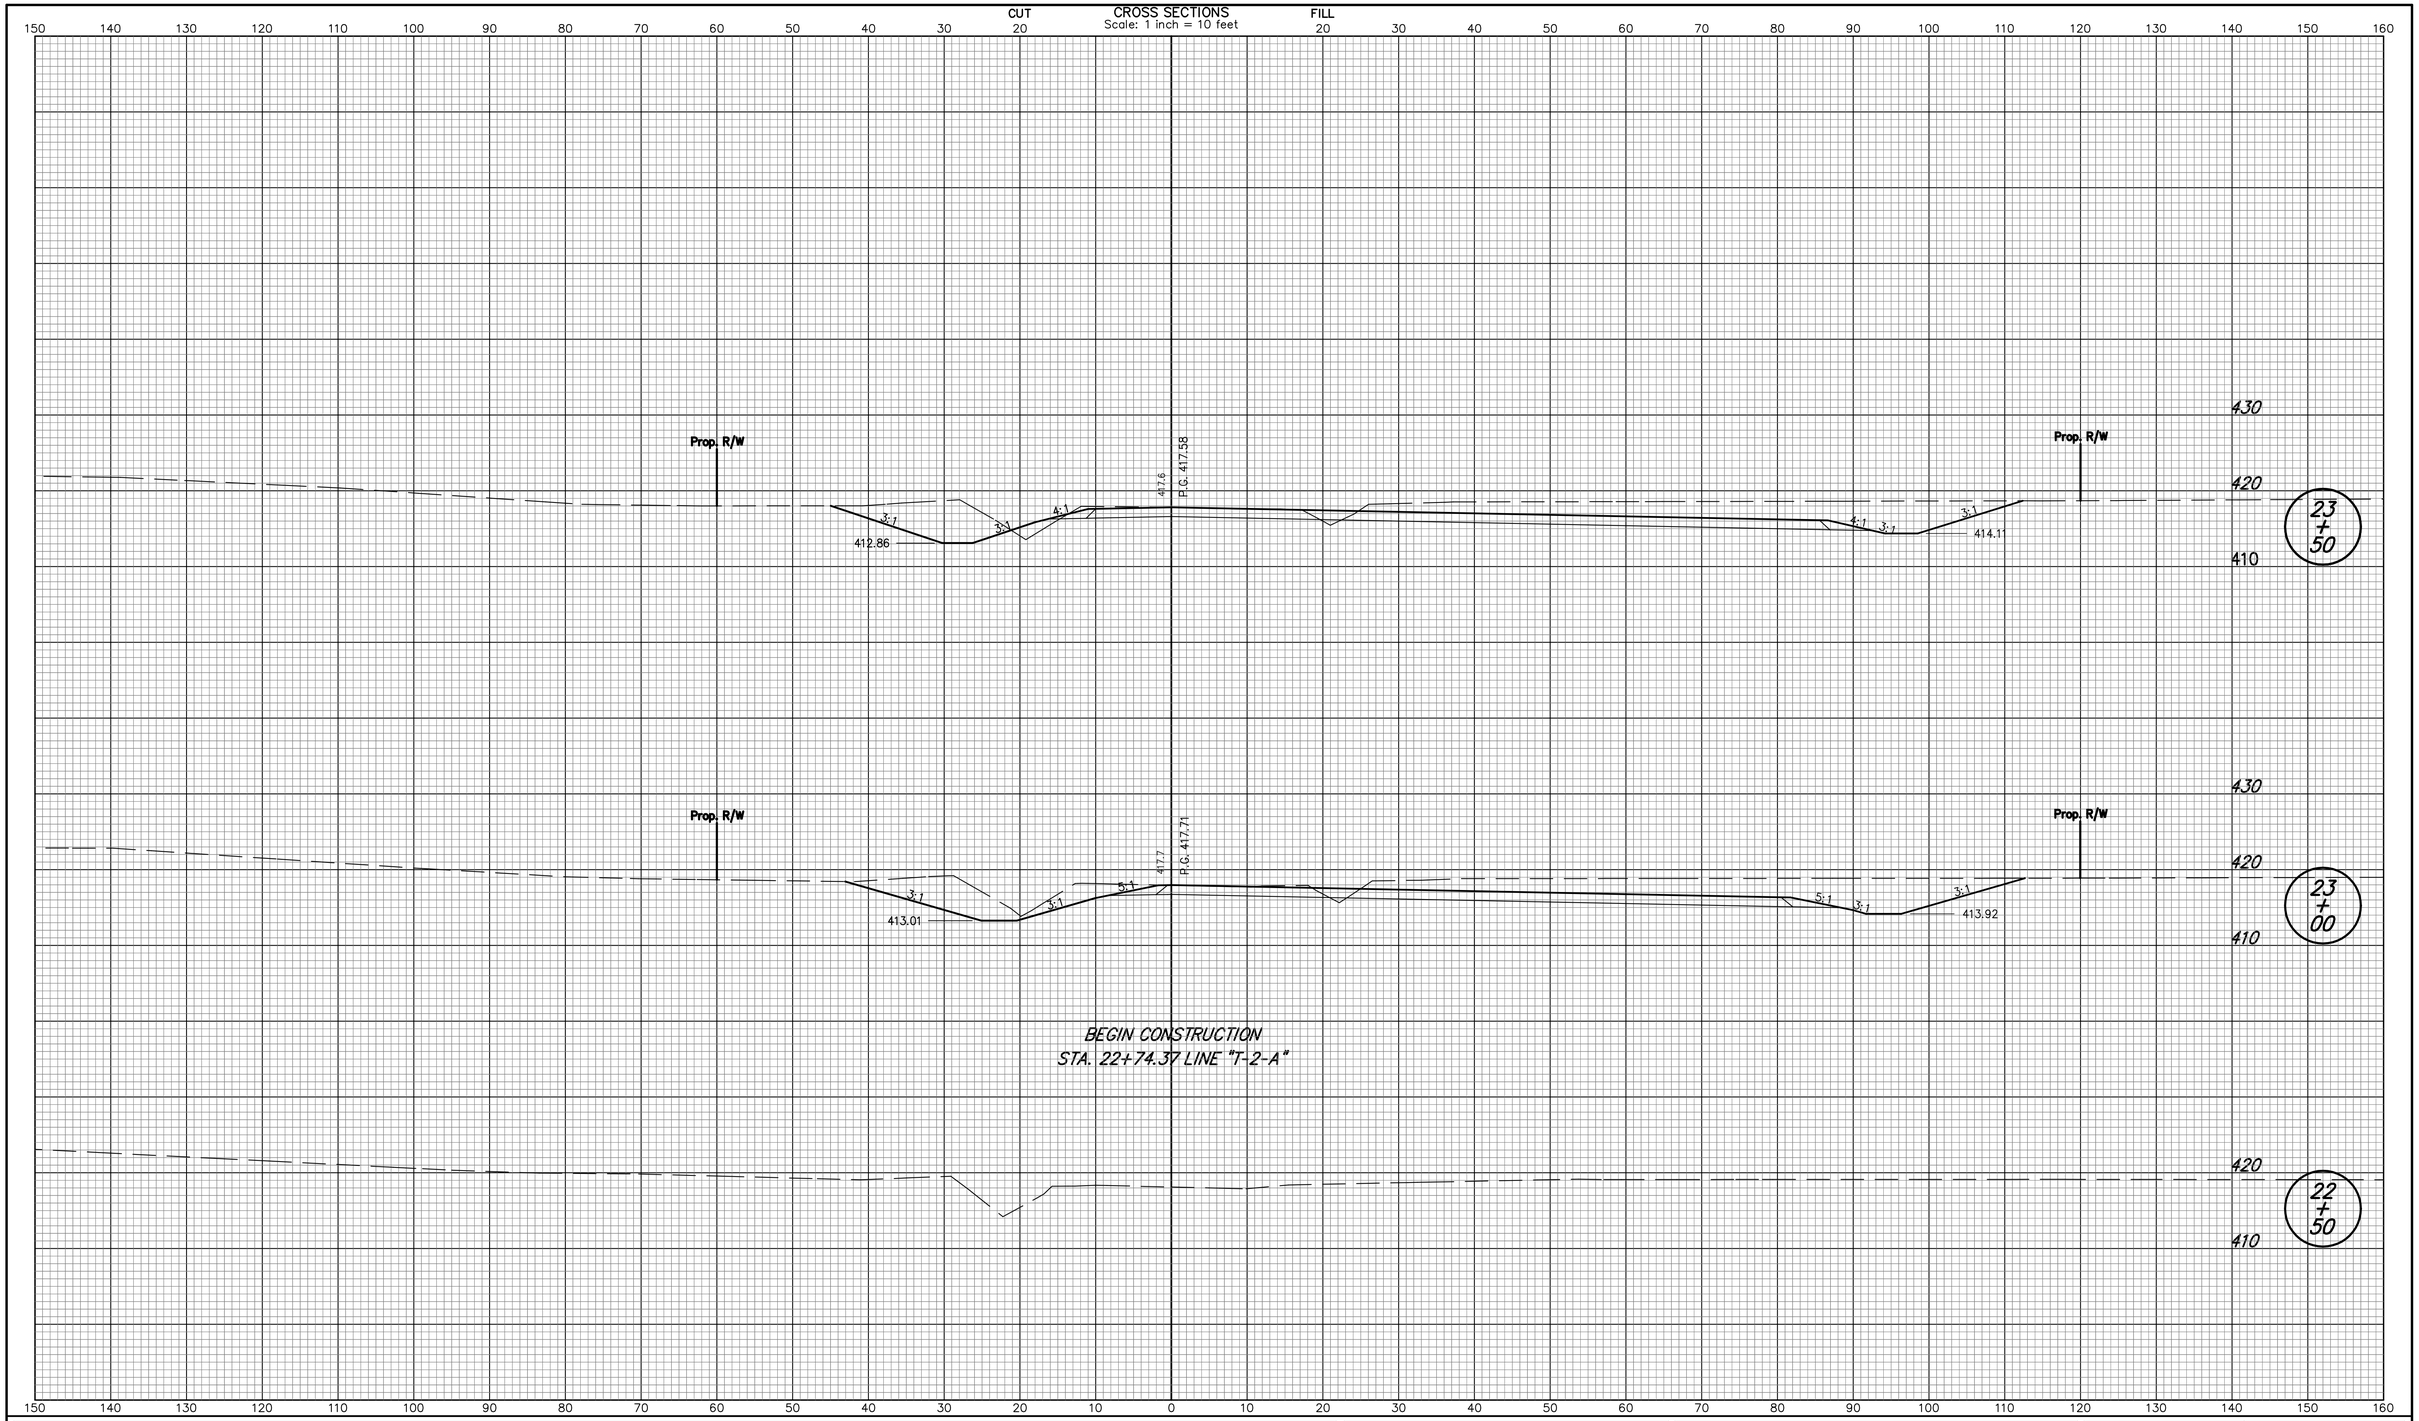


| | | | |
|---|---|---|---|
| RECOMMENDED FOR APPROVAL _____ DESIGN ENGINEER DATE | | INDIANA DEPARTMENT OF TRANSPORTATION | HORIZONTAL SCALE: 1" = 10' / BRIDGE FILE: I-69-26-8862 to 8866 |
| | | | VERTICAL SCALE: 1" = 10' / DESIGNATION NO.: 0500436 |
| DESIGNED: JLJ | DRAWN: JLJ | CROSS SECTIONS WHEATONVILLE ROAD LINE "T-2-A" | SURVEY BOOK: PENDING / SHEETS: 216 of 228 |
| CHECKED: WHL | CHECKED: WHL | | CONTRACT: IR-29023 / PROJECT NO.: IM-069-0(004) |

P:*IN2006*0599*D. Drawings*IN20060599.RD.CS.WHEA_E.dgn
12/4/2007 10:36:21 AM
jjointer

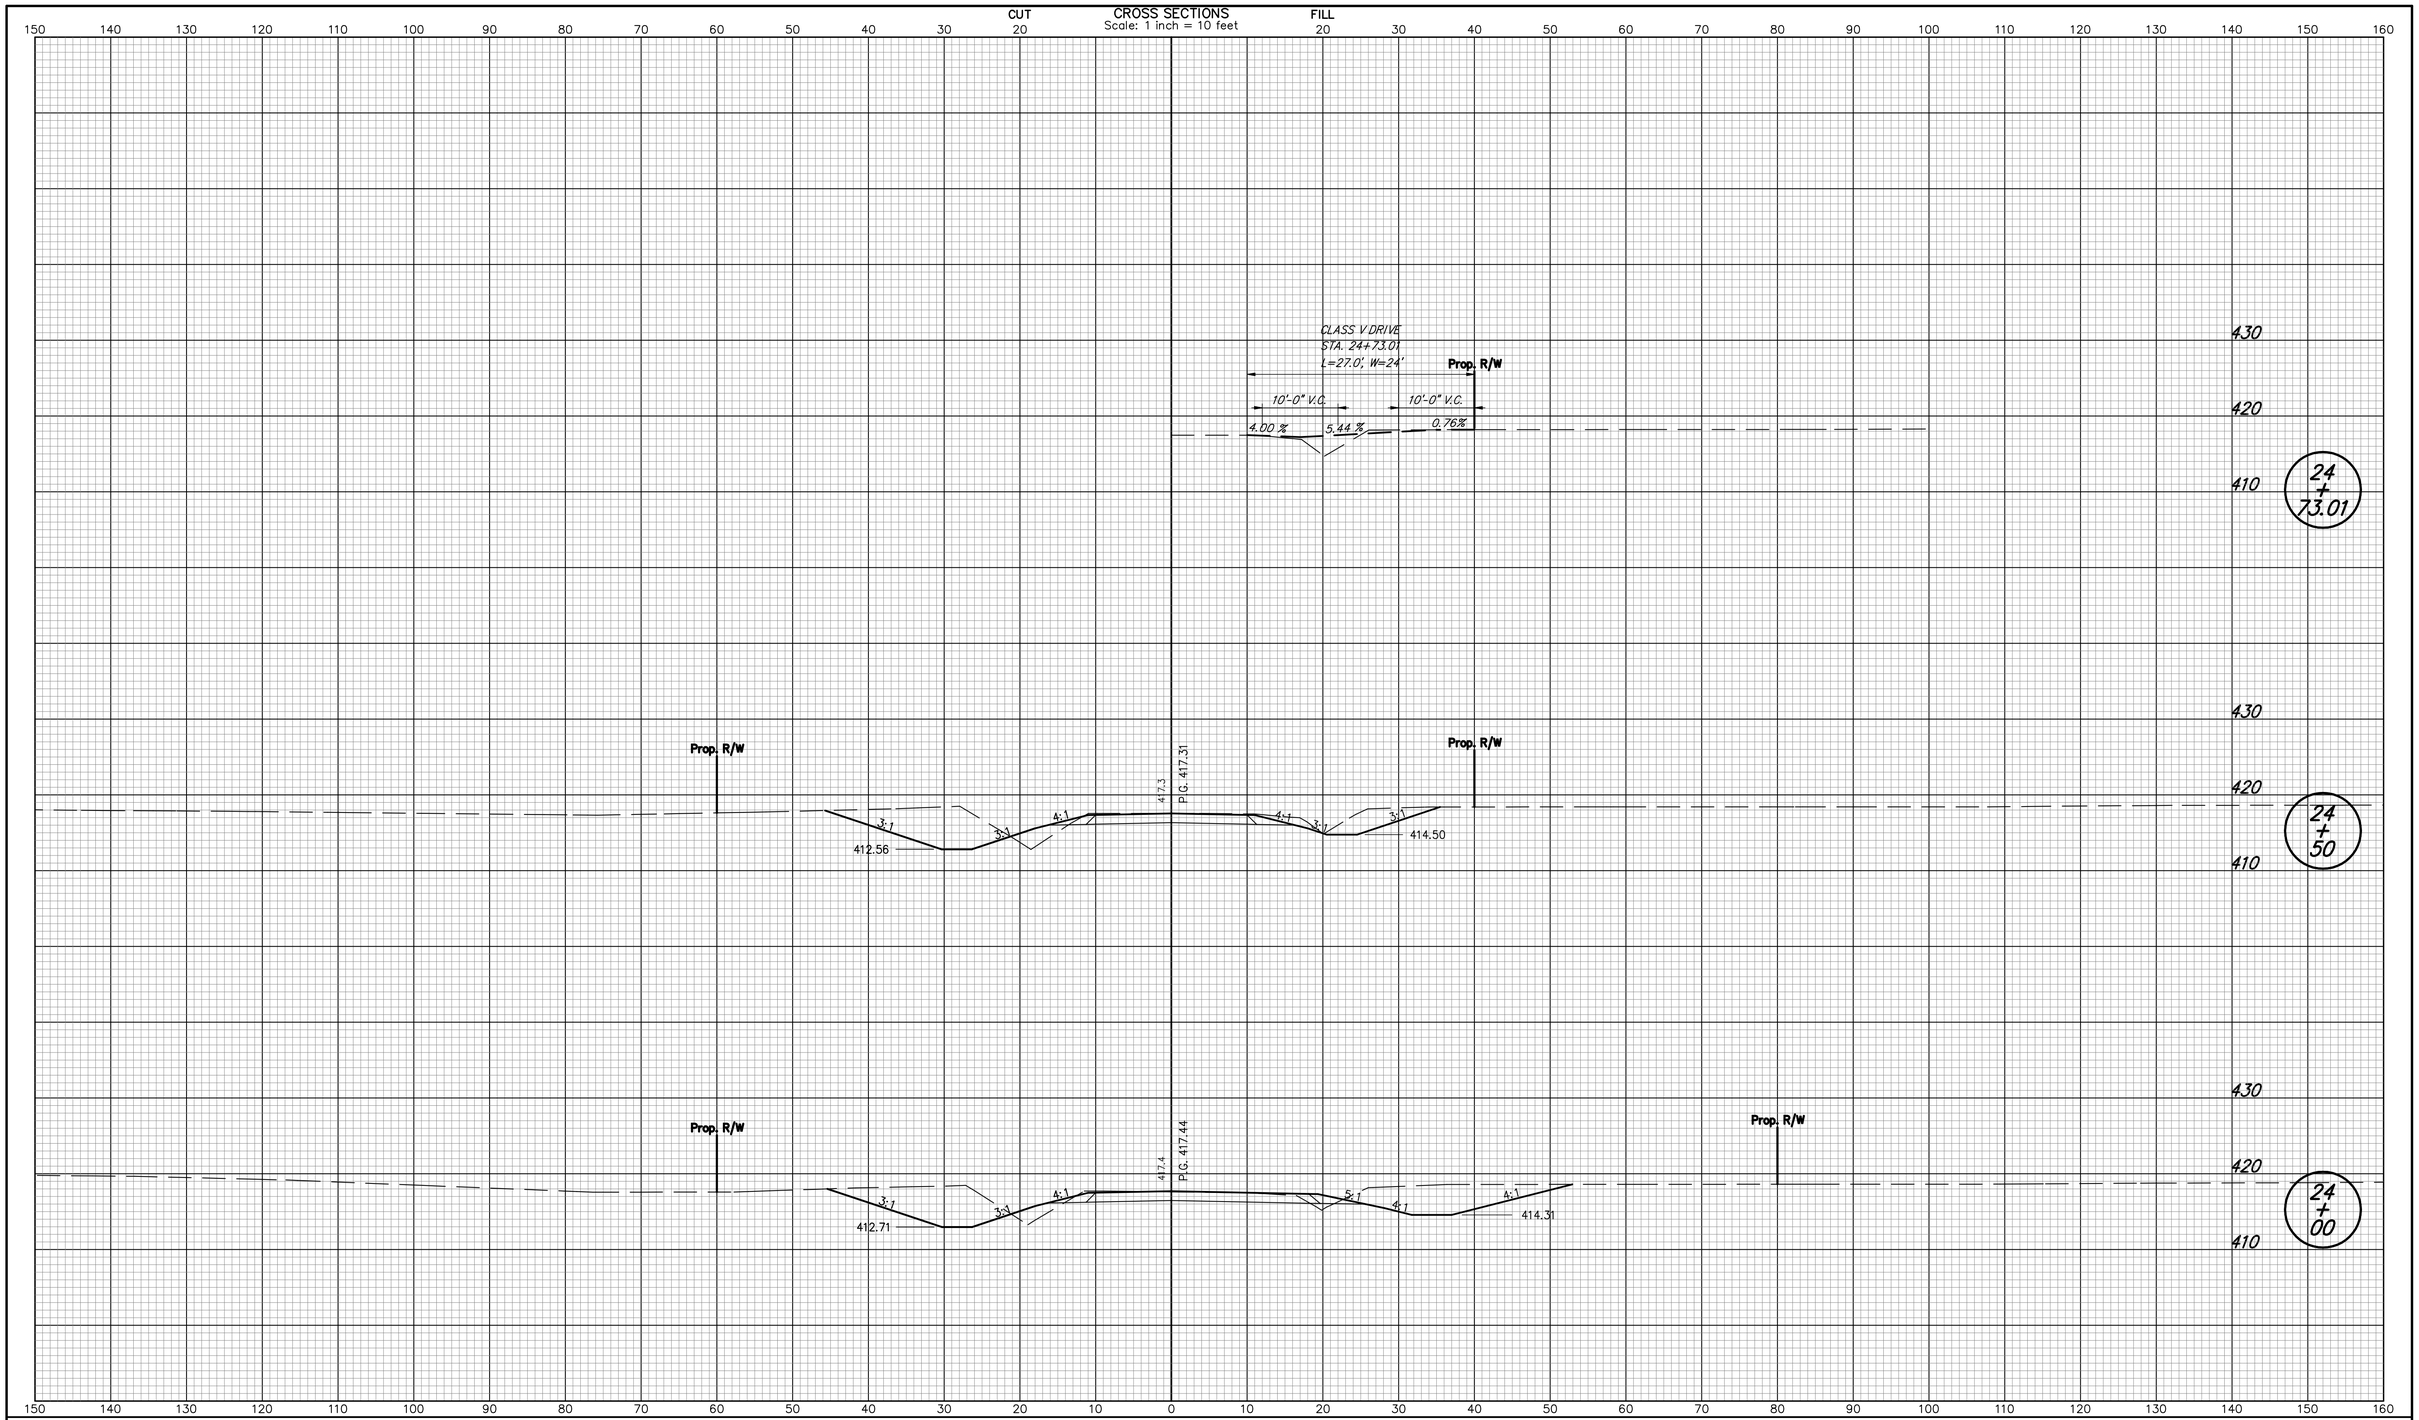


| | | | |
|---|---|---|---|
| RECOMMENDED FOR APPROVAL _____ DESIGN ENGINEER DATE | INDIANA DEPARTMENT OF TRANSPORTATION | HORIZONTAL SCALE 1" = 10' | BRIDGE FILE I-69-26-8862 to 8866 |
| | | VERTICAL SCALE 1" = 10' | DESIGNATION NO. 0500436 |
| DESIGNED: JLJ / DRAWN: JLJ | CROSS SECTION WHEATONVILLE ROAD LINE "T-2-A" | SURVEY BOOK PENDING | SHEETS 217 of 228 |
| CHECKED: WHL / CHECKED: WHL | | CONTRACT IR-29023 | PROJECT NO. IM-069-0(004) |

P:*IN2006*0599*D. Drawings*IN20060599.RD.CS.WHEA_E.dgn
12/4/2007 10:36:22 AM
jjointer

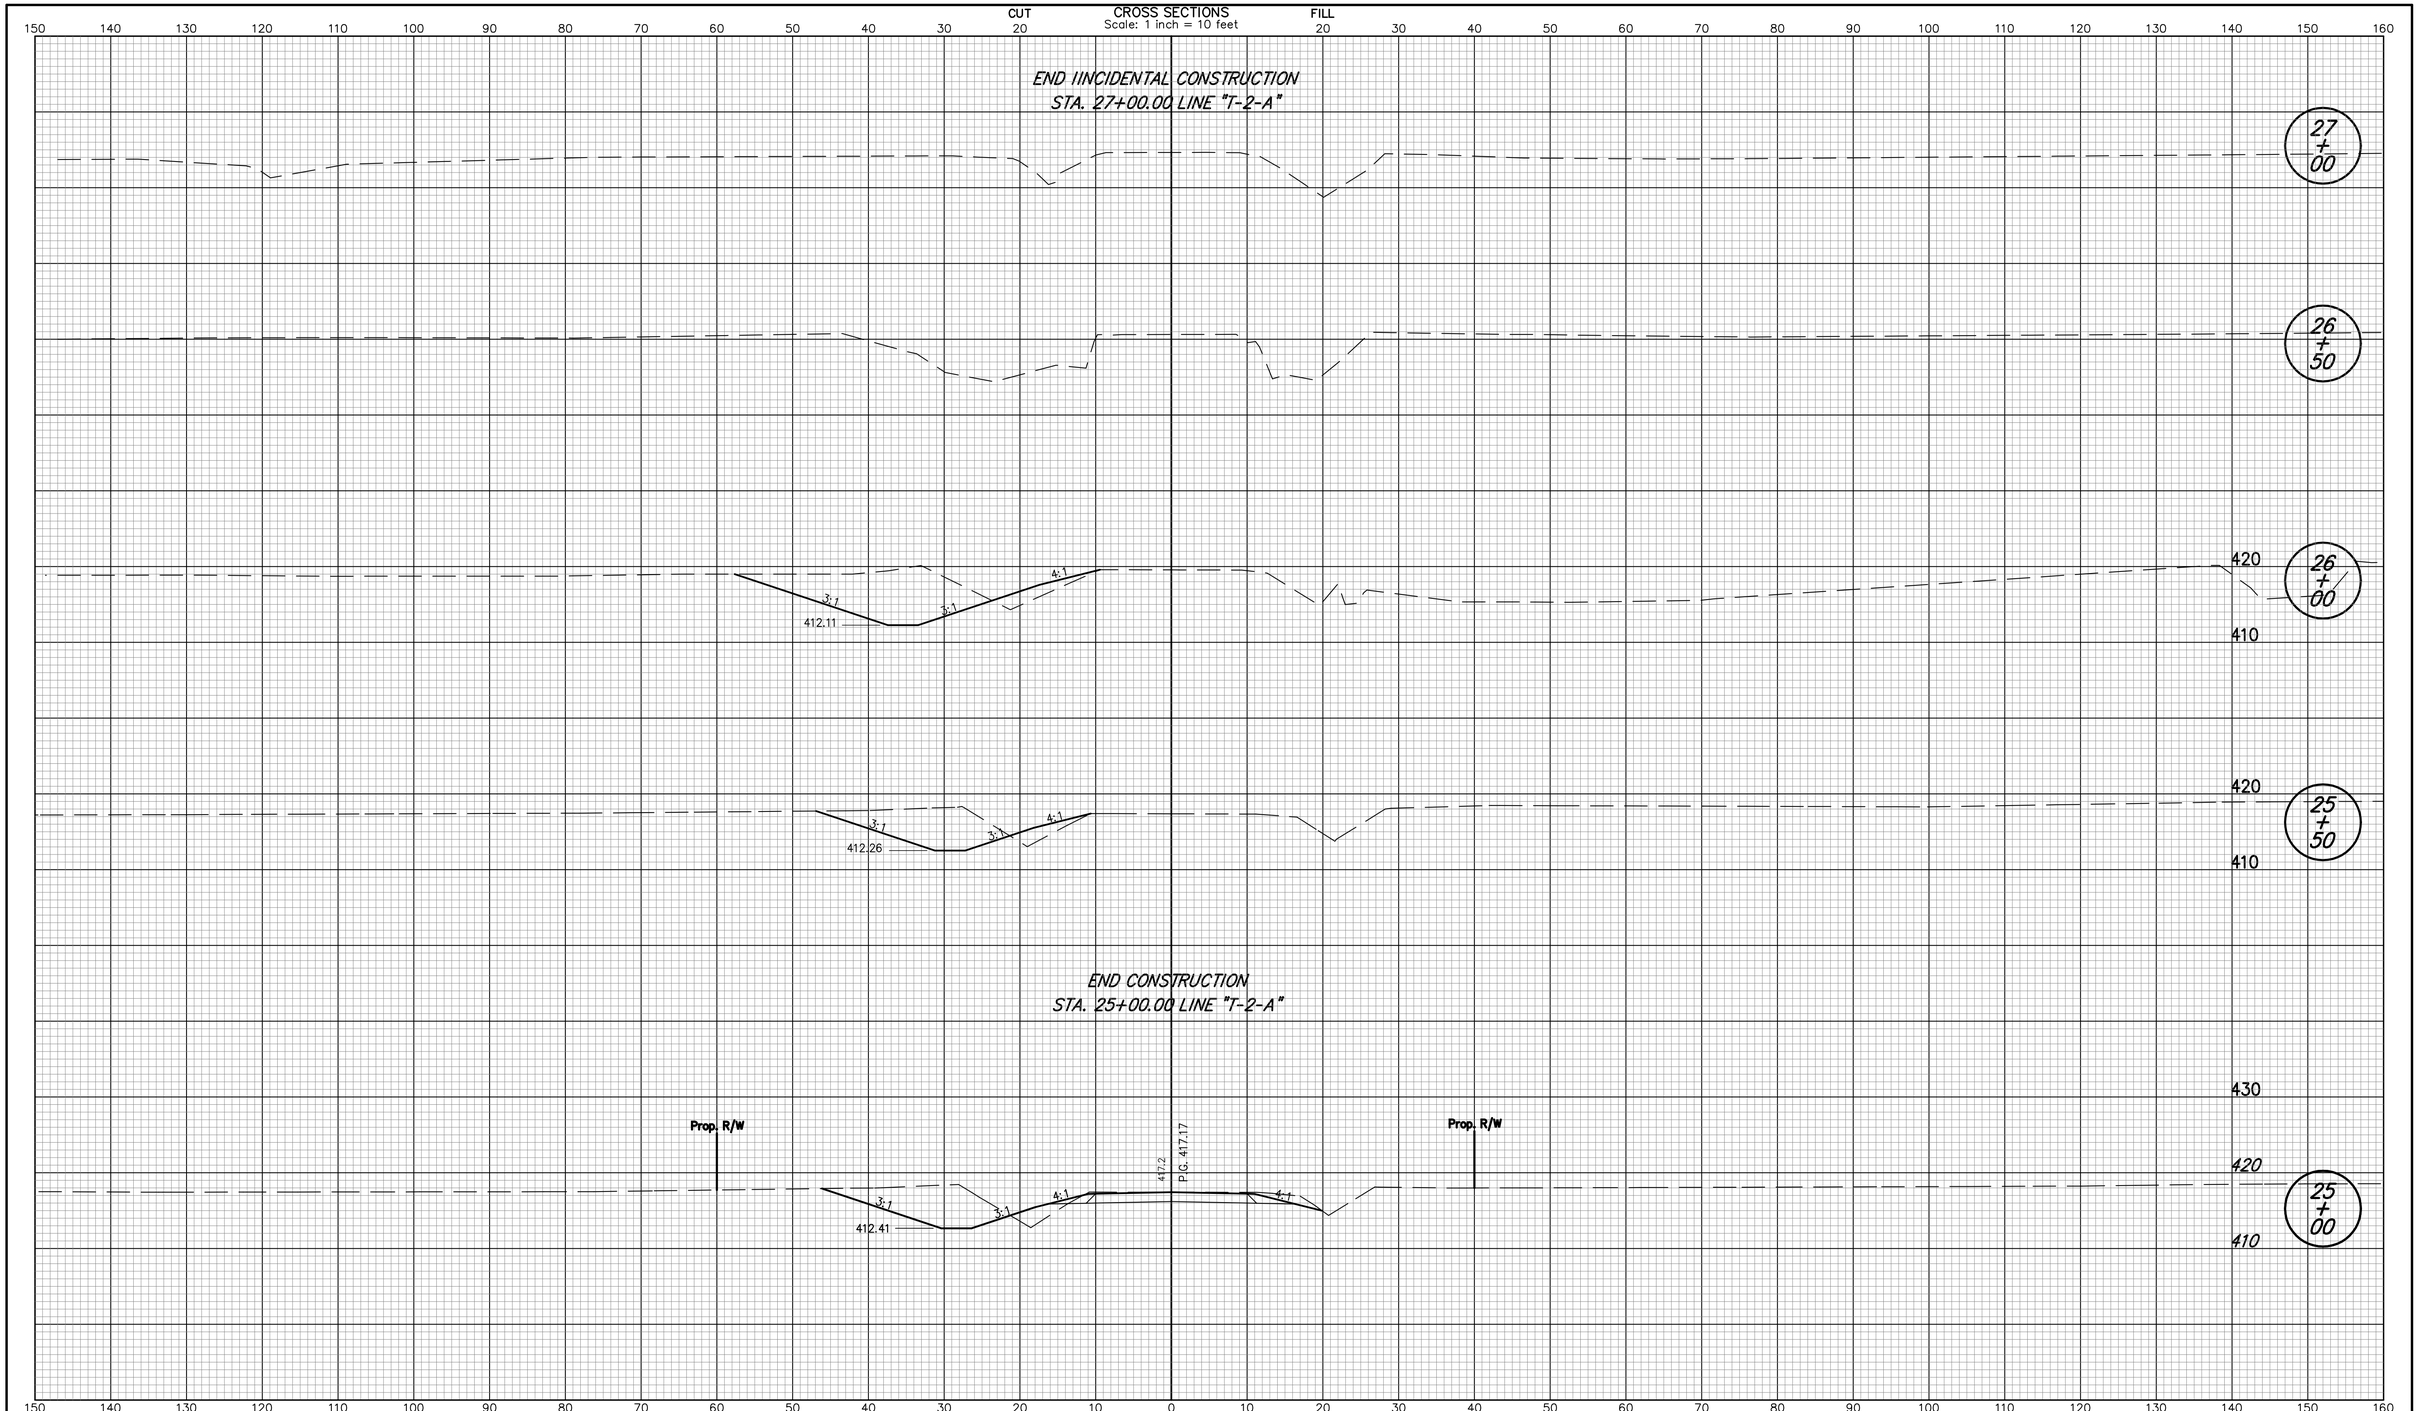


| | | | |
|---|---|---|---|
| RECOMMENDED FOR APPROVAL _____ DESIGN ENGINEER DATE | | INDIANA DEPARTMENT OF TRANSPORTATION | HORIZONTAL SCALE: 1" = 10' / BRIDGE FILE: I-69-26-8862 to 8866 |
| | | | VERTICAL SCALE: 1" = 10' / DESIGNATION NO.: 0500436 |
| DESIGNED: JLJ | DRAWN: JLJ | CROSS SECTION WHEATONVILLE ROAD LINE "T-2-A" | SURVEY BOOK: PENDING / SHEETS: 218 of 228 |
| CHECKED: WHL | CHECKED: WHL | | CONTRACT: IR-29023 / PROJECT NO.: IM-069-0(004) |

P:*IN2006*0599*0. Drawings*IN20060599.RD.CS.WHEA_E.dgn
12/4/2007 10:36:22 AM
jjointer

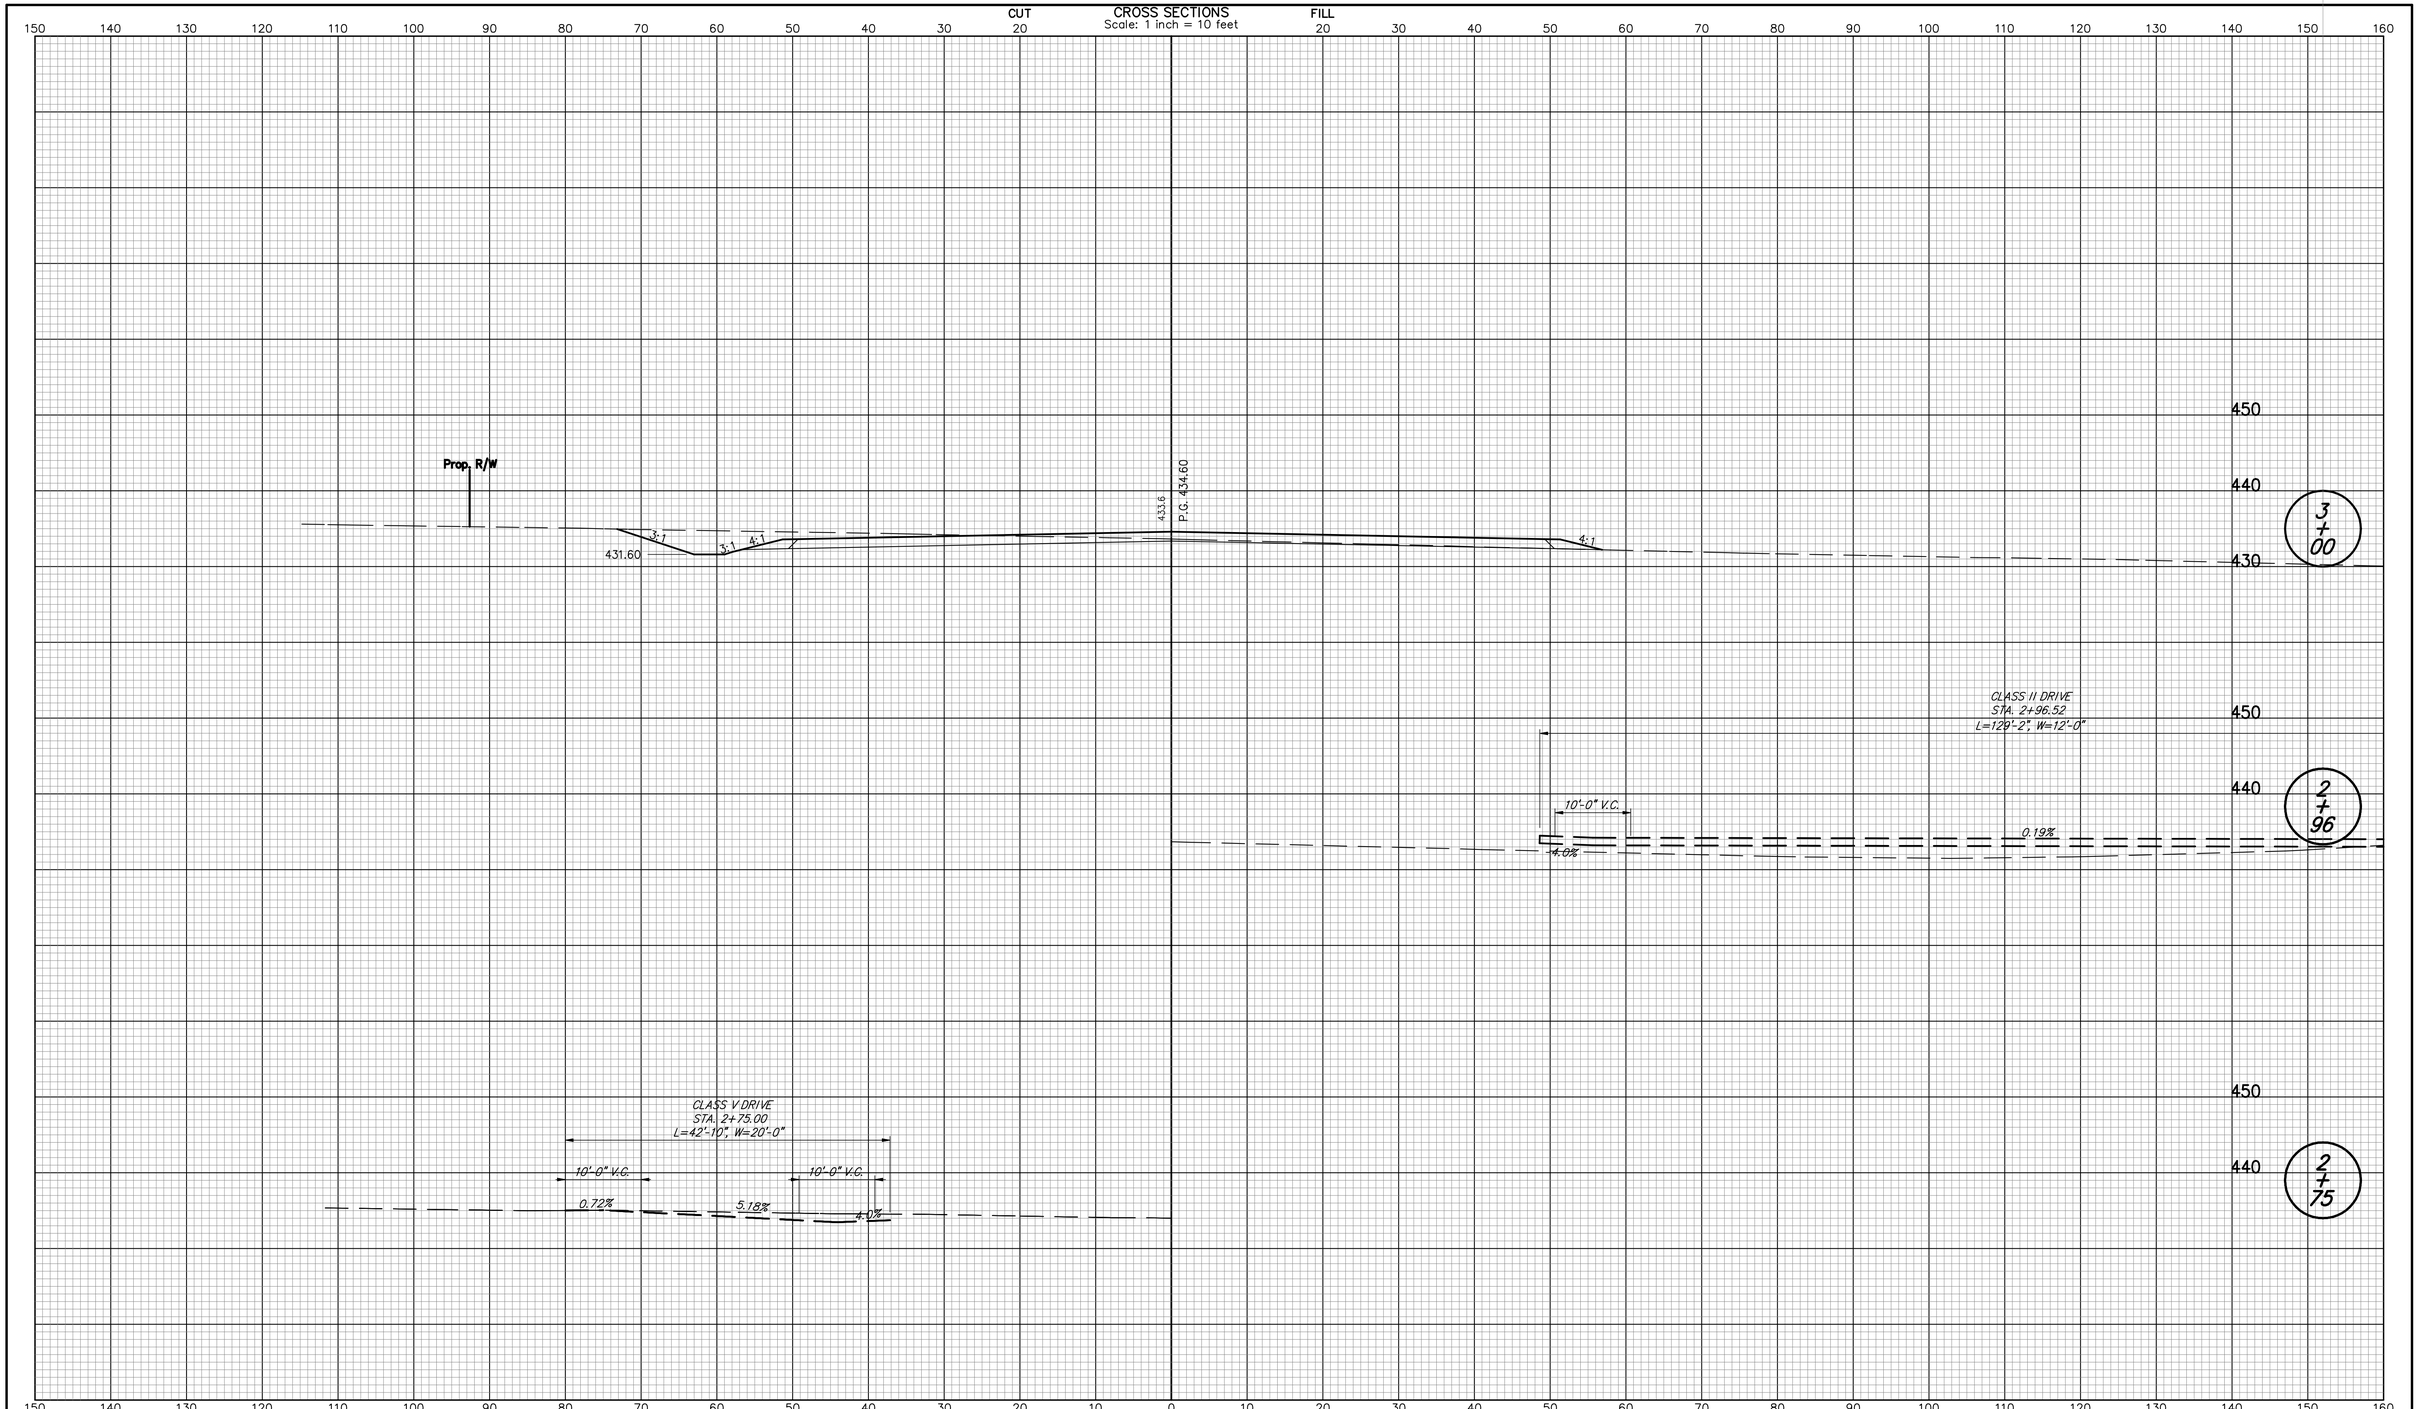


| | | | |
|---|---|---|---|
| RECOMMENDED FOR APPROVAL _____ DESIGN ENGINEER | 12/5/07 DATE | INDIANA DEPARTMENT OF TRANSPORTATION | HORIZONTAL SCALE: 1" = 10' / BRIDGE FILE: I-69-26-8862 to 8866 |
| | | | VERTICAL SCALE: 1" = 10' / DESIGNATION NO.: 0500436 |
| DESIGNED: JLJ | DRAWN: JLJ | CROSS SECTIONS LOCAL SERVICE ROAD-LSR3 LINE "LSR3' | SURVEY BOOK: PENDING / SHEETS: 219 of 228 |
| CHECKED: WHL | CHECKED: WHL | | CONTRACT: IR-29023 / PROJECT NO.: IM-069-0(004) |

jjointer 12/4/2007 10:36:27 AM P:*IN2006*0599*D. Drawings*IN20060599.RD.CS.LSR3.dgn

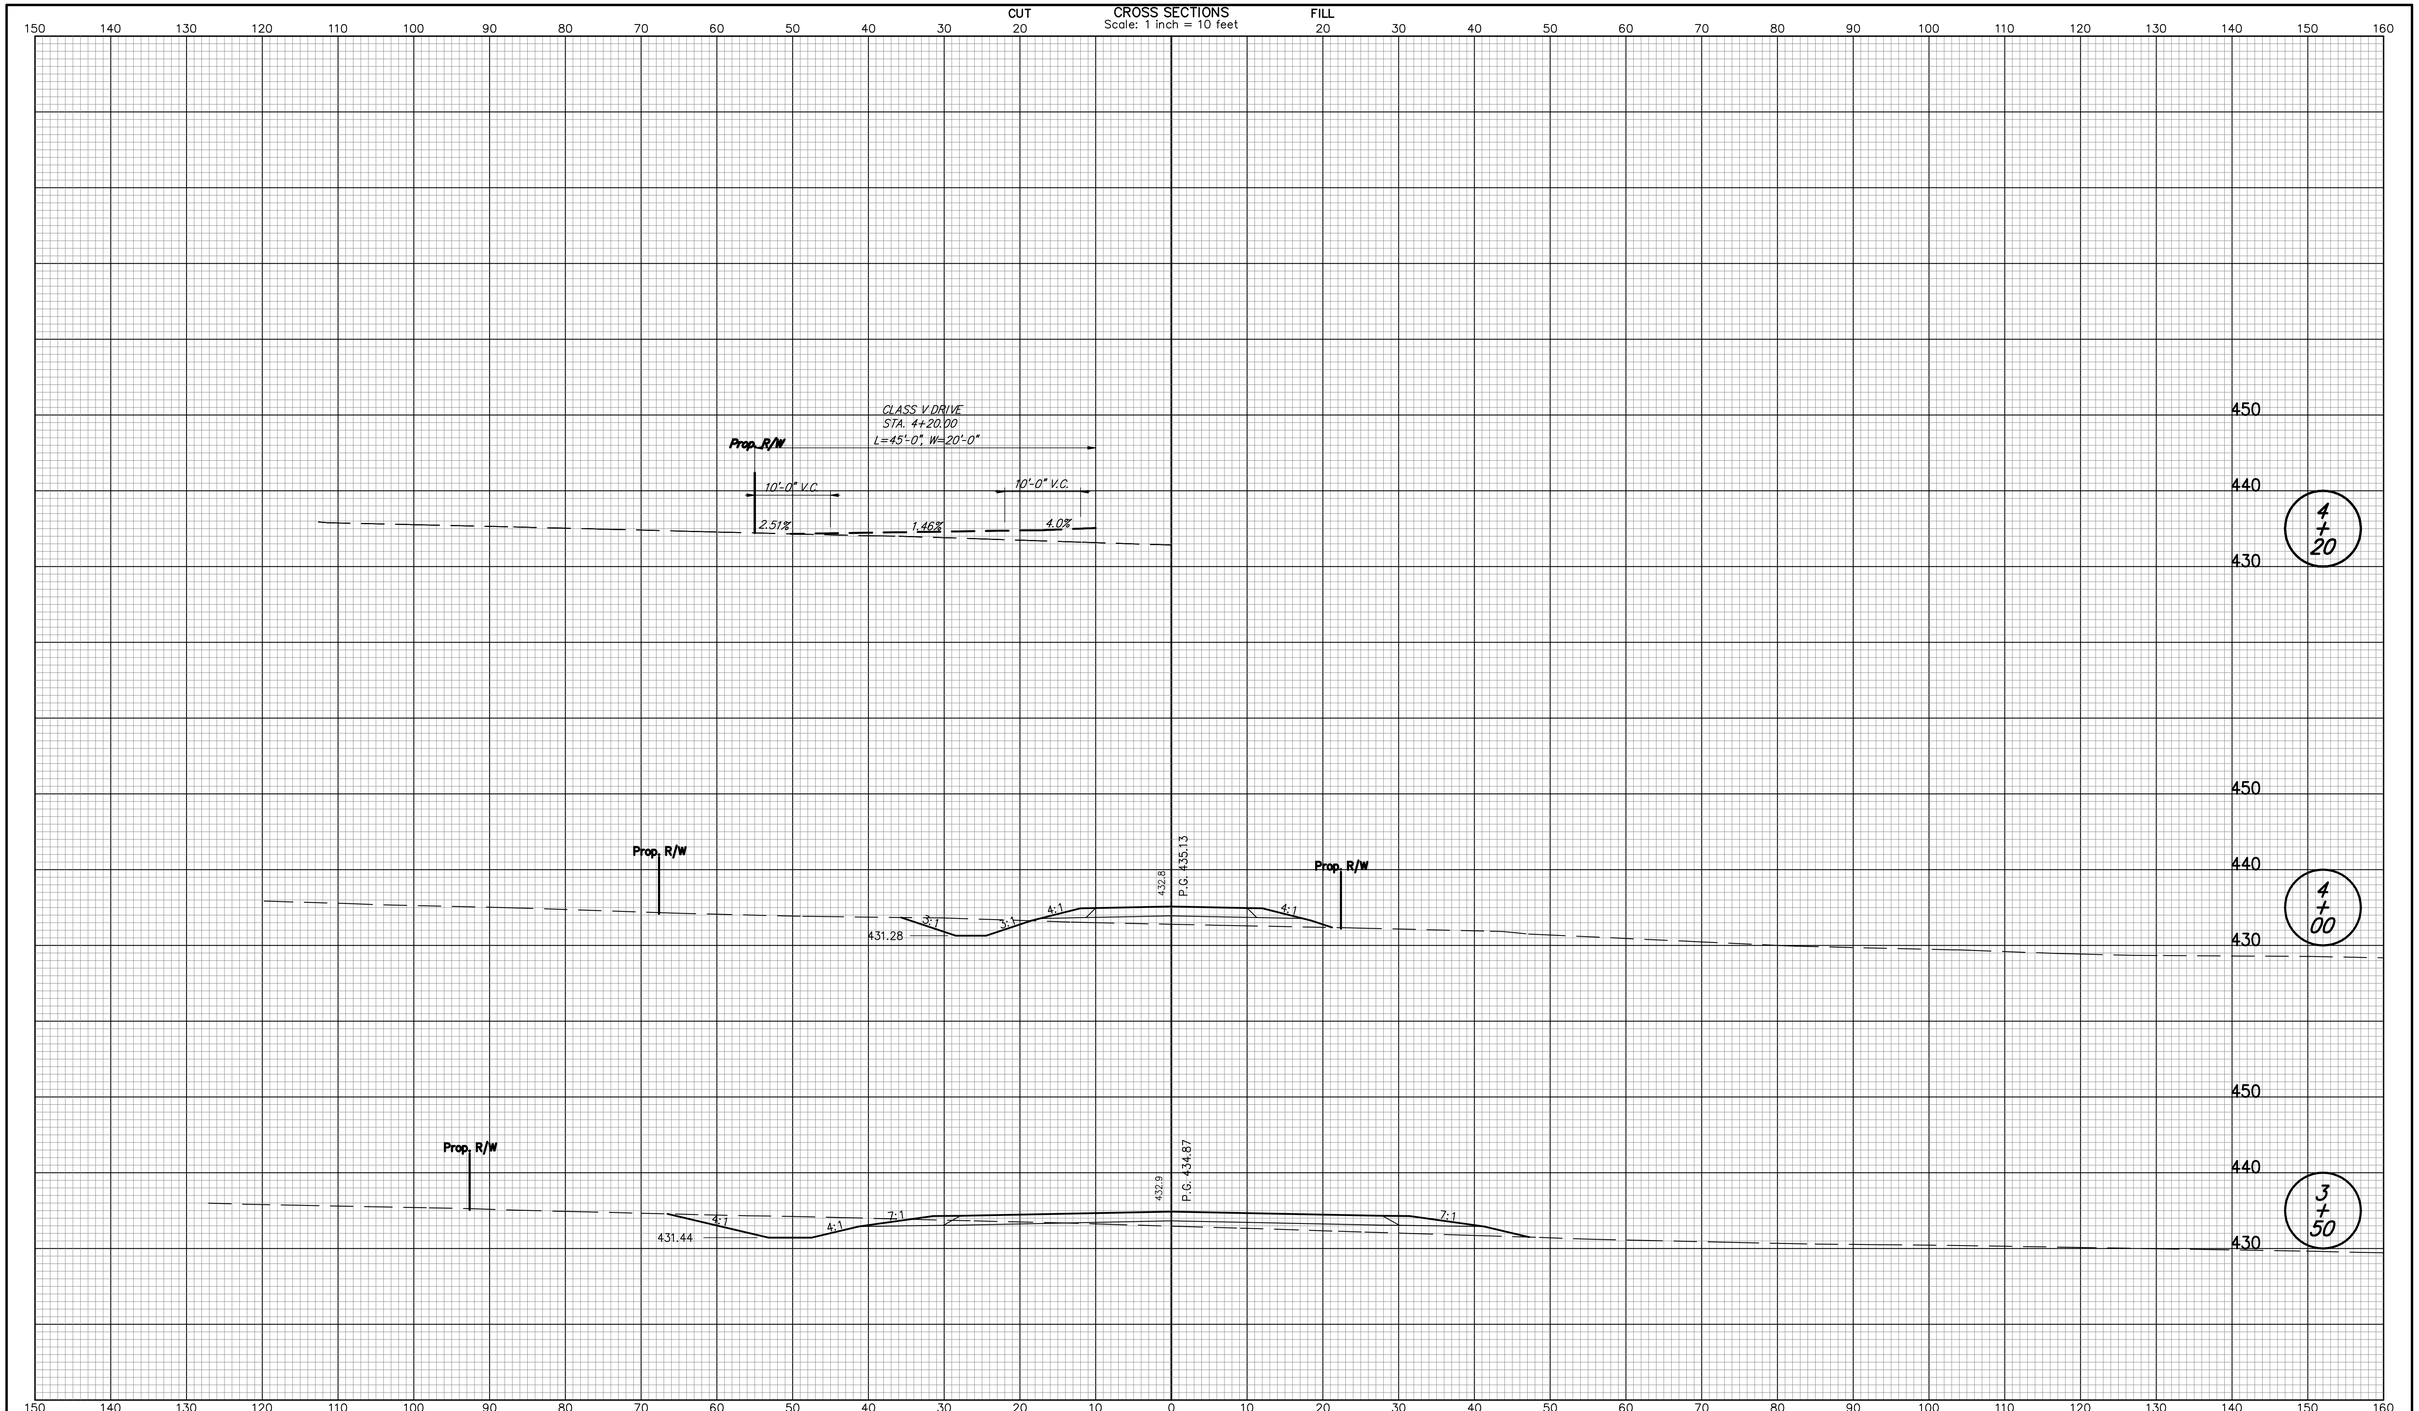


| | | | |
|---|---|---|---|
| RECOMMENDED FOR APPROVAL _____ DESIGN ENGINEER | 12/5/07 DATE | INDIANA DEPARTMENT OF TRANSPORTATION | HORIZONTAL SCALE: 1" = 10' / BRIDGE FILE: I-69-26-8862 to 8866 |
| | | | VERTICAL SCALE: 1" = 10' / DESIGNATION NO.: 0500436 |
| DESIGNED: JLJ | DRAWN: JLJ | CROSS SECTIONS LOCAL SERVICE ROAD-LSR3 LINE "LSR3' | SURVEY BOOK: PENDING / SHEETS: 220 of 228 |
| CHECKED: WHL | CHECKED: WHL | | CONTRACT: IR-29023 / PROJECT NO.: IM-069-0(004) |

jjointer 12/4/2007 10:36:28 AM P:*IN2006*0599*0. Drawings*IN20060599.RD.CS.LSR3.dgn

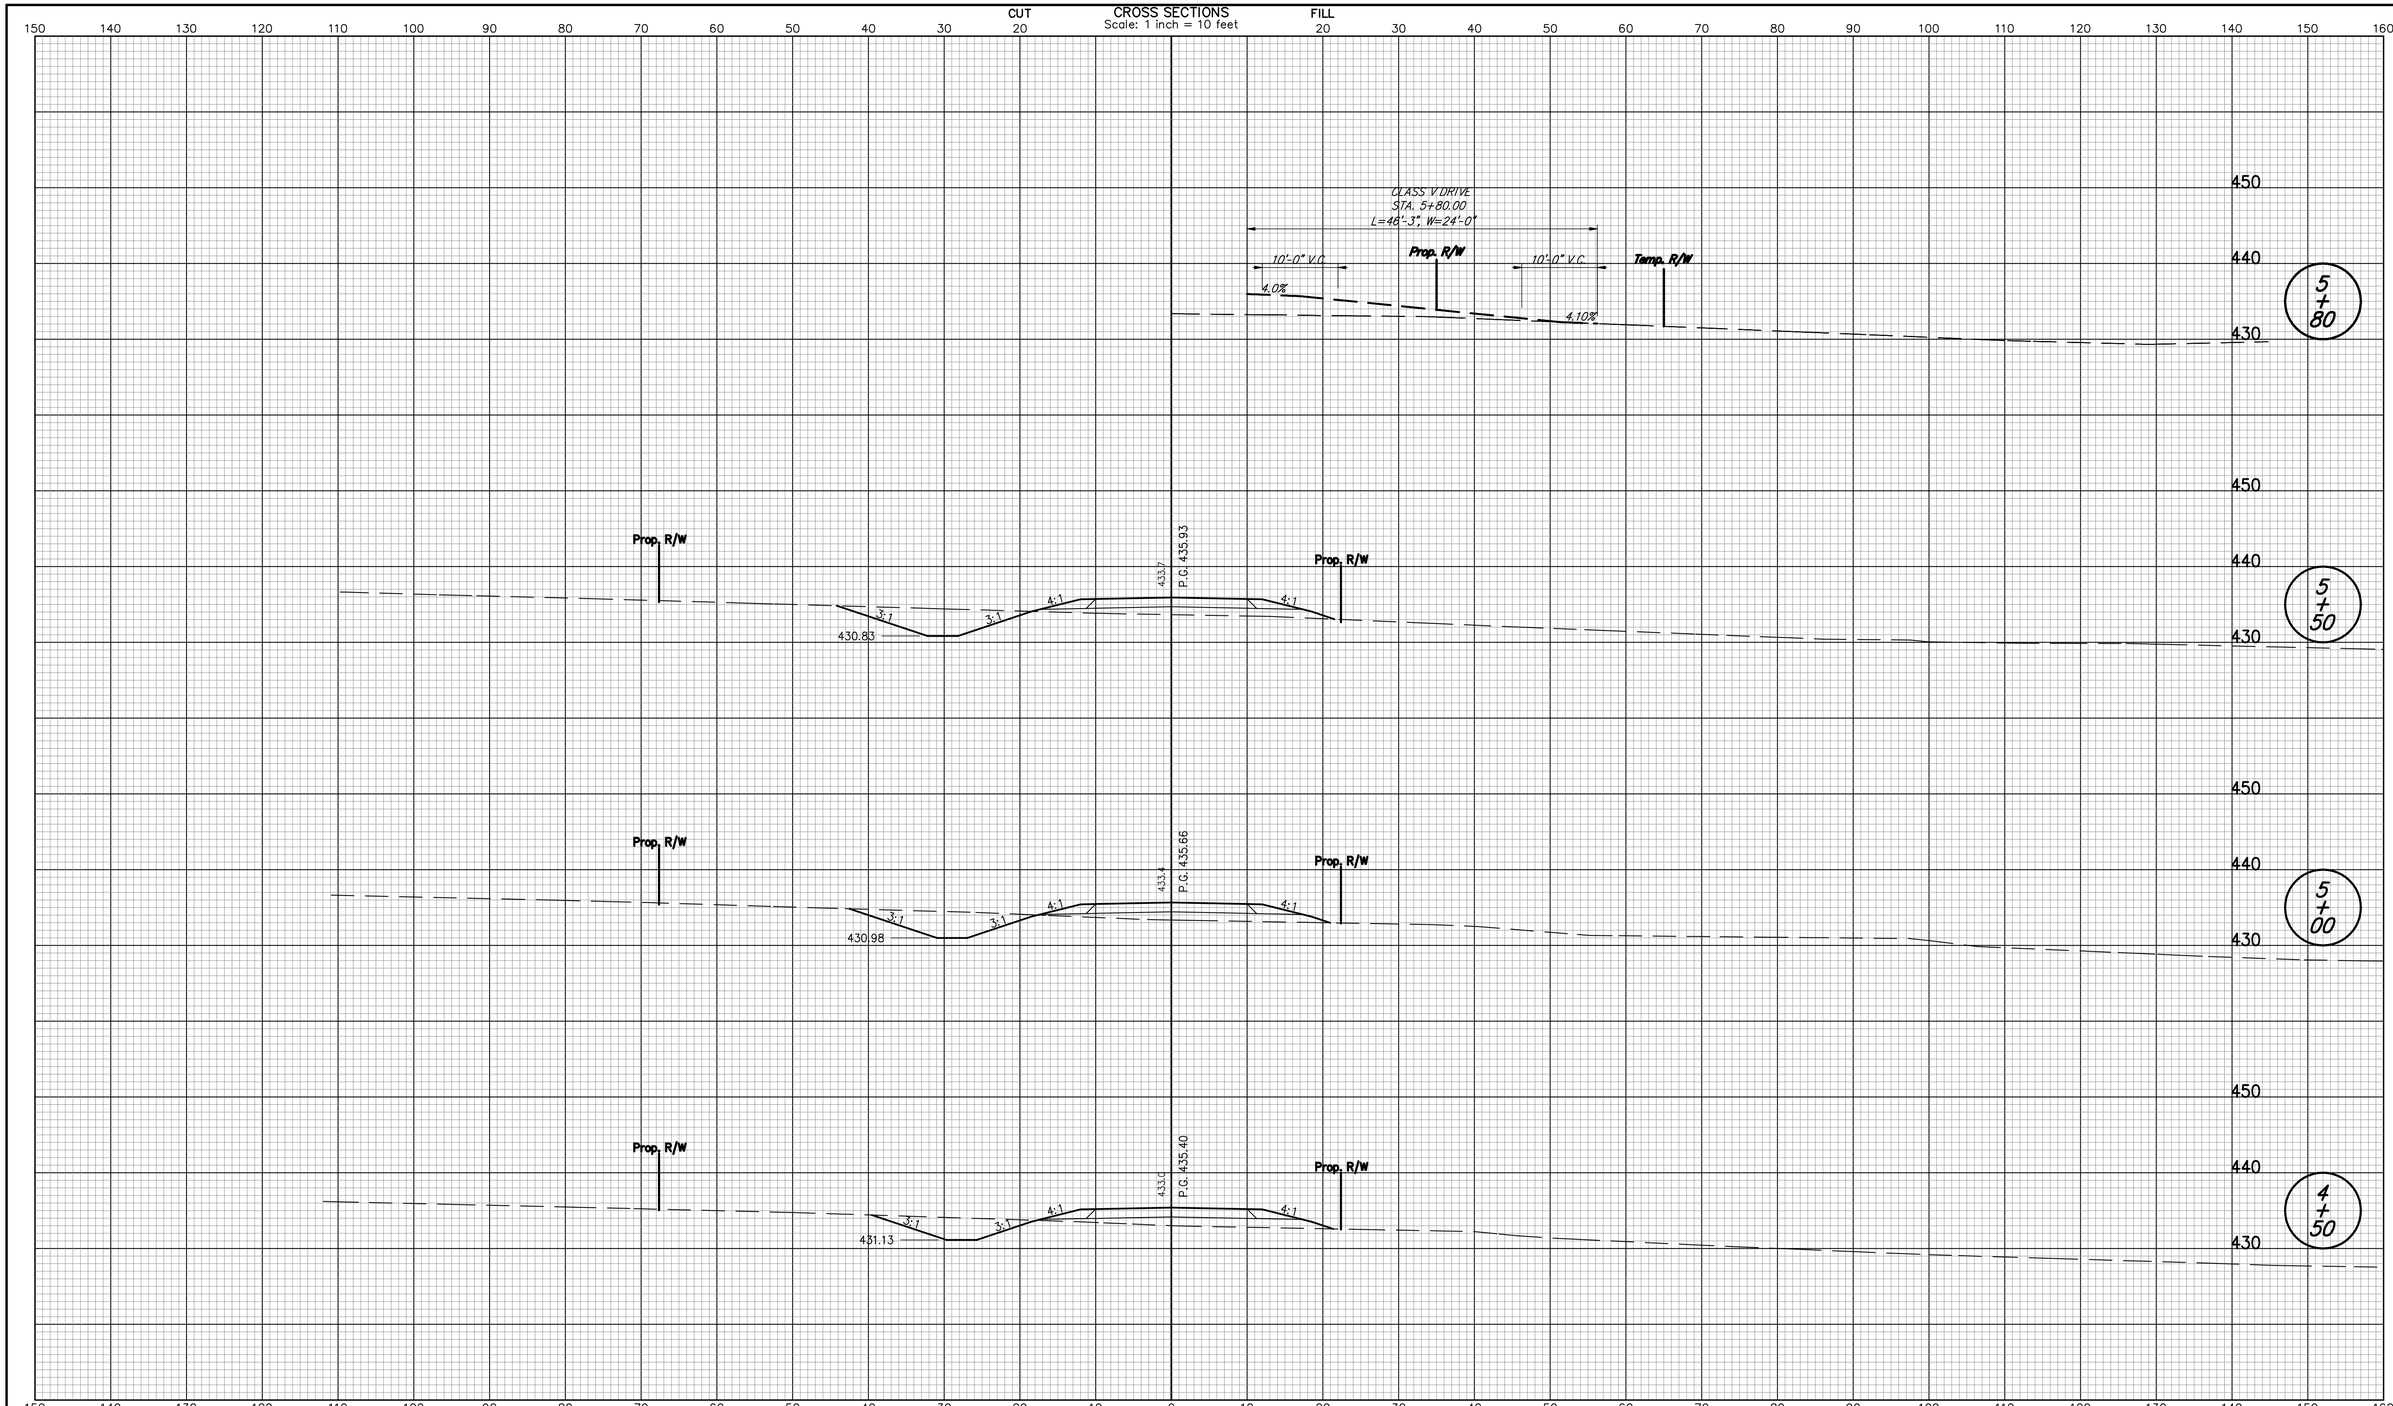


| | | | |
|---|---|---|---|
| RECOMMENDED FOR APPROVAL _____ DESIGN ENGINEER | 12/5/07 DATE | INDIANA DEPARTMENT OF TRANSPORTATION | HORIZONTAL SCALE: 1" = 10' / BRIDGE FILE: I-69-26-8862 to 8866 |
| | | | VERTICAL SCALE: 1" = 10' / DESIGNATION NO.: 0500436 |
| DESIGNED: JLJ | DRAWN: JLJ | CROSS SECTIONS LOCAL SERVICE ROAD-LSR3 LINE "LSR3' | SURVEY BOOK: PENDING / SHEETS: 221 of 228 |
| CHECKED: WHL | CHECKED: WHL | | CONTRACT: IR-29023 / PROJECT NO.: IM-069-0(004) |

jjointer 12/4/2007 10:36:28 AM P:*IN2006*0599*D. Drawings*IN20060599.RD.CS.LSR3.dgn

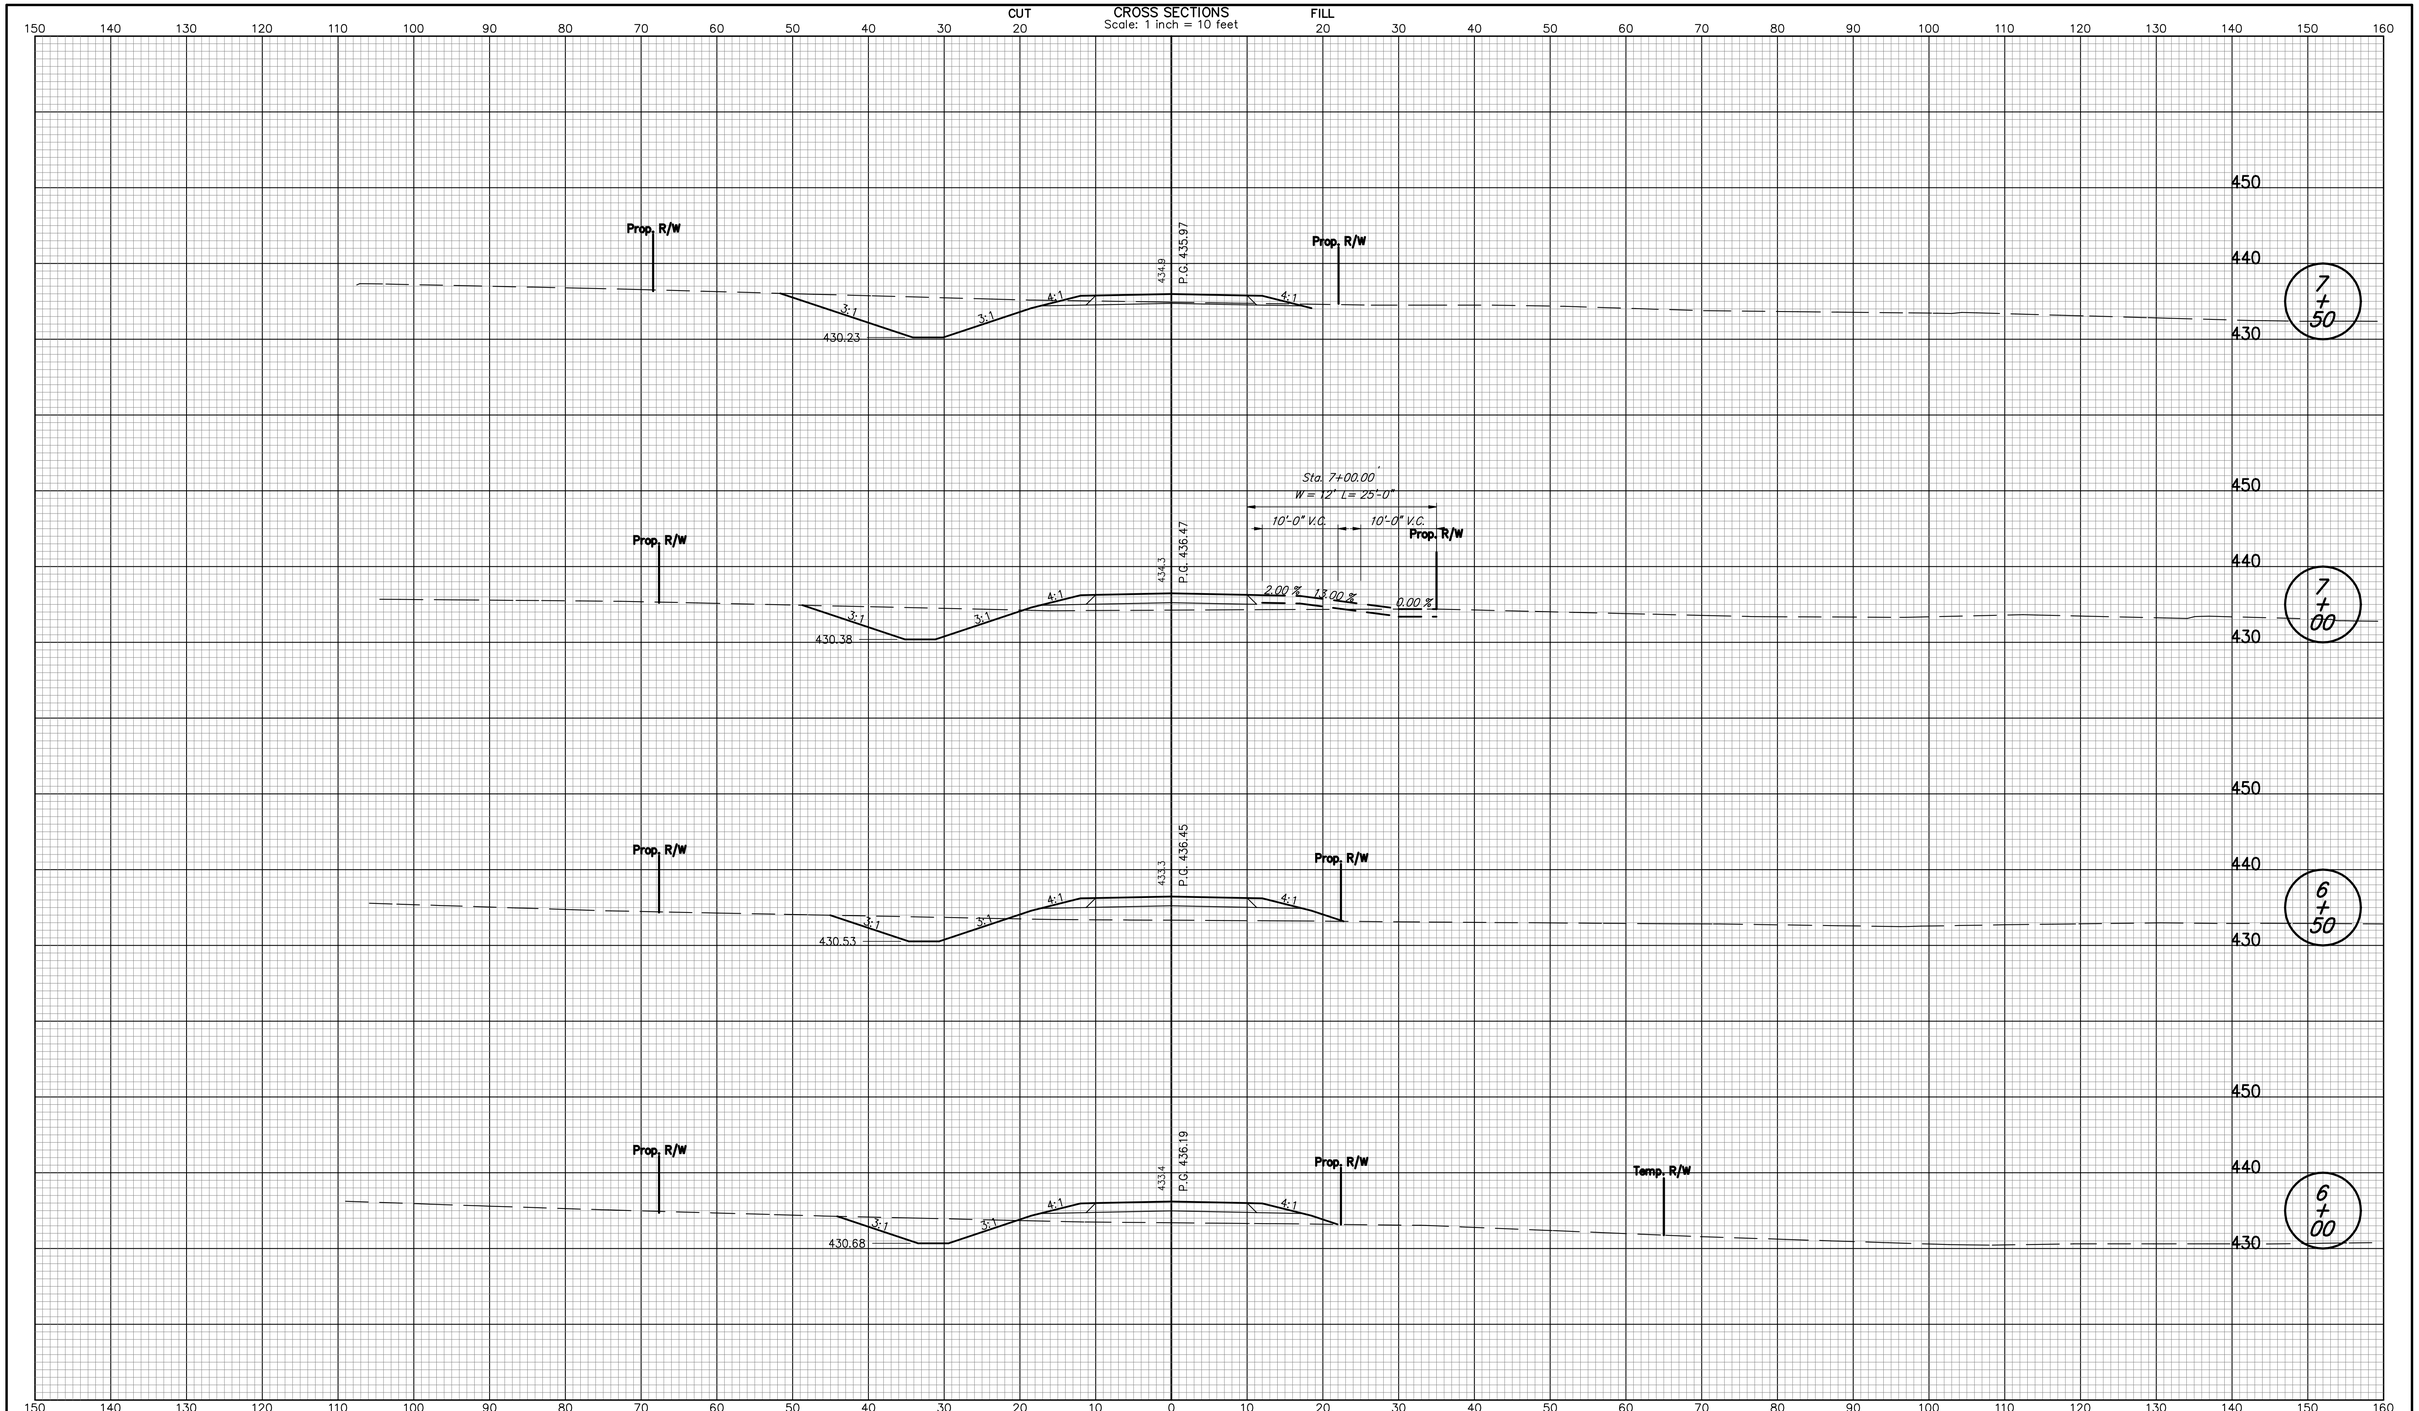


| | | | |
|---|---|---|---|
| RECOMMENDED FOR APPROVAL _____ DESIGN ENGINEER | 12/5/07 DATE | INDIANA DEPARTMENT OF TRANSPORTATION | HORIZONTAL SCALE 1" = 10' / BRIDGE FILE I-69-26-8862 to 8866 |
| | | | VERTICAL SCALE 1" = 10' / DESIGNATION NO. 0500436 |
| DESIGNED: JLJ | DRAWN: JLJ | CROSS SECTIONS LOCAL SERVICE ROAD-LSR3 LINE "LSR3' | SURVEY BOOK PENDING / SHEETS 222 of 228 |
| CHECKED: WHL | CHECKED: WHL | | CONTRACT IR-29023 / PROJECT NO. IM-069-0(004) |

jjointer 12/4/2007 10:36:29 AM P:*IN2006*0599*D. Drawings*IN20060599.RD.CS.LSR3.dgn

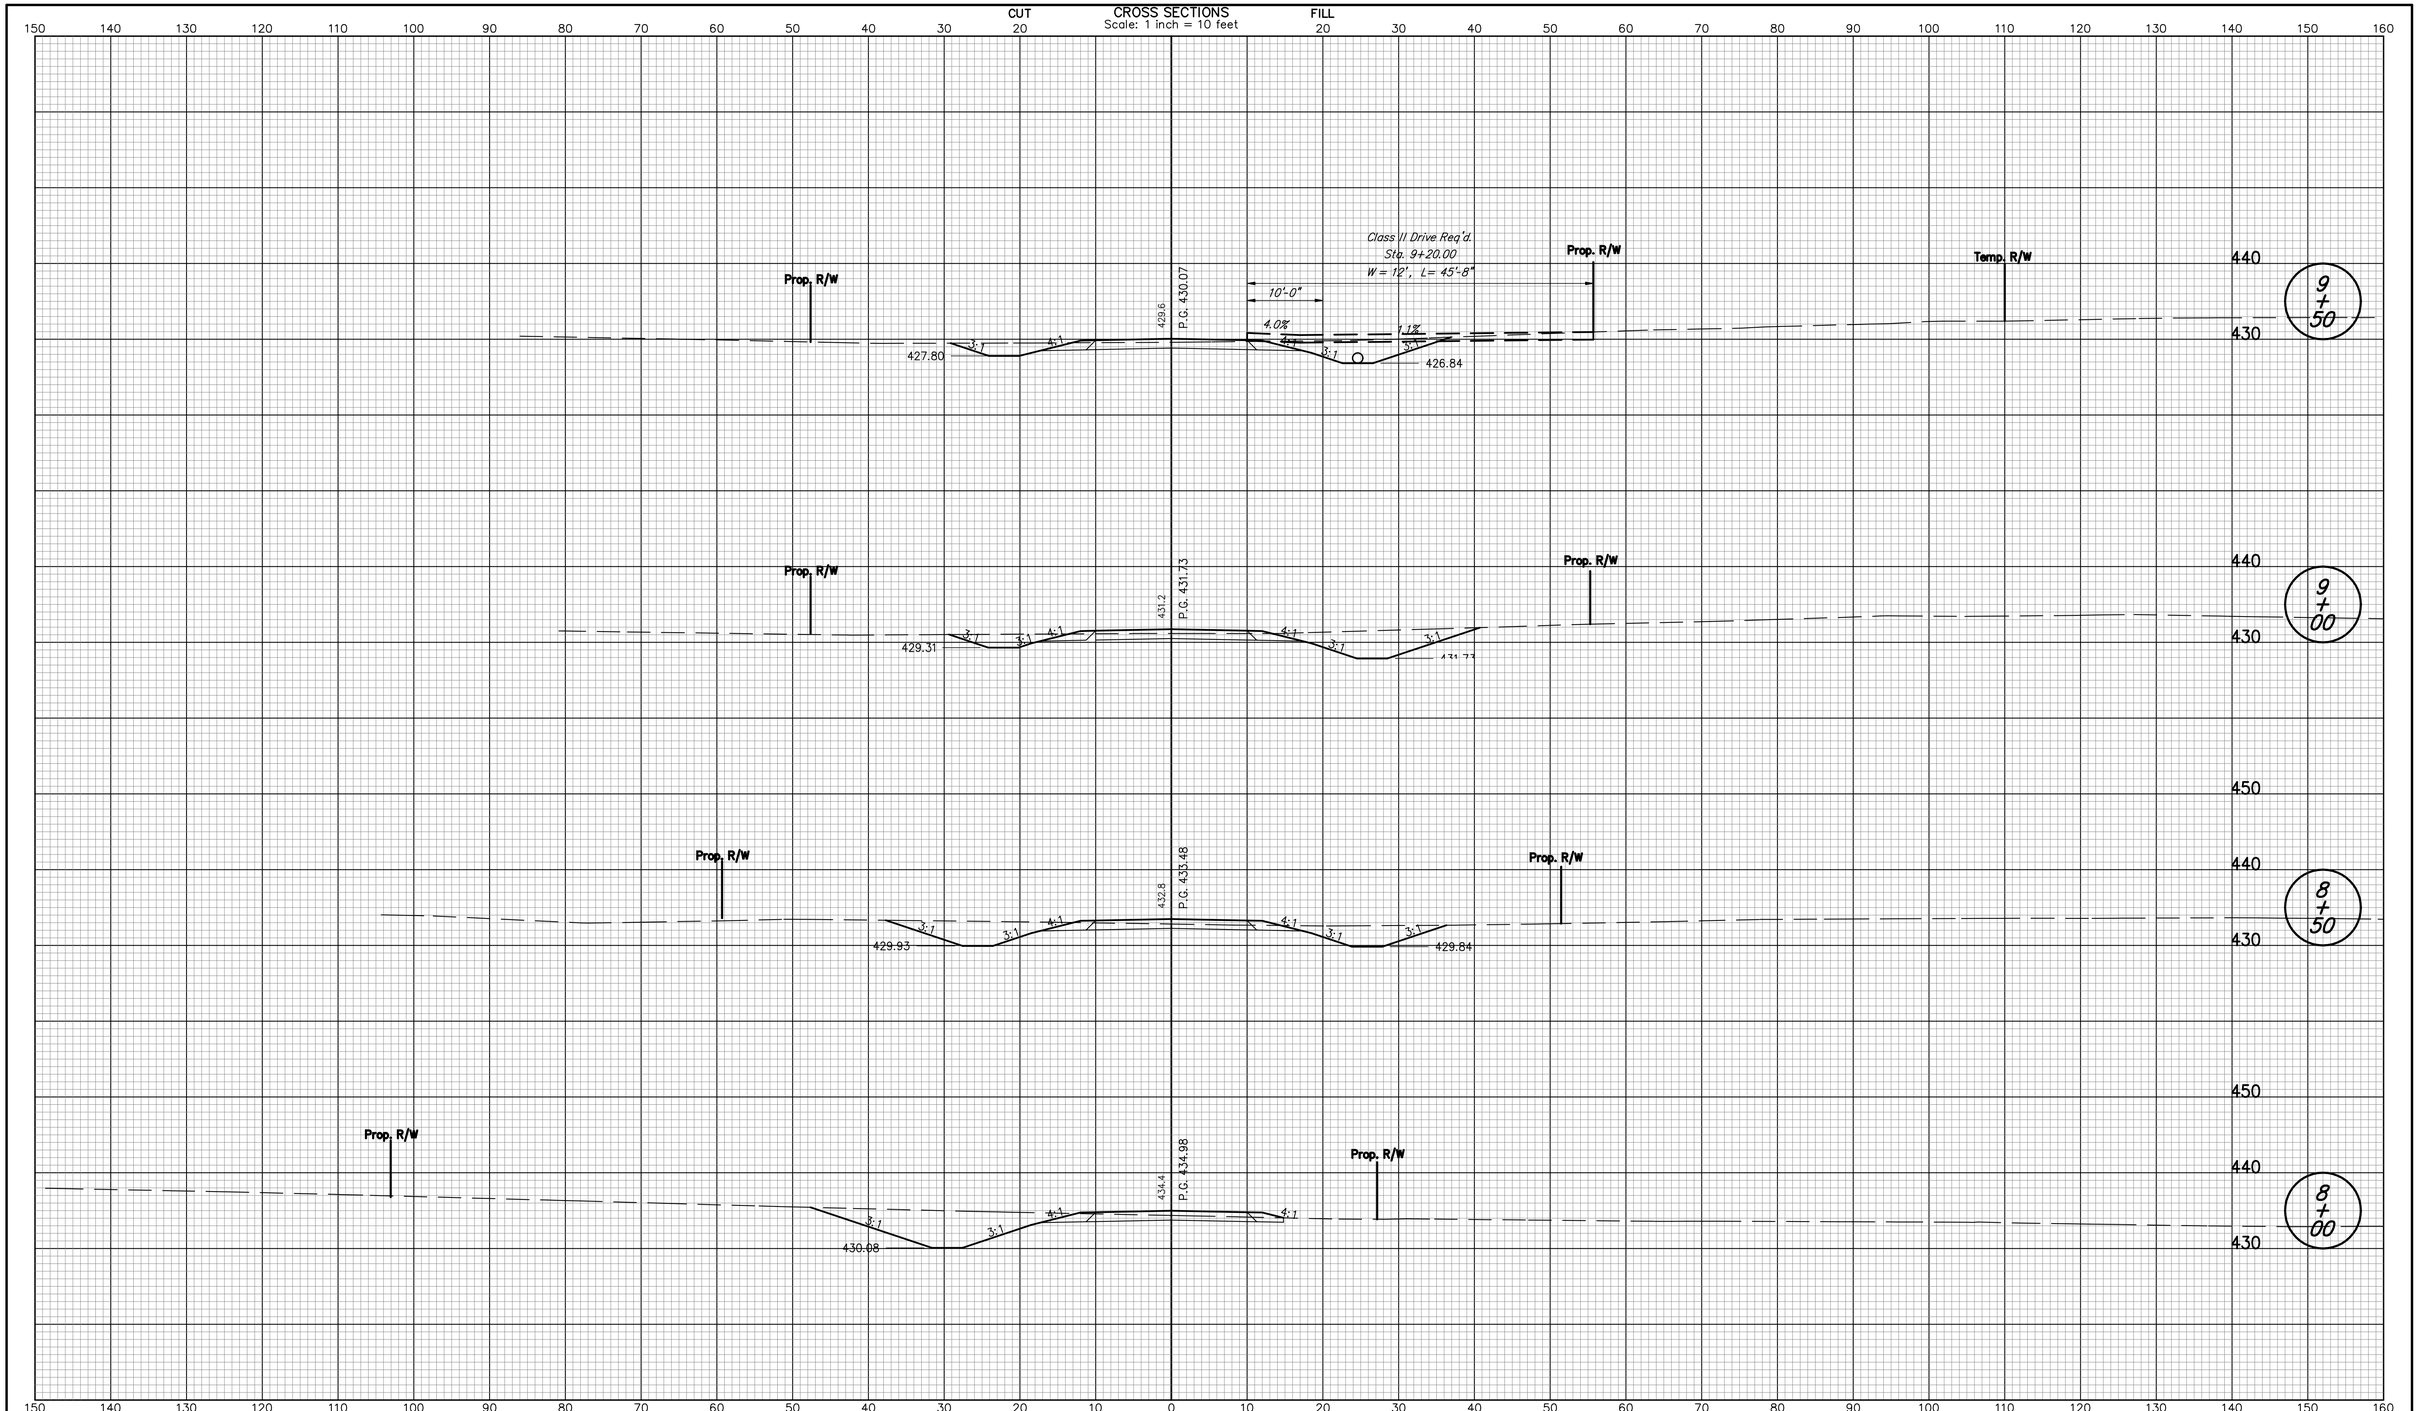


| | | | |
|---|---|---|---|
| RECOMMENDED FOR APPROVAL _____ DESIGN ENGINEER | 12/5/07 DATE | INDIANA DEPARTMENT OF TRANSPORTATION | HORIZONTAL SCALE: 1" = 10' / BRIDGE FILE: I-69-26-8862 to 8866 |
| | | | VERTICAL SCALE: 1" = 10' / DESIGNATION NO.: 0500436 |
| DESIGNED: JLJ | DRAWN: JLJ | CROSS SECTIONS LOCAL SERVICE ROAD-LSR3 LINE "LSR3' | SURVEY BOOK: PENDING / SHEETS: 223 of 228 |
| CHECKED: WHL | CHECKED: WHL | | CONTRACT: IR-29023 / PROJECT NO.: IM-069-0(004) |

jjointer 12/4/2007 10:36:30 AM P:*IN2006*0599*D. Drawings*IN20060599.RD.CS.LSR3.dgn

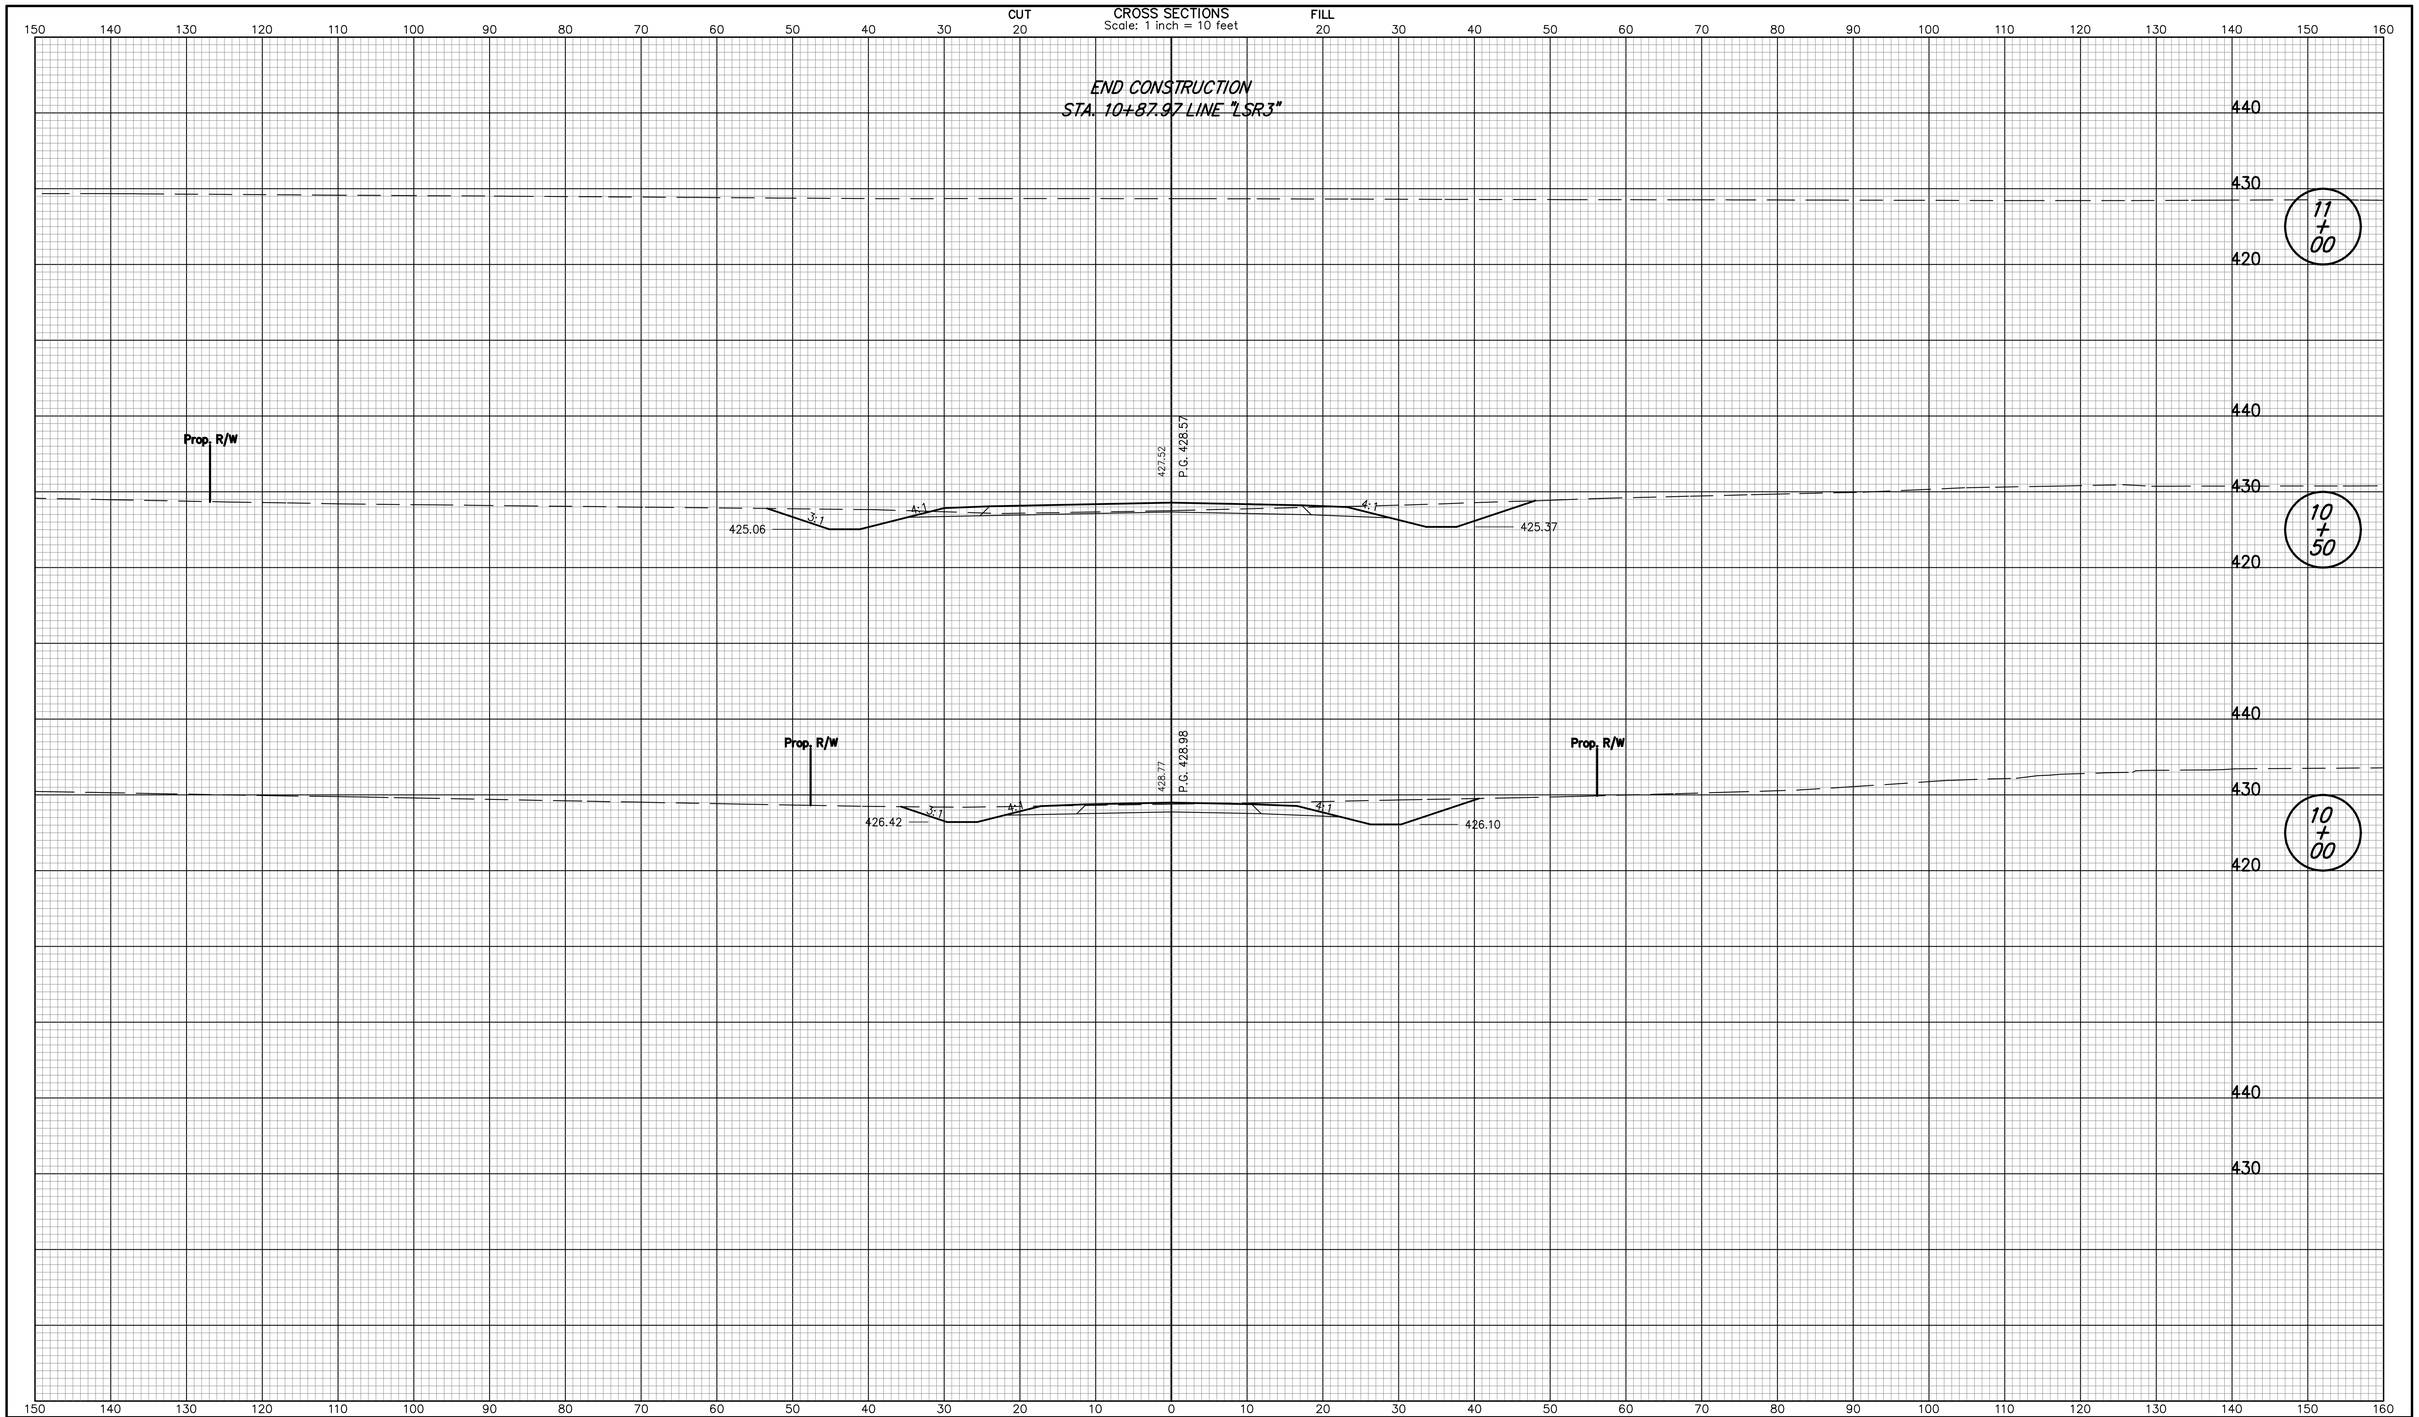


| | | | |
|---|---|---|---|
| RECOMMENDED FOR APPROVAL _____ DESIGN ENGINEER | 12/5/07 DATE | INDIANA DEPARTMENT OF TRANSPORTATION | HORIZONTAL SCALE: 1" = 10' / BRIDGE FILE: I-69-26-8862 to 8866 |
| | | | VERTICAL SCALE: 1" = 10' / DESIGNATION NO.: 0500436 |
| DESIGNED: JLJ | DRAWN: JLJ | CROSS SECTIONS LOCAL SERVICE ROAD-LSR3 LINE "LSR3" | SURVEY BOOK: PENDING / SHEETS: 224 of 228 |
| CHECKED: WHL | CHECKED: WHL | | CONTRACT: IR-29023 / PROJECT NO.: IM-069-0(004) |

jjointer 12/4/2007 10:36:31 AM P:*IN2006*0599*D. Drawings*IN20060599.RD.CS.LSR3.dgn

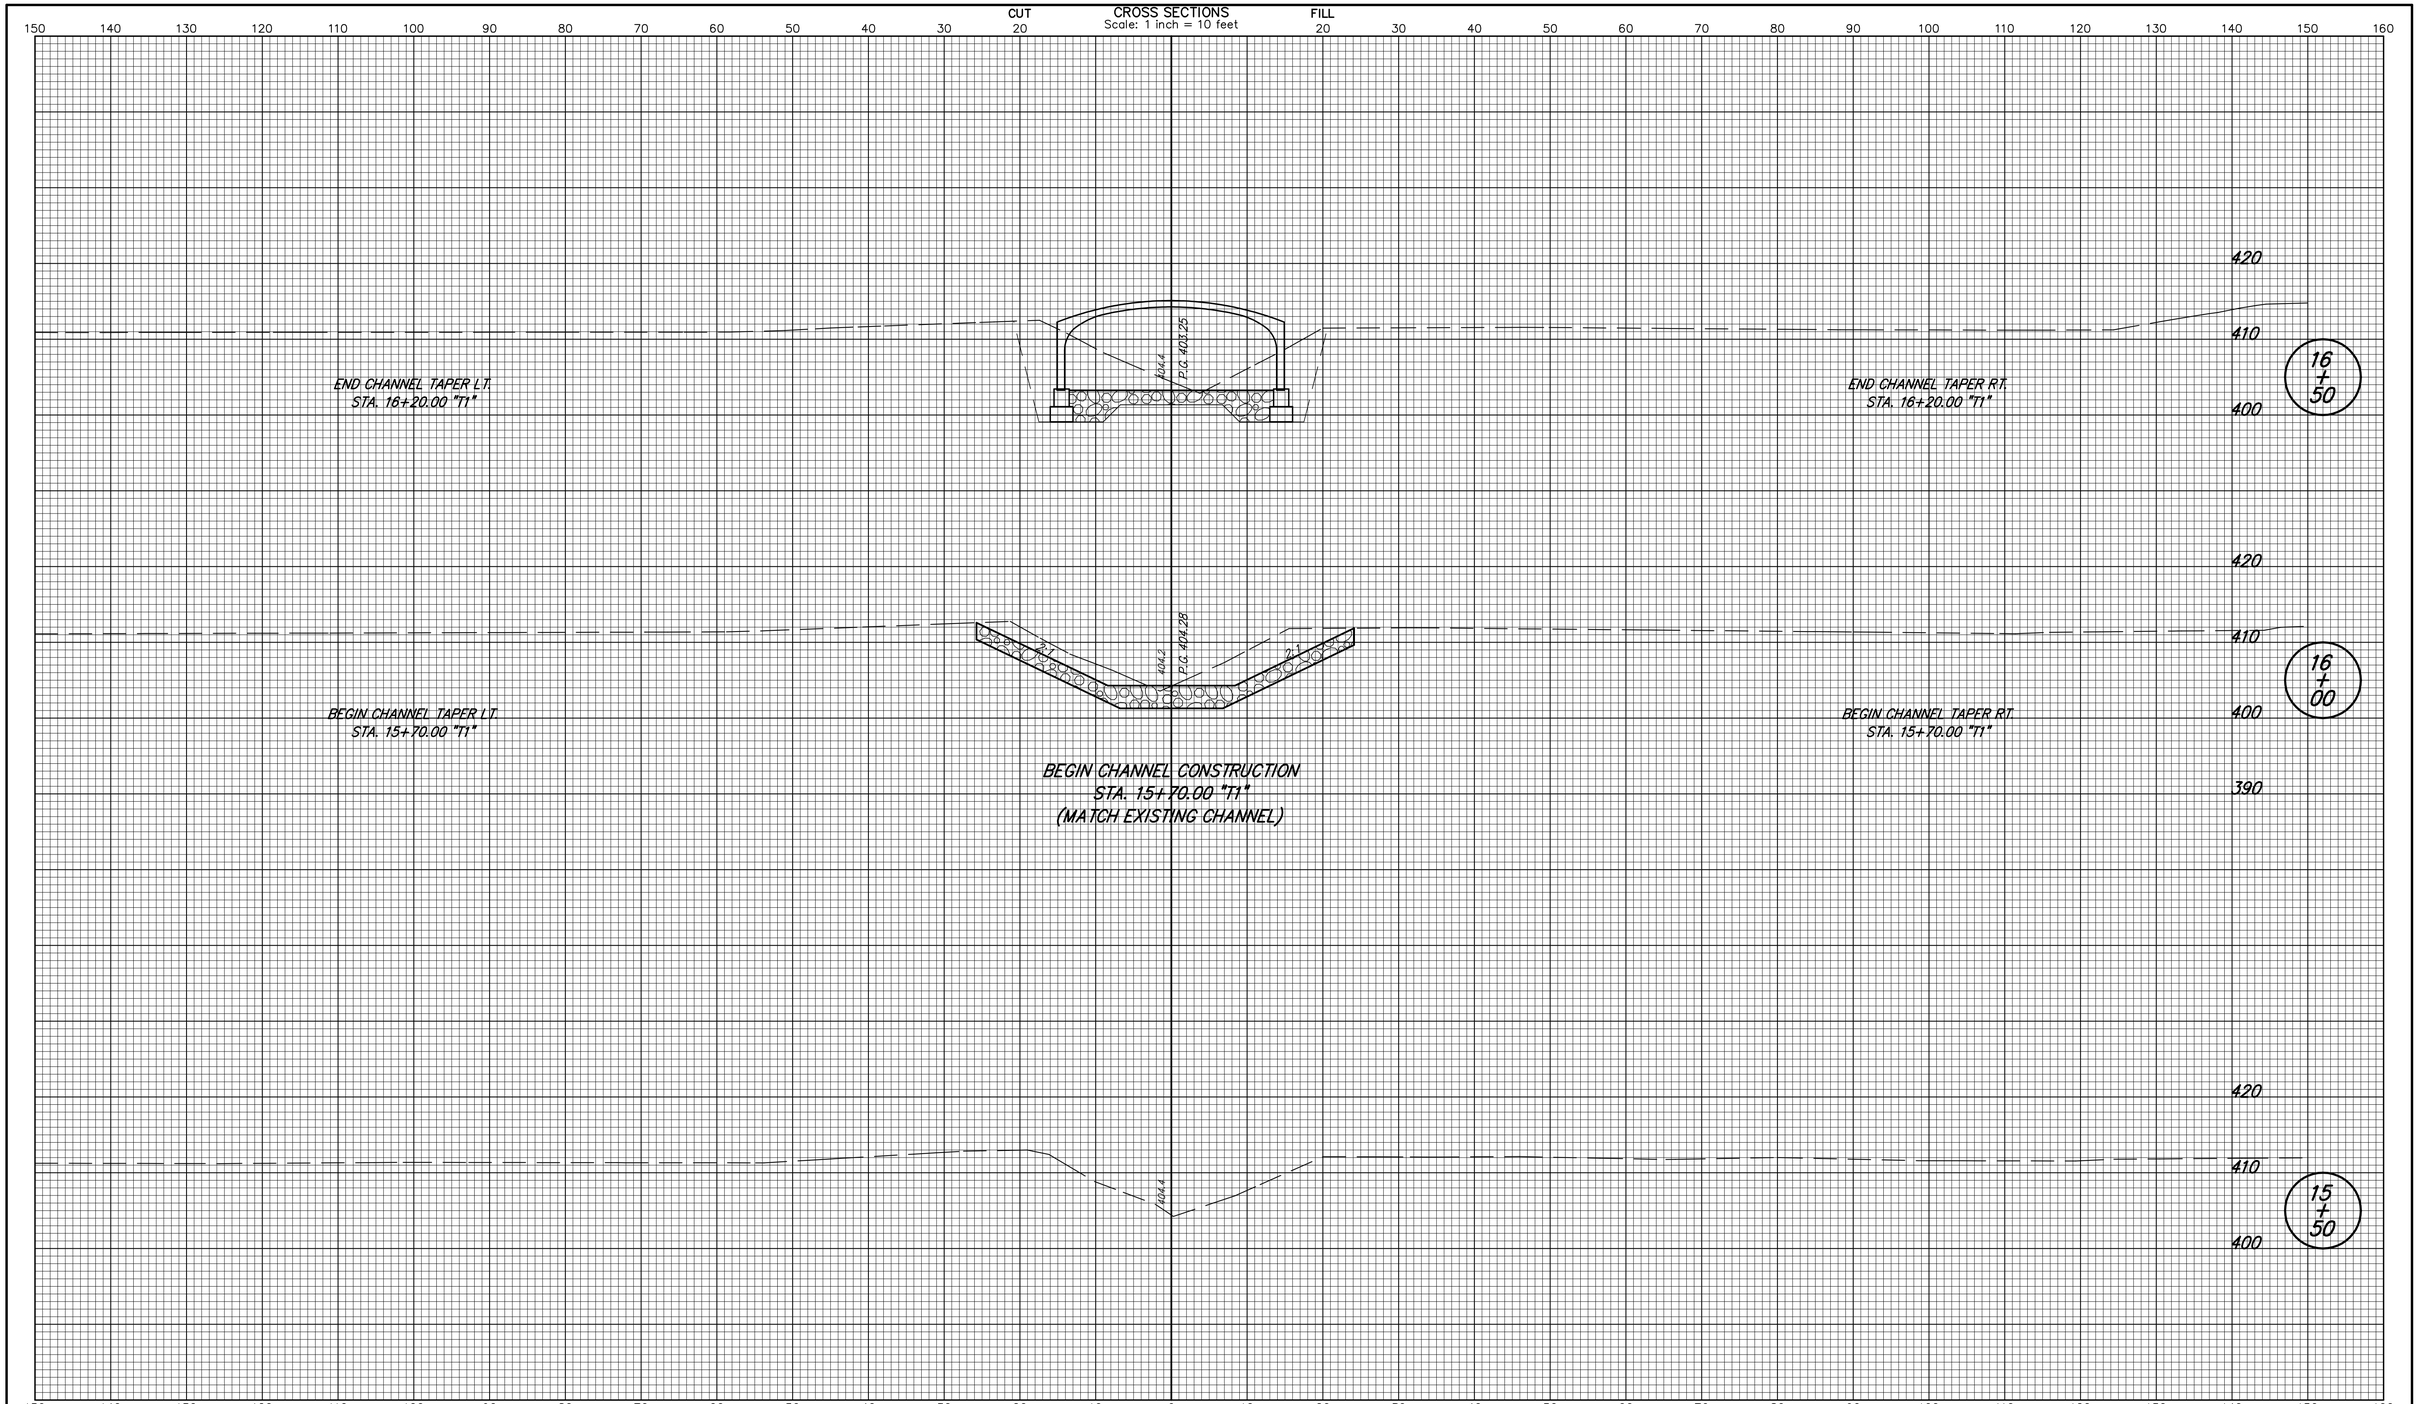


RECOMMENDED FOR APPROVAL _____ DESIGN ENGINEER DATE

DESIGNED: BNM | DRAWN: BNM

CHECKED: MSP | CHECKED: MSP

INDIANA
DEPARTMENT OF TRANSPORTATION

CROSS SECTIONS
BARN BRANCH LINE "T1"

| HORIZONTAL SCALE | BRIDGE FILE |
|---|---|
| 1" = 10' | I-69-26-8862 to 8866 |
| VERTICAL SCALE | DESIGNATION NO. |
| 1" = 10' | 0500436 |
| SURVEY BOOK | SHEETS |
| PENDING | 225 of 228 |
| CONTRACT | PROJECT NO. |
| IR-29023 | IM-069-0(004) |

AFISHBURN 12/4/2007 3:00:37 PM P:*IN2006*0599*D. Drawings*IN20060599.BR.114.CS.01.dgn

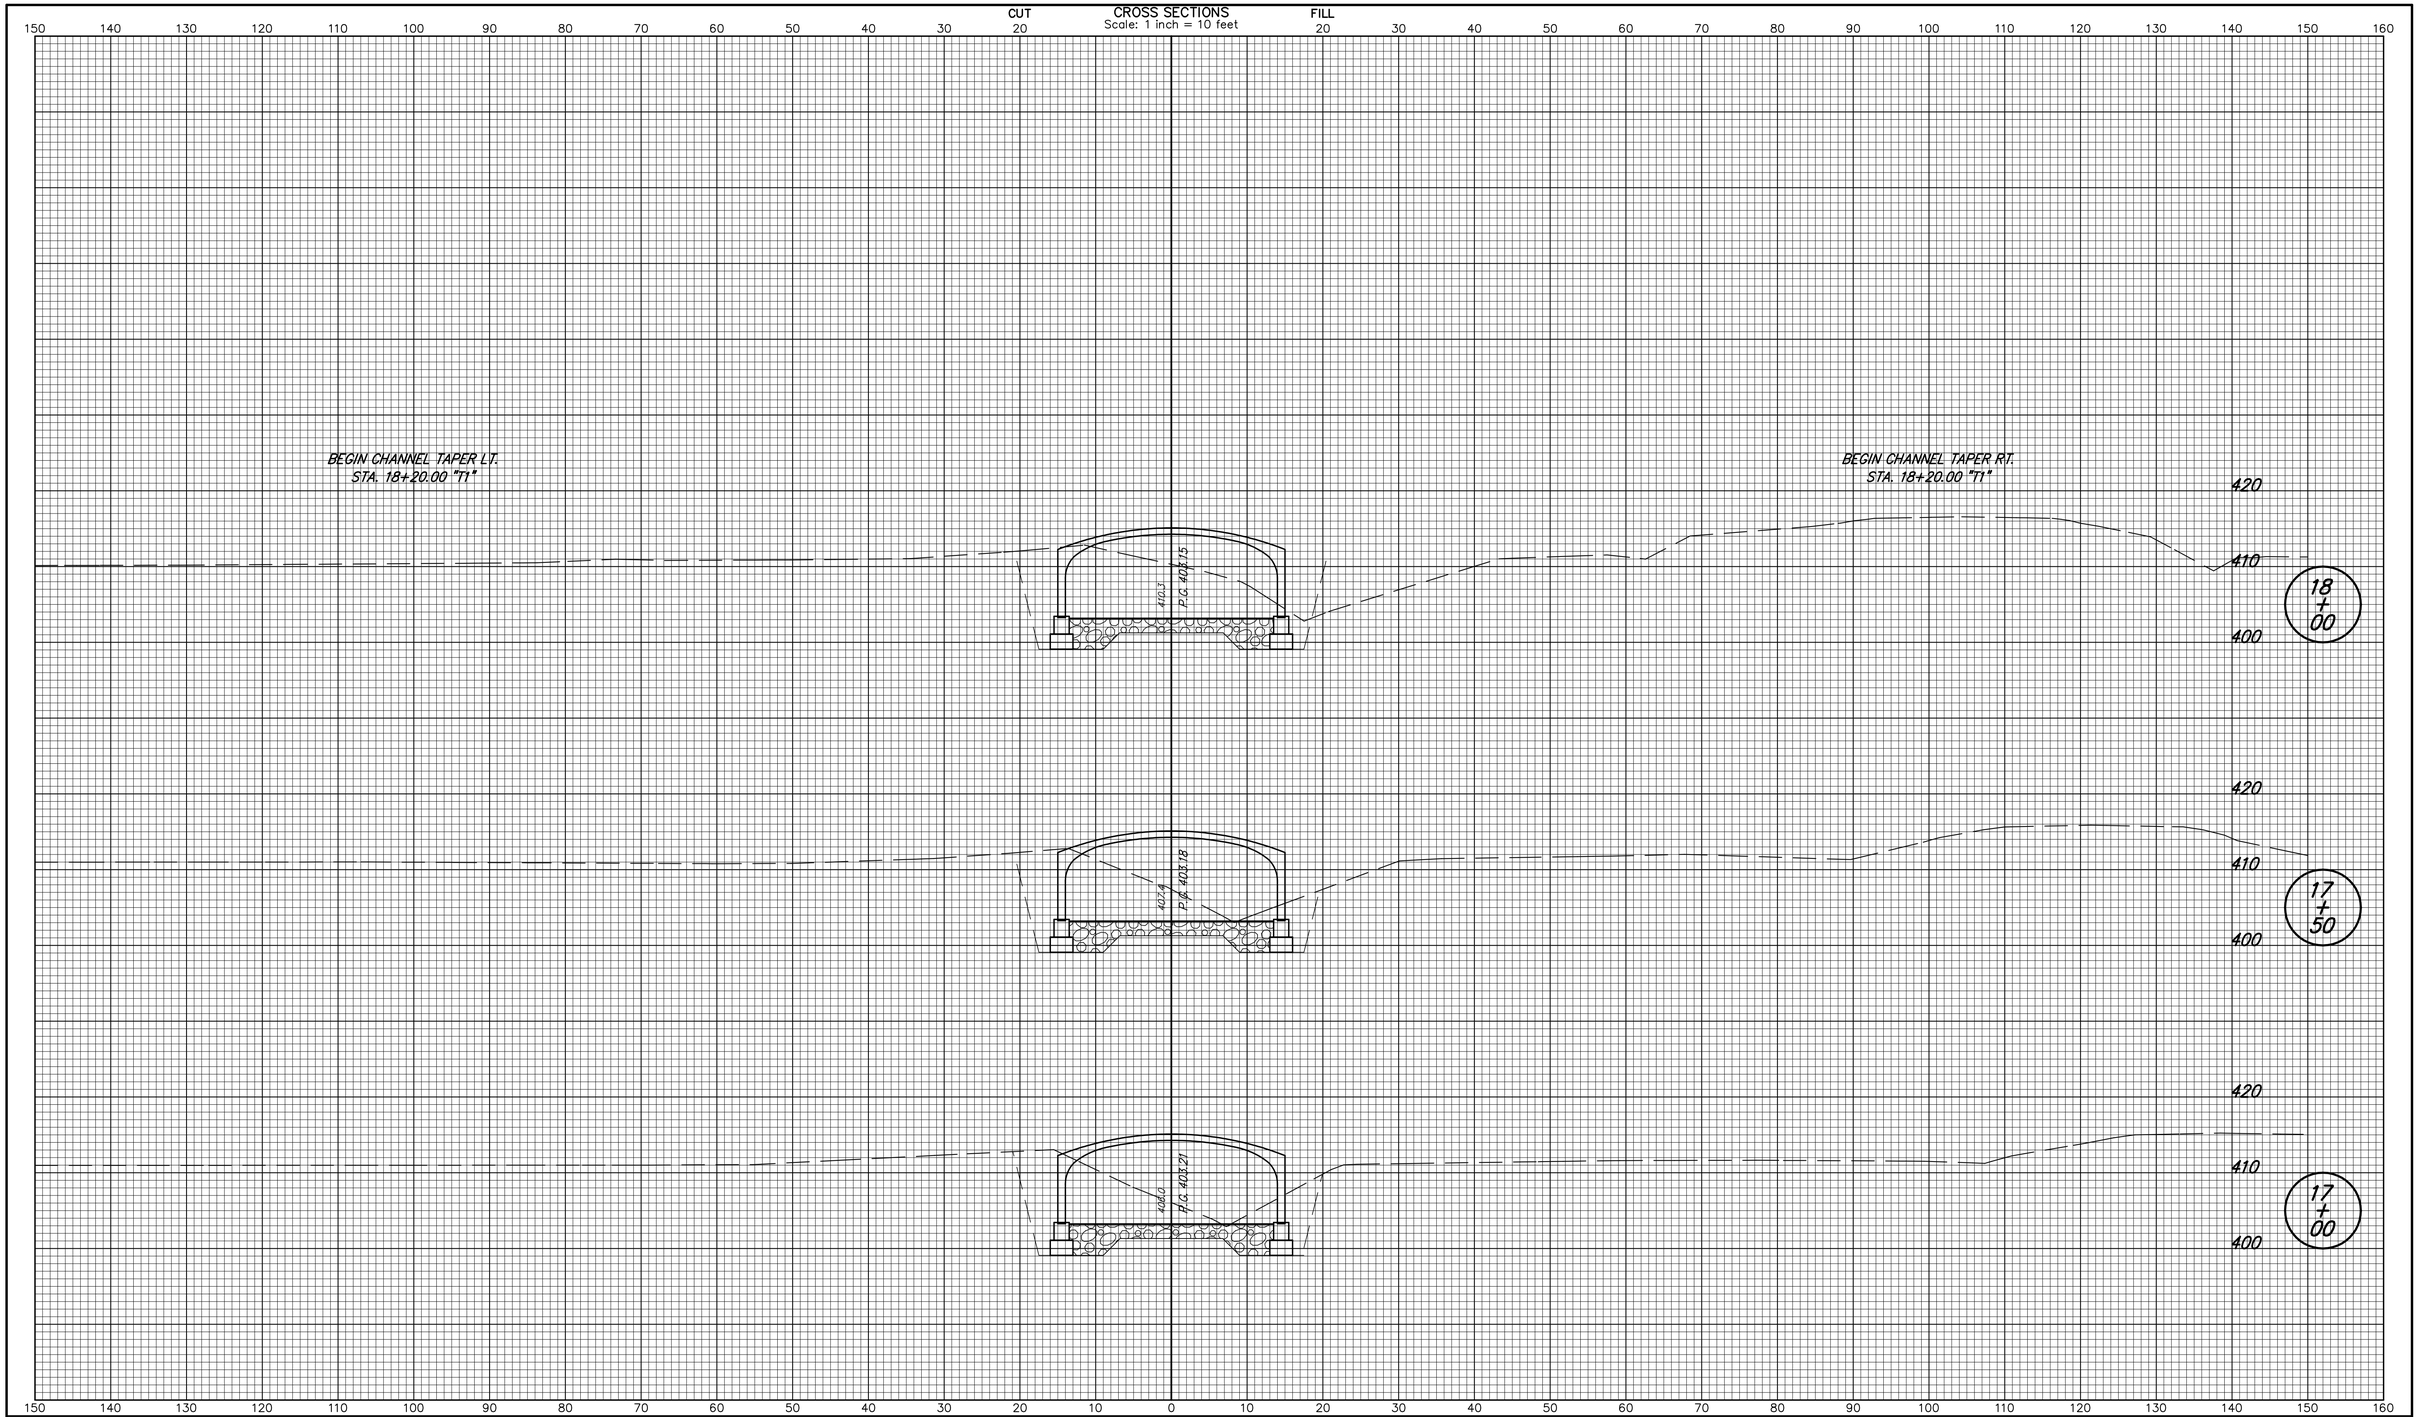


| | | | |
|---|---|---|---|
| RECOMMENDED FOR APPROVAL _____ DESIGN ENGINEER DATE | INDIANA DEPARTMENT OF TRANSPORTATION | HORIZONTAL SCALE 1" = 10' | BRIDGE FILE I-69-26-8862 to 8866 |
| | | VERTICAL SCALE 1" = 10' | DESIGNATION NO. 0500436 |
| DESIGNED: BNM | DRAWN: BNM | CROSS SECTIONS BARN BRANCH LINE "T1" | SURVEY BOOK PENDING |
| CHECKED: MSP | CHECKED: MSP | | SHEETS 226 of 228 |
| | | | CONTRACT IR-29023 |
| | | | PROJECT NO. IM-069-0(004) |

AFISHBURN 12/4/2007 3:00:38 PM P:*IN2006*0599*D. Drawings*IN20060599.BR.114.CS.01.dgn

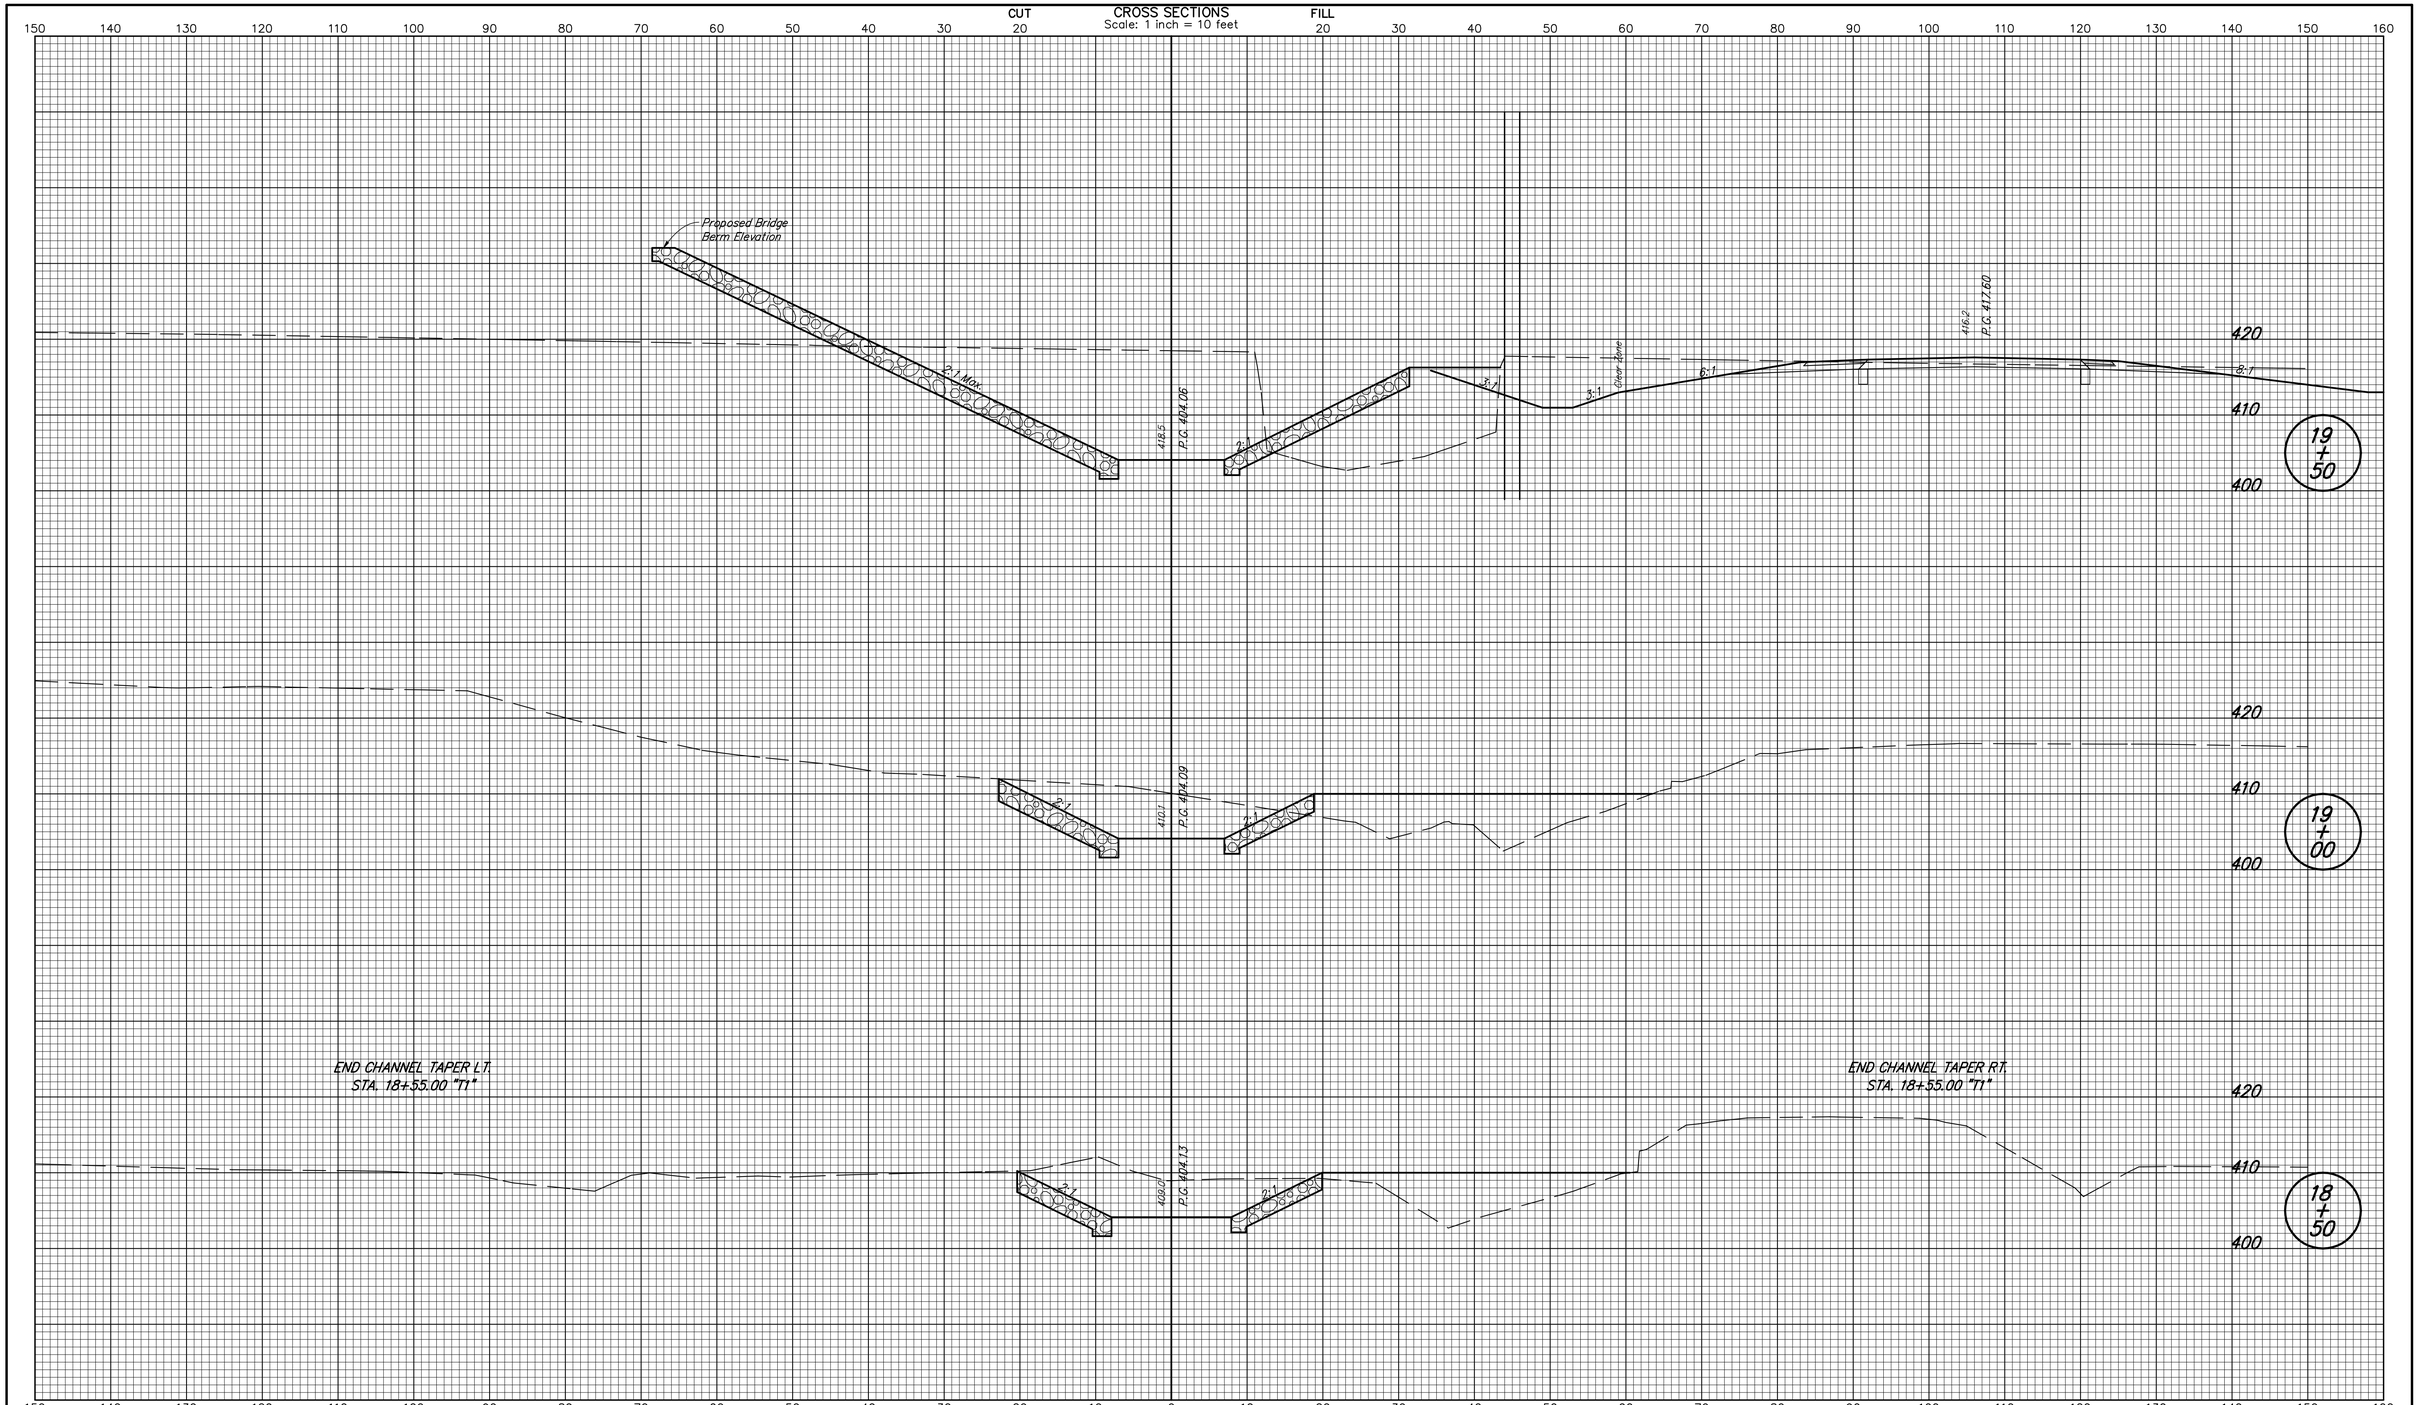


RECOMMENDED FOR APPROVAL _____ DESIGN ENGINEER DATE

| | |
|---|---|
| DESIGNED: BNM | DRAWN: BNM |
| CHECKED: MSP | CHECKED: MSP |

INDIANA
DEPARTMENT OF TRANSPORTATION

CROSS SECTIONS
BARN BRANCH LINE "T1"

| HORIZONTAL SCALE | BRIDGE FILE |
|---|---|
| 1" = 10' | I-69-26-8862 to 8866 |
| VERTICAL SCALE | DESIGNATION NO. |
| 1" = 10' | 0500436 |
| SURVEY BOOK | SHEETS |
| PENDING | 227 of 228 |
| CONTRACT | PROJECT NO. |
| IR-29023 | IM-069-0(004) |

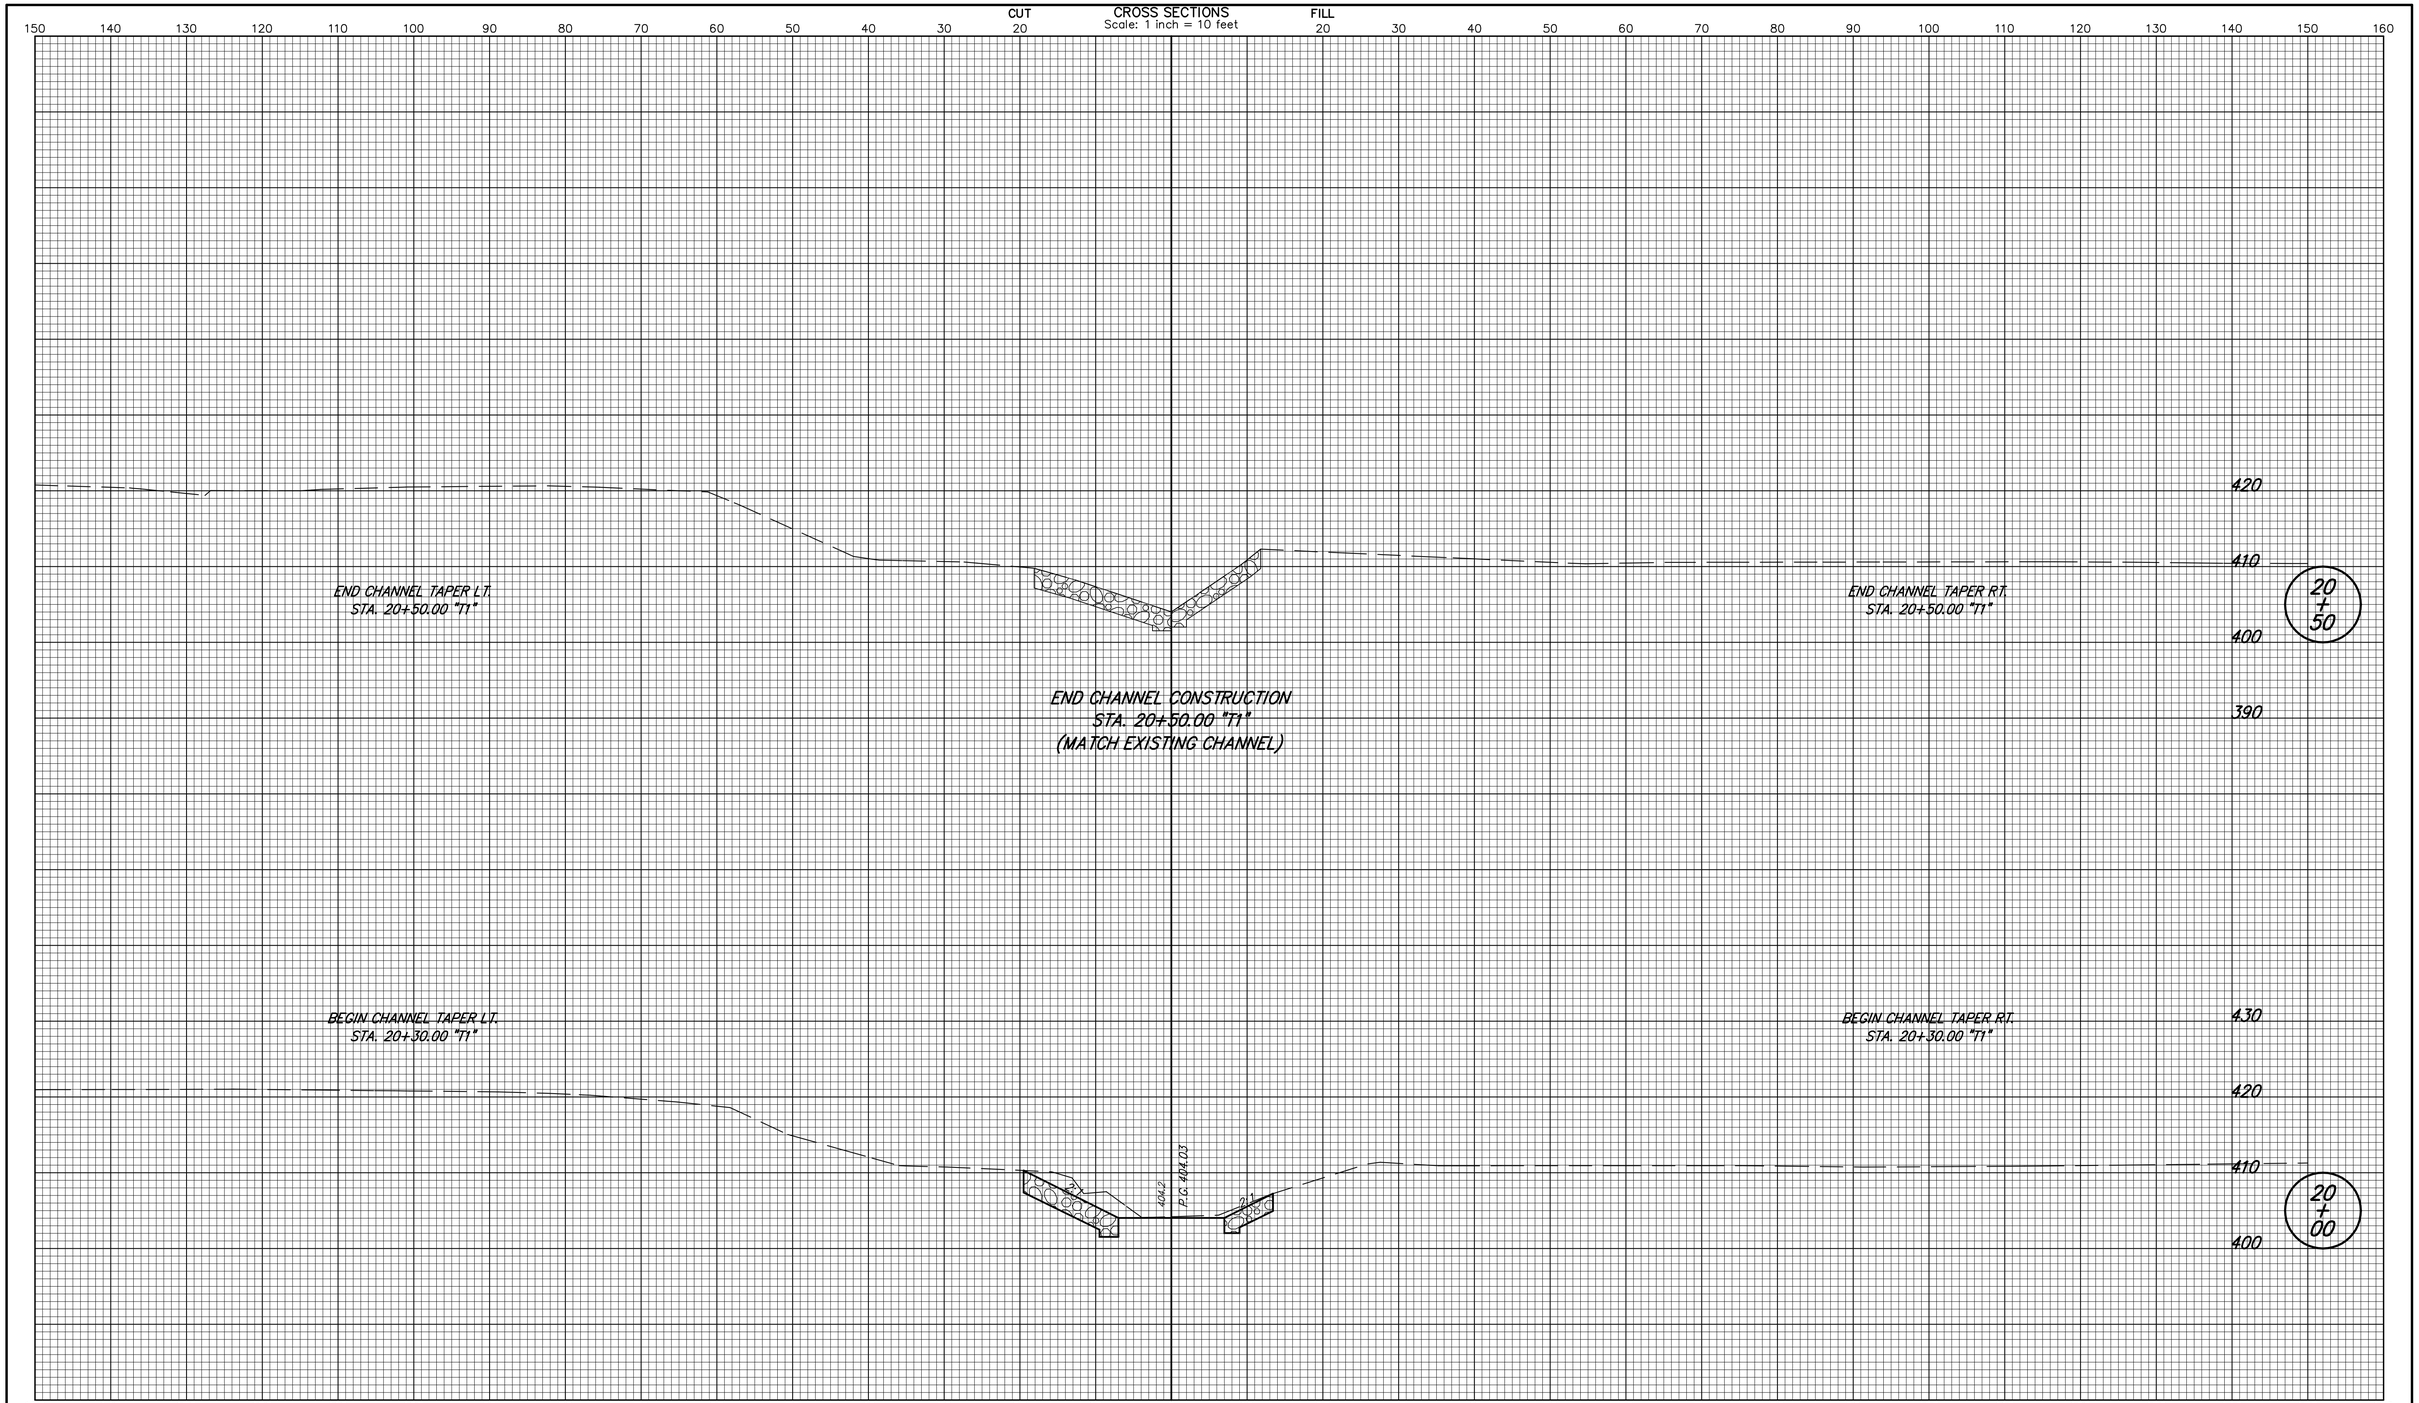


| | | | |
|---|---|---|---|
| RECOMMENDED FOR APPROVAL _____ DESIGN ENGINEER DATE | | INDIANA DEPARTMENT OF TRANSPORTATION | HORIZONTAL SCALE: 1" = 10' / BRIDGE FILE: I-69-26-8862 to 8866 |
| | | | VERTICAL SCALE: 1" = 10' / DESIGNATION NO.: 0500436 |
| DESIGNED: BNM | DRAWN: BNM | CROSS SECTIONS BARN BRANCH LINE "T1" | SURVEY BOOK: PENDING / SHEETS: 228 of 228 |
| CHECKED: MSP | CHECKED: MSP | | CONTRACT: IR-29023 / PROJECT NO.: IM-069-0(004) |

AFISHBURN 12/4/2007 3:00:41 PM P:*IN2006*0599*0. Drawings*IN20060599.BR.114.CS.01.dgn