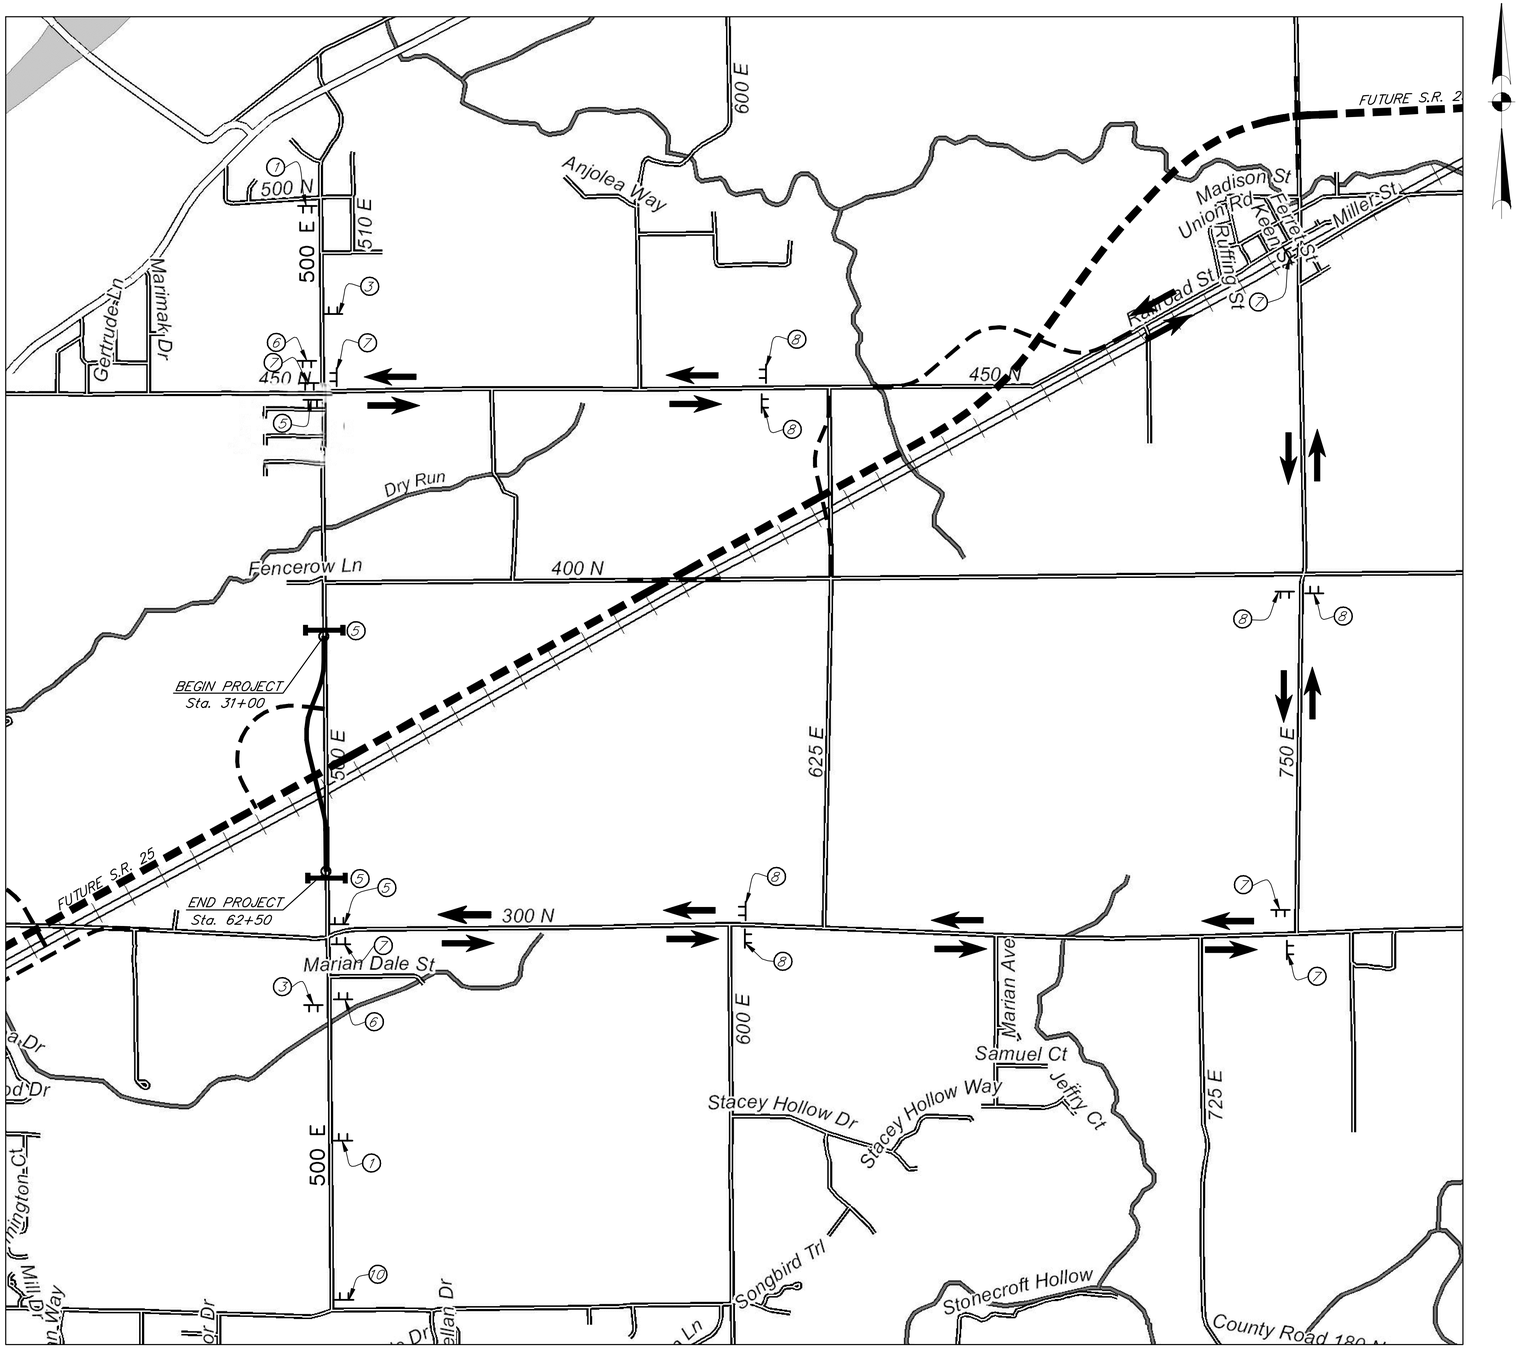

SYMBOL	MESSAGE	CODE	TYPE	QUANTITY
1	ROAD CLOSED AHEAD	XW20-3	A	2
3	END CONSTRUCTION	XG20-2	A	2
5	ROAD CLOSURE SIGN ASSEMBLY W/SIGN "ROAD CLOSED TO THRU TRAFFIC"	R11-4	A	2
6	ADVANCE TURN DETOUR ROUTE MARKER ASSEMBLY	XM4-8 M1-6 M5-1(R or L)S		2
7	DIRECTIONAL DETOUR ROUTE MARKER ASSEMBLY	XM4-8 M1-6 M6-1S		6
8	CONFIRMING DETOUR ROUTE MARKER ASSEMBLY	XM4-8 M1-6 M6-3S		8
9	ROAD CONSTRUCTION AHEAD	XW20-1	A	2
10	ROAD CLOSED 1 MILE AHEAD	R11-3	A	2

THE CONTRACTOR SHALL BE RESPONSIBLE TO PROVIDE SIGNS AND PLACEMENT OF SAID SIGNS IN COMPLIANCE WITH THE IMUTCD (LATEST EDITION) AND THE CURRENT INDOT STANDARDS.

6

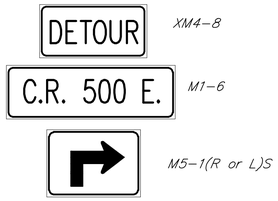

ADVANCE TURN DETOUR ROUTE MARKER ASSEMBLY

SCALE: NONE

7

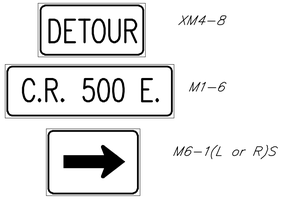

DIRECTIONAL DETOUR ROUTE MARKER ASSEMBLY

SCALE: NONE

8

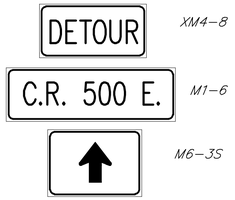

CONFIRMING DETOUR ROUTE MARKER ASSEMBLY

SCALE: NONE

LEGEND

- UNDER CONSTRUCTION
- FUTURE CONSTRUCTION
- DETOUR ROUTE
- TYPE III -B BARRICADE
- CONSTRUCTION SIGN

NOTE:
Construction & Detour Signage to be Completed Upon Concurrence of Detour Routes & Phasing.

BF&S
Butler Fairman Seufert
CIVIL ENGINEERS
Headquarters
8450 WESTFIELD BLVD., SUITE 300
INDIANAPOLIS, IN. 46240-8302
TEL 317-713-4615
FAX 317-713-4616
www.BFSEngr.com
Branch Locations
BLUFFTON 260-824-5720
JEFFERSONVILLE 812-285-0590
MERRILLVILLE 219-769-2333
PLAINFIELD 317-839-3242

DANIEL J. ISAACS REGISTERED No. PE60910078 STATE OF INDIANA PROFESSIONAL ENGINEER

RECOMMENDED FOR APPROVAL Daniel J. Isaacs 11-11-08
DESIGN ENGINEER DATE

DESIGNED: DJI DRAWN: BEH
CHECKED: BZ CHECKED: DJI

INDIANA DEPARTMENT OF TRANSPORTATION

C.R. 500 E.
DETOUR ROUTE

HORIZONTAL SCALE	FILE
1" = 1000'	25-79-2715
VERTICAL SCALE	DESIGNATION
1" = 1000'	0400991
SURVEY BOOK	SHEET
17222	05 OF 88
CONTRACT	PROJECT
IB-30838	NH-071-5(010)

BFS NO. 4265.07

R:\4265\AUTOCAD\ROAD\CR500E\4265R302.dwg Bill Hutton Plot:11/11/2008 8:28 AM Save:11/10/2008 2:31 PM