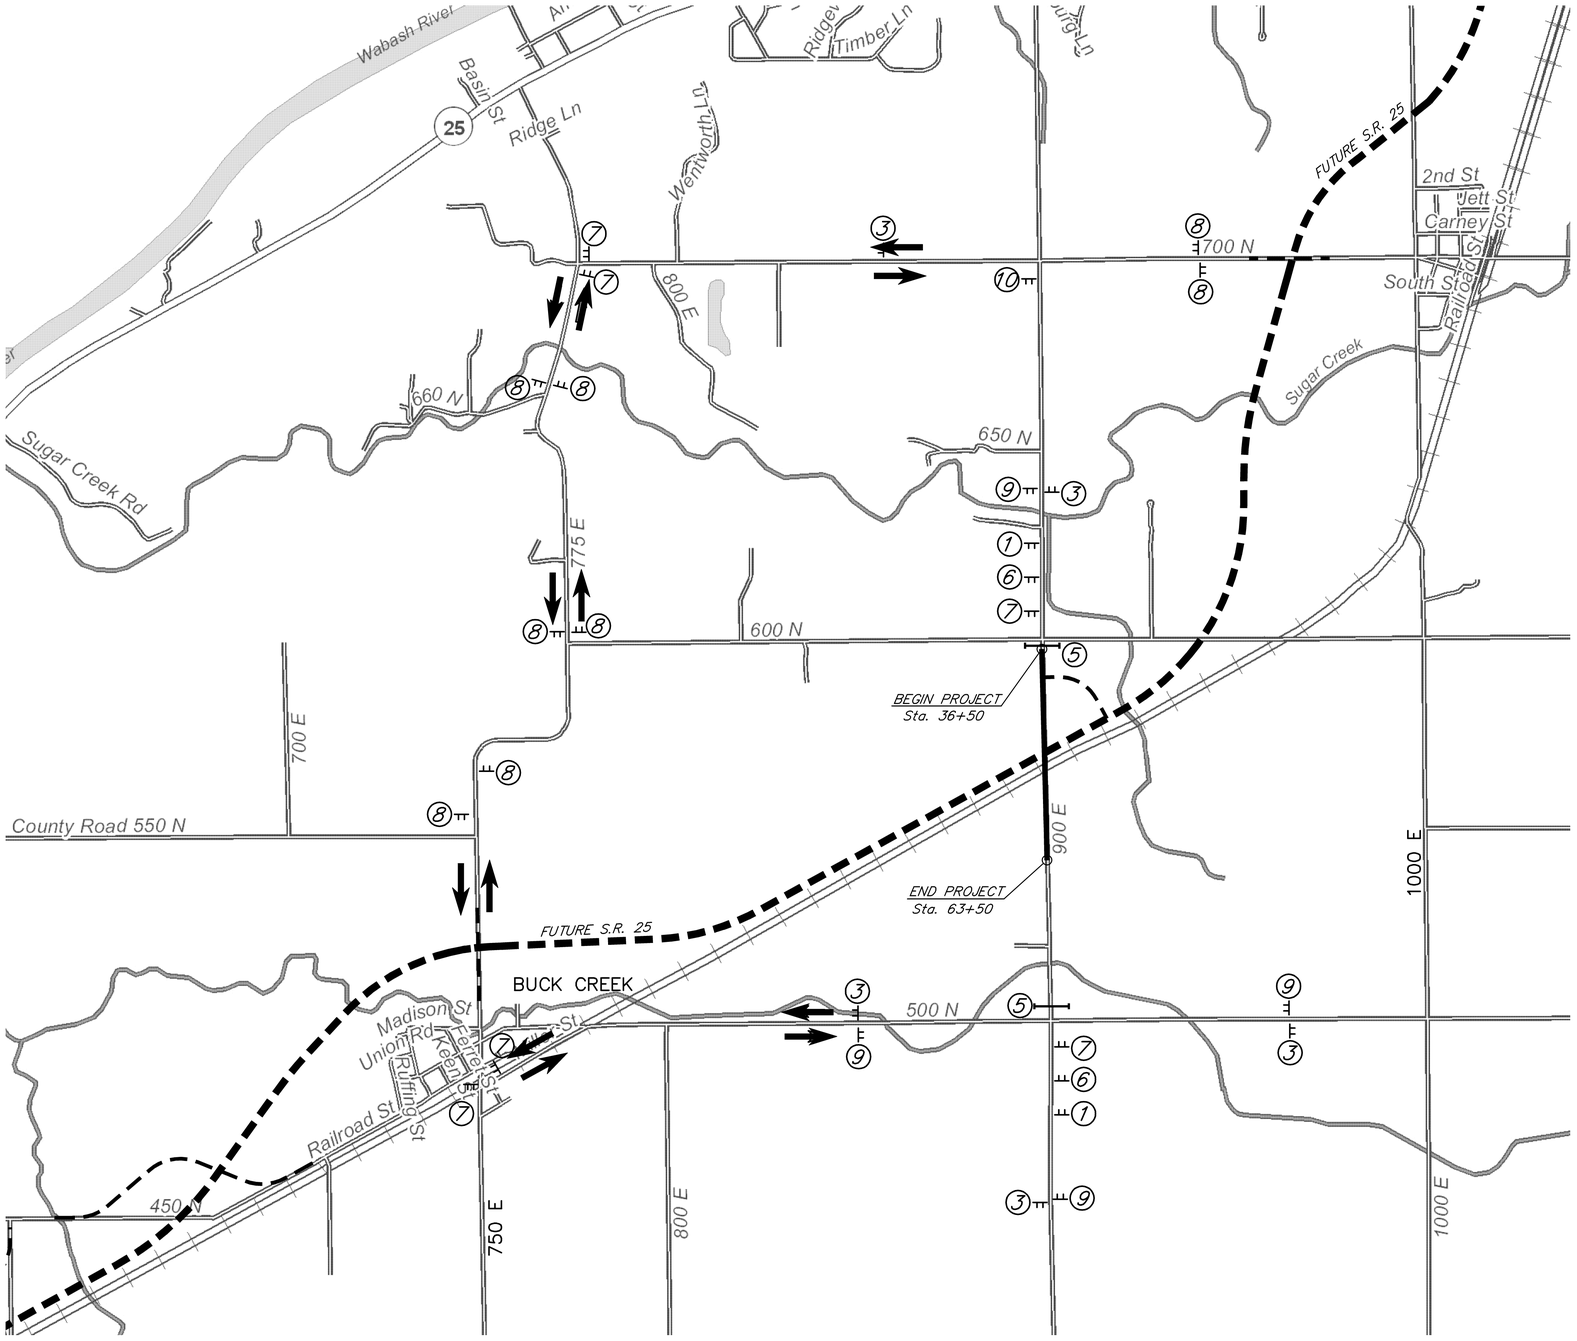

SYMBOL	MESSAGE	CODE	TYPE	QUANTITY
1	ROAD CLOSED AHEAD	XW20-3	A	2
3	END CONSTRUCTION	XG20-2	A	4
5	ROAD CLOSURE SIGN ASSEMBLY W/SIGN "ROAD CLOSED TO THRU TRAFFIC"	R11-4	A	2
6	ADVANCE TURN DETOUR ROUTE MARKER ASSEMBLY	XM4-8 M1-6 M5-1(R or L)S		2
7	DIRECTIONAL DETOUR ROUTE MARKER ASSEMBLY	XM4-8 M1-6 M6-1S		6
8	CONFIRMING DETOUR ROUTE MARKER ASSEMBLY	XM4-8 M1-6 M6-3S		8
9	ROAD CONSTRUCTION AHEAD	XW20-1	A	2
10	ROAD CLOSED 1 MILE AHEAD	R11-3	A	2

THE CONTRACTOR SHALL BE RESPONSIBLE TO PROVIDE SIGNS AND PLACEMENT OF SAID SIGNS IN COMPLIANCE WITH THE IMUTCD (LATEST EDITION) AND THE CURRENT INDOT STANDARDS.

6

DETOUR — XM4-8

C.R. 900 E. — M1-6

M5-1(R or L)S

ADVANCE TURN DETOUR ROUTE MARKER ASSEMBLY

SCALE: NONE

7

DETOUR — XM4-8

C.R. 900 E. — M1-6

M6-1(L or R)S

DIRECTIONAL DETOUR ROUTE MARKER ASSEMBLY

SCALE: NONE

8

DETOUR — XM4-8

C.R. 900 E. — M1-6

M6-3S

CONFIRMING DETOUR ROUTE MARKER ASSEMBLY

SCALE: NONE

LEGEND

- UNDER CONSTRUCTION
- DETOUR ROUTE
- FUTURE CONSTRUCTION
- TYPE III -B BARRICADE
- TRAFFIC SIGN

CONSTRUCTION SEQUENCE

A. Close CR 900 E between CR 600 N and CR 500 N.
B. Detour CR 900 E using (EB-WB) CR 800 N, (SB-NB) CR 775/750E and (WB-EB) CR 500 N.
C. Construct CR 900 E.

BF&S
Butler Fairman Seufert
CIVIL ENGINEERS
8450 WESTFIELD BLVD., SUITE 300
INDIANAPOLIS, IN. 46240
317 713-4615
FAX 317 713-4616
509 WEST 84TH DRIVE, SUITE G
MERRILLVILLE, IN. 46410
219 769-2333
FAX 219 769-2377

DANIEL J. ISAACS REGISTERED No. PE60910078 STATE OF INDIANA PROFESSIONAL ENGINEER

RECOMMENDED FOR APPROVAL: Daniel Isaacs 5/15/08
DESIGN ENGINEER DATE

DESIGNED: K.E DRAWN: N.M.
CHECKED: B.Z CHECKED: B.Z.

INDIANA DEPARTMENT OF TRANSPORTATION

COUNTY ROAD 900 EAST DETOUR ROUTE

HORIZONTAL SCALE	FILE
1" = 1000'	4265
VERTICAL SCALE	DESIGNATION
1" = 1000'	0400996
SURVEY BOOK	SHEET
17222	04 OF 68
CONTRACT	PROJECT
IB-30841	NH-071-5(010)

BFS NO. 4265.07

R:\4265\AUTOCAD\ROAD\CR900E\4265R304.dwg 05-08-08 AT 13:44 1 JM