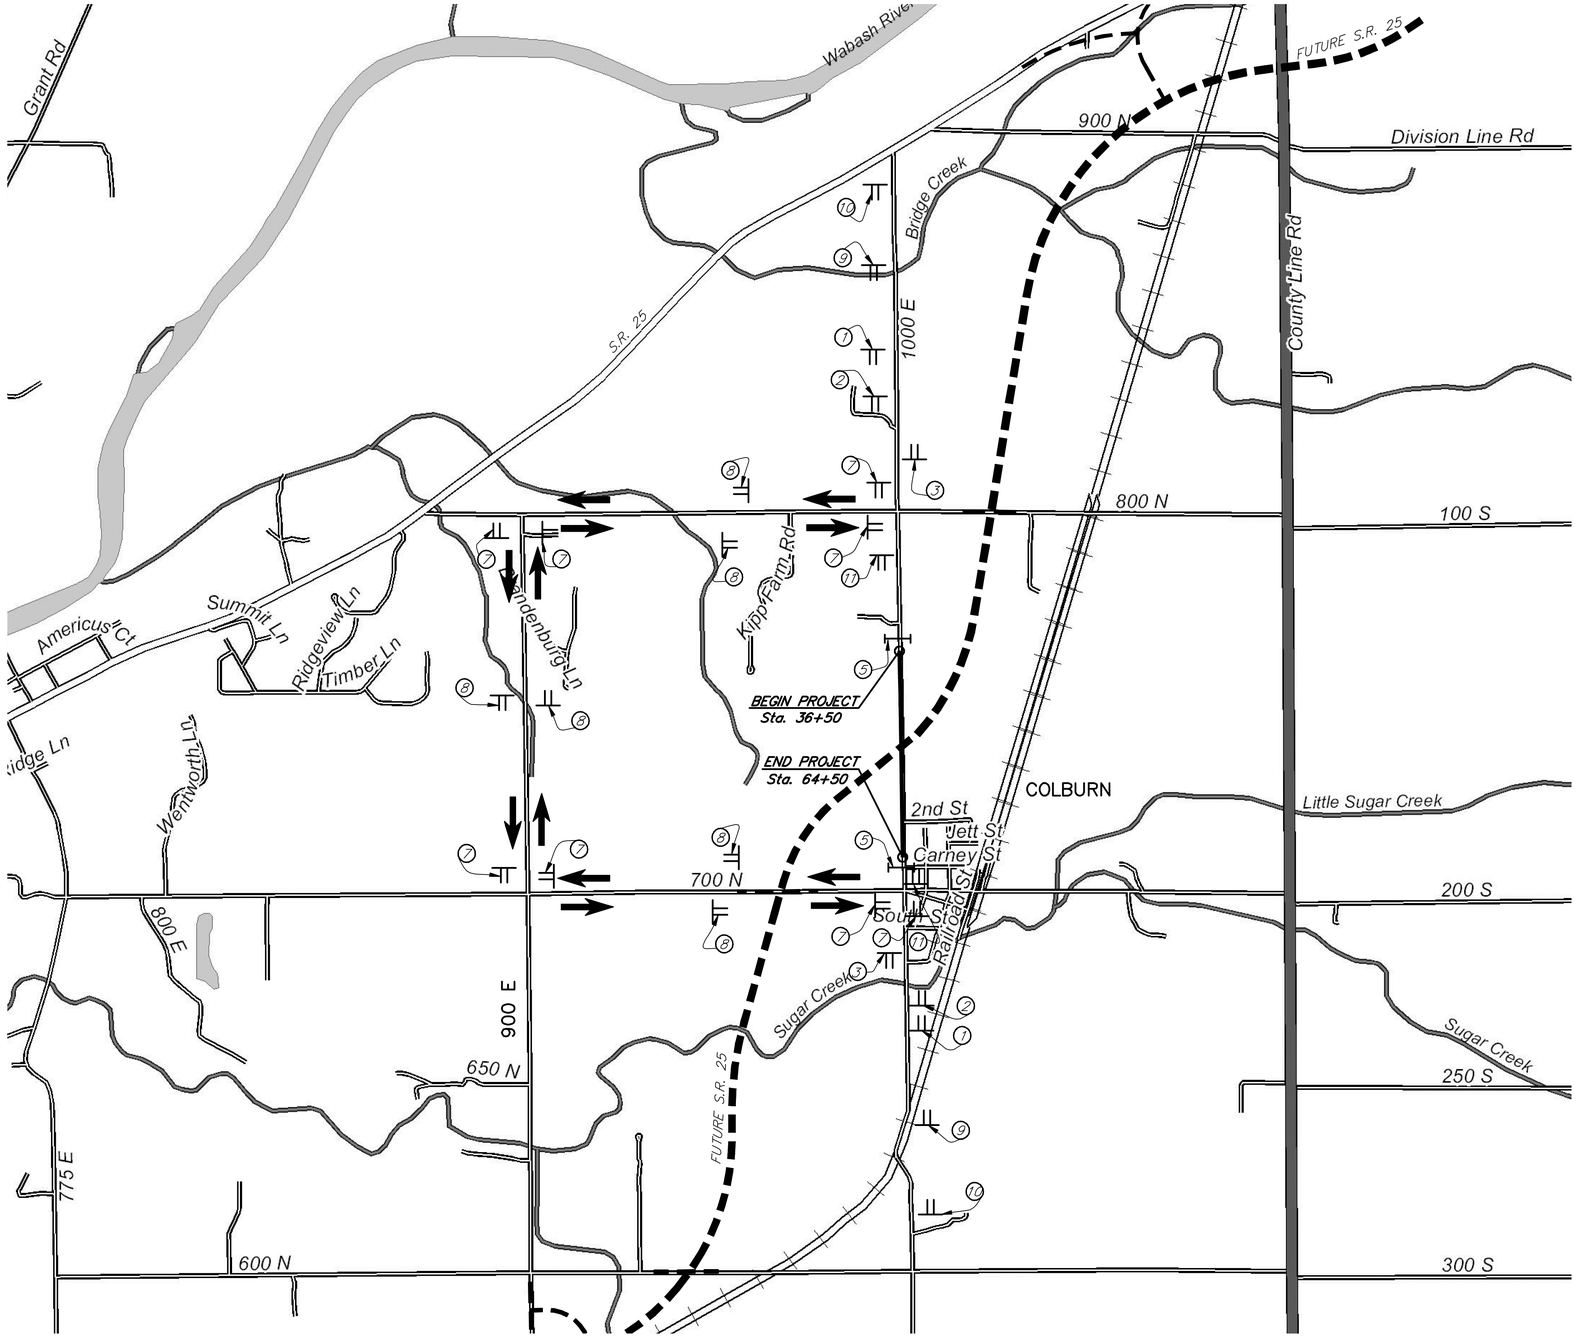

SYMBOL	MESSAGE	CODE	TYPE	QUANTITY
(1)	ROAD CLOSED AHEAD	XW20-3	A	2
(2)	DETOUR AHEAD	XW20-2	A	2
(3)	END CONSTRUCTION	XG20-2	A	2
(5)	ROAD CLOSURE SIGN ASSEMBLY W/SIGN "ROAD CLOSED TO THRU TRAFFIC"	R11-4	A	2
(6)	ADVANCE TURN DETOUR ROUTE MARKER ASSEMBLY	XM4-8 M1-6 M5-1(R or L)S		—
(7)	DIRECTIONAL DETOUR ROUTE MARKER ASSEMBLY	XM4-8 M1-6 M6-1S		8
(8)	CONFIRMING DETOUR ROUTE MARKER ASSEMBLY	XM4-8 M1-6 M6-3S		6
(9)	ROAD CONSTRUCTION AHEAD	XW20-1	A	2
(10)	ROAD CLOSED 1 MILE AHEAD	R11-3	A	2
(11)	ROAD CLOSED ON OR AFTER ___	XG20-5	A	2

THE CONTRACTOR SHALL BE RESPONSIBLE TO PROVIDE SIGNS AND PLACEMENT OF SAID SIGNS IN COMPLIANCE WITH THE IMUTCD (LATEST EDITION) AND THE CURRENT INDOT STANDARDS.

(6)

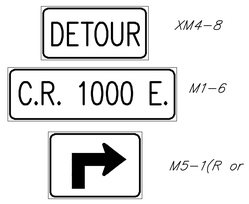

ADVANCE TURN DETOUR ROUTE MARKER ASSEMBLY

SCALE: NONE

(7)

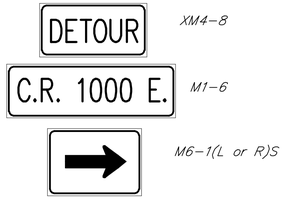

DIRECTIONAL DETOUR ROUTE MARKER ASSEMBLY

SCALE: NONE

(8)

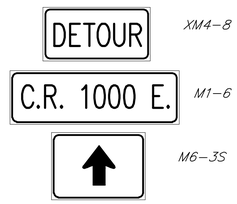

CONFIRMING DETOUR ROUTE MARKER ASSEMBLY

SCALE: NONE

LEGEND

- UNDER CONSTRUCTION
- DETOUR ROUTE
- FUTURE CONSTRUCTION
- TYPE III-B BARRICADE
- TRAFFIC SIGNS

Butler Fairman Seufert
CIVIL ENGINEERS
8450 WESTFIELD BLVD., SUITE 300
INDIANAPOLIS, IN. 46240
317 713-4615
FAX 317 713-4616
509 WEST 84TH DRIVE, SUITE G
MERRILLVILLE, IN. 46410
219 769-2333
FAX 219 769-2377

DANIEL J. ISAACS — REGISTERED No. PE60910078 — STATE OF INDIANA — PROFESSIONAL ENGINEER

RECOMMENDED FOR APPROVAL: DESIGN ENGINEER — DATE 05/08/08

DESIGNED: DJI — DRAWN: N.M.

CHECKED: B.Z — CHECKED: DJI

INDIANA DEPARTMENT OF TRANSPORTATION

STATE ROAD 25
C.R. 1000 E.
DETOUR ROUTE

HORIZONTAL SCALE	FILE
1" = 1000'	4265
VERTICAL SCALE	DESIGNATION
1" = 1000'	0400998
SURVEY BOOK	SHEET
17222	04 OF 61
CONTRACT	PROJECT
IB-30842	NH-071-5(010)

BFS NO. 4265.07

R:\4265\AUTOCAD\ROAD\DR1000E\4265R306.dwg 1 05-08-08 AT 15:21 JW