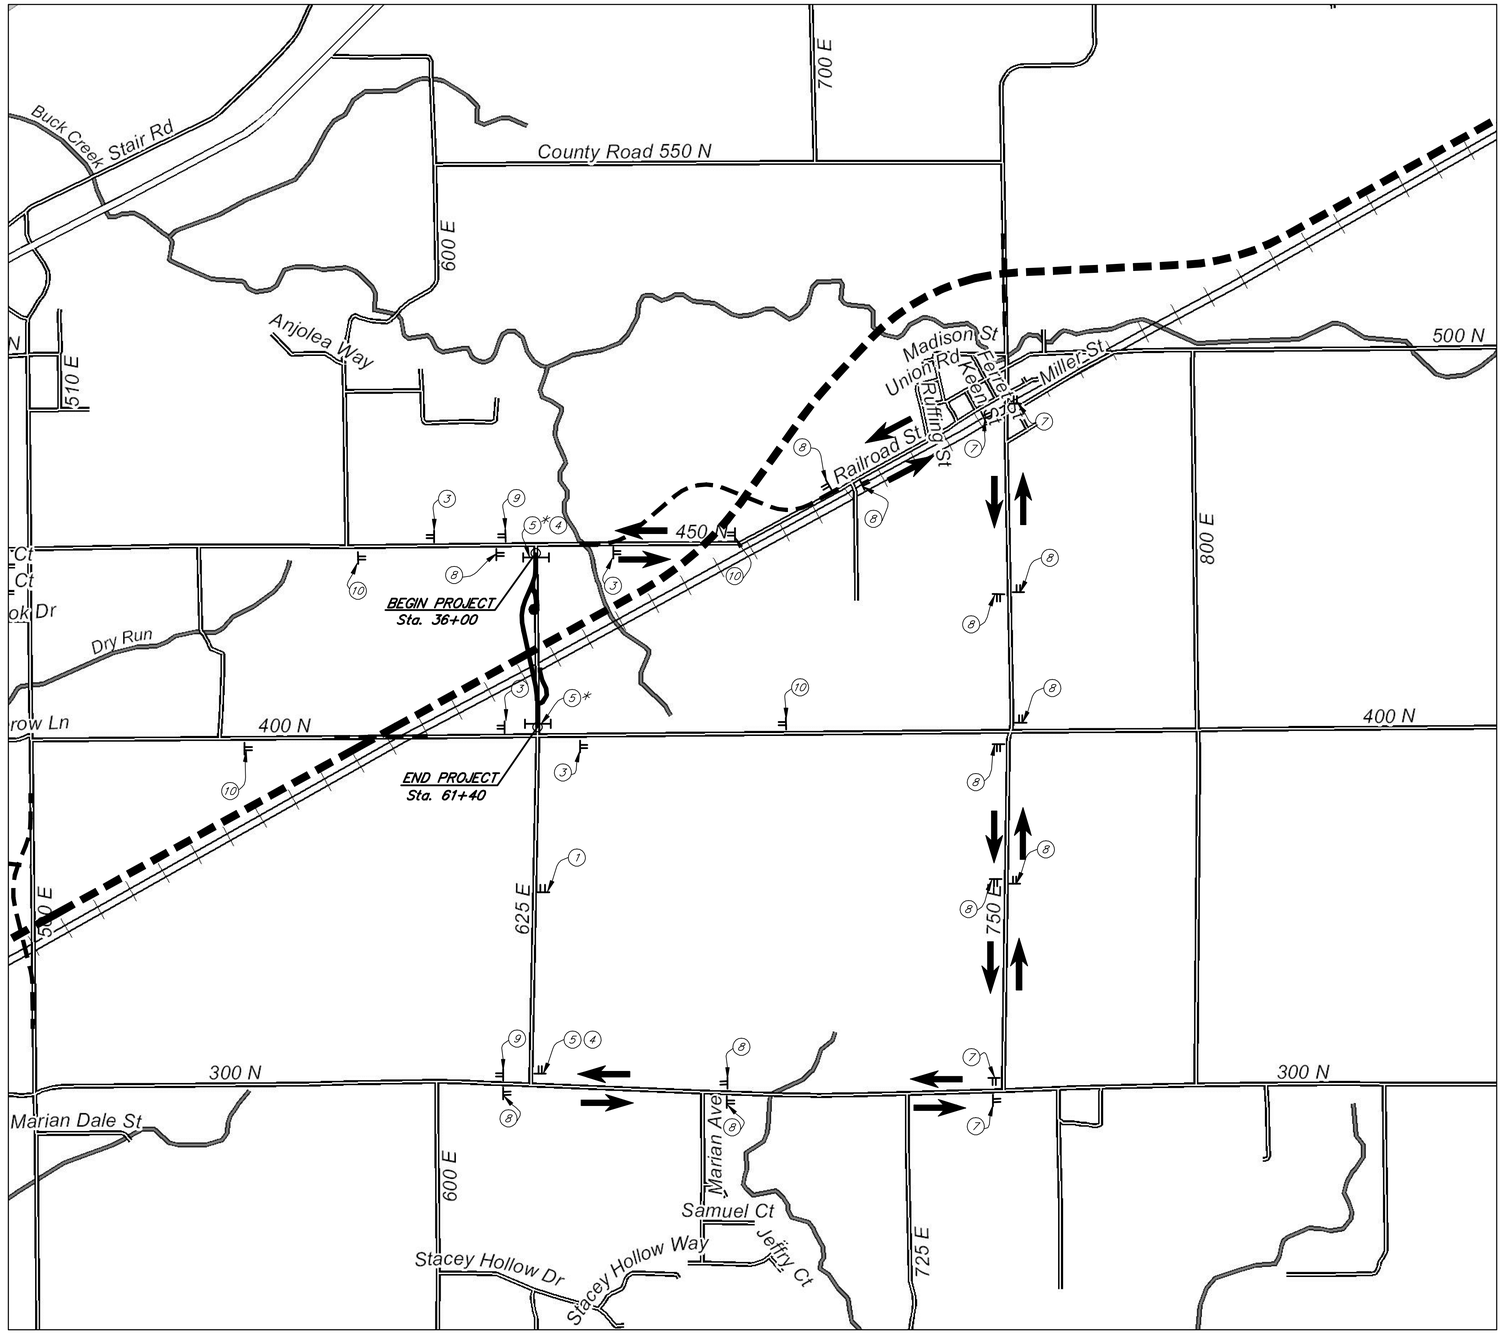

SYMBOL	MESSAGE	CODE	TYPE	QUANTITY
1	ROAD CLOSED AHEAD	XW20-3	A	1
3	END CONSTRUCTION	XG20-2	A	4
4	DETOUR	XM4-10 (R or L)	B	2
5	ROAD CLOSURE SIGN ASSEMBLY W/SIGN "ROAD CLOSED TO THRU TRAFFIC"	R11-4		3
6	ADVANCE TURN DETOUR ROUTE MARKER ASSEMBLY	XM4-8 M1-6 M5-1(R or L)S		
7	DIRECTIONAL DETOUR ROUTE MARKER ASSEMBLY	XM4-8 M1-6 M6-1S		4
8	CONFIRMING DETOUR ROUTE MARKER ASSEMBLY	XM4-8 M1-6 M6-3S		12
9	END DETOUR ROUTE MARKER ASSEMBLY	XM4-6S XM4-8 M1-6		2
10	ROAD CONSTRUCTION AHEAD	XW20-1	A	4

THE CONTRACTOR SHALL BE RESPONSIBLE TO PROVIDE SIGNS AND PLACEMENT OF SAID SIGNS IN COMPLIANCE WITH THE IMUTCD (LATEST EDITION) AND THE CURRENT INDOT STANDARDS.

THE CONTRACTOR SHALL MAINTAIN INGRESS AND EGRESS TO LOCAL DRIVES.

7

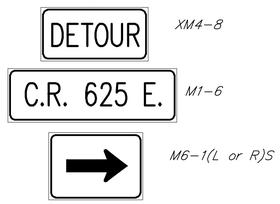

DIRECTIONAL DETOUR ROUTE MARKER ASSEMBLY

SCALE: NONE

8

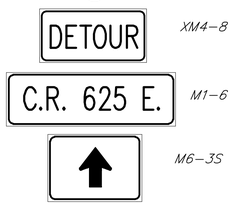

CONFIRMING DETOUR ROUTE MARKER ASSEMBLY

SCALE: NONE

6

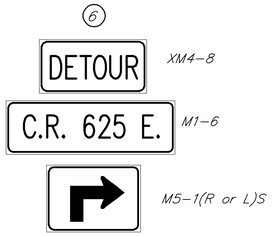

ADVANCE TURN DETOUR ROUTE MARKER ASSEMBLY

SCALE: NONE

9

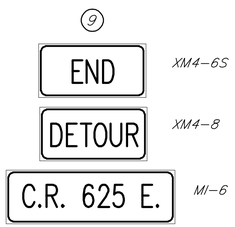

END DETOUR ROUTE MARKER ASSEMBLY

SCALE: NONE

LEGEND

UNDER CONSTRUCTION
DETOUR ROUTE
FUTURE CONSTRUCTION
TYPE III-B BARRICADE
TRAFFIC SIGNS

* ROAD CLOSURE SIGN ASSEMBLY SHALL BE PLACED ON THE TYPE III-B BARRICADE.

BF&S Butler Fairman & Seufert CIVIL ENGINEERS

Headquarters
8450 WESTFIELD BLVD., SUITE 300
INDIANAPOLIS, IN. 46240-8302
TEL 317-713-4615
FAX 317-713-4616
www.BFSEngr.com

Branch Locations
BLUFFTON 260-824-5720
JEFFERSONVILLE 812-285-0590
MERRILLVILLE 219-769-2333
PLAINFIELD 317-839-3242

DANIEL J. ISAACS REGISTERED No. PE60910078 STATE OF INDIANA PROFESSIONAL ENGINEER

RECOMMENDED FOR APPROVAL Daniel J. Isaacs 6/10/08
DESIGN ENGINEER DATE

DESIGNED: KE DRAWN: BEH
CHECKED: BZ CHECKED: KE

INDIANA DEPARTMENT OF TRANSPORTATION

C.R. 625 E.
DETOUR ROUTE

HORIZONTAL SCALE	FILE
1" = 1000'	25-79-2716
VERTICAL SCALE	DESIGNATION
1" = 1000'	0400992
SURVEY BOOK	SHEET
17222	05 OF 68
CONTRACT	PROJECT
IB-30839	NH-071-5 (010)

BFS NO. 4265.0202

R:\4265\AUTOCAD\ROAD\C6625\4265R303.dwg Bill Hutton Plot:9/9/2008 10:44 AM Save:9/9/2008 10:10 AM