NOTES:

1. See Standard Drawing E 205-TECS-02 for Notes.

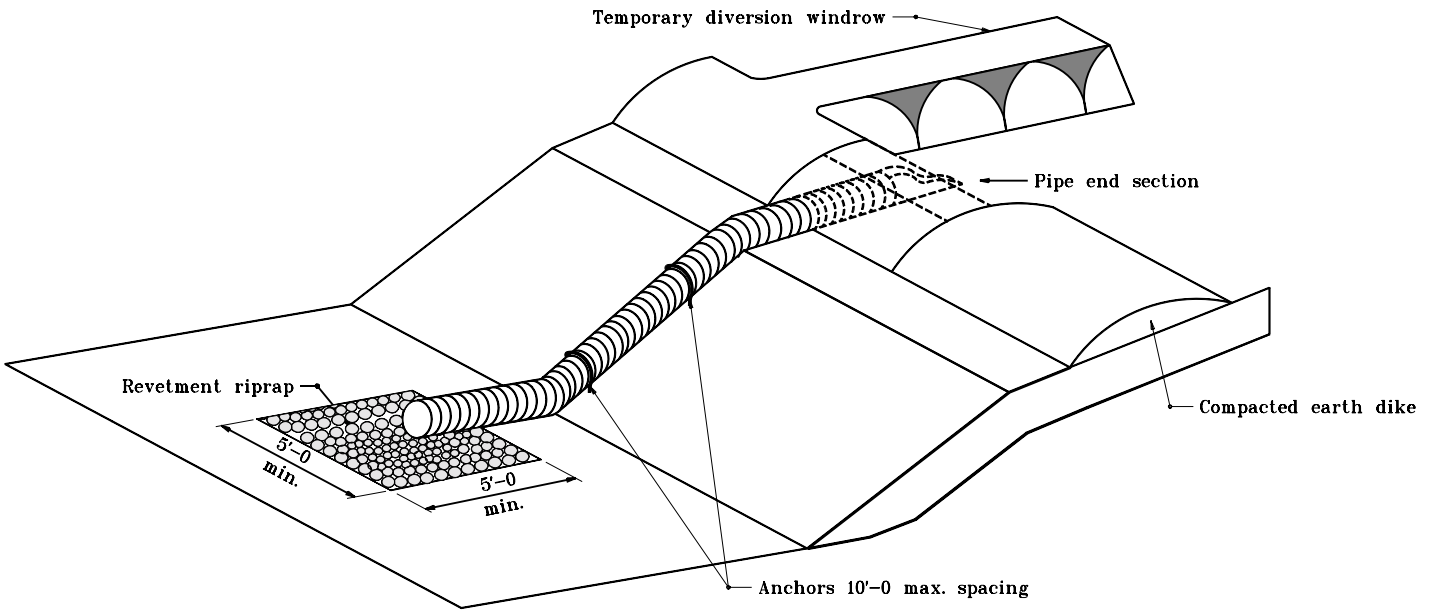

ISOMETRIC

INDIANA DEPARTMENT OF TRANSPORTATION	
TEMPORARY SLOPE DRAIN SEPTEMBER 2001	
STANDARD DRAWING NO. **E 205-TECS-03**	
RICHARD L. VanCLEAVE REGISTERED No. 9750 STATE OF INDIANA PROFESSIONAL ENGINEER — DESIGN STANDARDS ENGINEER	/s/ Richard L. VanCleave — DESIGN STANDARDS ENGINEER — DATE 9-04-01 /s/ Firooz Zandi — CHIEF HIGHWAY ENGINEER — DATE 9-04-01