NOTES

1. See Standard Drawing E 610-RCBA-04 for reinforcement details.

(2) Subbase for PCCP shall only be used when underdrains are specified or existing.

(3) 10" if design year AADT < 1000
12" if design year AADT ≥ 1000

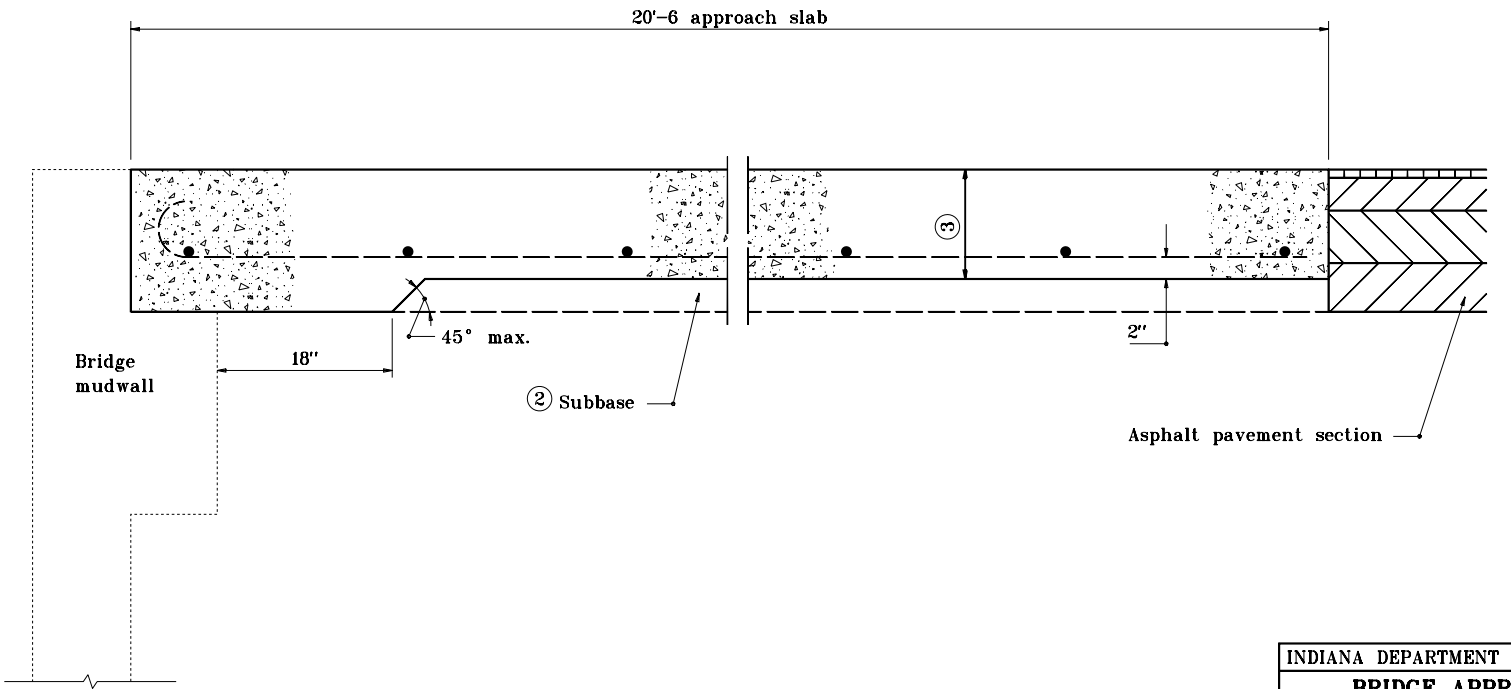

INDIANA DEPARTMENT OF TRANSPORTATION	
BRIDGE APPROACH SLAB FOR USE WITH ASPHALT PVMT. MARCH 2002	
STANDARD DRAWING NO. **E 610-RCBA-01**	
RICHARD L. VanCLEAVE REGISTERED No. 9750 STATE OF INDIANA PROFESSIONAL ENGINEER — DESIGN STANDARDS ENGINEER	/s/ Richard L. VanCleave — DESIGN STANDARDS ENGINEER — DATE 3-01-02 /s/ Richard K. Smutzer — CHIEF HIGHWAY ENGINEER — DATE 3-01-02