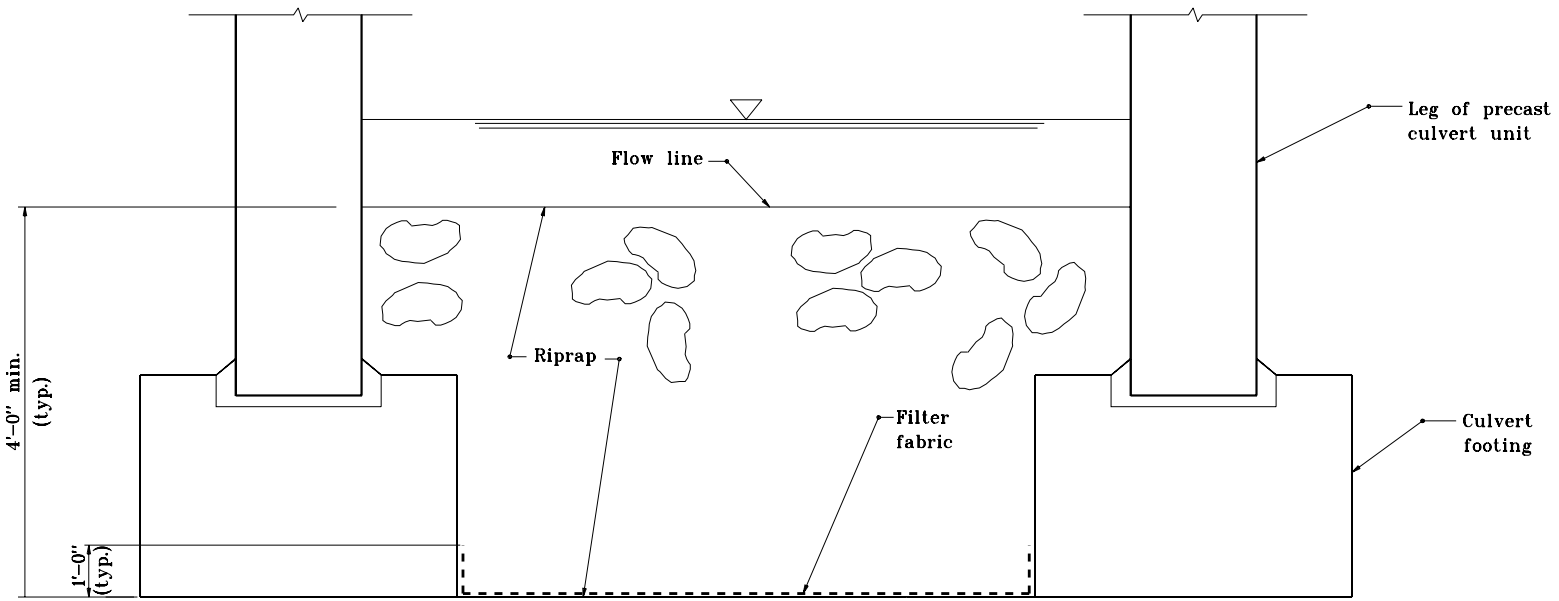

SECTION A-A

RIPRAP METHOD

For Span Width from 10'-0" to Less Than 20'-0"

INDIANA DEPARTMENT OF TRANSPORTATION

THREE SIDED CONCRETE CULVERT SCOUR PROTECTION

JANUARY 1999

STANDARD DRAWING NO. **E 714-CCSP-03**

ANTHONY L. UREMOVICH REGISTERED No. 18095 STATE OF INDIANA PROFESSIONAL ENGINEER

DESIGN STANDARDS ENGINEER

/s/ Anthony L. Uremovich 1-04-99
DESIGN STANDARDS ENGINEER DATE

/s/ Donald W. Lucas 1-04-99
CHIEF HIGHWAY ENGINEER DATE

Source Sheet: None