


GORE AREA CHEVRONS FOR CENTER LANE CLOSURE

TYPICAL APPLICATION ON 6 - LANE DIVIDED HIGHWAY WHERE CENTER LANE IS CLOSED

## GENERAL NOTES

1. See Standard Drawing E 801-TCLG-01 for standard notes and legend.

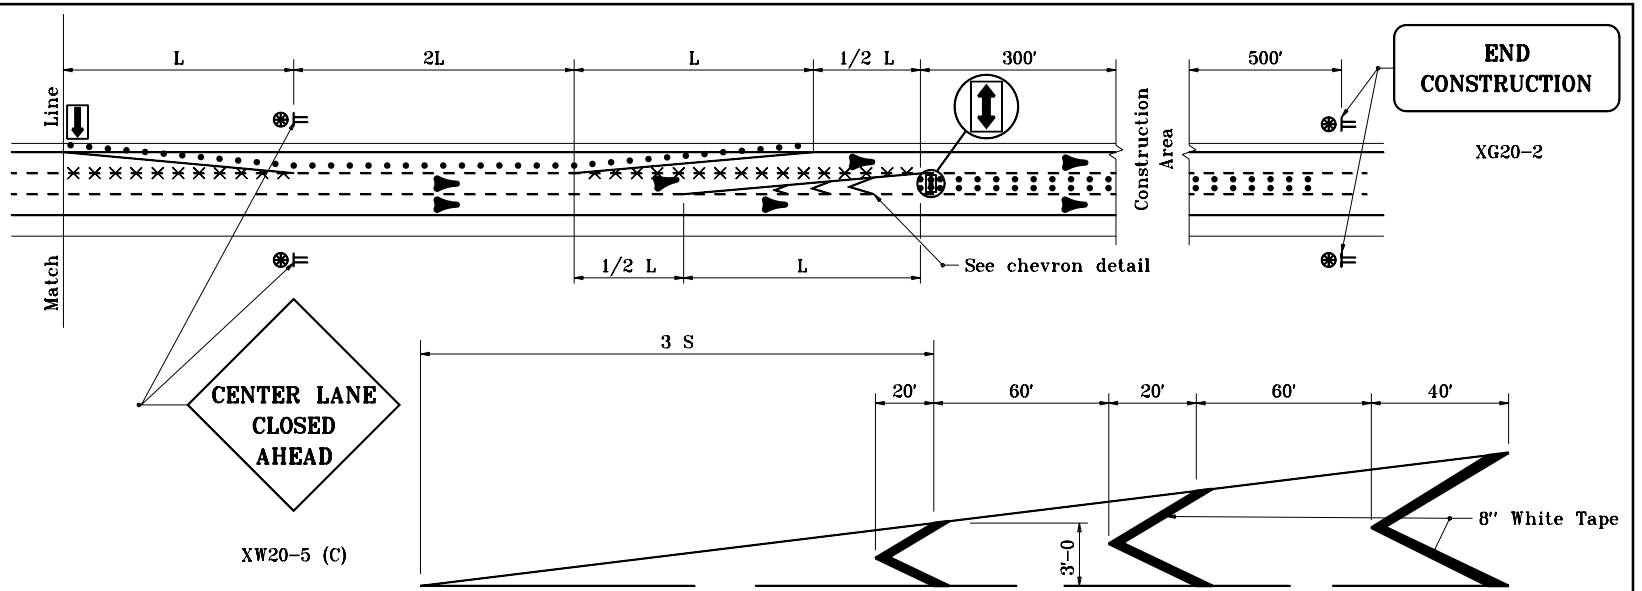


TYPICAL ADVANCE SIGNING

INDIANA DEPARTMENT OF TRANSPORTATION

**CONTINUOUS LANE CLOSURES**
**CENTER LANE CLOSED**

MAY 1997

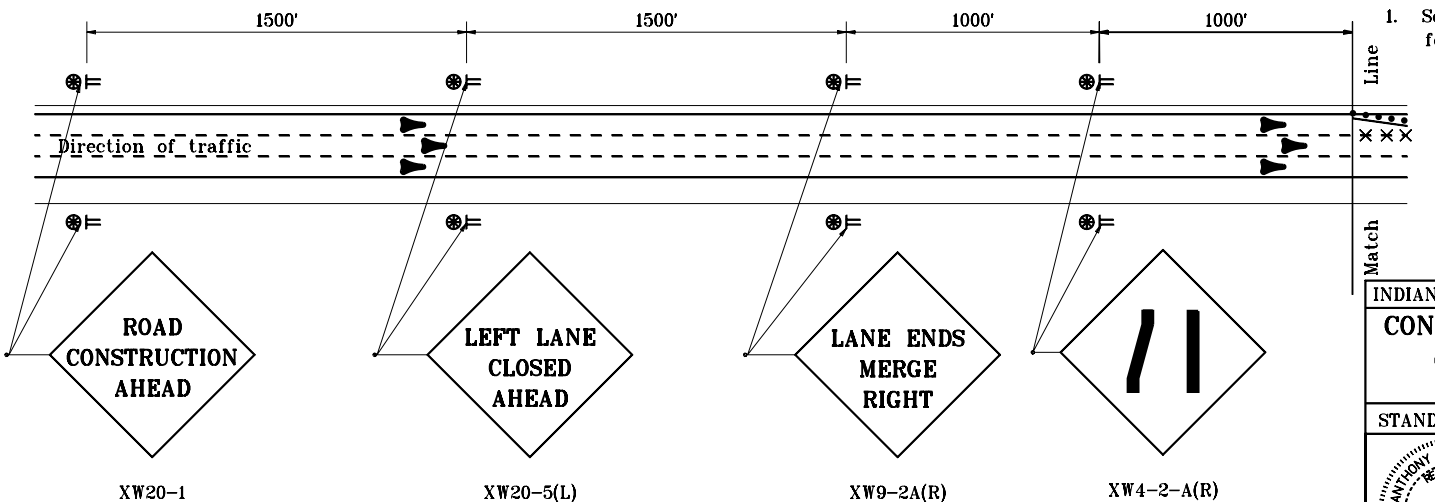STANDARD DRAWING NO. **E 801-TCLC-03**

ANTHONY L. UREMOVICH REGISTERED No. 18095 STATE OF INDIANA PROFESSIONAL ENGINEER

DESIGN STANDARDS ENGINEER

| | |
|---|---|
| DETAILS PLACED IN THIS FORMAT | 11-15-99 |
| /s/ Anthony L. Uremovich<br>DESIGN STANDARDS ENGINEER | 11-15-99<br>DATE |
| /s/ Firooz Zandi<br>CHIEF HIGHWAY ENGINEER | 11-15-99<br>DATE |
| ORIGINALLY APPROVED | 5-01-97 |