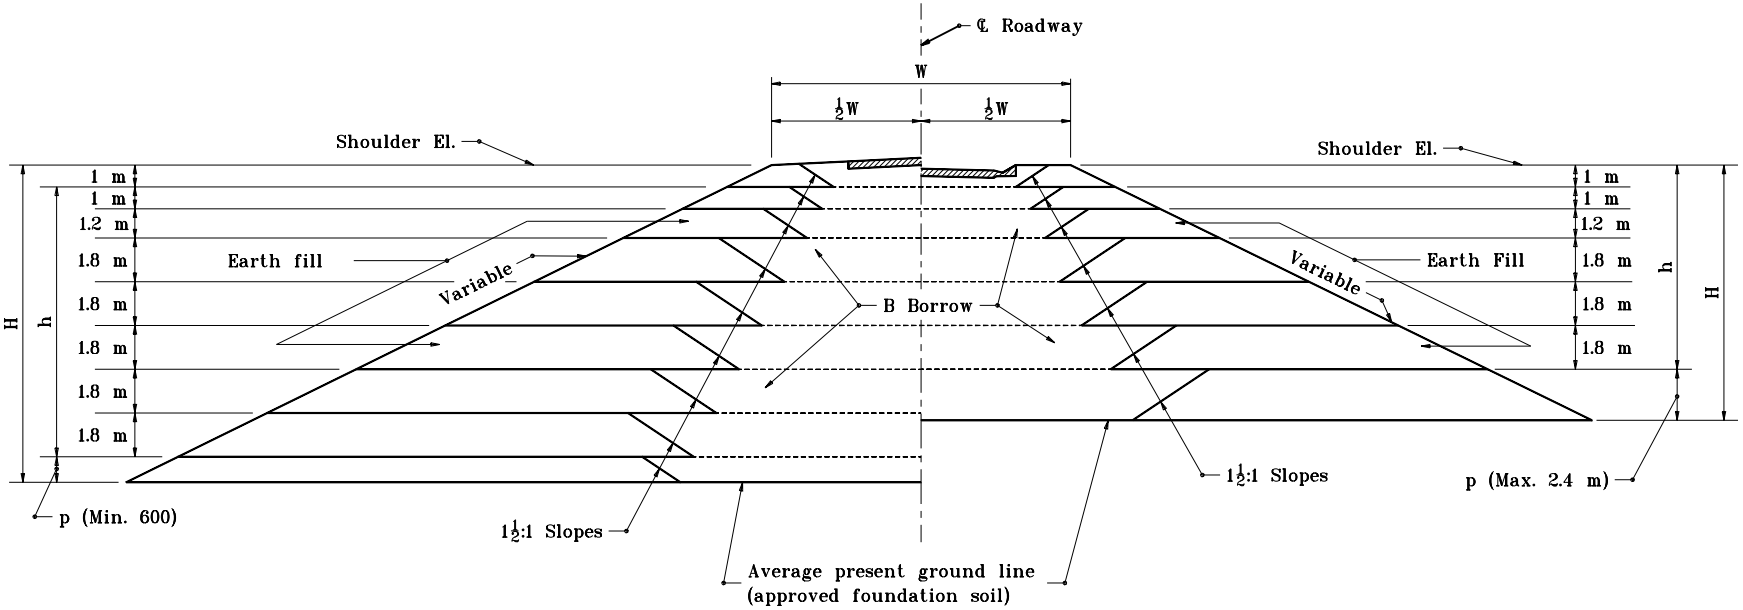

TYPICAL SECTION P–P

All dimensions are in mm unless otherwise specified.

INDIANA DEPARTMENT OF TRANSPORTATION

FLARED WINGS
TYPICAL CROSS SECTION

SEPTEMBER 1994

STANDARD DRAWING NO. **211–BFIL–02**

ANTHONY L. UREMOVICH REGISTERED No. 18095 STATE OF INDIANA PROFESSIONAL ENGINEER

DESIGN STANDARDS ENGINEER

/s/ Anthony L. Uremovich 9–30–94
DESIGN STANDARDS ENGINEER DATE

/s/ Donald W. Lucas 9–30–94
CHIEF HIGHWAY ENGINEER DATE

Source Sheet: S–1