GENERAL NOTES

(1) For underdrain details see Standard Drawing 718-UNDR-01.

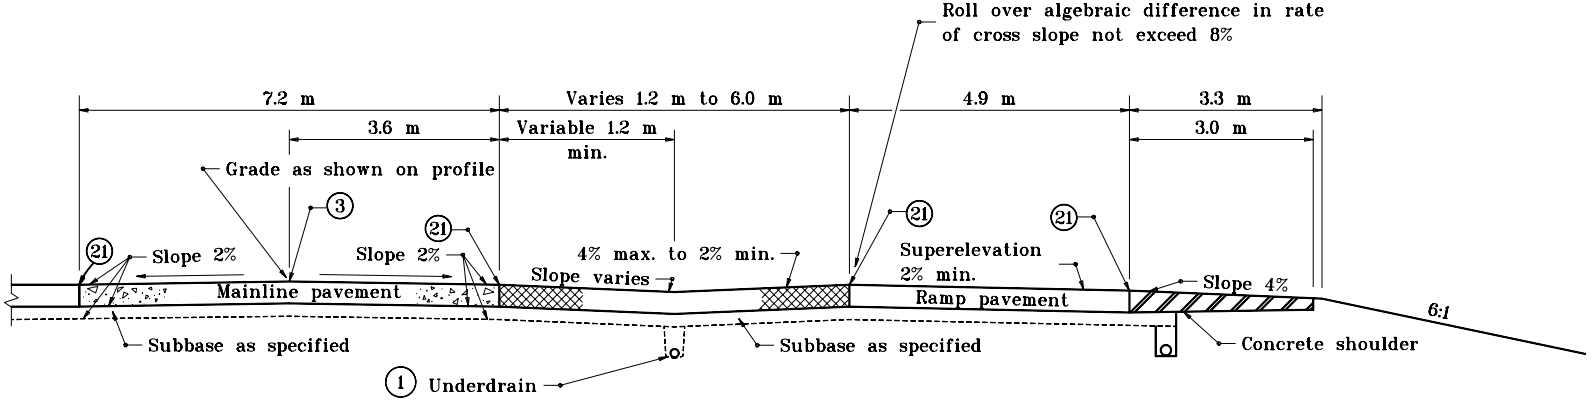

SECTION A-A

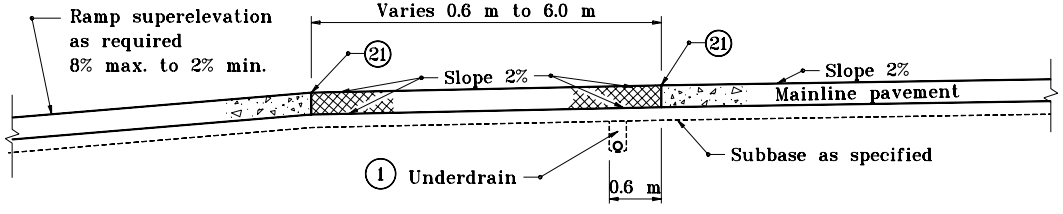

SECTION B-B

All dimensions are in mm unless otherwise specified.

LEGEND

(A) Pavement type and thickness as specified for the mainline.

(B) Pavement type and thickness as specified for ramps.

(3) Longitudinal joint

(21) Longitudinal construction joint

Concrete shoulder (Thickness of mainline pavement)

Concrete shoulder (Thickness as specified on Typical Sections)

INDIANA DEPARTMENT OF TRANSPORTATION

RAMP CROSS SECTIONS
CONCRETE SHOULDERS

JANUARY 1999

STANDARD DRAWING NO. **501-RECS-03**

ANTHONY L. UREMOVICH REGISTERED No. 18095 STATE OF INDIANA PROFESSIONAL ENGINEER

DESIGN STANDARDS ENGINEER

/s/ Anthony L. Uremovich 1-04-99
DESIGN STANDARDS ENGINEER DATE

/s/ Donald W. Lucas 1-04-99
CHIEF HIGHWAY ENGINEER DATE

Source Sheet: MV5