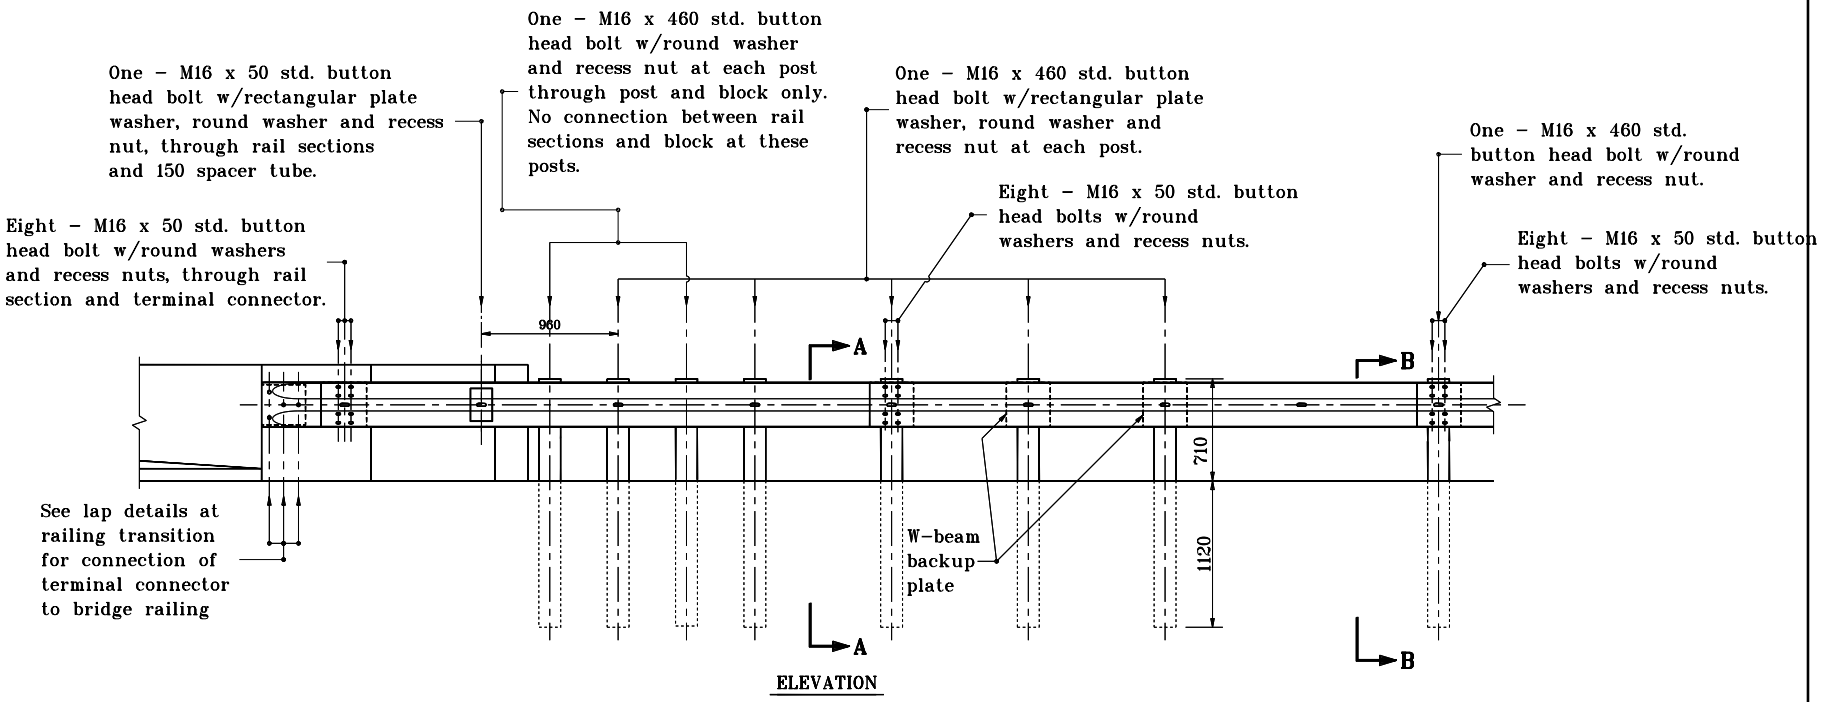

TRANSITION-TYPE WGB DETAILS

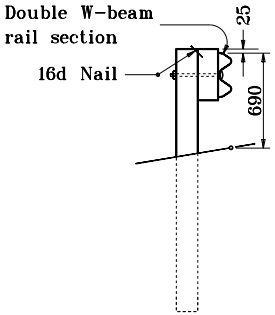

SECTION A-A

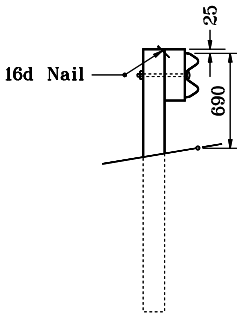

SECTION B-B

GENERAL NOTES

1. This sheet shall be used when guardrail transition type WGB is specified to connect W-beam guardrail to concrete barrier bridge railing.

2. The details on this sheet are for the assembly and installation of the W-beam components of guardrail transition type WGB.

All dimensions are in mm unless otherwise specified.

INDIANA DEPARTMENT OF TRANSPORTATION

GUARDRAIL TRANSITION TYPE WGB

APRIL 1995

STANDARD DRAWING NO. **601-TWGB-03**

ANTHONY L. UREMOVICH REGISTERED No. 18095 STATE OF INDIANA PROFESSIONAL ENGINEER

DESIGN STANDARDS ENGINEER

/s/ Anthony L. Uremovich 4-03-95
DESIGN STANDARDS ENGINEER DATE

/s/ Donald W. Lucas 4-03-95
CHIEF HIGHWAY ENGINEER DATE

Source Sheet: T-1A