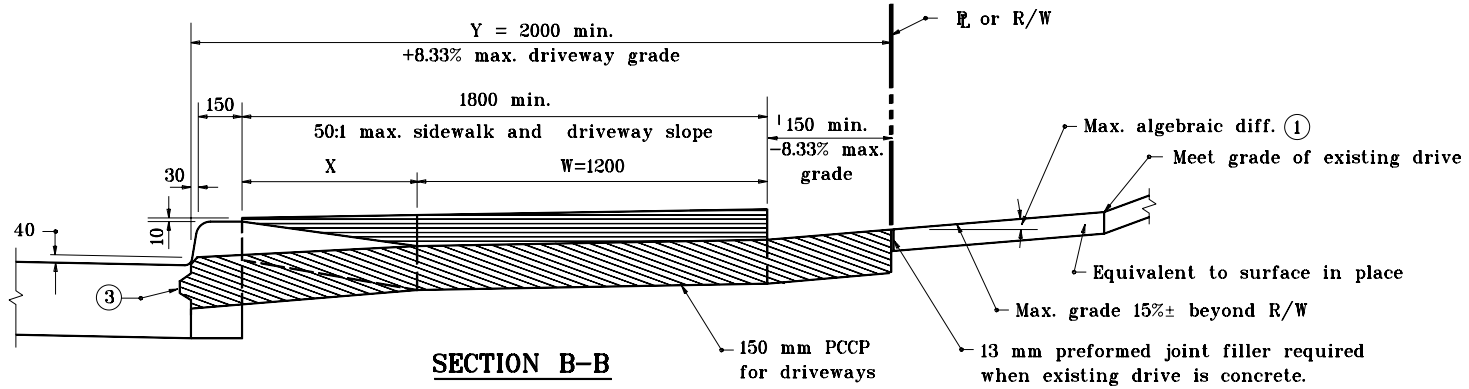

SECTION B-B

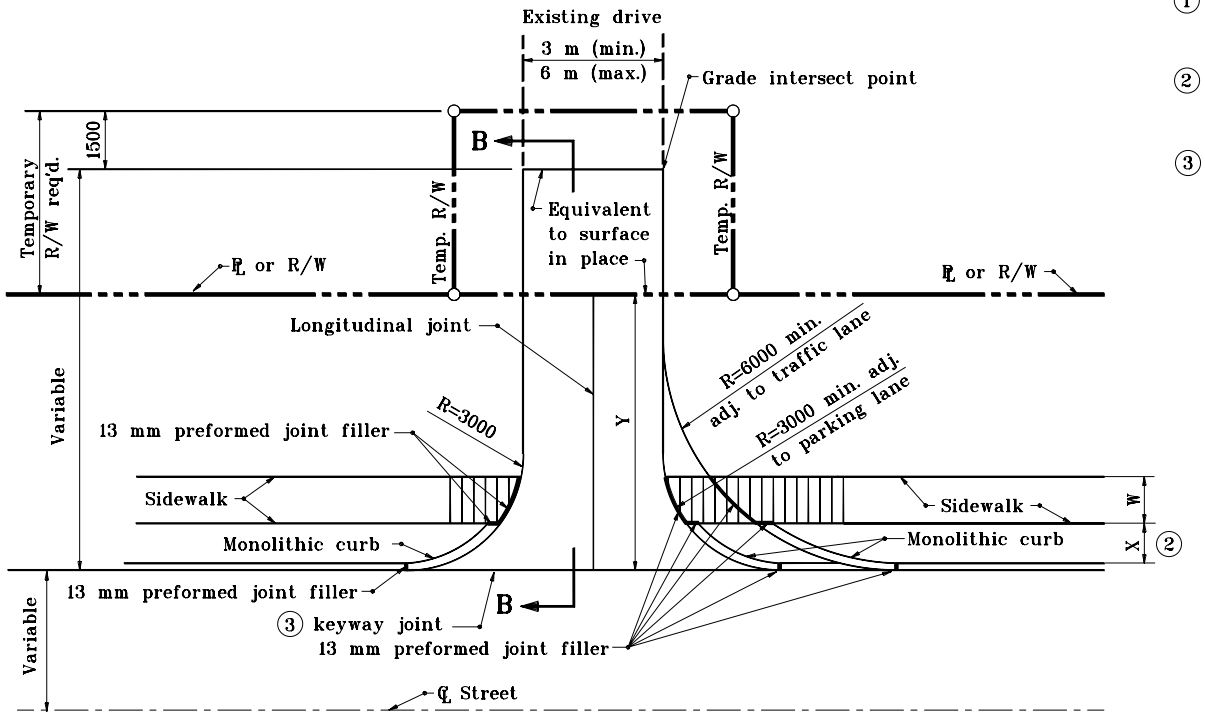

PLAN VIEW

X = 0.6 m TO LESS THAN 1.8 m FROM FACE OF CURB

NOTES :

1. The maximum algebraic difference in grades shall not exceed 8% for crest vertical curves, nor 12% for sag vertical curves.
2. The limits for X are based on a 150mm curb height. For other curb heights, the limits for X shall be adjusted.
3. See Standard Drawing 610-DRIV-16 for keyway joint details.

LEGEND

W = Width of sidewalk

X = Distance between back face of curb and sidewalk

Y = Distance from front face of curb to ℄ or R/W

Curb ramp

Curb ramp view.

All dimensions are in mm unless otherwise specified.

INDIANA DEPARTMENT OF TRANSPORTATION

CLASS I DRIVE
SIDEWALK NOT ADJACENT TO CURB
JANUARY 2000

STANDARD DRAWING NO. **610-DRIV-02**

ANTHONY L. UREMOVICH REGISTERED No. 18095 STATE OF INDIANA PROFESSIONAL ENGINEER

DESIGN STANDARDS ENGINEER

/s/ Anthony L. Uremovich 1-03-00
DESIGN STANDARDS ENGINEER DATE

/s/ Firooz Zandi 1-03-00
CHIEF HIGHWAY ENGINEER DATE