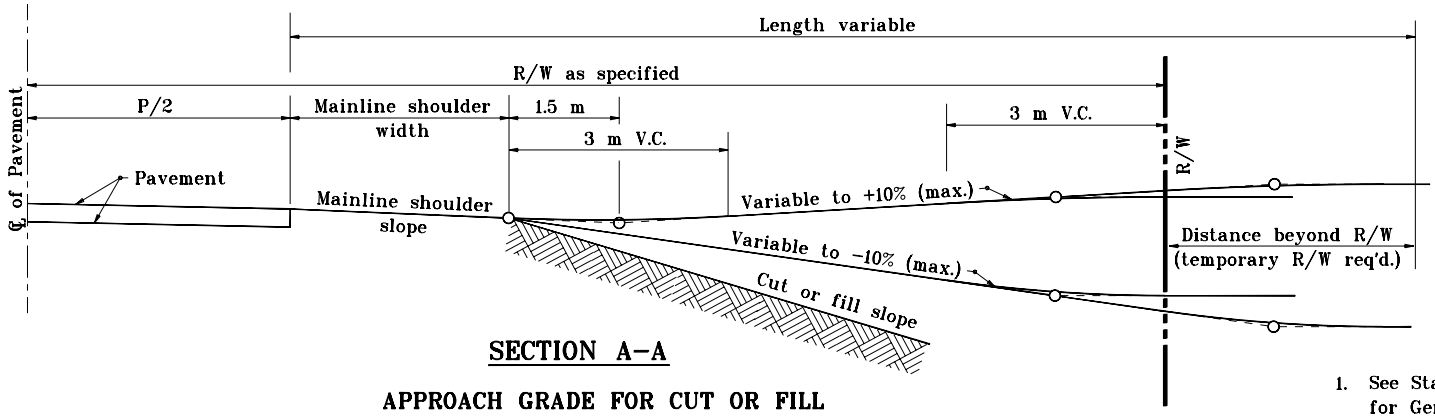

SECTION A–A

APPROACH GRADE FOR CUT OR FILL
TO BE USED WITH PAVED OR COMPACTED AGGREGATE SHOULDERS

NOTES :

1. See Standard Drawing 610–DRIV–07 for General Notes.
2. See Standard Drawings 610–DRIV–04, –09 and –11 for location of Sections A–A and B–B.

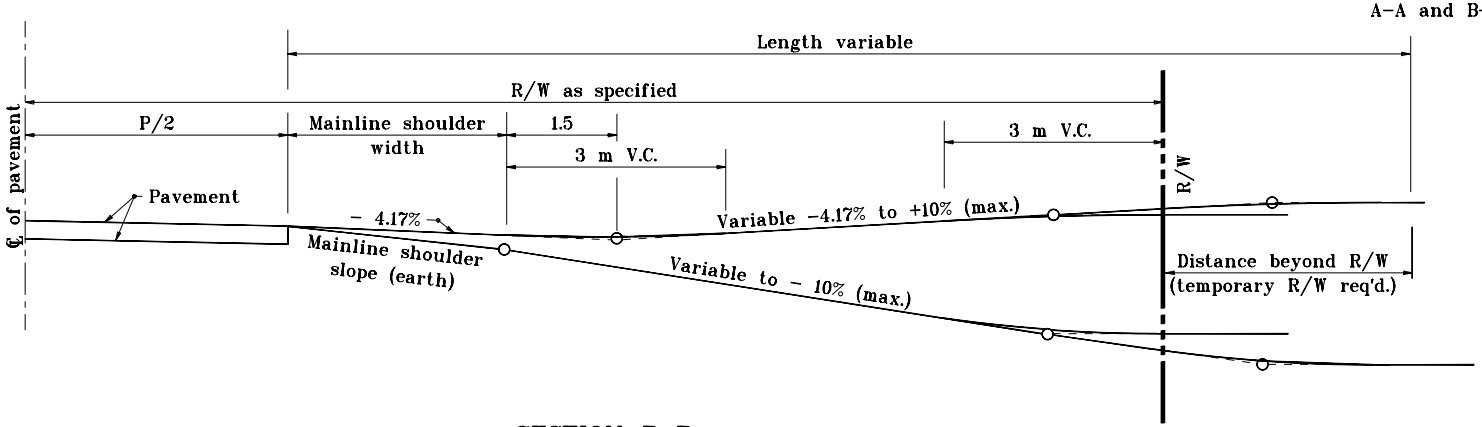

SECTION B–B

APPROACH GRADE FOR CUT OR FILL
TO BE USED WITH EARTH SHOULDERS

All dimensions are in mm unless otherwise specified.

INDIANA DEPARTMENT OF TRANSPORTATION

CLASS II, IV, & V DRIVES
APPROACH GRADES

JANUARY 2000

STANDARD DRAWING NO. **610–DRIV–06**

ANTHONY L. UREMOVICH REGISTERED No. 18095 STATE OF INDIANA PROFESSIONAL ENGINEER

DESIGN STANDARDS ENGINEER

/s/ Anthony L. Uremovich — DESIGN STANDARDS ENGINEER — 1–03–00 DATE

/s/ Firooz Zandi — CHIEF HIGHWAY ENGINEER — 1–03–00 DATE