NOTES

1. See Standard Drawing 610-RCBA-04 for reinforcement details.

2. Subbase for PCCP shall only be used when underdrains are specified or existing.

3. 250 if design year AADT < 1000
   300 if design year AADT ≥ 1000

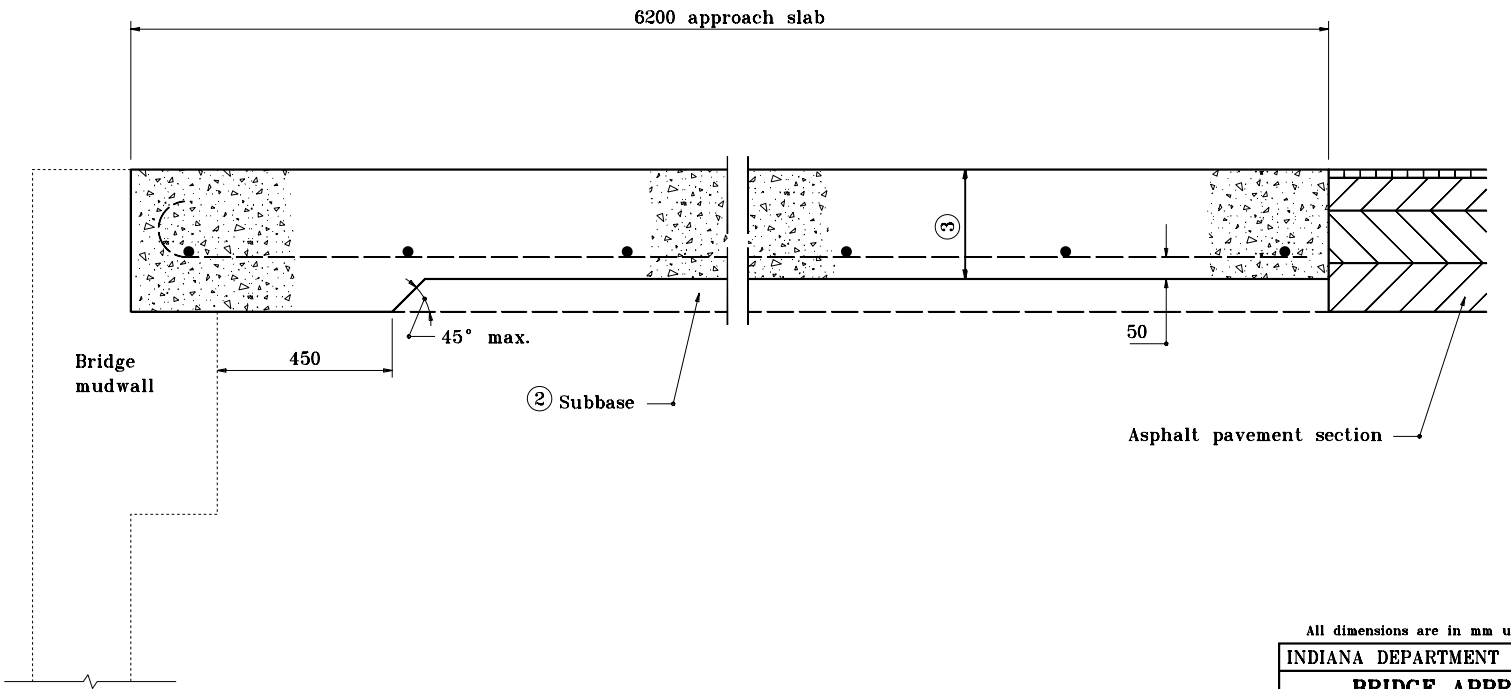

All dimensions are in mm unless otherwise specified.

INDIANA DEPARTMENT OF TRANSPORTATION

BRIDGE APPROACH SLAB FOR USE WITH ASPHALT PVMT.

MARCH 2002

STANDARD DRAWING NO. **610-RCBA-01**

RICHARD L. VanCLEAVE REGISTERED No. 9750 STATE OF INDIANA PROFESSIONAL ENGINEER

DESIGN STANDARDS ENGINEER

/s/ Richard L. VanCleave 3-01-02
DESIGN STANDARDS ENGINEER DATE

/s/ Richard K. Smutzer 3-01-02
CHIEF HIGHWAY ENGINEER DATE