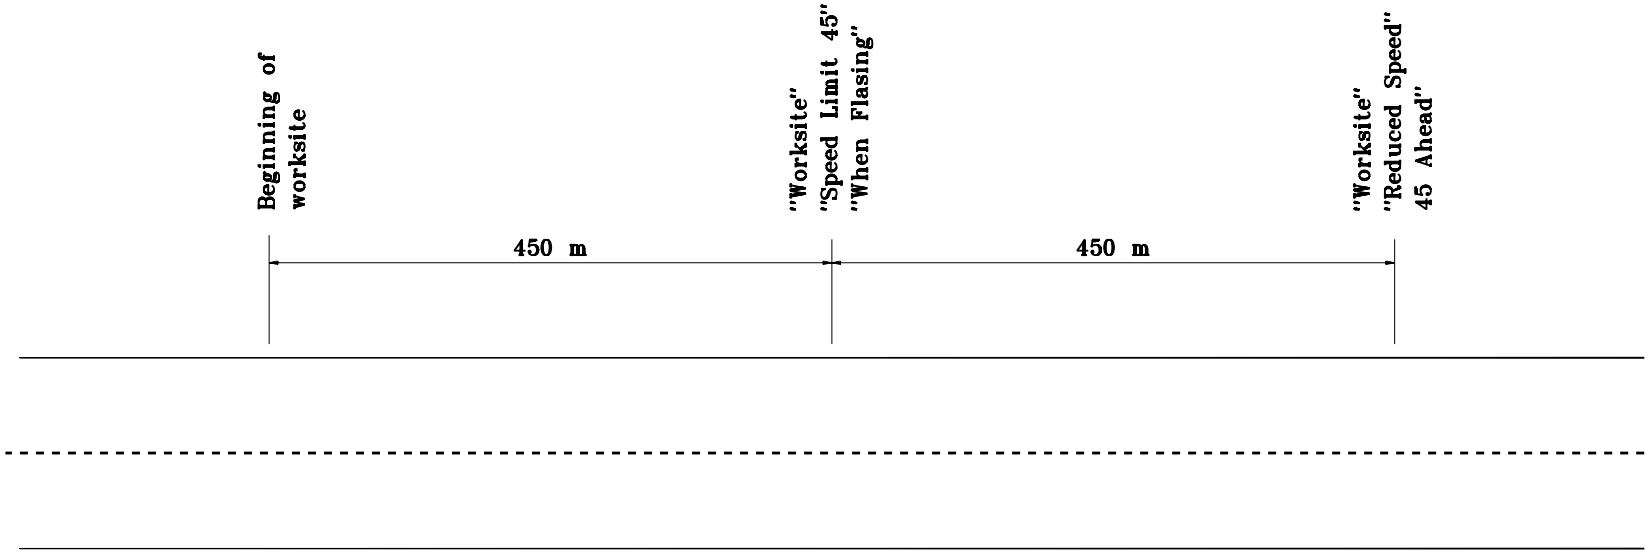

NOTES

1. Worksite speed limit sign assemblies shall be placed on both sides of the roadway only where approaching the construction site with all lanes open to traffic traveling in the same direction.

2. Worksite speed limit sign assemblies shall be placed at 150 m beyond each crossroad or the last entrance ramp for each interchange, at 3 km intervals throughout the worksite, or adjacent to the existing permanent speed limit signs.

All dimensions are in mm unless otherwise specified.

INDIANA DEPARTMENT OF TRANSPORTATION

WORKSITE SPEED LIMIT SIGN ASSEMBLY

SEPTEMBER 1999

STANDARD DRAWING NO. **801-TCDV-11**

ANTHONY L. UREMOVICH REGISTERED No. 18095 STATE OF INDIANA PROFESSIONAL ENGINEER

DESIGN STANDARDS ENGINEER

/s/ Anthony L. Uremovich 9-01-99
DESIGN STANDARDS ENGINEER DATE

/s/ Donald W. Lucas 9-01-99
CHIEF HIGHWAY ENGINEER DATE

Source Sheet: