MULTI-LANE DIVIDED HIGHWAY

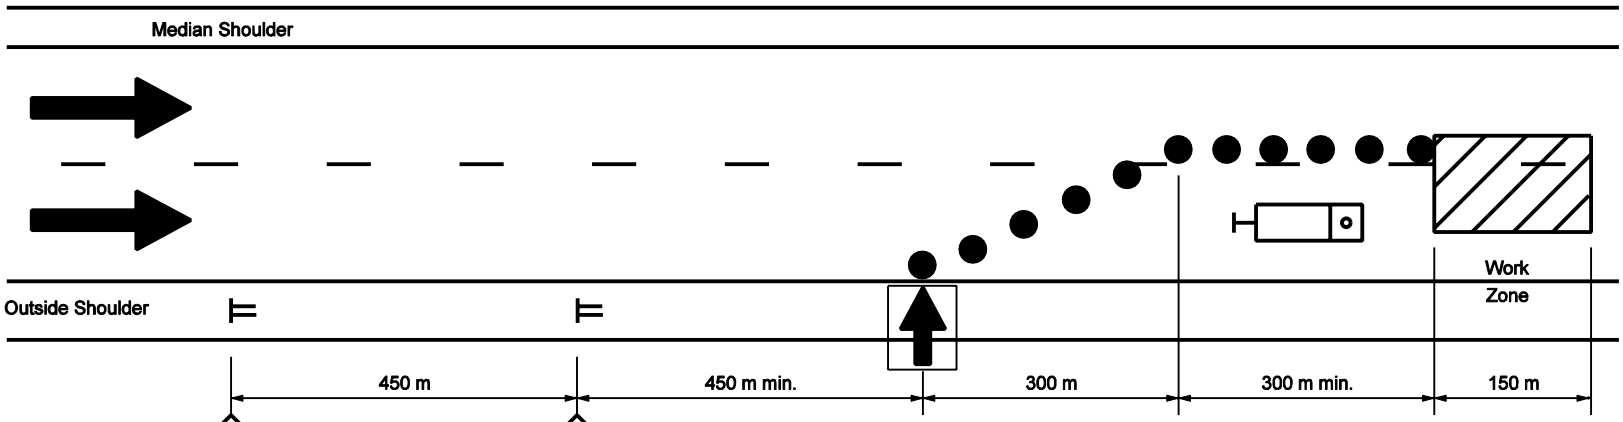

XW20-5 (R)
(R or L)

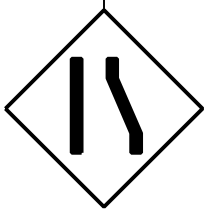

XW4-2 (R)
(R or L)

GENERAL NOTES

1. Distances shown are approximate and may be adjusted as directed.
2. Strobe lights will be required on all vehicles.
3.

   XW103-1
   Optional sign to be placed when directed.
4. Lane closure length shall be a maximum of 5 km as directed by Engineer to meet field conditions.
5. See Standard Drawing 801-TCDV-01 for channelizing devices
6. See Standard Drawing 801-TCDV-05 for sign mounting.

LEGEND

Flashing Arrow Sign

Truck with truck mounted attenuator (24,000 GVW required)

Channelizing device

All Dimension are in mm unless otherwise specfied

INDIANA DEPARTMENT OF TRANSPORTATION

MAINTENANCE OF TRAFFIC FOR RPM CASTING INSTALLATION

SEPTEMBER 2002

STANDARD DRAWING NO. 801-TCTC-06

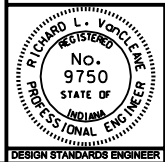

DESIGN STANDARDS ENGINEER

/s/ Richard L VanCleave 9-03-02
DESIGN STANDARDS ENGINEER DATE

/s/ Richard K. Smutzer 9-03-02
CHIEF HIGHWAY ENGINEER DATE