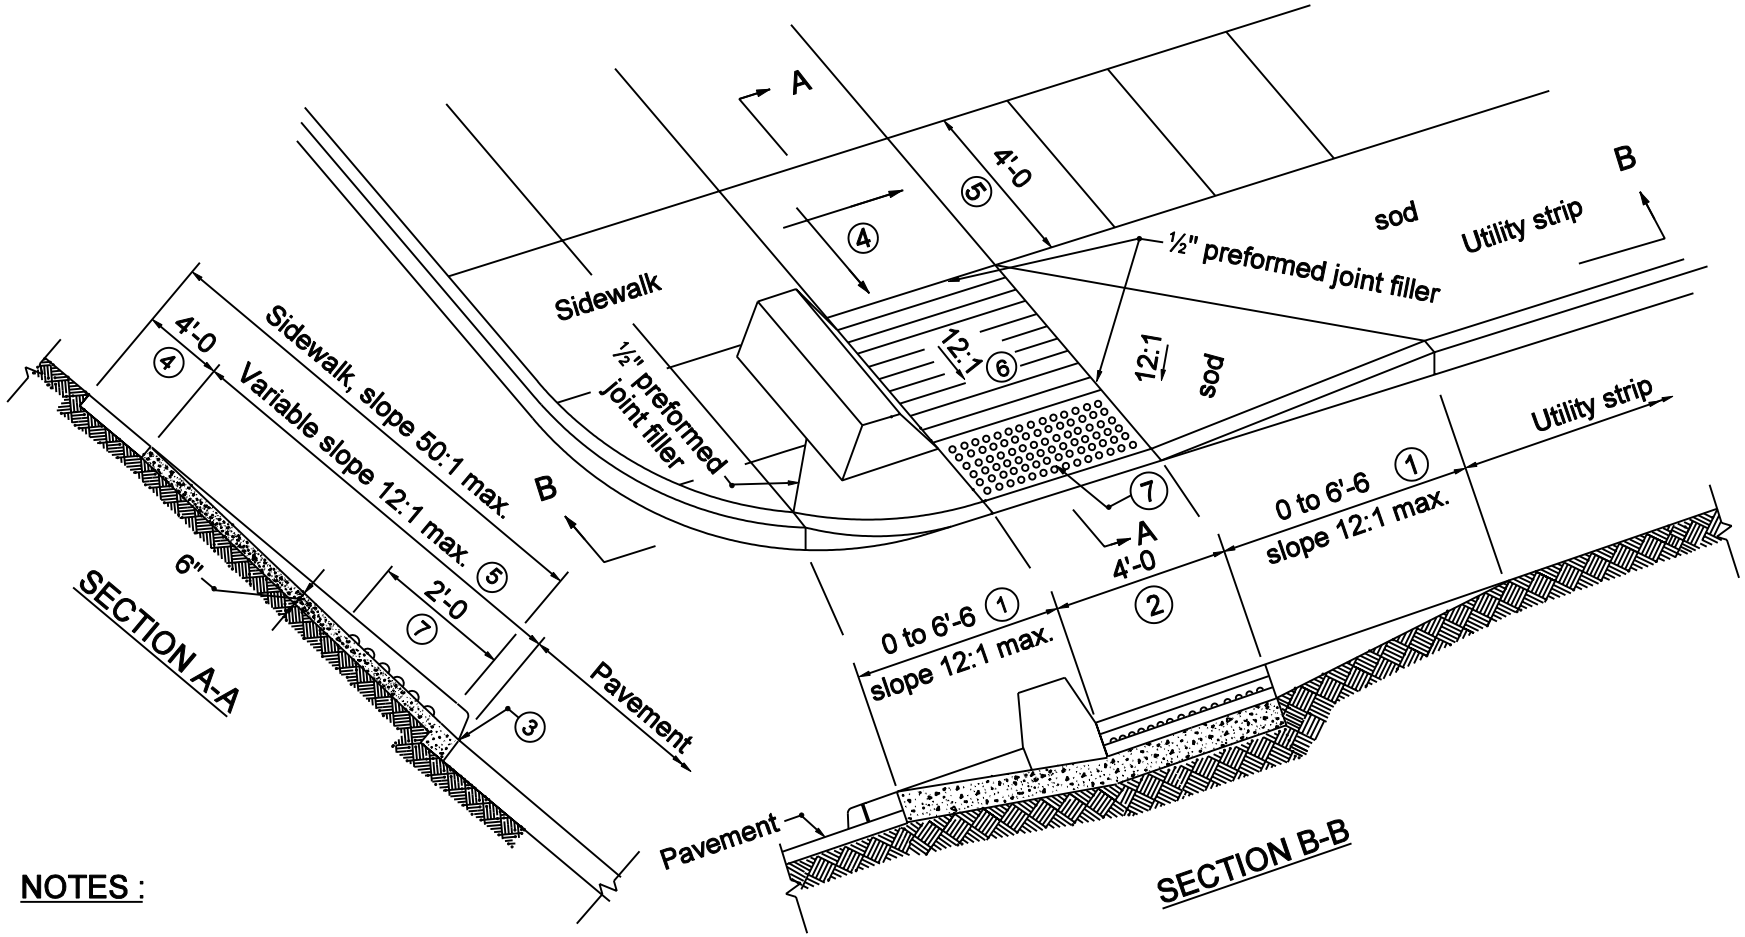

NOTES :

⑥ See Standard Drawing E 604-SWCR-02 for groove details.

⑦ See Standard Drawing E 604-SWCR-02 for details of the detectable warnings.

⑧ Indicated area denotes pay limits.

9. See Standard Drawing E 604-SWCR-03 for typical ramp construction details.

10. See Standard Drawing E 604-SWCR-01 and -02 for Plan Location and General Notes respectively.

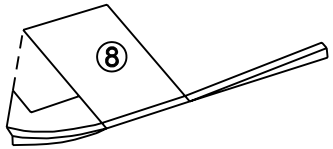

INDIANA DEPARTMENT OF TRANSPORTATION

SIDEWALK RAMP CURB
TYPE D

SEPTEMBER 2003

STANDARD DRAWING NO. E 604-SWCR-06

ANTHONY L. UREMOVICH REGISTERED NO. 18095 STATE OF INDIANA PROFESSIONAL ENGINEER

DESIGN STANDARDS ENGINEER

/s/ Anthony L. Uremovich 9-02-03
DESIGN STANDARDS ENGINEER DATE

/s/ Richard L. Sumtzer 9-02-03
CHIEF HIGHWAY ENGINEER DATE