GENERAL NOTES

1. See Standard Drawing E-616-SWCO-06 for Sections A-A, B-B, C-C, D-D, and E-E.

2. See General Plan for stations and locations of of inlets and pipe.

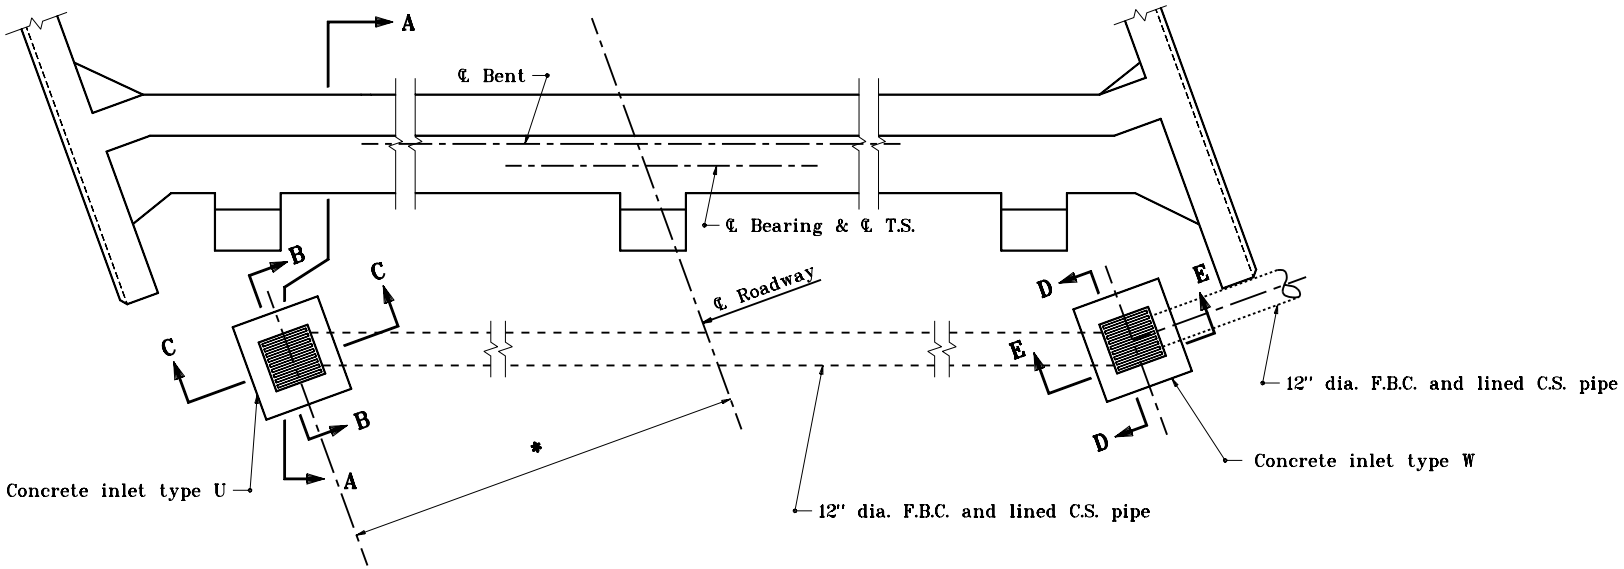

*Dimension varies according to roadway width and type of drain used

PLAN
(to be used on structures without berms)

INDIANA DEPARTMENT OF TRANSPORTATION

SLOPEWALL AND DRAINAGE DETAILS

JANUARY 2000

STANDARD DRAWING NO. **E 616-SWCO-05**

ANTHONY L. UREMOVICH REGISTERED No. 18095 STATE OF INDIANA PROFESSIONAL ENGINEER

DESIGN STANDARDS ENGINEER

/s/ Anthony L. Uremovich 1-03-00
DESIGN STANDARDS ENGINEER DATE

/s/ Firooz Zandi 1-03-00
CHIEF HIGHWAY ENGINEER DATE