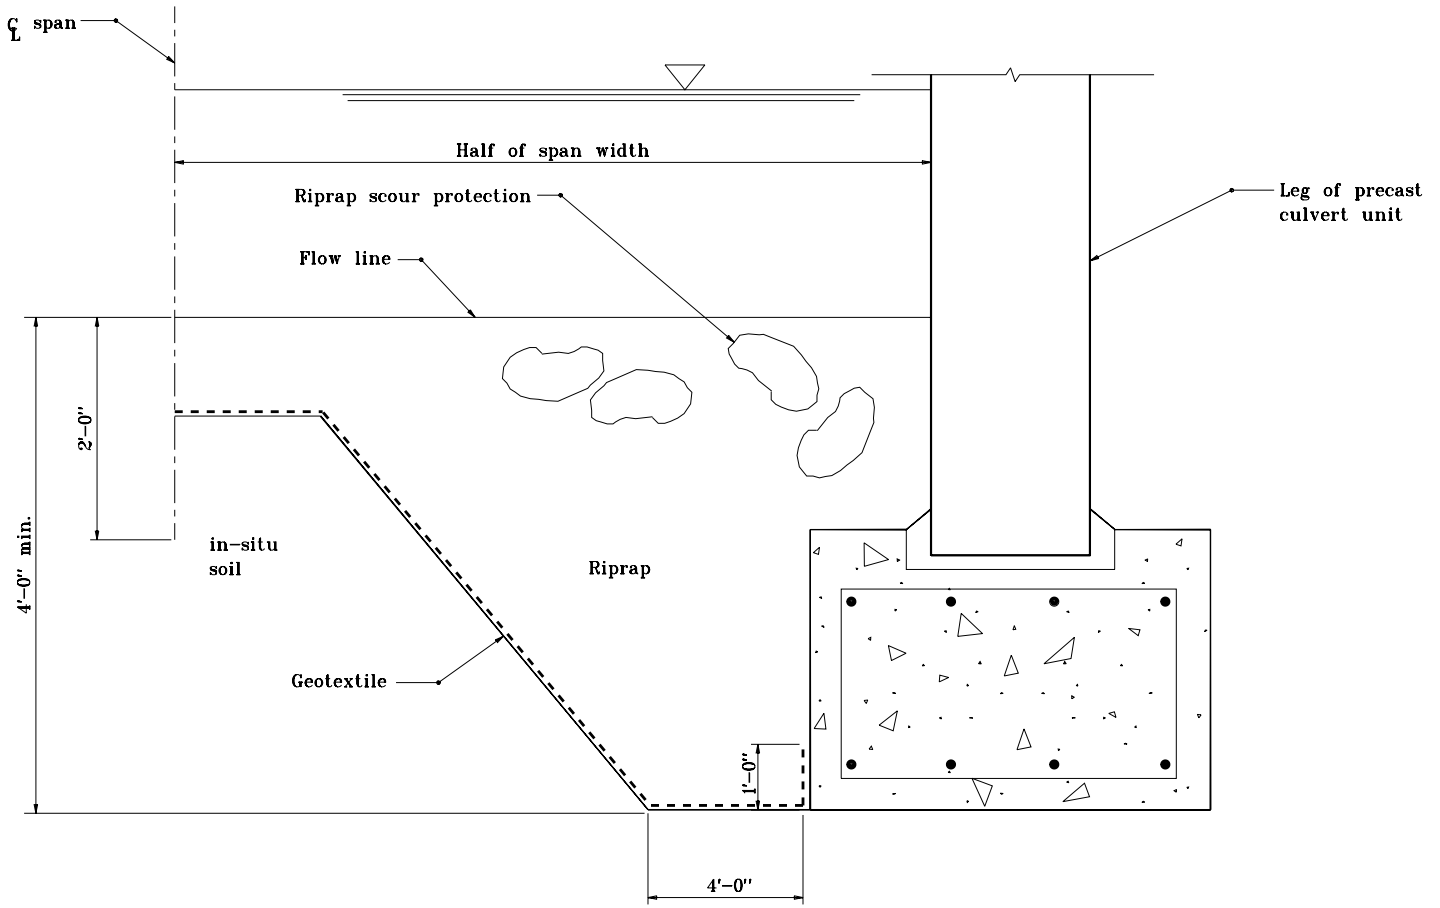

SECTION A-A

RIPRAP METHOD

For Span Width of 20'-0" or Greater.

INDIANA DEPARTMENT OF TRANSPORTATION

THREE SIDED CONCRETE CULVERT SCOUR PROTECTION

JANUARY 1999

STANDARD DRAWING NO. **E 714-CCSP-02**

ANTHONY L. UREMOVICH REGISTERED No. 18095 STATE OF INDIANA PROFESSIONAL ENGINEER

/s/ Anthony L. Uremovich 1-04-99
DESIGN STANDARDS ENGINEER DATE

/s/ Donald W. Lucas 1-04-99
CHIEF HIGHWAY ENGINEER DATE

DESIGN STANDARDS ENGINEER

Source Sheet: None