NOTES:

(1) These dimensions vary, depending on the footing design, and are shown on the plans.

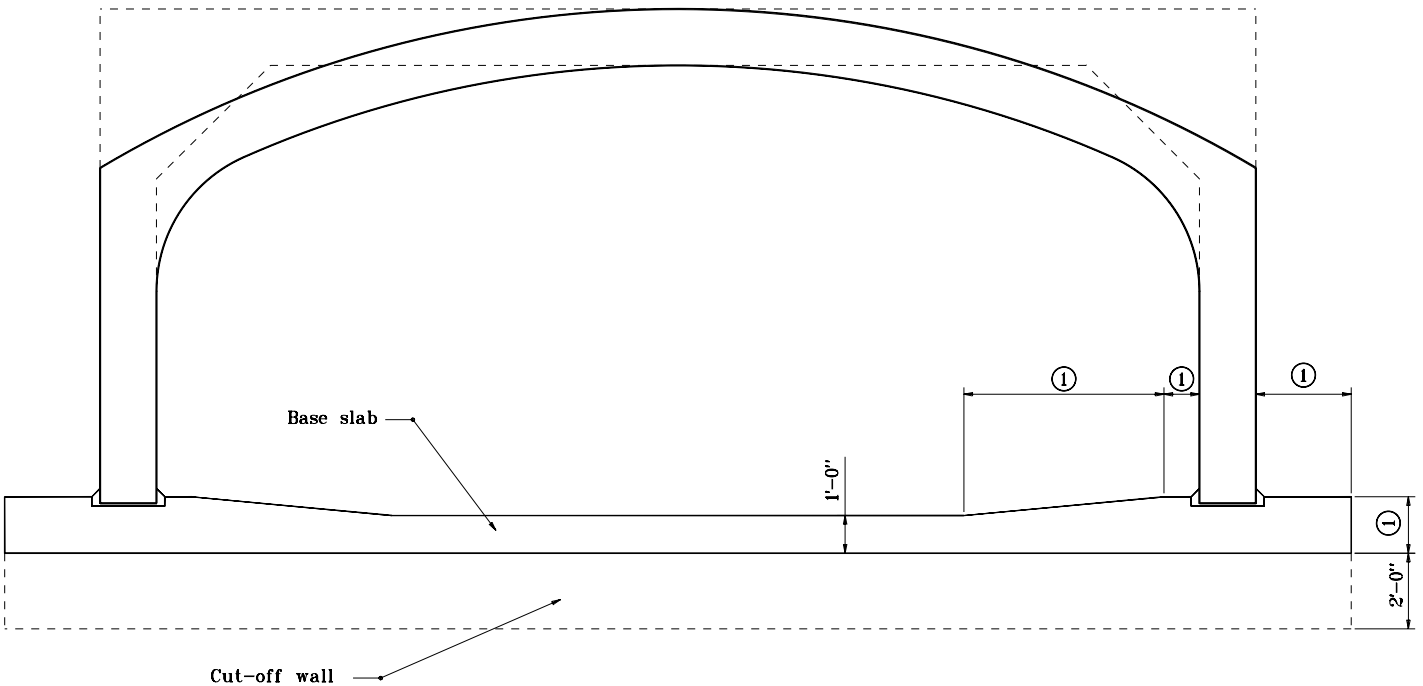

SECTION B-B

BASE SLAB METHOD

For Span Width of Less Than 10'-0"

INDIANA DEPARTMENT OF TRANSPORTATION	
THREE SIDED CONCRETE CULVERT SCOUR PROTECTION JANUARY 1999	
STANDARD DRAWING NO. **E 714-CCSP-05**	
ANTHONY L. UREMOVICH REGISTERED No. 18095 STATE OF INDIANA PROFESSIONAL ENGINEER — DESIGN STANDARDS ENGINEER	/s/ Anthony L. Uremovich 1-04-99 — DESIGN STANDARDS ENGINEER / DATE /s/ Donald W. Lucas 1-04-99 — CHIEF HIGHWAY ENGINEER / DATE

Source Sheet: None