GENERAL NOTES

1. R6-3a shall be used in place of R6-3 at tee intersection.
2. "Stop Ahead" sign may be required if there is determined to be poor observation of the "Stop" sign. See plans for locations.
3. Sign not required for tee intersection.

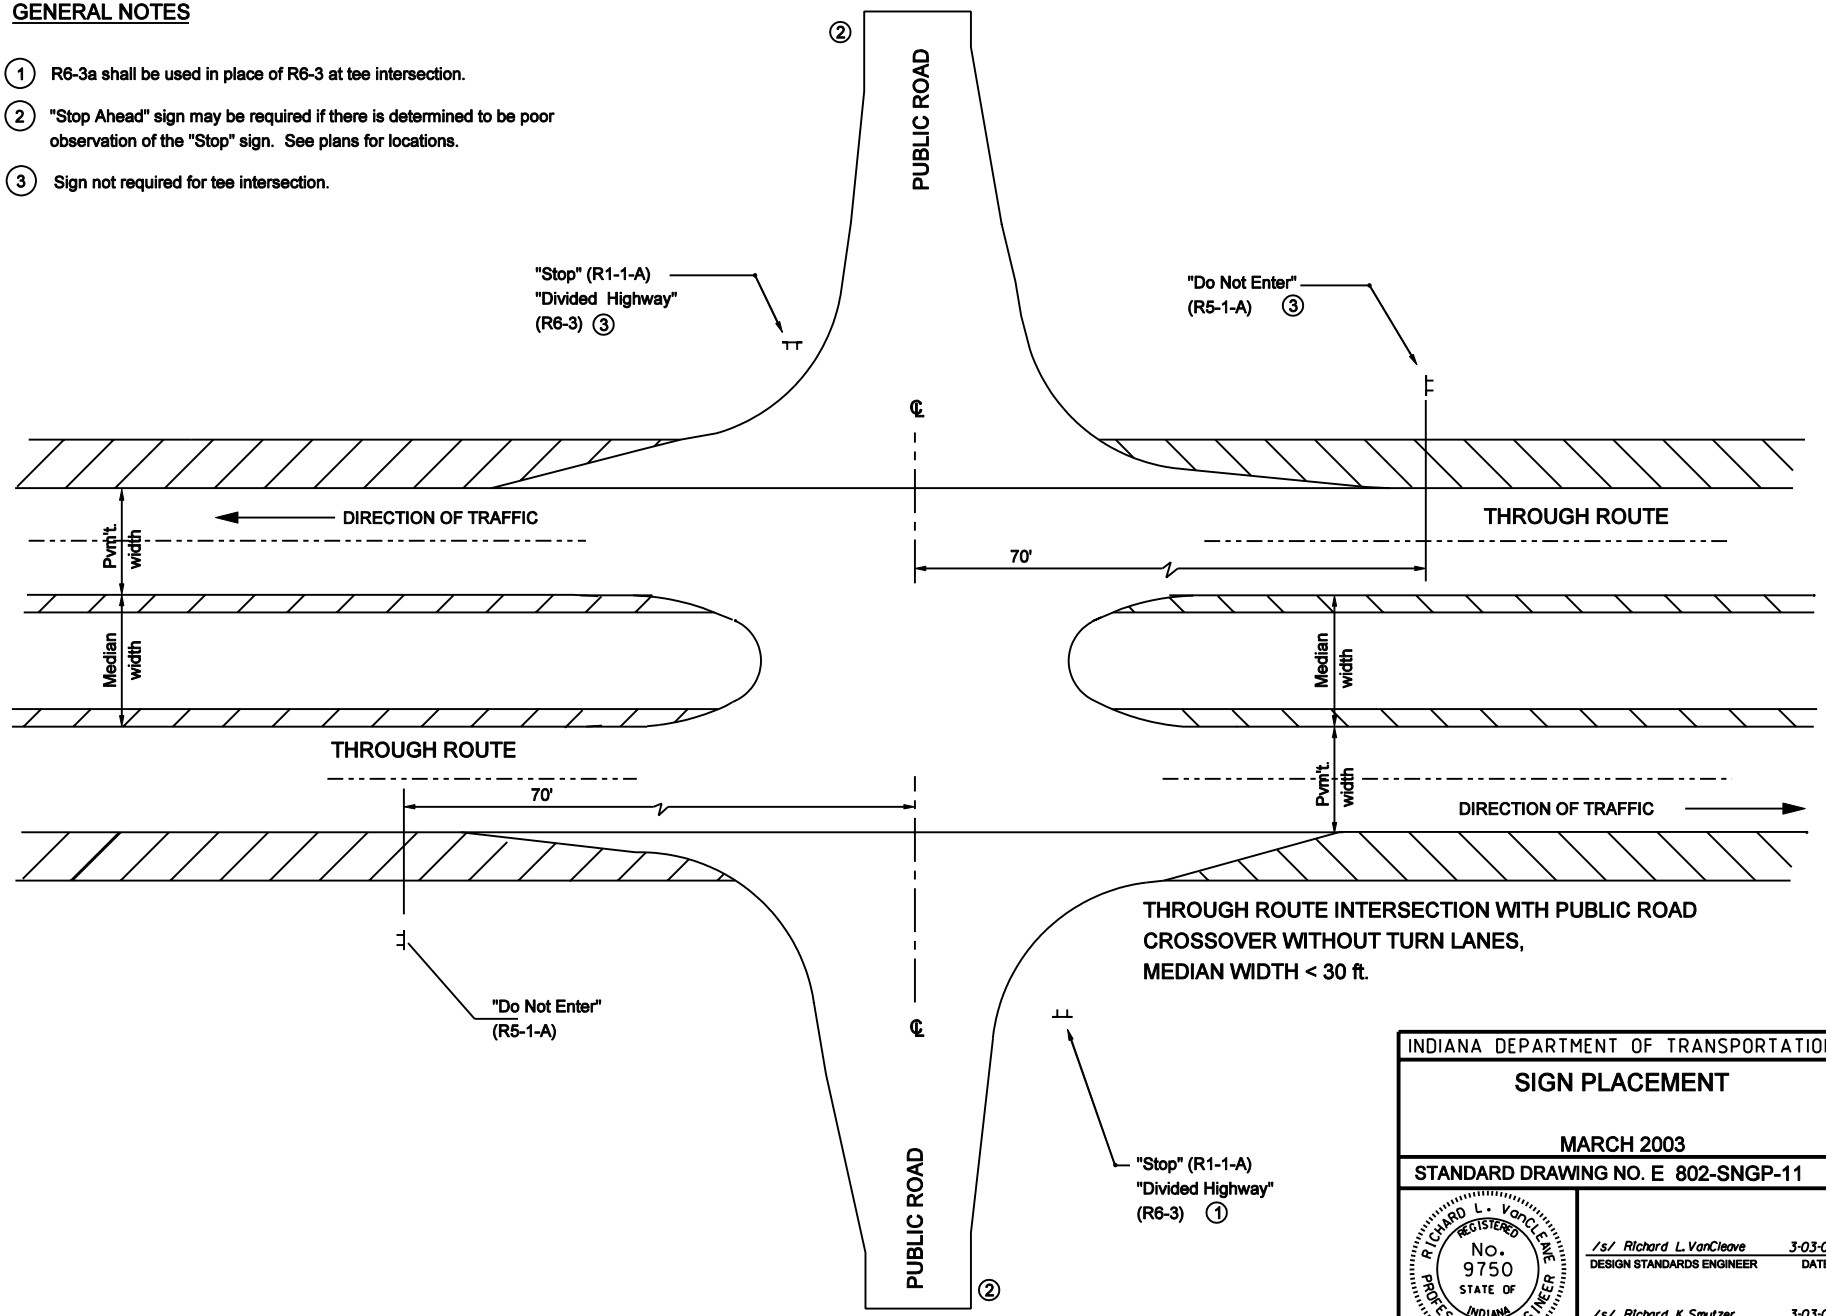

THROUGH ROUTE INTERSECTION WITH PUBLIC ROAD
CROSSOVER WITHOUT TURN LANES,
MEDIAN WIDTH < 30 ft.

INDIANA DEPARTMENT OF TRANSPORTATION

SIGN PLACEMENT

MARCH 2003

STANDARD DRAWING NO. E 802-SNGP-11

RICHARD L. VanCLEAVE REGISTERED No. 9750 STATE OF INDIANA PROFESSIONAL ENGINEER

DESIGN STANDARDS ENGINEER

/s/ Richard L. VanCleave 3-03-03
DESIGN STANDARDS ENGINEER DATE

/s/ Richard K. Smutzer 3-03-03
CHIEF HIGHWAY ENGINEER DATE