GENERAL NOTES

1. R6-3a shall be used in place of R6-3 at tee intersection.
2. "Stop Ahead" sign may be required if there is determined to be poor observation of the "Stop" sign. See plans for locations.
3. Sign not required for tee intersecton.
4. Sign shall be placed on centerline of public road approach for tee intersection.

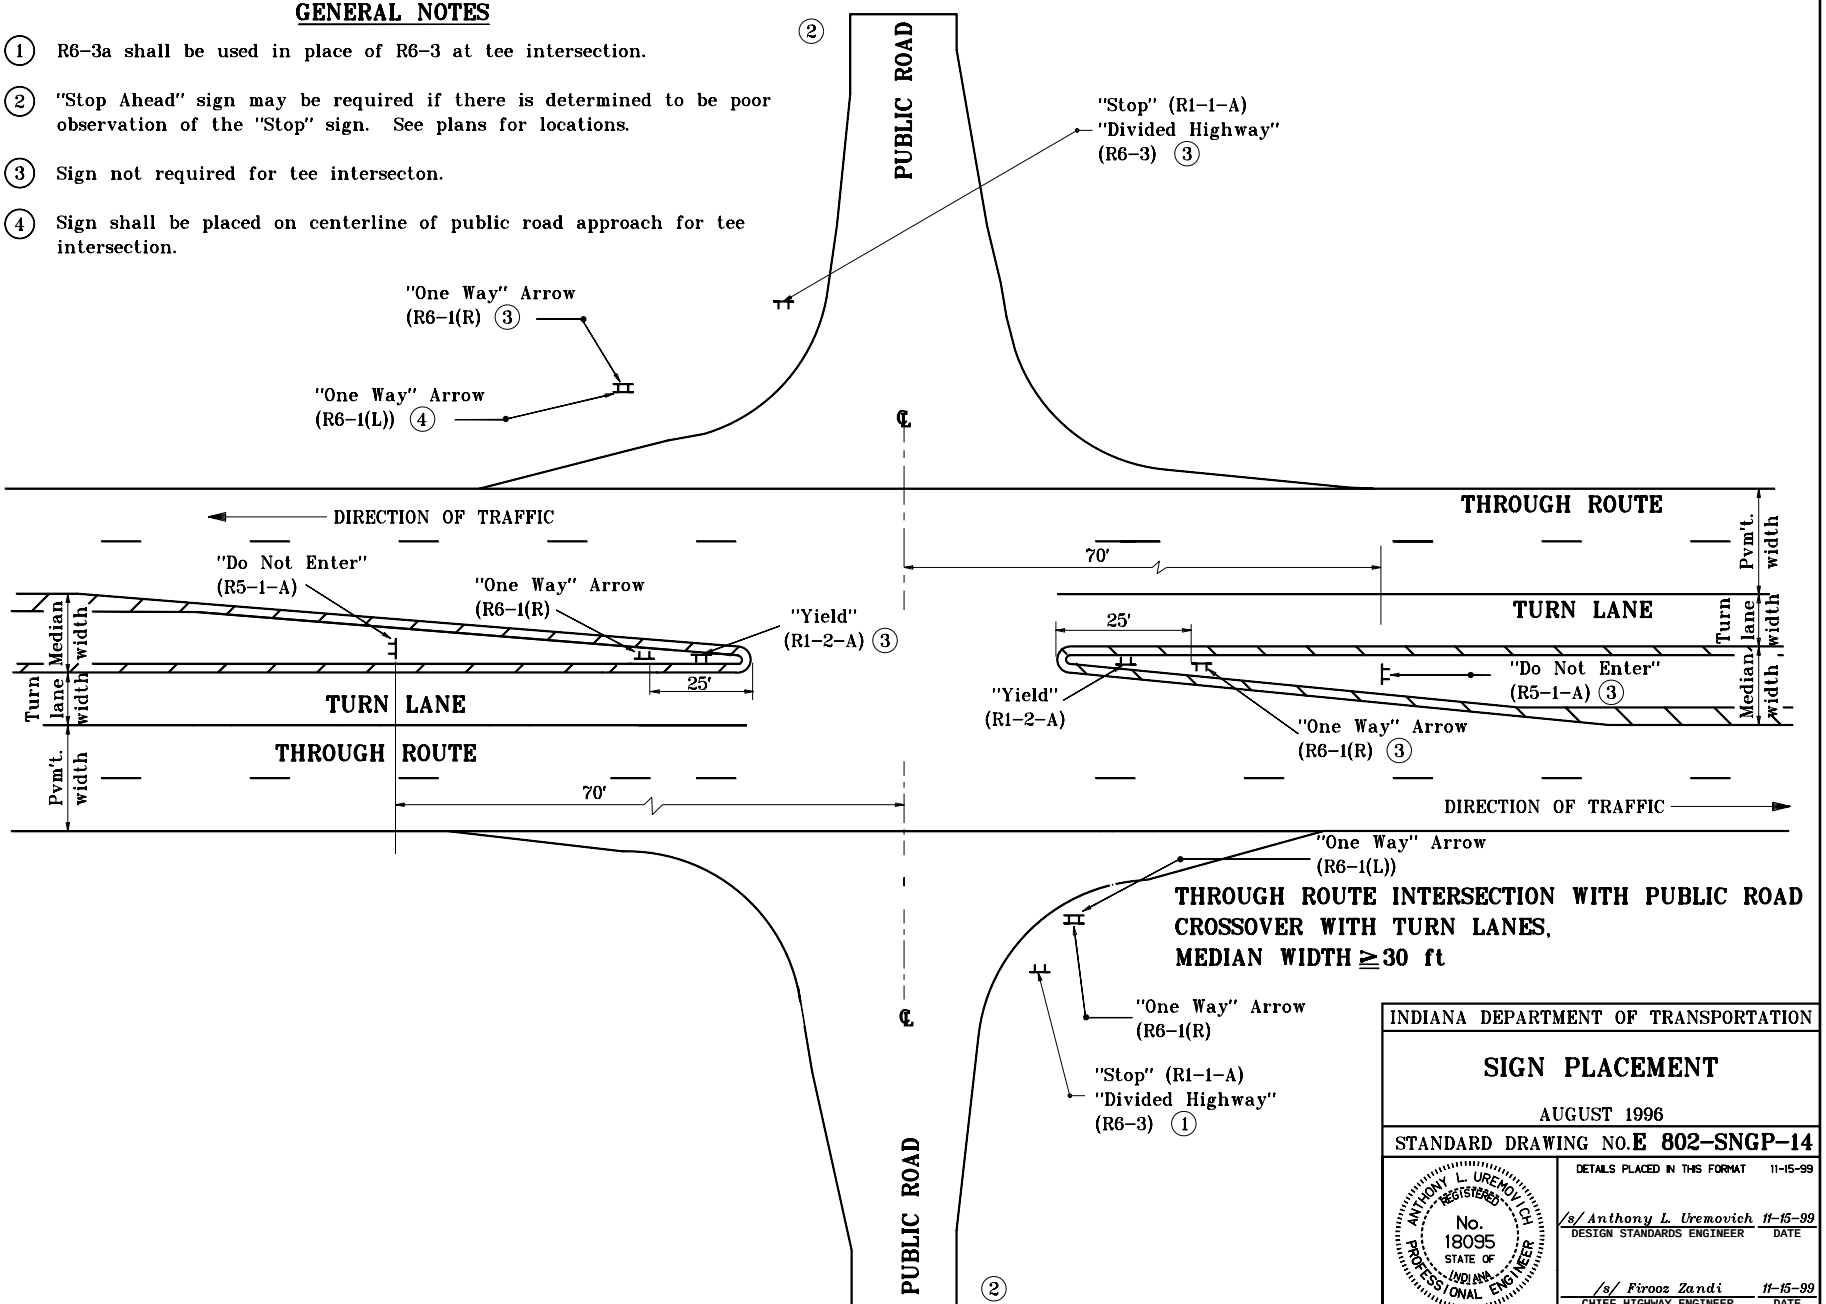

THROUGH ROUTE INTERSECTION WITH PUBLIC ROAD CROSSOVER WITH TURN LANES, MEDIAN WIDTH ≧ 30 ft

INDIANA DEPARTMENT OF TRANSPORTATION

SIGN PLACEMENT

AUGUST 1996

STANDARD DRAWING NO. **E 802-SNGP-14**

ANTHONY L. UREMOVICH REGISTERED No. 18095 STATE OF INDIANA PROFESSIONAL ENGINEER

DESIGN STANDARDS ENGINEER

DETAILS PLACED IN THIS FORMAT	11-15-99
/s/ Anthony L. Uremovich DESIGN STANDARDS ENGINEER	11-15-99 DATE
/s/ Firooz Zandi CHIEF HIGHWAY ENGINEER	11-15-99 DATE
ORIGINALLY APPROVED	8-01-96