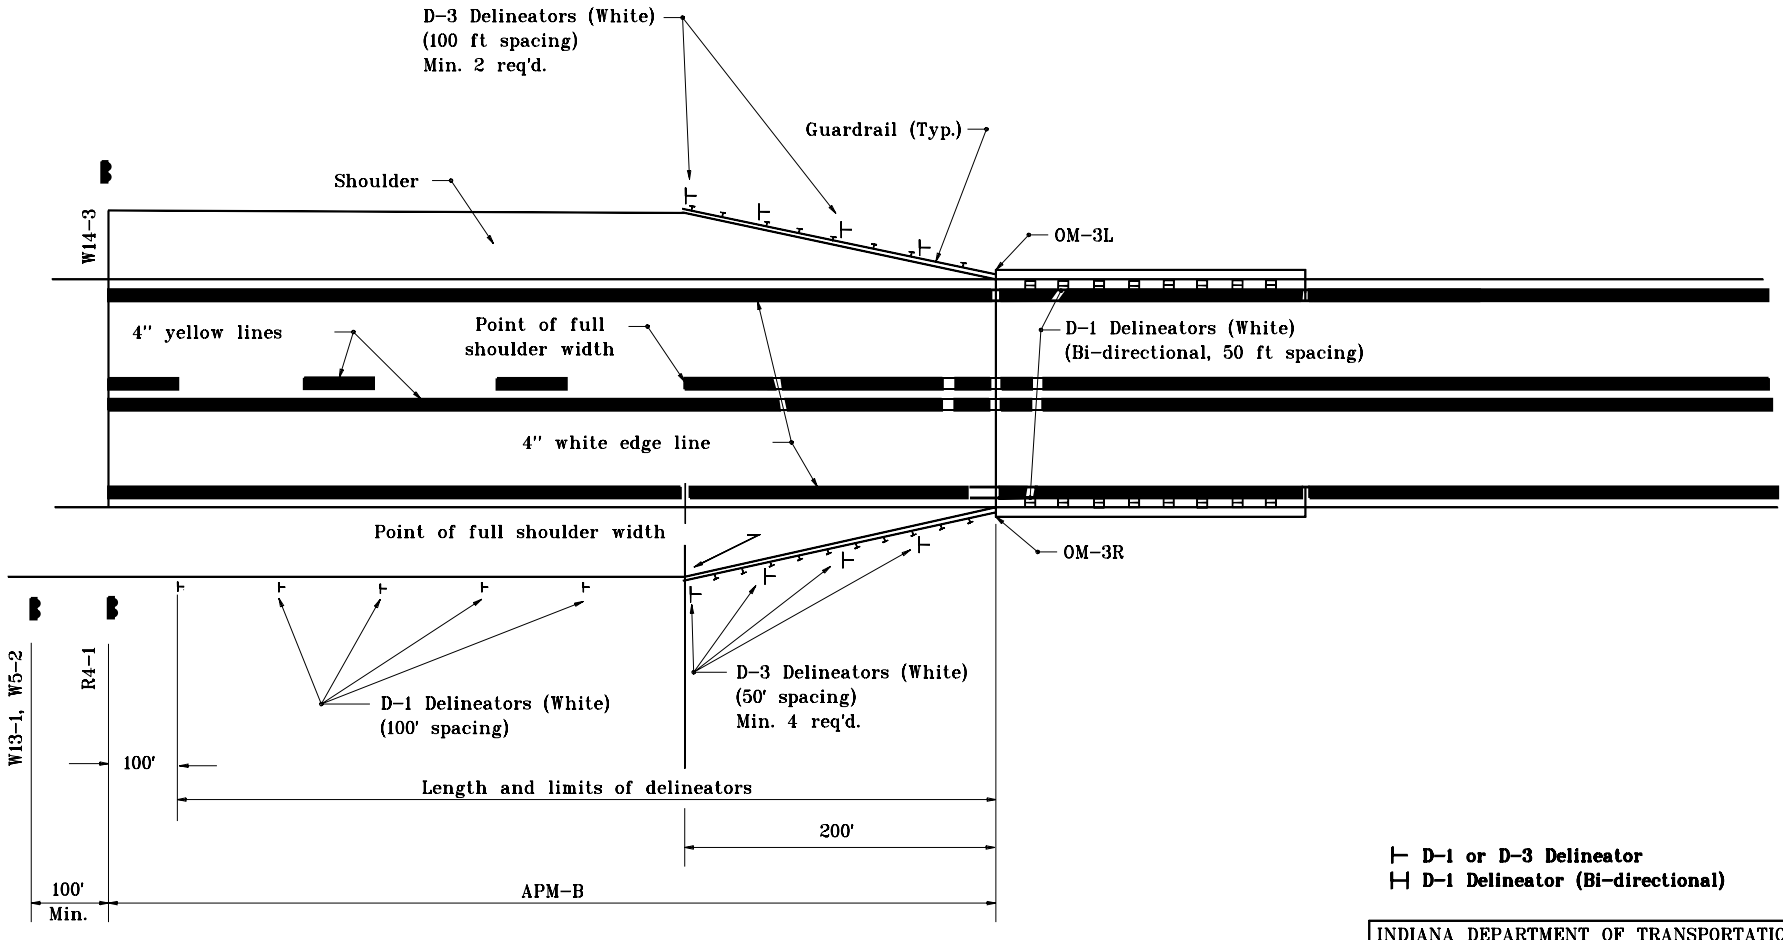

⊢ D-1 or D-3 Delineator
⊢⊣ D-1 Delineator (Bi-directional)

Aborted Pass Maneuver Distance

85th Percentile Speed (mph)	Distance (APM-B)
30	350 ft
35	400 ft
40	450 ft
45	500 ft
50	550 ft
55	600 ft
60	650 ft

GENERAL NOTES

1. The minimum length of the no passing zone at narrow bridges if marked, shall be the distance APM-B. If the 85th percentile speed is not known add 5 mph to the posted limit and use the appropriate distance APM-B.

INDIANA DEPARTMENT OF TRANSPORTATION

TRAFFIC CONTROL DEVICES

AT NARROW BRIDGE ON TWO LANE ROAD

JANUARY 2000

STANDARD DRAWING NO. E 808-MKNB-01

ANTHONY L. UREMOVICH REGISTERED No. 18095 STATE OF INDIANA PROFESSIONAL ENGINEER

DESIGN STANDARDS ENGINEER

/s/ Anthony L. Uremovich 1-03-00
DESIGN STANDARDS ENGINEER DATE

/s/ Firooz Zandi 1-03-00
CHIEF HIGHWAY ENGINEER DATE