GENERAL NOTES

1. This section shall be used when the existing shoulder width is less than 1 m or the slope is steeper than 12.5%.

2. This section shall be used when the existing shoulder slope is flatter than 12.5%.

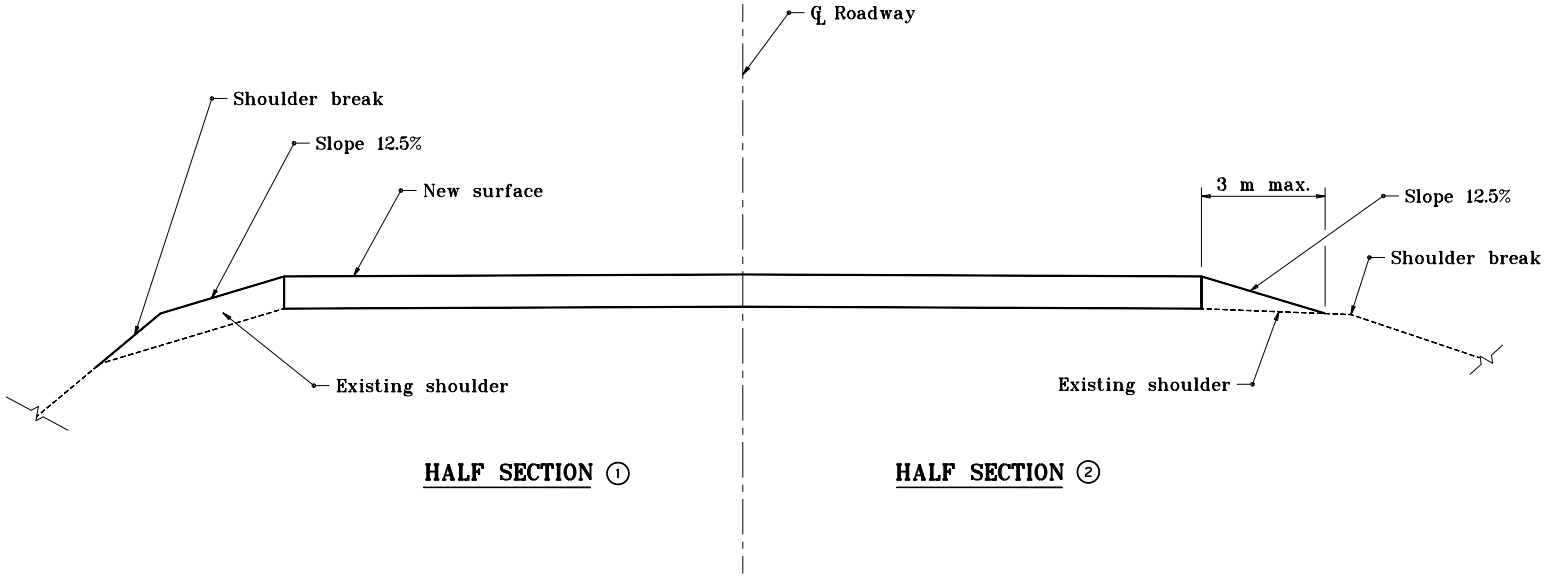

TYPICAL SECTION FOR SHOULDER TREATMENT

All dimensions are in mm unless otherwise specified.

INDIANA DEPARTMENT OF TRANSPORTATION

SHOULDER TREATMENT FOR RESURFACING WORK

APRIL 1995

STANDARD DRAWING NO. **303-STRW-01**

ANTHONY L. UREMOVICH REGISTERED No. 18095 STATE OF INDIANA PROFESSIONAL ENGINEER

DESIGN STANDARDS ENGINEER

/s/ Anthony L. Uremovich 4-03-95
DESIGN STANDARDS ENGINEER DATE

/s/ Donald W. Lucas 4-03-95
CHIEF HIGHWAY ENGINEER DATE

Source Sheet: NONE