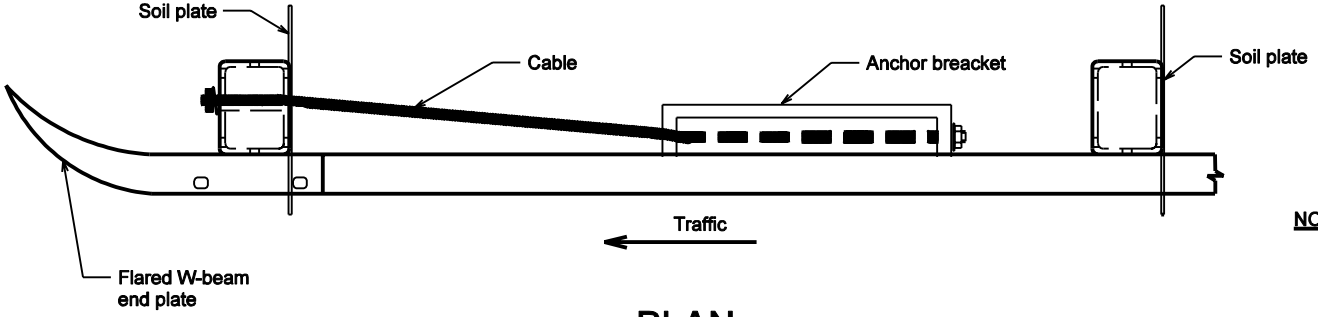

PLAN

NOTES :

1. See Standards Drawing 601-GCTA-02 for Details A and B.

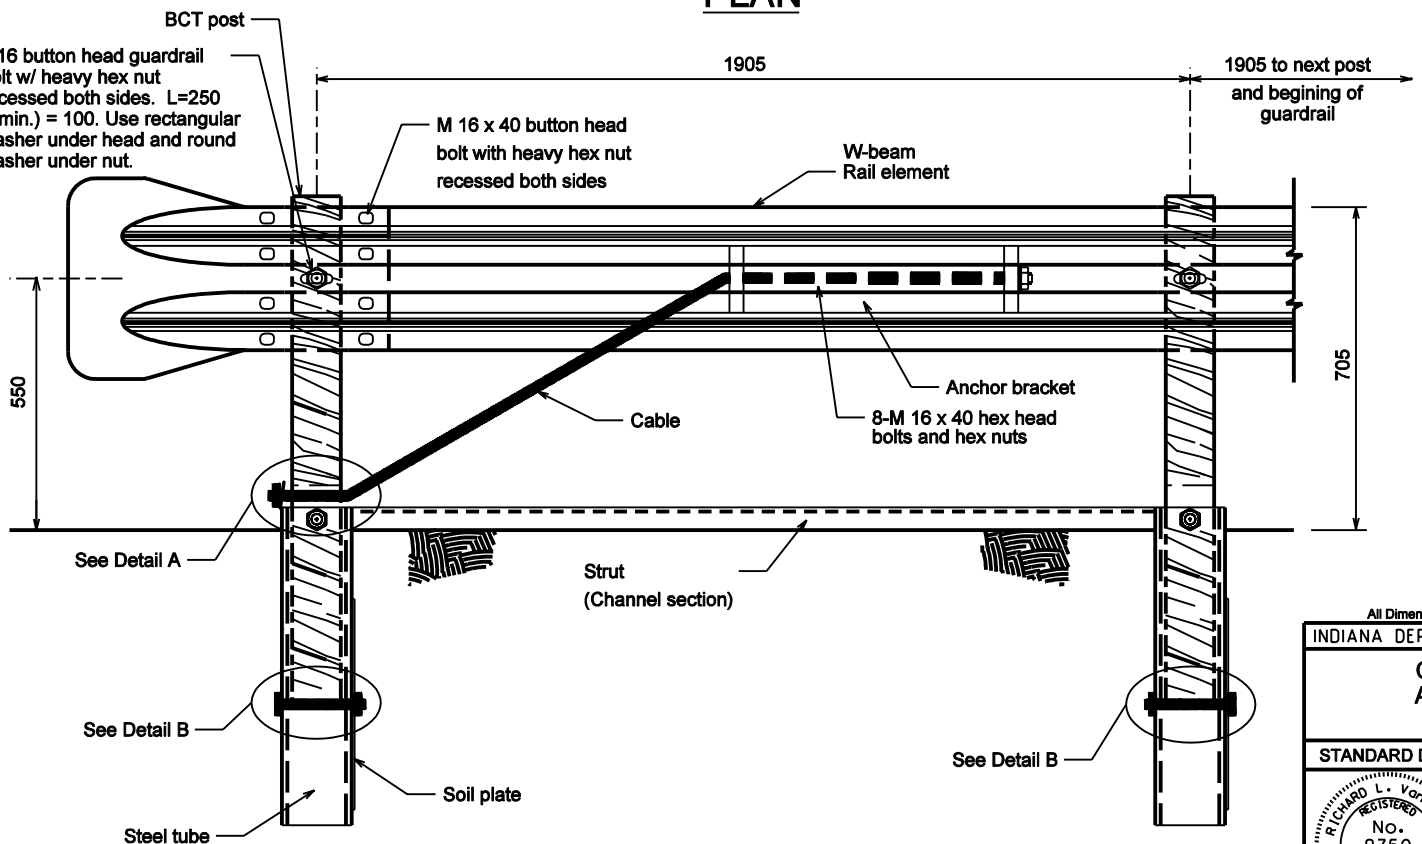

ELEVATION

All Dimension are in mm unless otherwise specfied

INDIANA DEPARTMENT OF TRANSPORTATION

CABLE TREMINAL ANCHOR SYSTEM

SEPTEMBER 2001

STANDARD DRAWING NO. 601-GCTA-01

RICHARD L. VanCLEAVE REGISTERED No. 9750 STATE OF INDIANA PROFESSIONAL ENGINEER

DESIGN STANDARDS ENGINEER

/s/ Richard L. VanCleave 9-04-01
DESIGN STANDARDS ENGINEER DATE

/s/ Firooz Zandi 9-04-01
CHIEF HIGHWAY ENGINEER DATE