GENERAL NOTES

1. For reinforcement details, see Standard Drawing 609-RCBA-03 for square RCBAs and Standard Drawing 609-RCBA-04 for skewed RCBAs.

(2) Terminal joint elevation shall match elevation of adjacent PCCP and RCBA.

(3) Depth d_A must equal d_P. However, if d_P s less than 300, d_A must be 300.

(4) Limits of polyethylene bond breaker.

5. All reinforcing bars in the reinforced concrete bridge approach shall be epoxy coated.

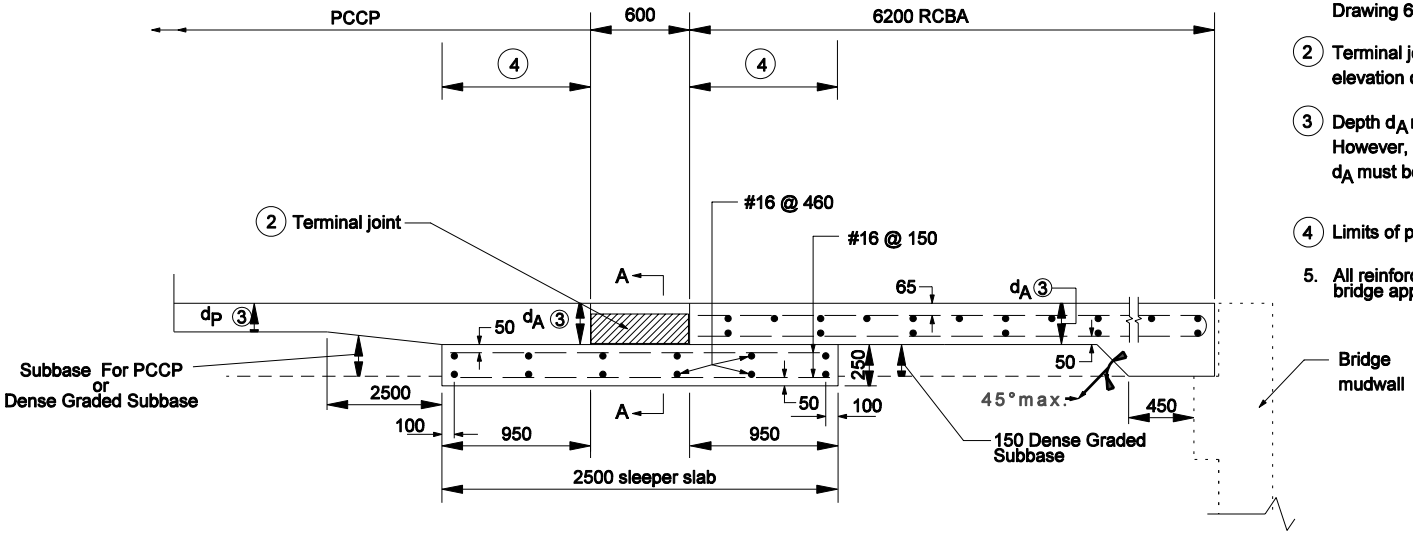

TERMINAL JOINT FOR PCCP AT BRIDGE STRUCTURE

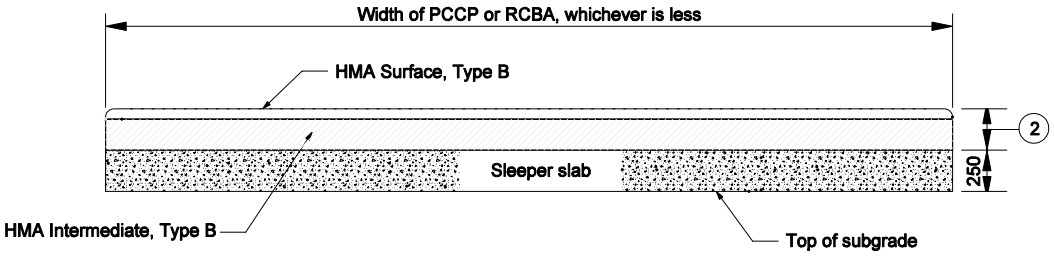

SECTION A-A

All Dimension are in mm unless otherwise specfied

INDIANA DEPARTMENT OF TRANSPORTATION

REINFORCED CONCRETE BRIDGE APPROACH AND TERMINAL JOINT FOR USE WITH PCCP

MARCH 2004

STANDARD DRAWING NO. 609-RCBA-02

RICHARD L. VanCLEAVE REGISTERED No. 9750 STATE OF INDIANA PROFESSIONAL ENGINEER

DESIGN STANDARDS ENGINEER

/s/ Richard L. VanCleave 3-01-04
DESIGN STANDARDS ENGINEER DATE

/s/ Richard K. Smutzer 3-01-04
CHIEF HIGHWAY ENGINEER DATE