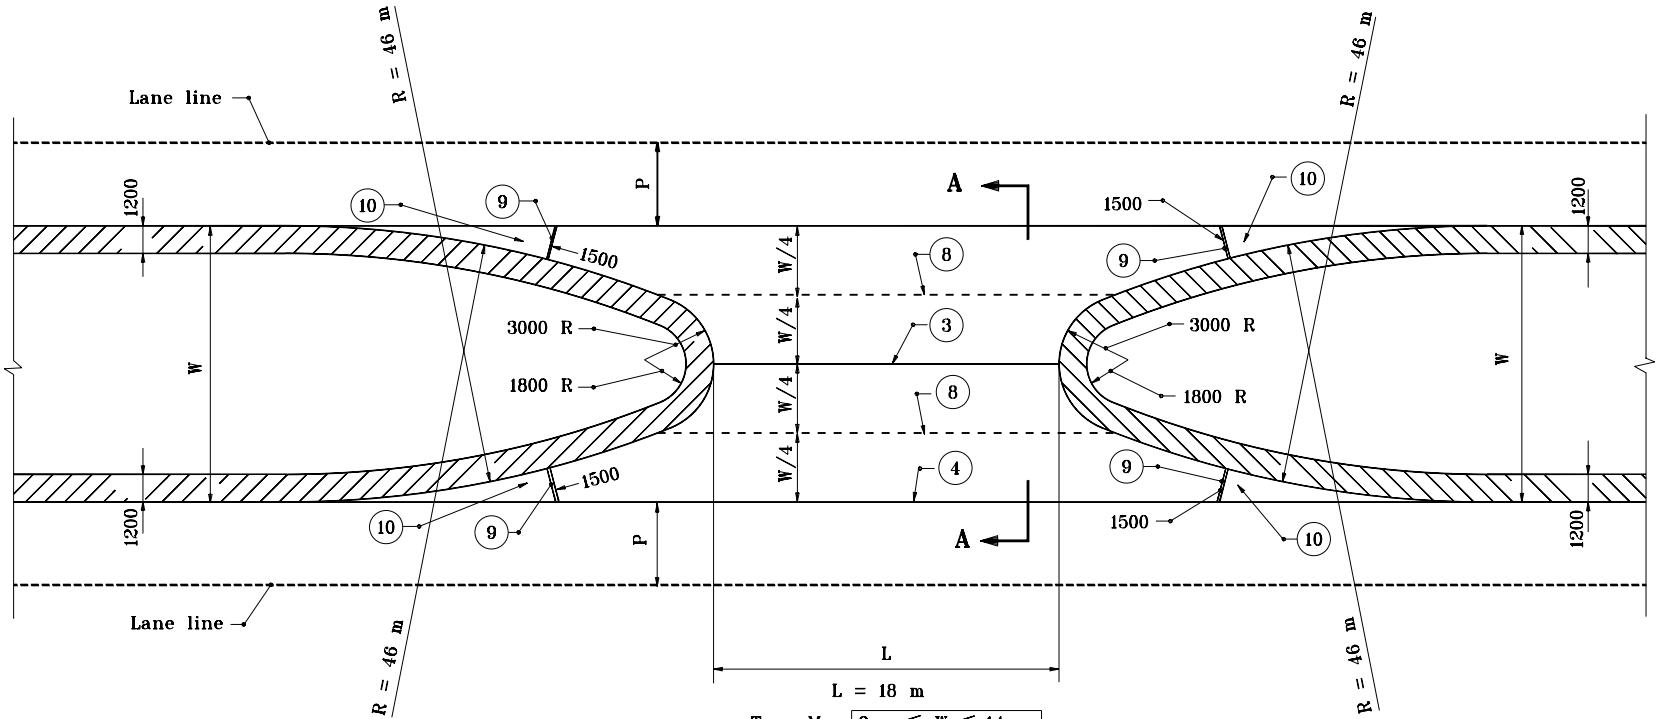

L = 18 m

Type M $\boxed{9\ m \leq W < 14\ m}$

L = 15 m

Type N $\boxed{14\ m \leq W < 20\ m}$

PLAN

All dimensions are in mm unless otherwise specified.

NOTES :

1. See Standard Drawing 610-PRCO-01 for Legend and Section A-A.

INDIANA DEPARTMENT OF TRANSPORTATION

PUBLIC ROAD CROSSOVERS
TYPE M & N
MAY 2000

STANDARD DRAWING NO. **610-PRCO-03**

ANTHONY L. UREMOVICH REGISTERED No. 18095 STATE OF INDIANA PROFESSIONAL ENGINEER

DESIGN STANDARDS ENGINEER

/s/ Anthony L. Uremovich 5-01-00
DESIGN STANDARDS ENGINEER DATE

/s/ Firooz Zandi 5-01-00
CHIEF HIGHWAY ENGINEER DATE